

- (1) பக்கங்களின் எண்ணிக்கை 8
 (2) புதுக்கித் திருப்பிய நாள் 28-12-88
 (3) ஆதாரங்குறிப்பவர் சுருக்கொப்பம் low

தமிழ்நாடு ஆவணக் காப்பகம்.

(101)

தமிழ்நாடு அரசு

low

துறை

அரசாணை எண். 132
 மு. கோப்புத் தாள் எண்.

அச்சகம்
பலவகை

நாள் : 18 -1- 1889

மடிக்கவோ கண்டபடி கையாளவோ கூடாது

3+1 sheets 6.9

18TH JANUARY 1889, No. 132 W., PUBLIC WORKS.

GOVERNMENT OF MADRAS.
PUBLIC WORKS DEPARTMENT.

Buildings and Roads.
Military Works.

READ—the following paper :—

From the Inspector-General of Military Works, to the Secretary to the Government of Madras, Public Works Department, dated Simla, 10th January 1889, No. 81-B.

I have the honor to forward 60 copies each of standard plan of armoury for Native Cavalry and Native Infantry Regiments.

ORDER—dated 18th January 1889, No. 132 W., Public Works.

Communicated to Superintending Engineers and to the Military Department.

(True Extract.)

Captain, R.E.,
Under-Secy. to Govt., P.W.D.

To Superintending Engineers, } with copies of plan.
To the Military Department, }

Exd. J. Henrious.
Spare Copies

B.M.
mif works

Plan 390 ✓

No 1326 of Jan 18. 1889

A

Comm to Suply
Comm to Suply

Engineers and the
Engineers and the

Military dept.
Military dept.

Reg 16/1/89

E. 2 plan
H. 59. 6. 2 plan

18.1.89



10/1/89

35494 7/7/11/00


15/1/89

\$8⁰⁰ with copies of plan
with copies of plan

Dec 30/1/89

Due to
Receipt of plan
16.1.89

132
13

BUILDINGS AND ROADS.
MILITARY WORKS.

Govt. of {1889} Madras.
PUBLIC WORKS.

Dated January, 18th.

Recd.

Encl.

G.O., 18th Jan. 1889, No. 132 W.

JANUARY.

Armoury for Native Cavalry
and Native Infantry Regiments

[Standard plan of —, communicated to
Superintending Engineers and to the Military
Department.

All communications
to be addressed
to the Inspector
General of Military
Works.

No. 81
13.



Military Works Department,

Simla, 10th January 1889.

32/2

From
The Inspector General of Military Works,

To
The Secretary to the Government of Madras
Public Works Department,
Madras.

Sir,

I have the honor to forward 60 copies
each of Standard plan of Armoury for Native
Cavalry and Native Infantry Regiments. —

I have the honor to be,
Sir,

Your most obedient servant

Edward Major
For Inspector General Mil. Works.

Govt. of Madras.
PUBLIC WORKS.

22/1/89

Dated

Recd.

Encl.

G.O. 18 Jan 1889 No. 1324

Memorandum for Mr. T. S. Sivasubramanian
(Secretary to the Government)

Standard plan of -
Canal to S. Sivasubramanian & Co
The only kept

180/8

22/1/89

22/1/89

TABLE.


	BENGAL AND BOMBAY		MADRAS		HYDERABAD		Remarks
	R. F.	Arms	R. F.	Arms	R. F.	Arms	
From A to B	20	40	28	41	24	68	Trusses at 4 ft. intervals.
" C to D	16	32	18	26	20	40	
" A to C	12	24	12	24	12	24	
" B to D	12	24	12	24	12	24	
" E to F	8	16	8	16	12	24	
" G to H	8	16	8	16	12	24	
Total Arms per Squadron	...	162	...	100	...	184	

ARMOURY FOR NATIVE CAVALRY REGIMENTS.

NOTE.—This design is intended as a guide for the size of the building and the arrangement of the arm racks, and not for details of construction, such as floor and roof covering, which, however, should be of a permanent and substantial nature; the latter to be designed especially with a view to the safety of the arms.

FIG. I


PLAN.

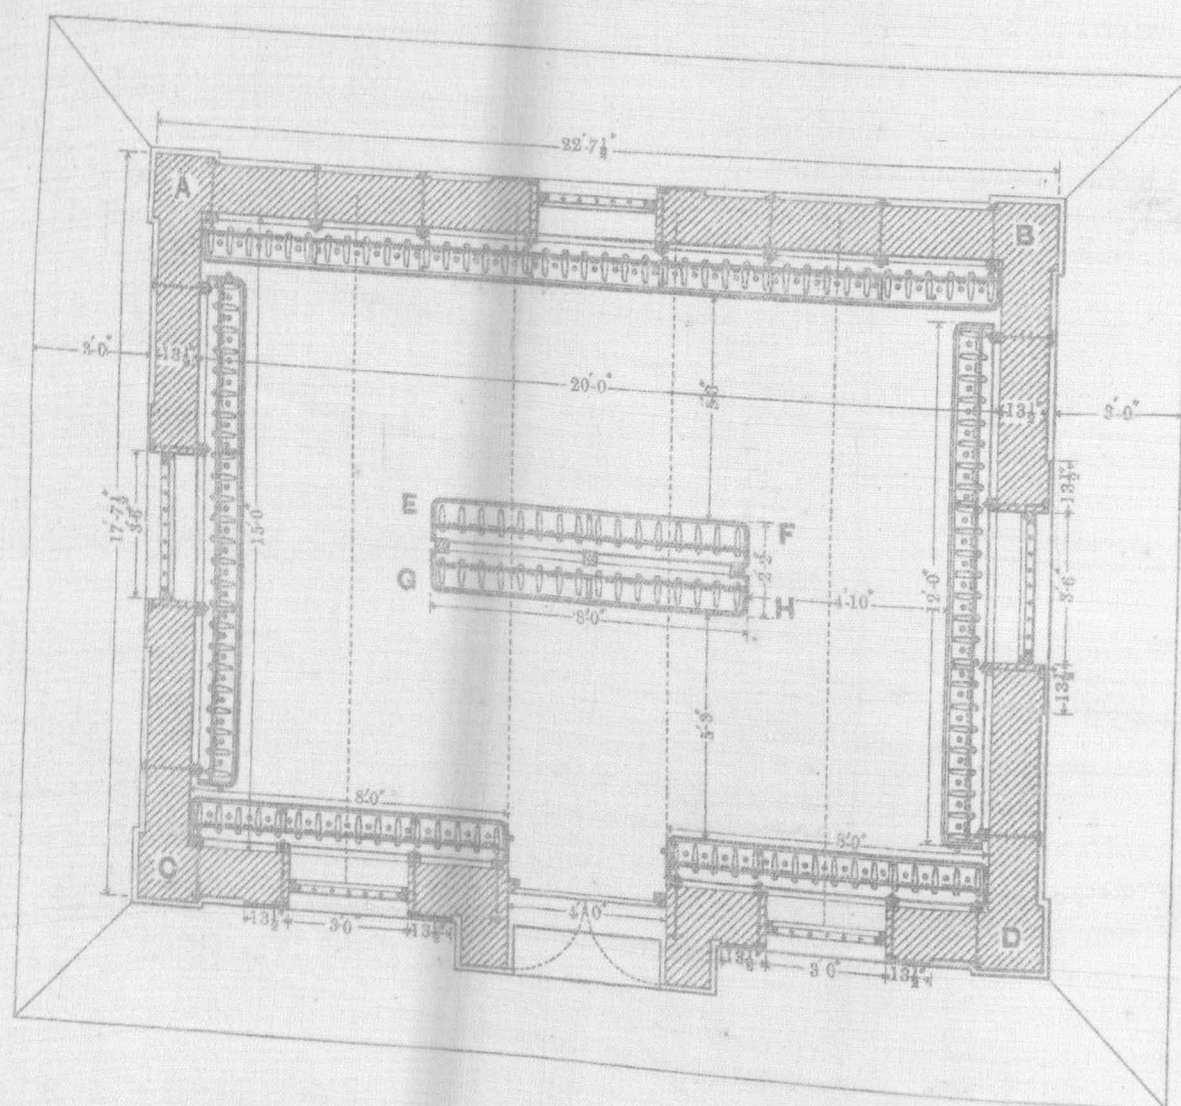

PLINTH AREA 400 S. Ft.

FIG. III

FRONT ELEVATION

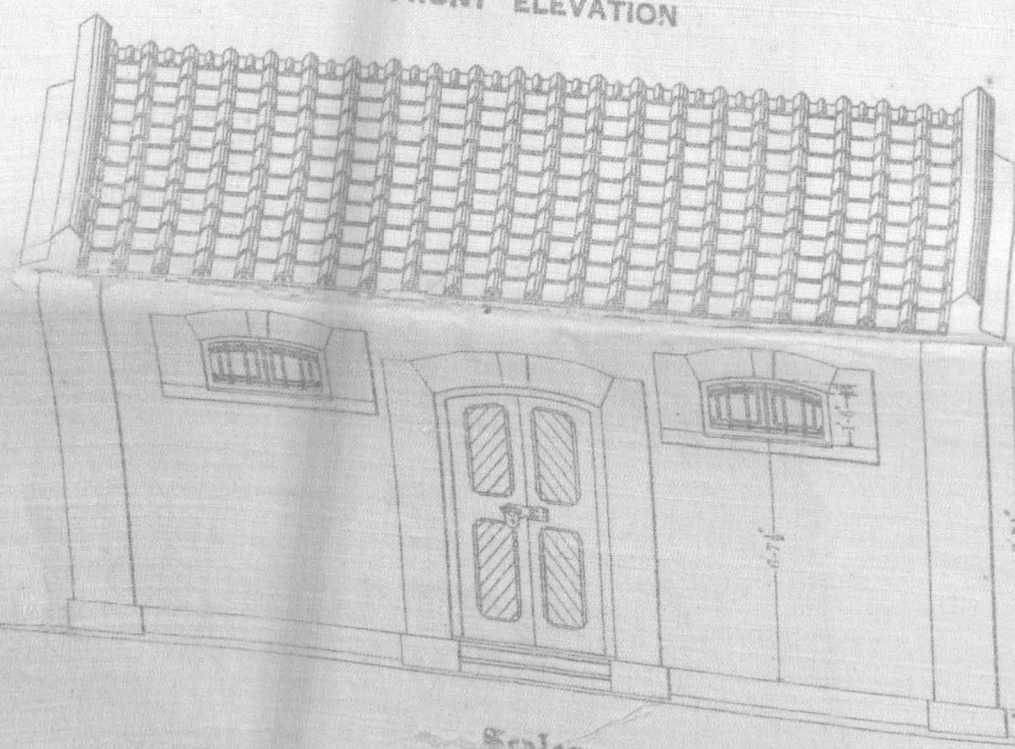

Scales
FIGS. I, II, & III,
1/4" = 1 Foot

FIG. IV,

1/4" = 1 Foot

1/4" = 1 Foot

FIG. II

SIDE ELEVATION

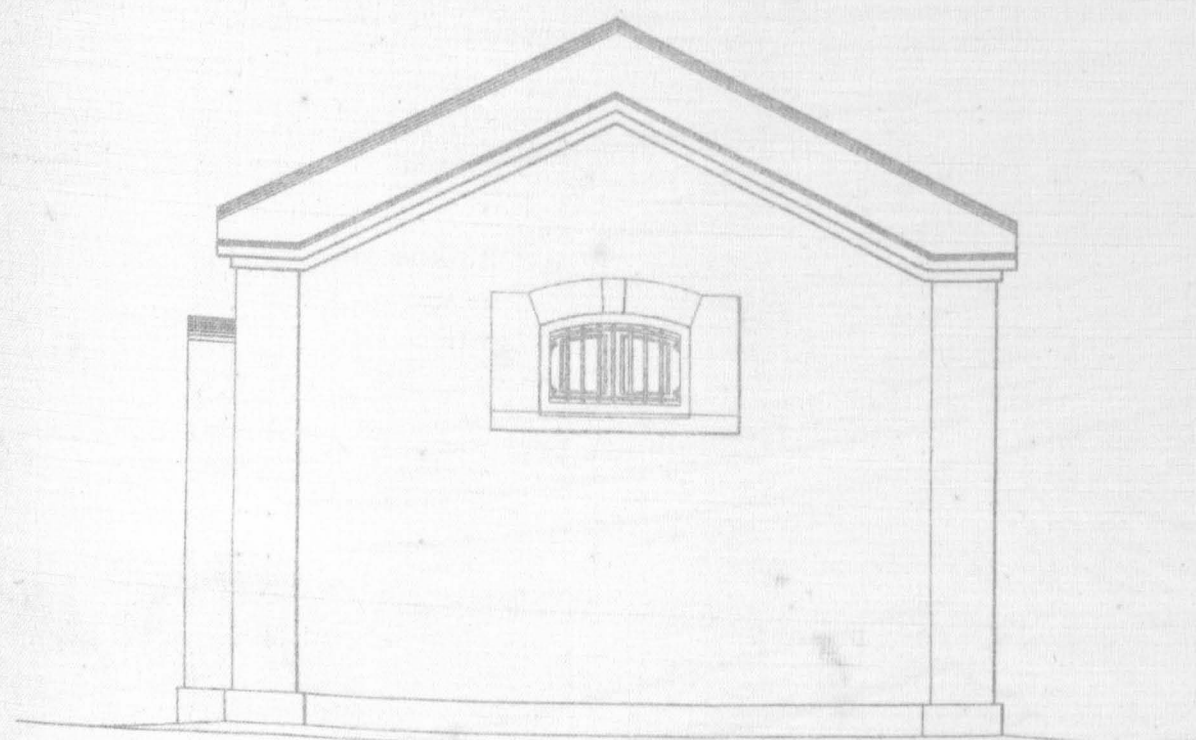


FIG. IV

CROSS SECTION


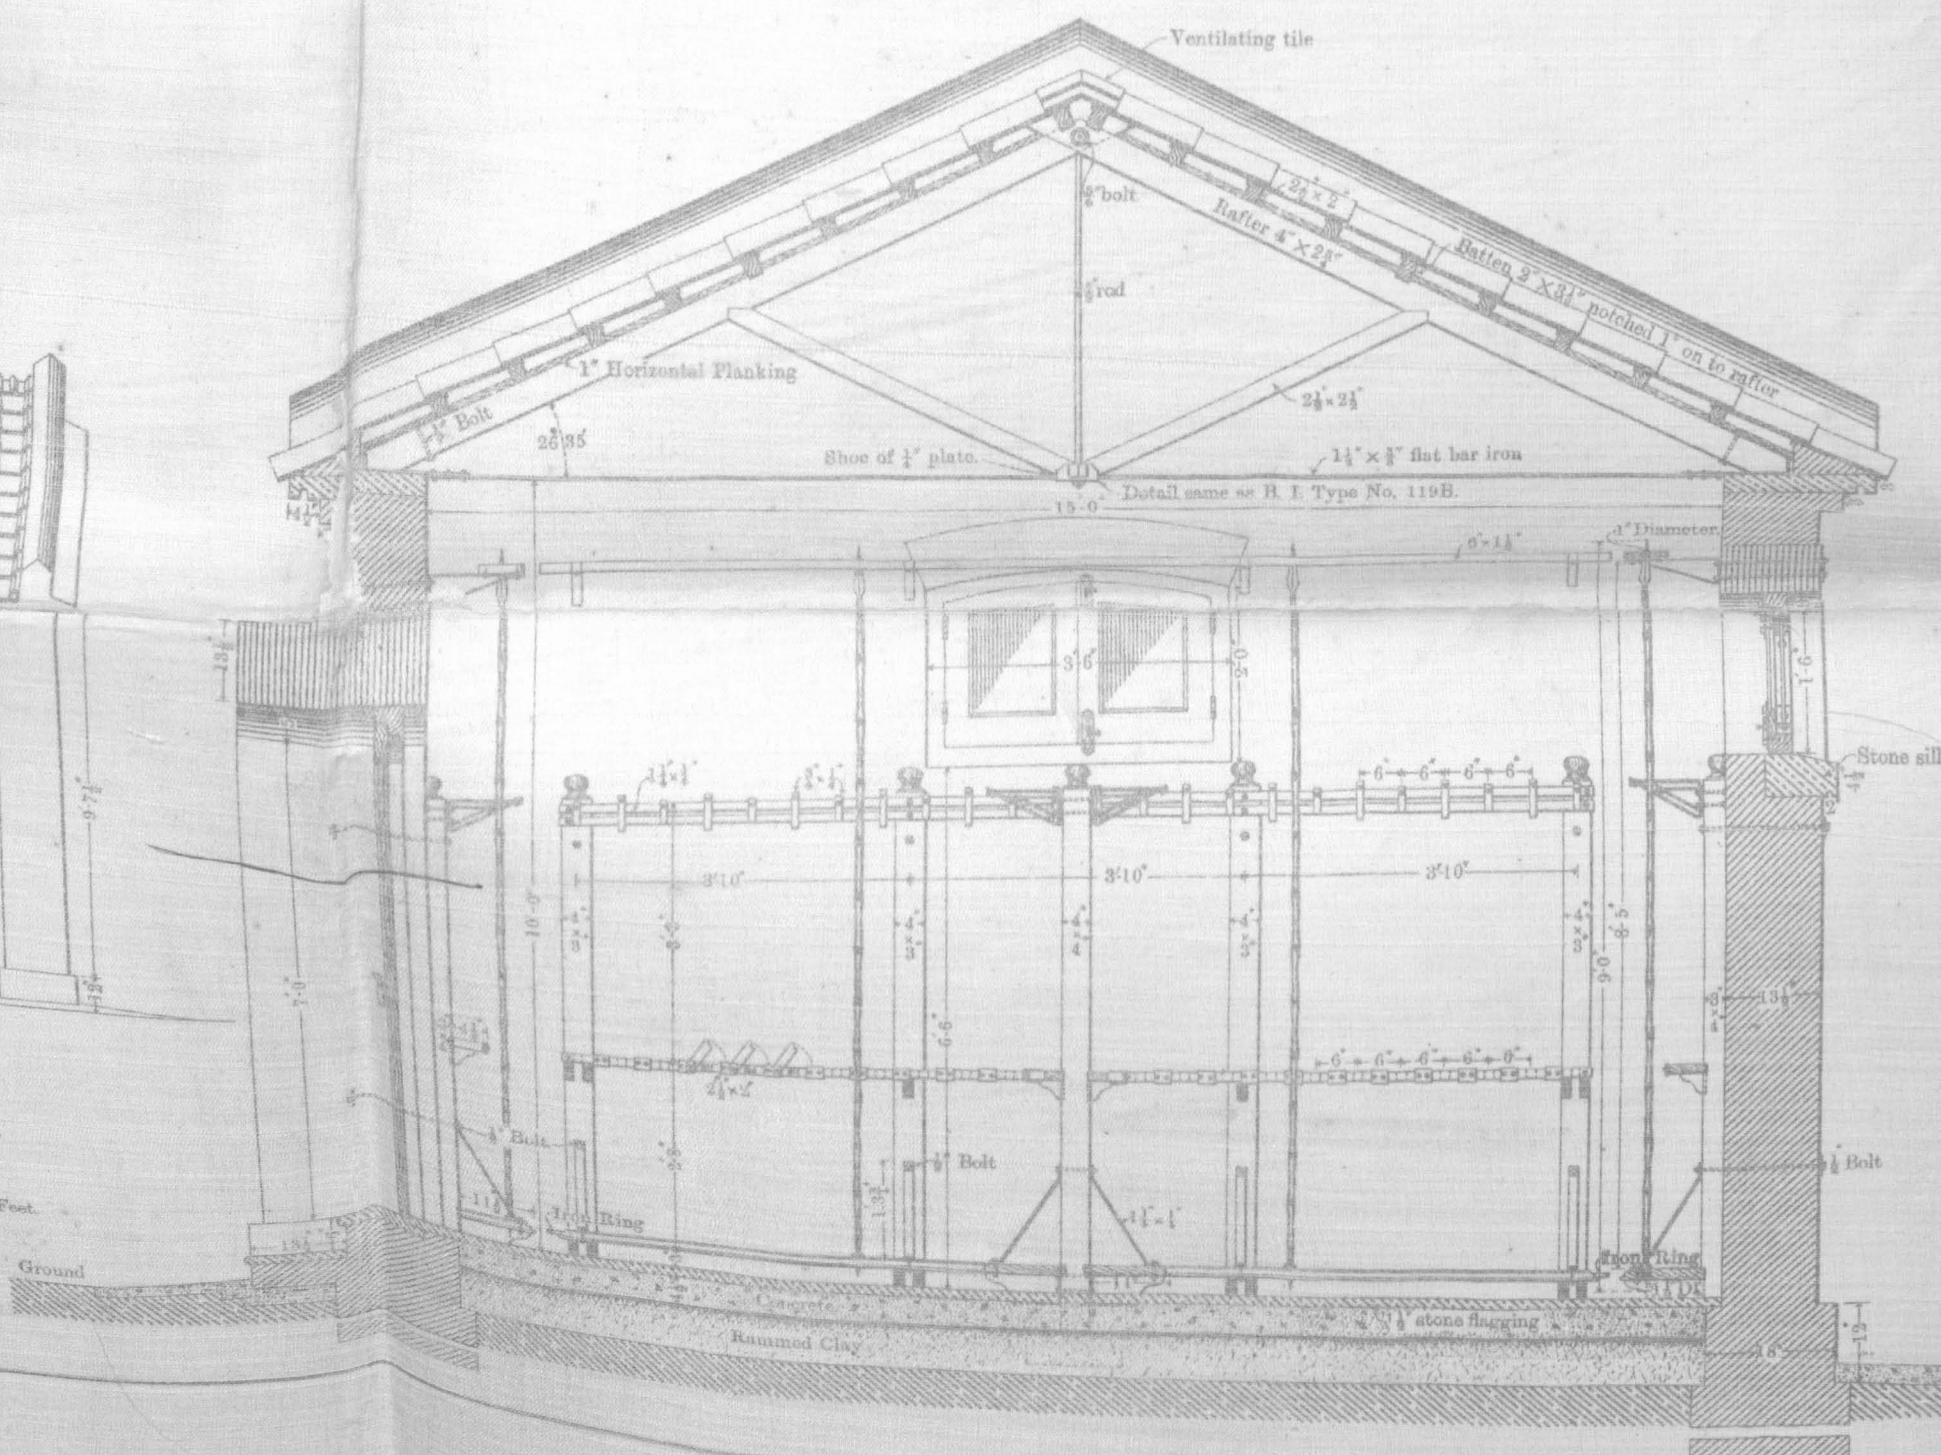


FIG. V


PLAN OF ARM RACK

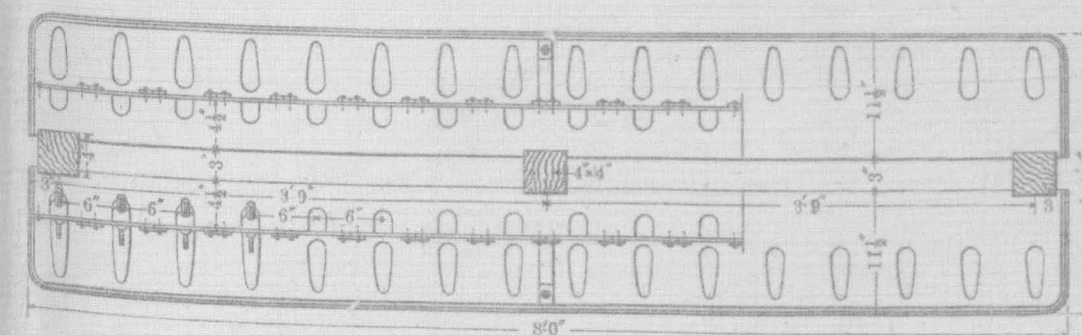

Scale
FIGS. V, VI, & VII,
1/4" = 1 Foot

Inches 12 6 0 3 4 Feet

FIG. VI
ELEVATION

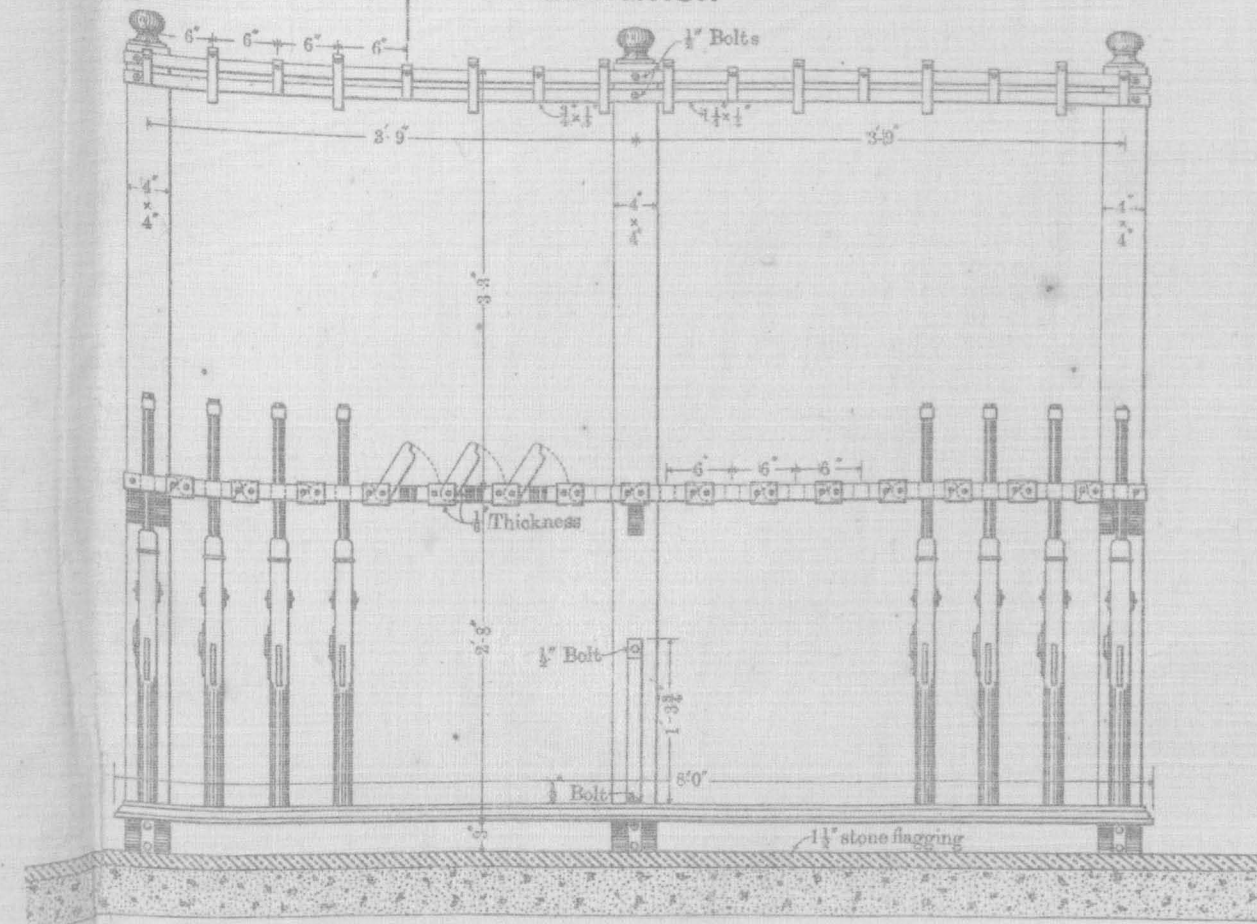

NOTE.—A similar arrangement to that shown in Fig. IV, will be made on this stand should Racks for lances be required.

FIG. VII
SECTION ON A.B. FIG. VI


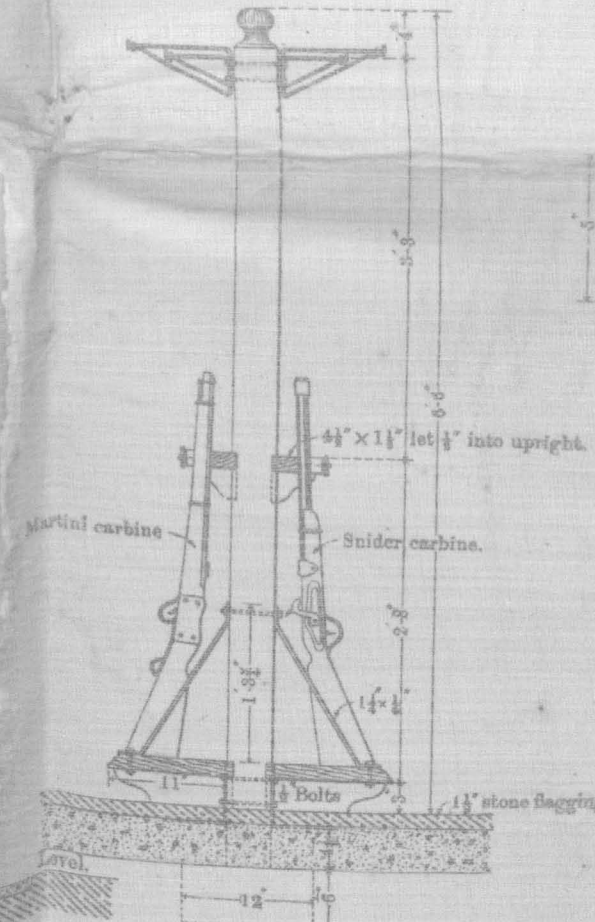


FIG. VIII

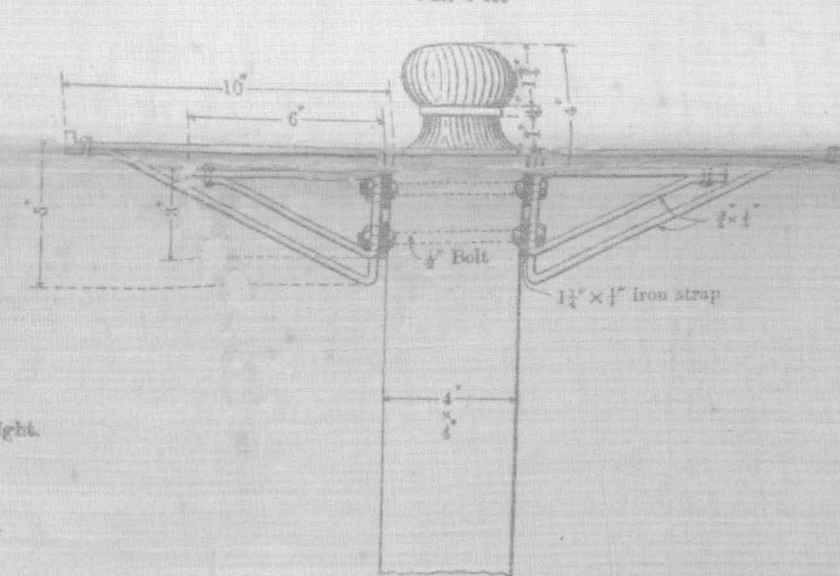

ENLARGED DETAIL OF BRACKET

1/4" FULL SIZE

Colonel R.E.
Inspector General of Military Works

ARMOURY FOR NATIVE INFANTRY

FIG. I
(1) WING ARMOURY
WITH COMPARTMENTS FOR 4 COMPANIES, 4 × 112 RIFLES

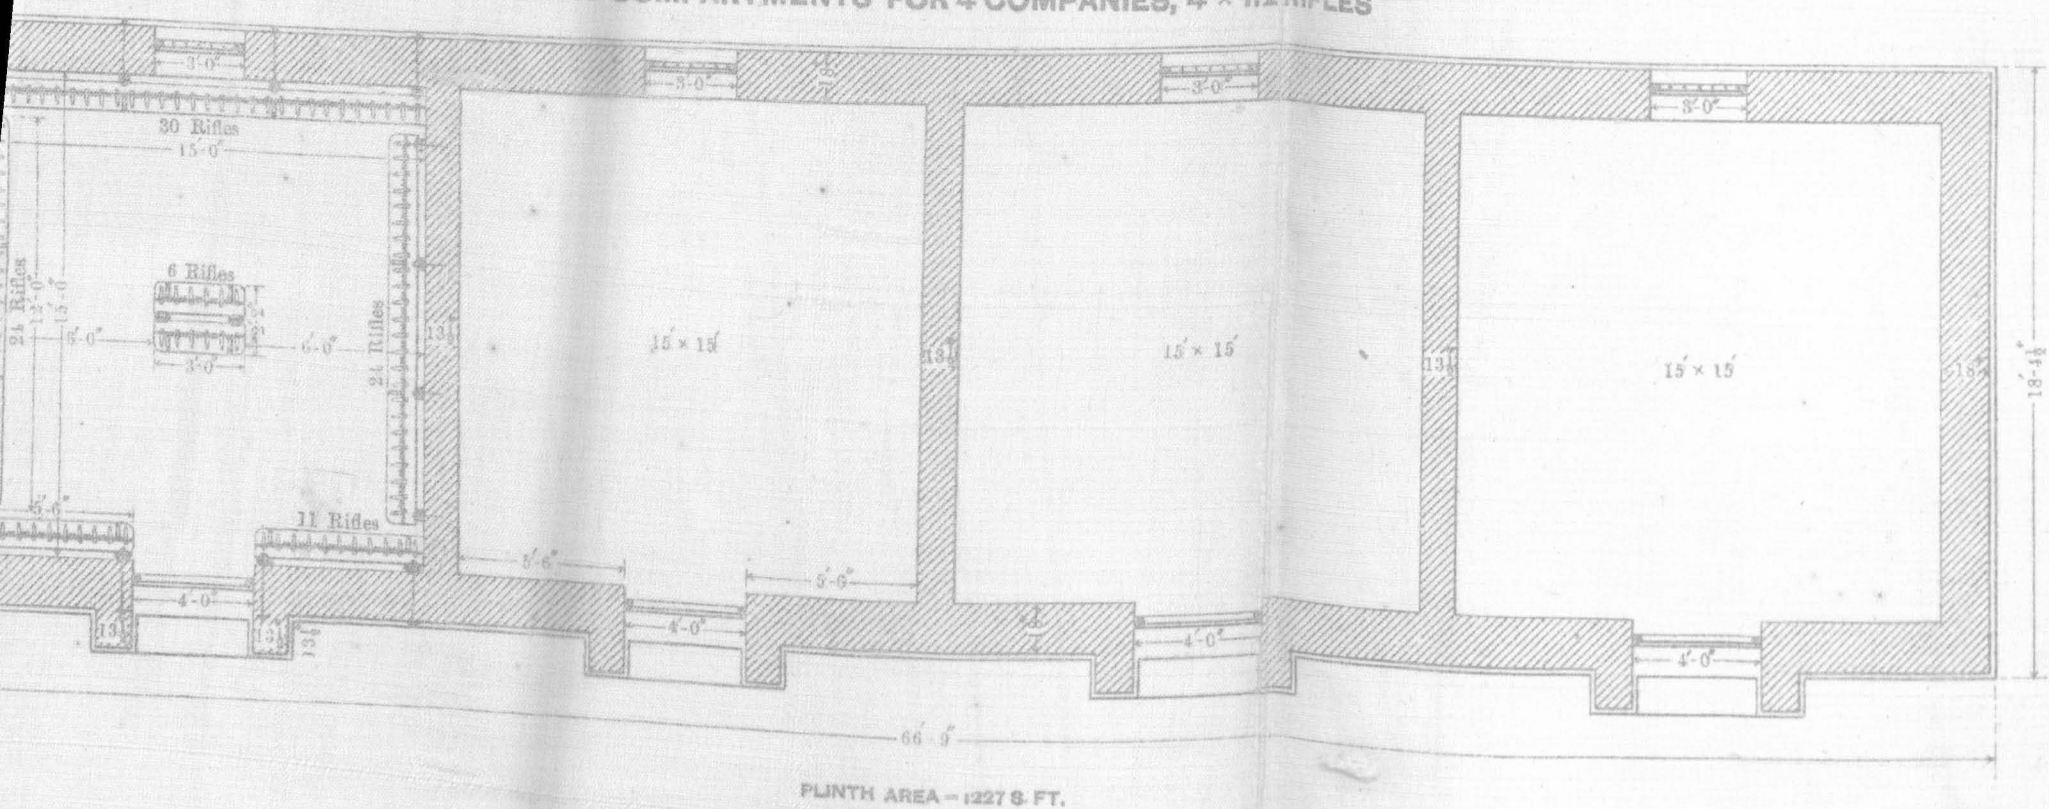


FIG. II
(2) WING ARMOURY
WITH COMPARTMENTS FOR 2 DOUBLE COMPANIES, 2 × 224 RIFLES


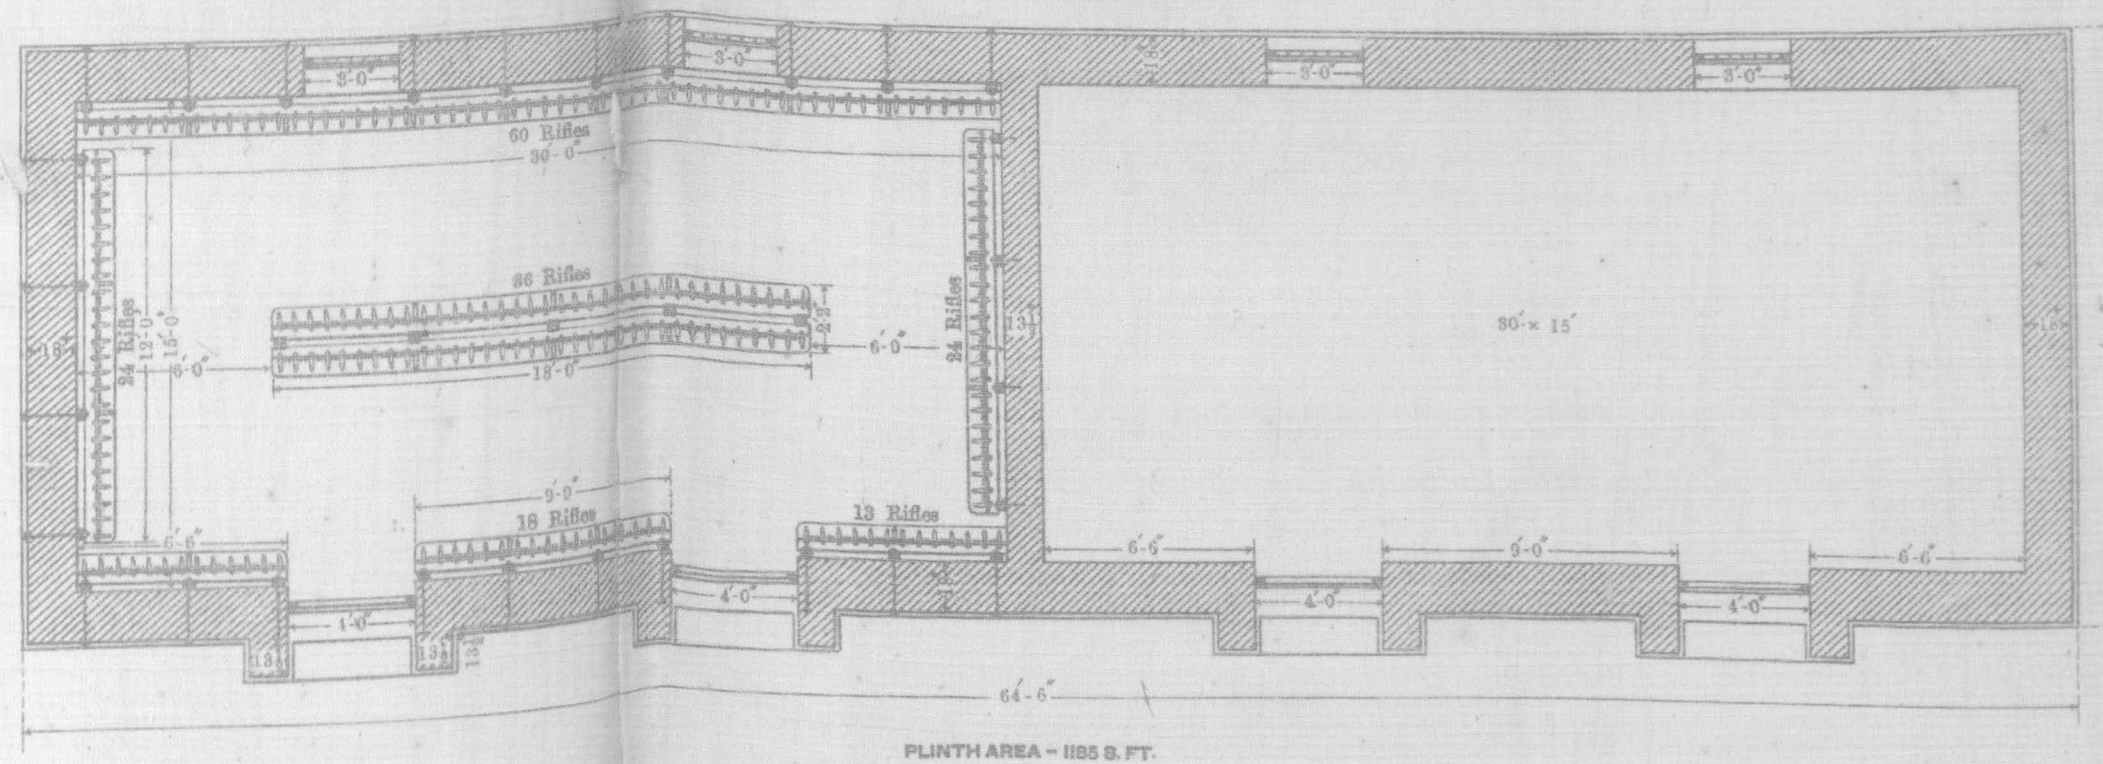


FIG. III
CROSS SECTION

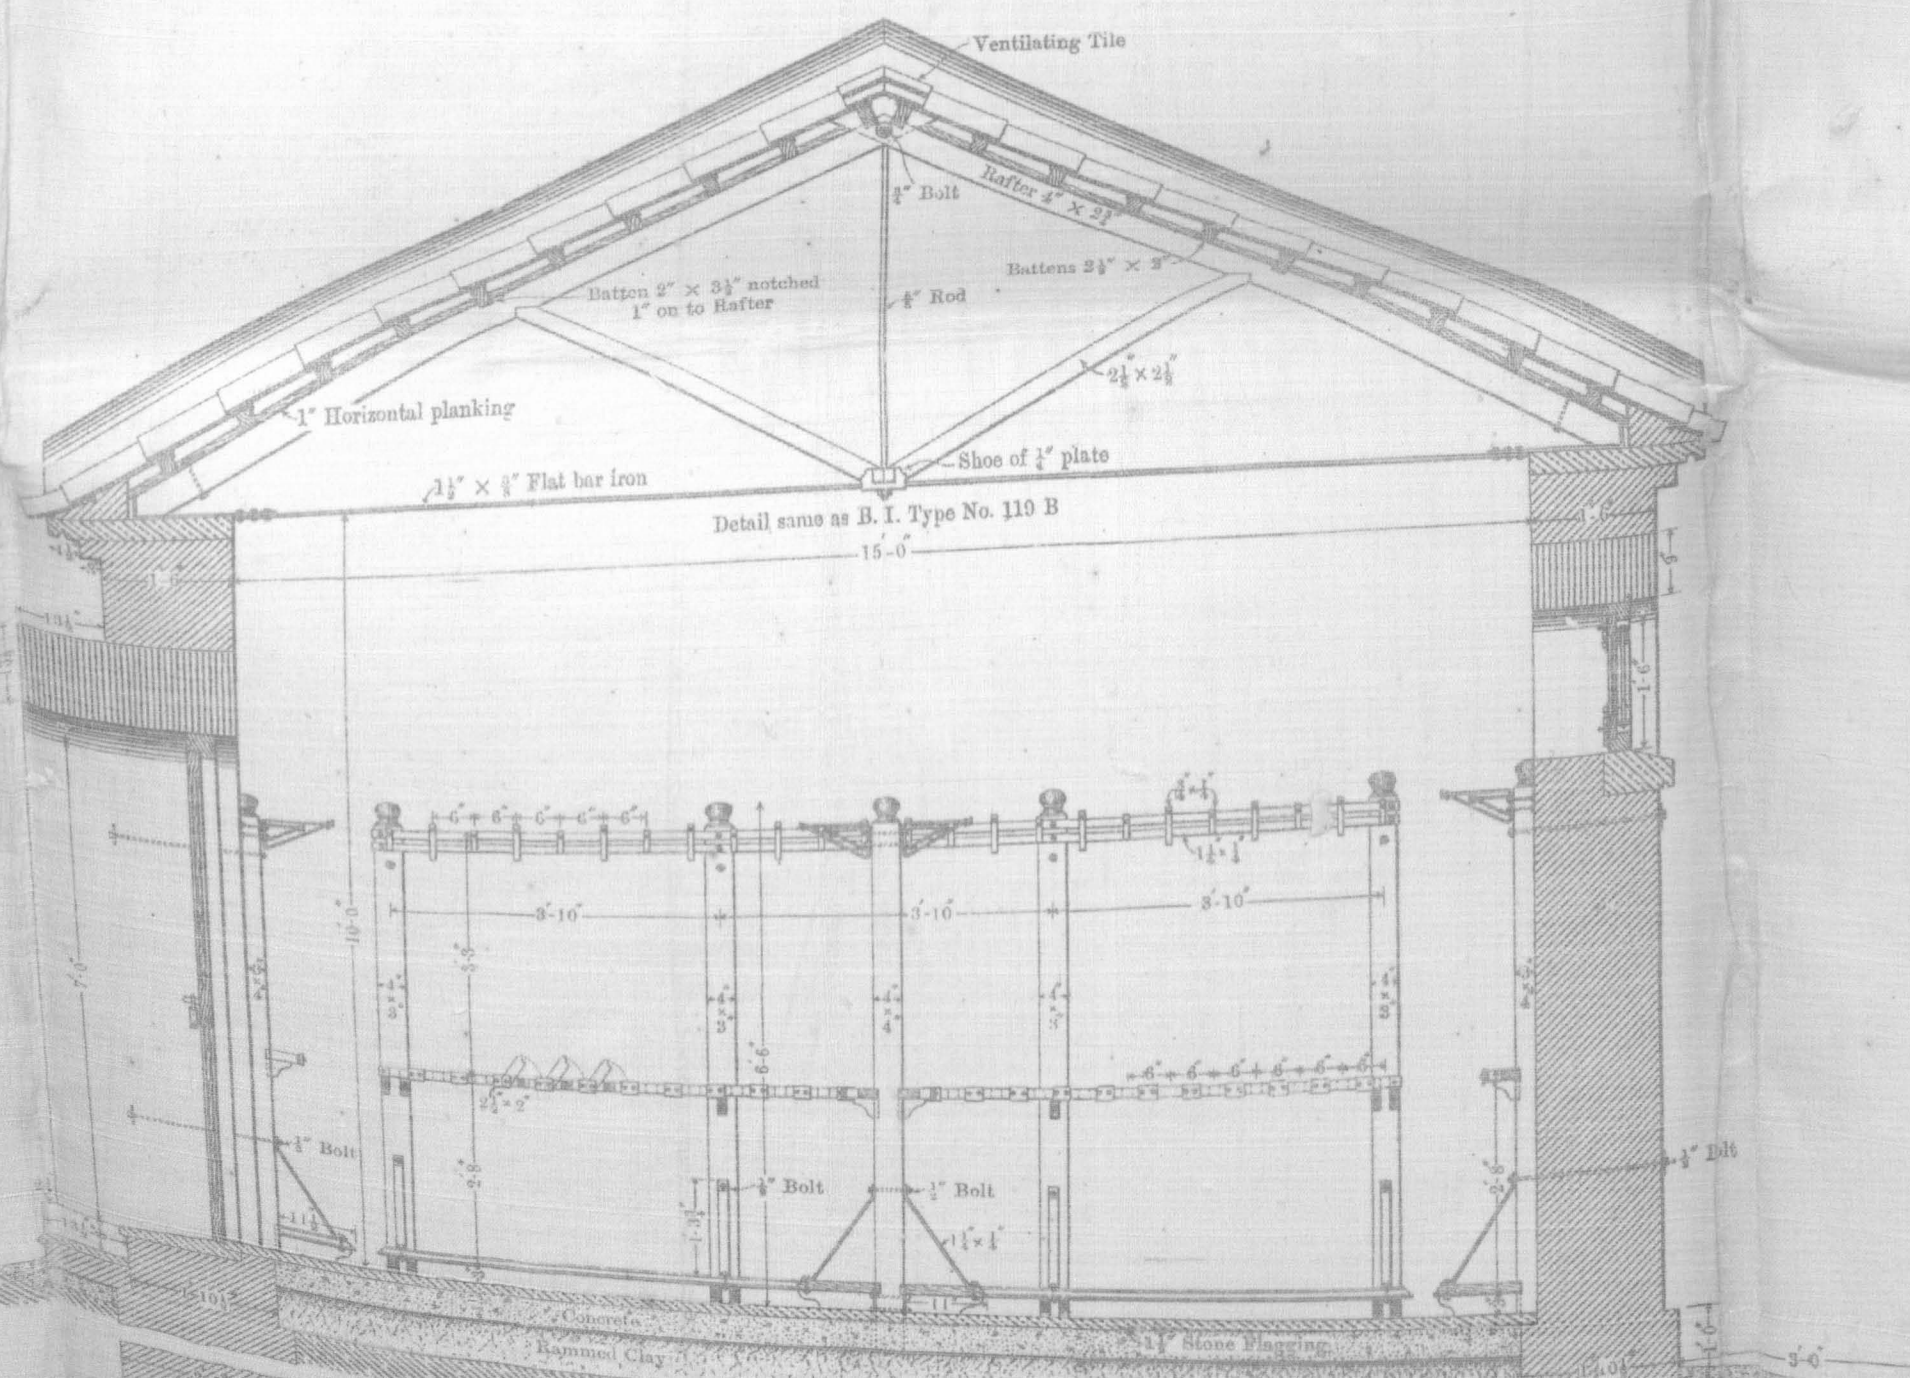

Scales.

For Plans & Elevation 1 inch.

For Section 1/4 inch = 1 foot.

NOTE

The Plan that should be usually adopted is Fig. (1); should however special circumstances exist at certain stations, rendering such a course necessary, Plan (2) might be followed. When the Men's Huts are very much scattered (as may happen in the case of Hill Stations) & Armouries might be given per Battalion, each building to contain the Arms of a Double Company.

The Details for the Arm-racks and Accessory Pegs will be the same as shown in Figs. V. to VIII. of Type drawing No. 2 Native Cavalry Series.