

Home (1921) Department.
Education
Ordinary SERIES.

G.O. No. 469

DATED 30-3-21

[Despatch Abstract.]

Rent.-

Annas eight per month per student fixed as the rate of rent under 43. A of the Grant-in-Aid Code - for the hostels attached to the Danish Mission High School, Tiruvannamalai.

BACK PAPERS.

G.O. G.O.	No. No.	Department. Department.	Date. Date.	G.O. G.O.	No. No.	Department. Department.	Date. Date.

FURTHER PAPERS.


G.O. G.O.	No. No.	Department. Department.	Date. Date.	G.O. G.O.	No. No.	Department. Department.	Date. Date.

200/8-7-18
1605/18
10/21

C.F.-29.

Home / Education DEPARTMENT.

Received

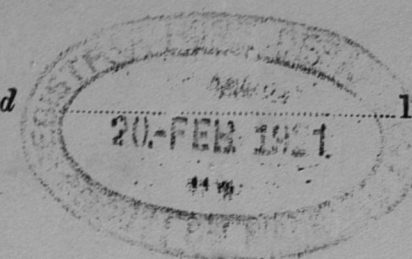

191

Registered

191

Subject.

Submitting for favourable consideration of Government an application for hostel rent on behalf of the hostel attached to the Danish Mission High School, Tiruvannamalai.

ENCLOSURES

No.

Spare copies

Ref on Cur No. 2924/20

Station Madras, Dated the 19th February 1921

From (Name) R.G.Grieve, Esquire, M.A.,
Ag: Director of Public Instruction
(Designation) Madras

To The Secretary to the Government of Madras,
Home / Education Department.

Sir,

The authorities of the Danish Mission High School, Tiruvannamalai have opened two hostels in rented buildings for the Hindu and Christian students of the school. They themselves pay the whole rent and collect no rent from the students. Under para 3 of rule 43 A of the Grant-in-Aid Code the rent due has to be fixed for the purpose of calculating grant. I consider that annas 8 per mensem for each student for 10 months in the year would be a reasonable rent to be fixed and I have the honour to recommend that this may be approved as the rent due for the purpose of the grant.

2. The applications for grant with the outline

2
plans of the buildings are herewith submitted.

I have the honour to be,


S I R,

Your most obedient servant,


R. S. K. S.

For Director of Public Instruction

n.v.s.

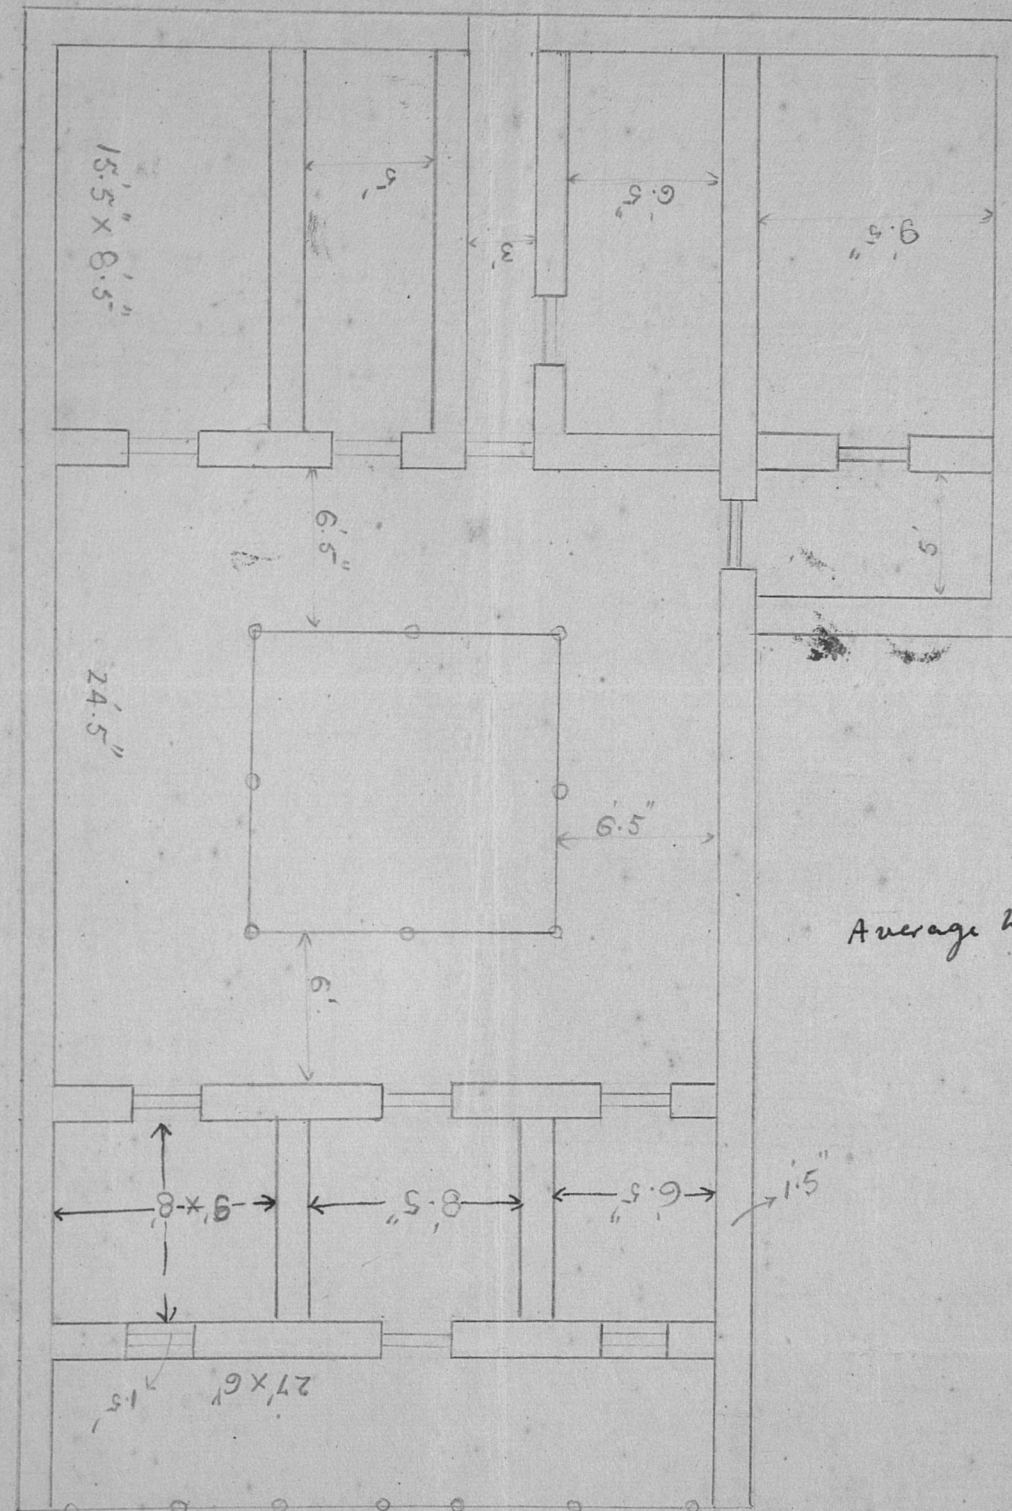

Hindu Hostel
Gopala pillayar Koil Street.

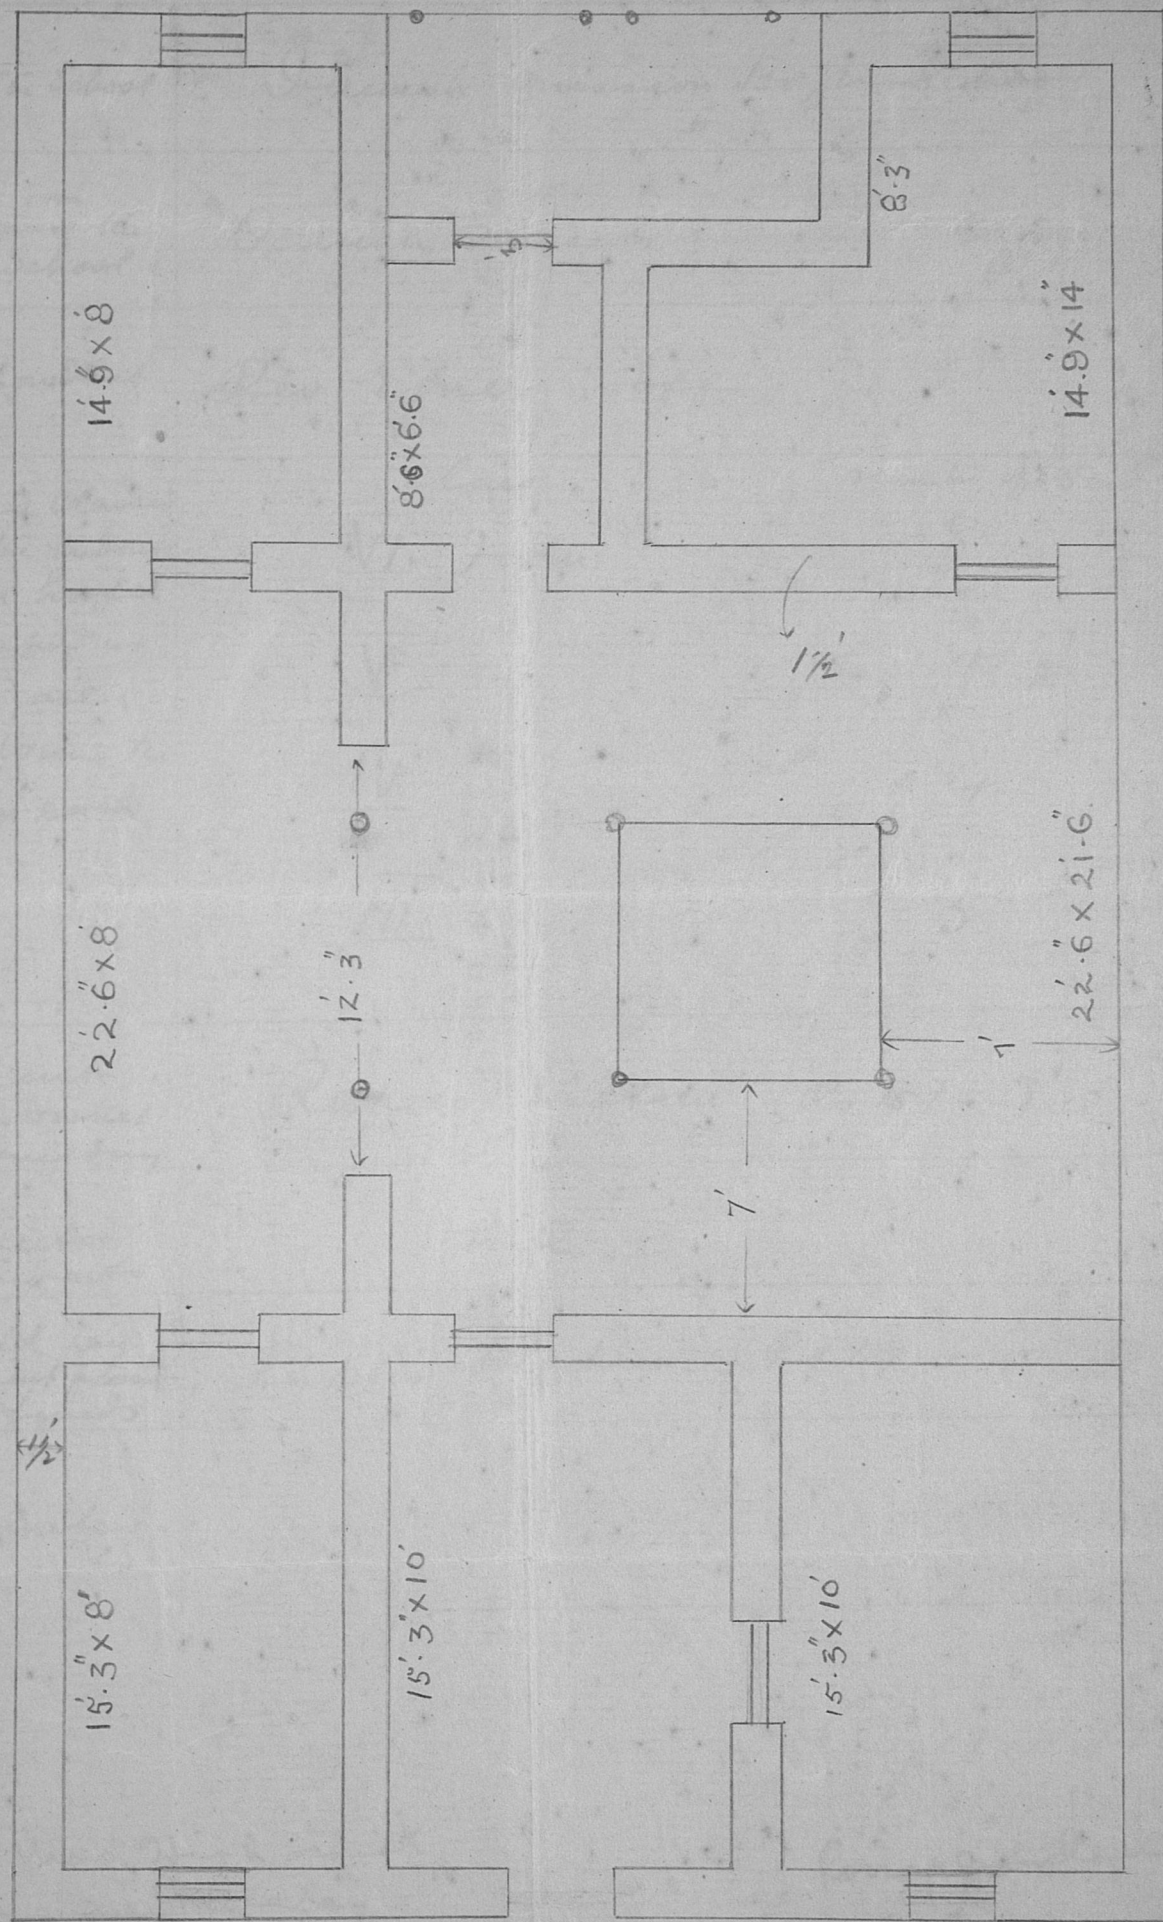

Average height 12 ft..

Christian Hostel:-

Scale — 1" = 6'

4

55

Application for grant towards the rent of the
Hindu Hostel attached to the Danish mission
High School, Tiruvannamalai.

Name of the School	Danish mission High School	
Society owning the School	Danish mission	
Correspondent	Rev Ejner Hoff	
Forms and classes in which the students for whom hostel accommodation is proposed, are reading with the number in each	Class	Number of Students
	<u>VI</u> Form	8
	<u>V</u> "	1
	<u>IV</u> "	4
	<u>III</u> "	5
Total rent paid to the owner of the building	Rupees Fifteen (Rs 15/-)	
Rent collected from students	nil	
Rent paid by management from its own funds	Rupees Fifteen (Rs 15/-)	
Remarks.		

Danish Miss. High School,
Tiruvannamalai,
8 - 1 - 1920.

Ejner Hoff.
Correspondent.

$15 + 12 = 27$
 $27 \times 10 = 270$
 $270 - 90 = 180$
 $180 + 10 = 190$

The total rent recoverable at this rate will be Rs 190 per annum ($= \frac{1}{2} \times 10 \times (18+20) = 190$). Half of the balance viz Rs 79 per annum ($= 12(15+19) - 190$ or Rs ¹⁵⁸~~79~~) will be the grant payable.

to the school under 43-A of the Grant
in Aid code) against Rs 100 monthly
the management.

2. The draft may go to

Finance Dept. w.o. for acceptance.

AS
2.2.21

A
21.2.21

M
23/2/21

Subm

Finance Dept.

The draft order overleaf may
be accepted.


AS
24.2.21

CRS
27.2.21

S
16/3/21


RLR
20/3/21

Issue
CR
WFB

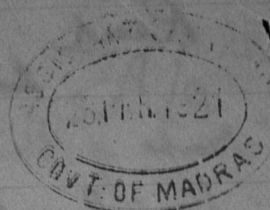


G.O. 5923-1 Es. (7)
23.2.21

File 1388 Bpsr
23.2.21

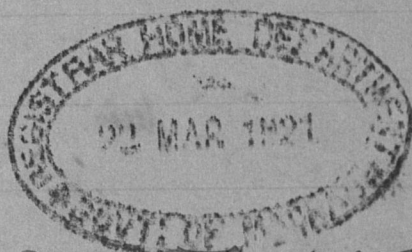

Finance No 1388 B-1
21-3-21.

Es. CR 1021 B
22.3.21

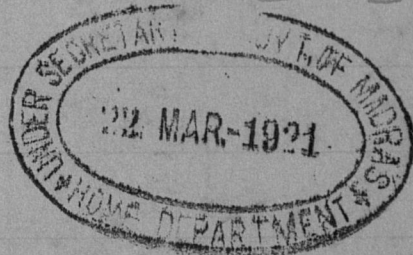

When given for copying
When copied
When examined
When signed

192

READ AGAIN G.O. No.
192

DATED

CURRENT No.

ENCLOSURES TO G. No.

ORDER OF GOVERNMENT ..

LETTER OF GOVERNMENT.

STATEMENT WITH DETAIL.

PAPERS NOT FILED UP, BEING MEANT FOR DESPATCH
IN ORIGINAL.

N.B.—

A = Copy in full.
B = Not to be copied.
P = Copy abstract only.
Q = Copy heading only.