

E & P H (1948) Department.

M S SERIES.

G.O. NO. 474 Edu

Dated 10-3-48

Passed
in
Supdt.

[Despatch Abstract.]

Foot Press - Extension of verandha
Construction of garages - plans and
estimates - proposals - deferred

Back Paper

G.O.	No.	Department.	Date.	G.O.	No.	Department.	Date.

Further Papers.

G.O.	No.	Department.	Date.	G.O.	No.	Department.	Date.

From
A. Lepper Esq.,
Superintendent,
Government Press, M a d r a s.

To *Special*
The Secretary to Government,
Education & Public Health Department,
Fort St. George, M a d r a s.

No.100 Mis-98.

Dated:- 24th February 1948.

Sir,

Sub:- Extending the verandah in front of Room No.33 and converting into four garages in Government Press - Mint Street - Madras.

I have the honour to forward herewith a plan and an estimate amounting to Rs.2400/- for the work mentioned above and request that administrative sanction may kindly be accorded and the same countersigned and forwarded direct to the Executive Engineer, North Presidency Division, Chempauk, Madras as early as possible for speedy execution of the work within the official year 1947-48.

2. This is one of the items included in the list of minor works under Stationery and Printing for 1947-48" referred to in my letter to Government No.100. Mis.98 dated 10-6-47 for which sanction was already obtained in G.O.No.639, Finance dated 21-8-1947.

L.S. *24/2.*

Enc. 8 sheets including plan.

E. & P. H. No. No.
13629-15/48-1
25.2.48

Not put up
al-yun
Superintendent.


G.O. No. 13629-15/48-1
Support
25/2/48

A

PW.D.(C)

E & P. H may be requested to take orders in circulation to H.M. (Fin.), H.M.P.W. and H.P.H. They may also be requested to obtain the counter signature for the estimate and send the file to this Dept for issue of necessary orders, if the proposal is accepted in circulation.

26/2/48 E & P.H.

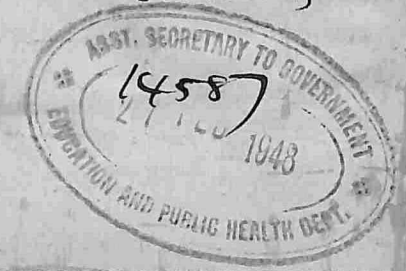

26/2/48
26/2/48

PW.D.H.O.

1374 2/48
26/2/48

Report to accompany the estimate for Extending the verandah in front of room 33 - Constructing with 4 garages in front Press Room & H.S. Hall. Amount Est: 3400/-

This estimate has been prepared as per item no 3 in D.P. 1061. SE / 9.10.47. In this estimate it is proposed to extend the front verandah of room no 33 to front Press by 3'0 for the purpose of utilizing the same into garages. Provision is made in this estimate for necessary items of work such as cement, concrete, brick masonry, flooring with Cushtapha Slab, extending the existing flagstone tiles roof with necessary T.W. rafters and joists including painting, plastering etc. It is proposed to construct brick masonry walls on either side of bays so that each bay may serve as a garage leaving the Centre bay as an entrance to room no 33. 4 T.W. gates balanced on hinges are provided with necessary guide pin and locking arrangement are proposed to be erected at the front entrance.

6/1/48 S. B. N. S. Nityanandam
Executive Engineer N. R. S. S. D. O. N. 21/48 S. D. O. N. Section Officer R. T.

DETAILED ESTIMATE.

C.F. 150 (1)—50,852—30-0-44.

District *Madras* Taluk *Madras*
 Village and Survey *North Pungu* Date and cost of original construction
 Name and number of work *Fix tending the verandah in front of Room No. 33*
in front of Room No. 33 Date and cost of last repairs
front shut, porch, etc.

Details of work.	Num-ber.	MEASUREMENT IN FEET.			Area or contents.	Total quantity of each description of work.
		Length.	Breadth.	Depth.		
1) Earth work excavating for foundation in red soil, including discharging any masonry work, floor slab in foundation & packing the excavated earth as directed.						
Room 33 pillars.	6	2-6	2-6	3-6	131	
Retaining walls.	1	8-4			88	
	2	7-8	1-6	1-6	7	
	1	8-0				
for iron work in walls	2	11-4	2-0	1-9	80	
concrete work in walls	4	11-4	1-6	1-6	102	
Total					384	entirely
2) Concrete broken locally in lime mortar						
1. 2 using Room sand						
F.V. pillars	6	2-6	2-6	1-0	38	
Retaining walls	1	8-10			26	
	2	8-3	1-6	0-6	26	
	1	8-7				
for iron work in walls	2	11-4	2-0	0-9	34	
" partition	4	11-4	1-6	0-6	24	
for iron work in walls	1	52-10	2-0	0-4	53	
for pillars	6	1-6	1-6	0-4	5	
concrete	2	1-6	1-1	0-4	1	
add	4	1-6	0-9	0-4	2	
for sides of concrete partition in walls					23	
					208	8
					206	200

Details of work.	Num-ber.	MEASUREMENT IN FEET.			Area or contents.	Total quantity of each description of work.
		Length.	Breadth.	Depth.		
3) Concrete work in foundation, base ment & Super structure of ground floor - to F.V. pillars. Including	6	1-10 1/2	1-10 1/2	2-6	53	✓
Super	5	1-6	1-6	8-0	108	✓
Concrete work in I	2	11-0	1-6	1-0	33	✓
Super	2	11-4 1/2	1-1 1/2	8-0	205	✓
gash	2	11-4 1/2	0-9	6-0	51	✓
Concrete work in I	4	11-0	1-1 1/2	1-0	50	✓
Super	4	11-1 1/2	0-9	8-0	273	✓
Relay work	1	8-10 1/2	0-9	1-0	7	✓
"	2	8-3 1/2	0-9	1-0	12	✓
"	1	8-0	0-9	1-0	6	✓
"	1	8-7 1/2	0-9	1-0	6	✓
For girders in 4x4	1	1-6	0-6	0-6	14	✓
for uniform this says					60	✓
					864	✓ 14
					850	✓ cft
4) Supplying & Cut Stone 1-6 x 0-6 with iron girders pins made of 1 1/2 x 1/4 inch flat bent in shape fixed in masonry and 4 pin 1 inch in checking joining in cast iron 11 3/4					16	✓
for gates of gash 4x4					16	✓
5) Supplying & fixing T.W. 1/2 battened ridge board 2 1/2 inch square gate similar in two lines with main T.W. frame and 4x3, 10 planks 2 1/2 inch, ridge at 4x3, at top 4x3, 10 planks 2"x1" at 6 inches in checking every iron nail on hinges made of 2"x1/4 inch bent in shape & fixing with many nails, bolt & nuts and iron chain 10 in. 1/2 ton ball 1-0 long 1 in iron plate 6' long 1/2 inch thick						✓

District

Taluk

Village and Survey

Date and cost of original construction

Name and number of work

Date and cost of last repairs

Details of work.	Num-ber.	MEASUREMENT IN FEET.			Area or contents.	Total quantity of each description of work.
		Length.	Breadth.	Depth.		
gash gash	1	9-0	-	6-6	58.50	✓
"	1	9-3	-	6-6	60.13	✓
"	2	8-8	-	6-6	112.67	✓
					231.30	✓ 232.84
6) Best Teak wood upright post in wall 6-0 in length - F.V. Room	1	22-6	0-4	0-6	3.75	✓
"	1	22-0	0-4	0-6	3.67	✓
Rafter	20	6-0	0-3	0-5	12.50	✓
					19.92	✓ 20 cft
7) Best solid masonry with flat top masonry for over T.W. wall 2 1/4 inch in checking forming Chunan bricks at 6-0 inches, 10 pointing & whitewashing the bottom of flat this compound						✓
Compound extra masonry	1	24-0	4-0	-	96	✓
"	1	23-6	4-0	-	94	✓
					190	✓ 200 cft
8) Plastering work with cement mortar 1:5 1/2 inch using River sand in checking white washing 2 coats - Sand mortar 1:5 1/2 2 12-10 1/2 - 8-0 206	2	12-10 1/2	-	8-0	206	✓
gash	2	12-10 1/2	-	6-0	77	✓
gash	2	13-3	-	8-0	212	✓
gash	2	13-3	-	6-0	80	✓
Concrete work	2x6	13-0	-	8-4 1/2	109	✓
pillar	6	1-6	-	8-0	72	✓
Basement and 2nd	1	73-0	-	1-0	79	✓
					835	✓ 900 cft

Specification

C.F. 150 (2)

District

Taluk

Village No.

Name of work No.

ESTIMATE ABSTRACT.

Budget head

Main head

Sub-head

Amount of Estimate

Sanction number and date

To be carried out by

Abstract Estimate

C.F. 150 (4)

Quantity.	Description of work.	Item number in the schedule of rates.	Rate.	Per	Total.	Amount.
(1)	(2)	(3)	(4)	(5)	(6)	(7)
			RS.	A.	P.	RS.
5) 200 sq ft	Red Tackling night		22	8		1991
	8 feet in length 6 ft 0 in					450
1) 200 sq ft	Red Tackling night					1991
	Mangrove pits enclosed in lime					450
	within 1/2 over flat pits 6" 6"					
	over 1/2 over 2" 0" including					
	forming Chuanan bricks at 6-0					
	bricks spreading under tie					
	& pointing & white washing the					
	bottom of flat pits complete.					
			77	50	58	195
			122	10	100	245
8) 900 sq ft	Plastering walls with					
	Cement mortar 1:3, 1/2" thick					
	using Red sand including					
	white washing 2 coats.					
			9	00		81
			8	06	11	81
9) 120 sq ft	Flaming with Kudlapat					
	slabs 1 1/2" thick enclosed in					
	lime mortar 1:2 over 4" thick					
	Concrete broken brick fully in					
	lime mortar 1:2 & pointed					
	with cement mortar 1:3 complete					
			74	4		89
			84	40	24	101
10) 450 sq ft	Painting new wood					
800	work 2 coats with I.					
	dark red appd colour paint					
	over a priming coat +					
	Supervision charges at 5 per cent.					
			10	90	4	8500
						79

Grand Total Estimate - 2891

Divisional officer (or other countersigning officer to be named).

Sanctioned for 194 -194

Collector or other sanctioning officer (to be named).

Signature and designation of the officer submitting this estimate.

Tahsildar or other officer (to be named).

Specification

C.F. 150 (2).

District

Taluk

Village No.

Name of work No.

ESTIMATE ABSTRACT.

Budget head

Main head

Sub-head

Amount of Estimate

Sanction number and date

To be carried out by

Abstract Estimate

C.F. 150 (2).

Quantity.	Description of work.	Item number in the schedule of rates.	Rate.	Per	Total.	Amount.
(1)	(2)	(3)	(4)	(5)	(6)	(7)
			RS.	A.	P.	RS.
11) 1/2	Major repair of work					
	found very deep					
12) 1/2	Contingencies for petty repairs					
	Add for fluctuation in rates					
	Grand Total					

Countersigned

Secretary to Govt

Education and Public Health Dept.

Supervision charges at 5 per cent.

Grand Total Estimate

Divisional officer (or other countersigning officer to be named).

Sanctioned for 194 -194

Collector, or other sanctioning officer (to be named).

Signature and designation of the officer submitting this estimate.

N. A. Nityanandam

21/48 SDO NE

Tahsildar or other officer (to be named).

S. B. N. M.

Executive Engineer, South Presidency Division

6/2/48

548 NE

Specification

C.F. 150 (2).

District

Madhe

Taluk

Madhe

Village No.

Madhe

Name of work No.

Fix landing the
veranda in front of Room 33
Converting into 4 gauges
P.M. 5th Madhe

ESTIMATE ABSTRACT.

Budget head

5000 Madhe

Main head

5000 Madhe

Sub-head

Amount of Estimate

3400/-


Sanction number and date

To be carried out by


P.M.

P.N.N. 11/1948.

111.
EXTENDING VERANDAH OF ROOM NO 33 IN GOVT. PRESS, MADRAS.
SCALE 1 INCH = 8 FT.

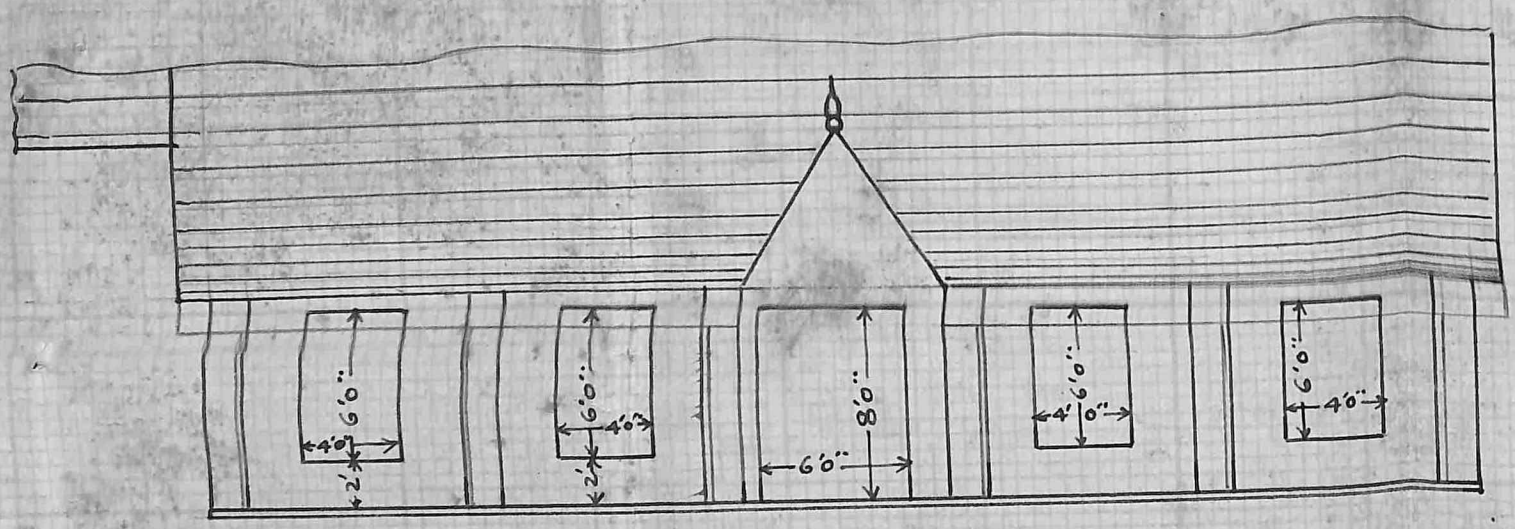


FRONT ELEVATION

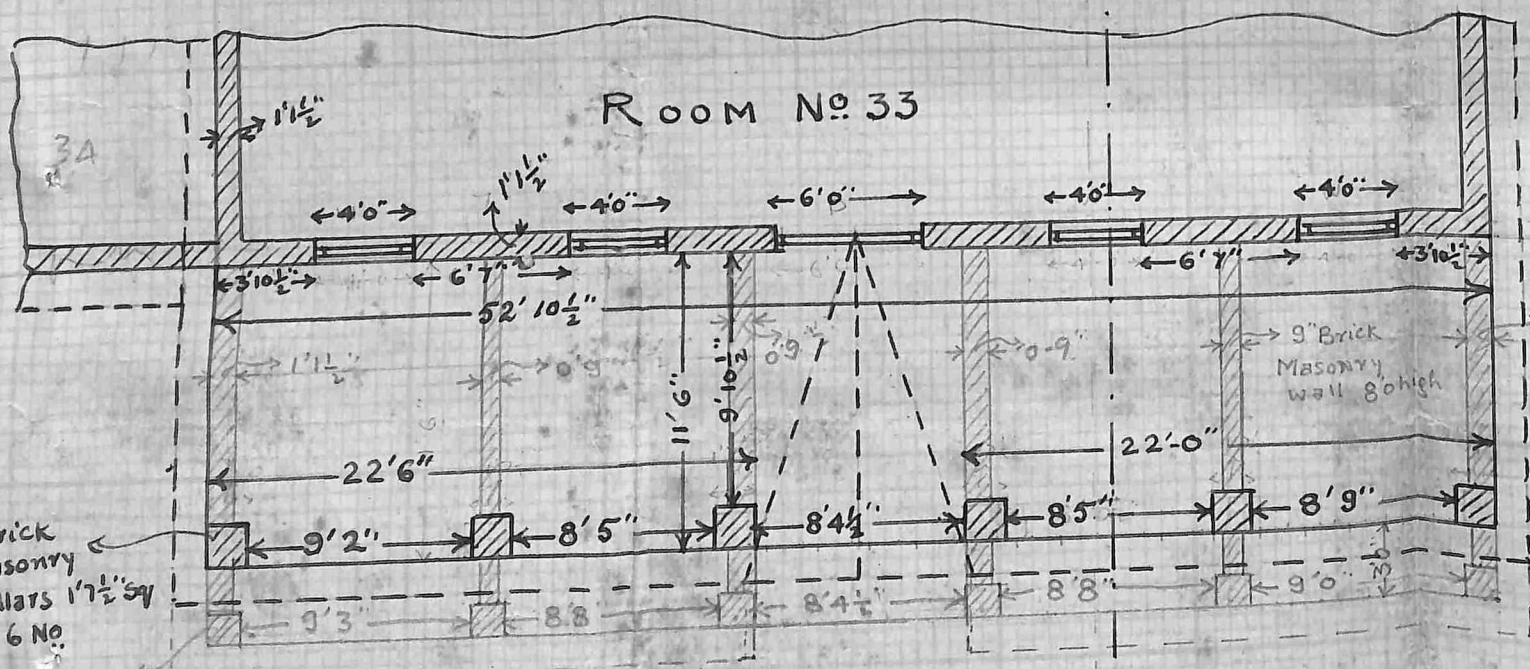


PLAN

M. S. Sankar
 24.12.47
 SGT.

N. A. Sityanandam
 21/1/48
 SDO

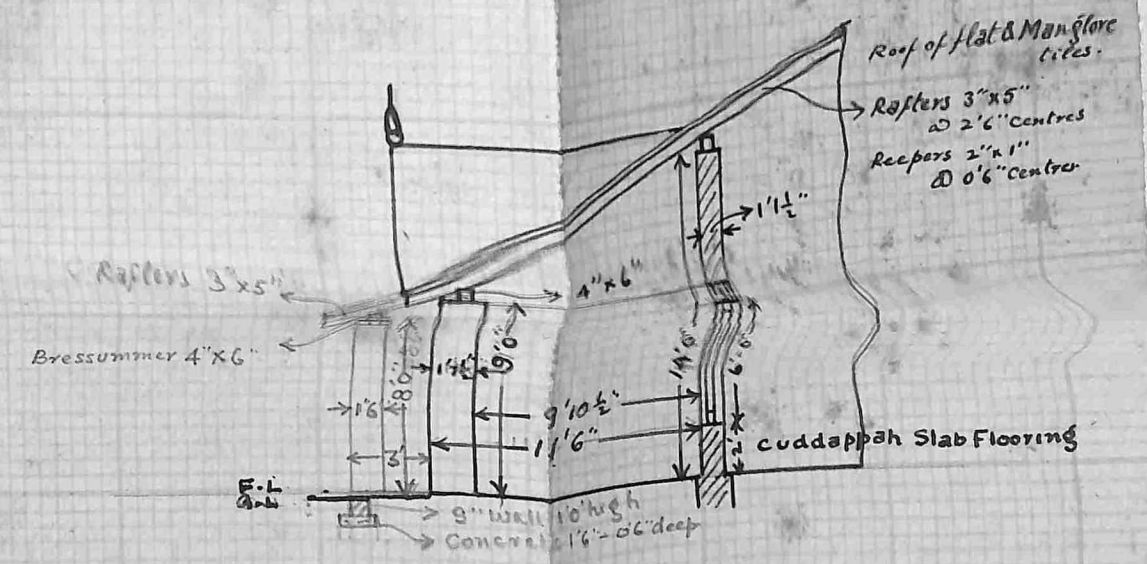

SECTION A A

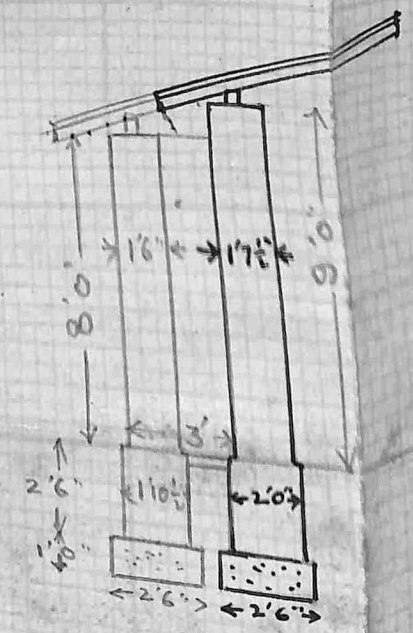

SECTION THROUGH
 BRICK MASONRY PILLARS
 SCALE 1" = 6"



S. B. A. C.
 Executive Engineer
 P. N. N. Division

SCALE 1 INCH = 8 FT.



MoBunhan Ni
(24.12.47)
SOGT.

N. A. Nityanandam
21st / 48 DONE

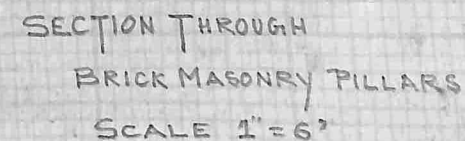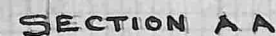

S B a c h
Executive Engineer
107/2/48
L. Holt Residency Division
7/2

1049 Sir, No. 100/Mis-98, dated 6th March 1948.
Sub: Extending the verandah in front of Room No. 33 and converting into four garages in Government Press, Mint Street, Madras.

ASST. SECRETARY TO GOVERNMENT
8 - MAR 1943
EDUCATION AND PUBLIC HEALTH DEPT.

RN. 4:

Sd/ A. Lepper,
Superintendent.

14587

48

Govt. Press - Extension of Veranda
& Construction of garages - plans & estimates - proposals for deferred.

From the LSP - 170 100 hrs - 98 -
Dr 24-2-48 and 6-3-48

Order No. 174 Ecn dated 10-3-1948
Ms

The proposals contained in the Lupt.'s letter cited above will be deferred.

To Dept
No LSP. 3.3.48

one
sticker

(A) 4943

General of ...
...
...

...
...
...

...
...
...

...
...
...

...
...
...

...
...
...

...
...
...

C.14587/48



E&P.H. No. 14587/48-F
1-8-48

65C

(13)

E & P. H. (7)

From the S. S. P. No. 100 - Mis - 98
24. 2. 48.

Subject:- Govt. Press - Extension
of a Veranda & Construction of Lamp
Estimate -

The S. S. P. has submit-
ted plans & estimates for certain
extensions at a cost of Rs 3400 -
for the administrative approval of
Govt. - The work is urgent -
Secy may kindly countersign the
estimate on p. 1st of.

2. Finance may see
before taking orders on the case
in circulation

28. 2. 48

11/3/48 S / 7/1/48

21

13463

Am (Exp)

Please see the letter from the S.G.P. on 14-2-48 and the note overleaf.

2. It is submitted that Hon'ble the Premier has ruled that, in view of the high cost of materials and labour ~~now prevailing~~ and the existing financial stringency, all building schemes should be deferred, unless they are considered 'very immediate'. The proposal to construct four garages in the Govt. Press, by extending the verandah in front of Room no. 33, at an estimated cost of Rs 3,400, does not appear to be of such 'immediate' urgency that it cannot bear postponement till the cost of materials and labour come down to reasonable levels and the finances of the Province improve. Finance may, therefore, advise that the proposal may be deferred for the present. If S.G.P. wish to press the proposal, they may be requested

of report on page 3 CF

Para 1, p. 1 CF

2.3.48

to take orders in circulation, including Am (Am)

2.3.48 and Amble the Premier.


9 CM 2.3.48

2.3.48 ASS

For 1/2/48

SSPA (71)

Am no. 13462 exp (1)

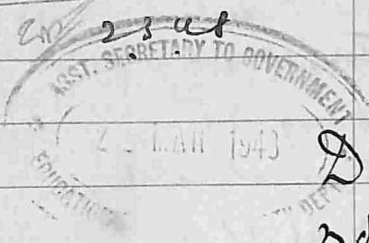

In view of what the Finance Dept. have stated in the above note it is for consideration whether the proposal to construct four garages ^{in the Govt. Press} for which a plan & an estimate have come up for administrative approval of Govt., may be deferred for the present -

Am (Edn) may see the case for orders -


15780

My be delayed

2.3.48

1/2/48



1/2/48

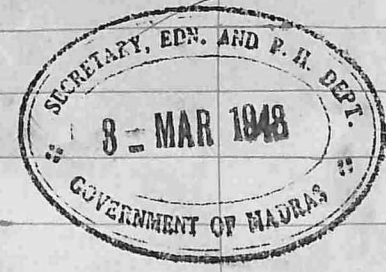

15A 3.3.48

The draft order below is for approval. PWD may see it before issue -

3.3.48

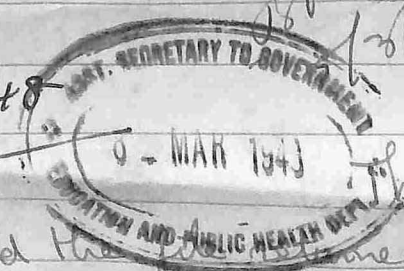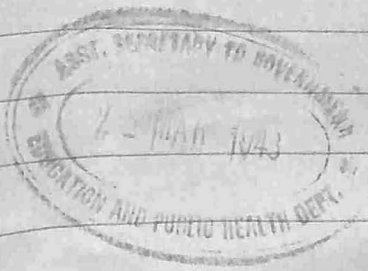

E.G.P.H. No. 14597/F/48-2

5.3.48

P.W.D. No. 1692 C/48-1

6/3/48

The draft order may be perused and the file returned to E.G.P.H. Deptt.

Refer from the S.G.P. No. 100/Mis-98

Please see the letter since

4

15

received from the S. of P. on pp. 19 - of
the letter may also be read in the
draft order already approved. The
S. of P. will send the revised instructions
to the Executive Engineer, North
Presidency Division asking him to
defer the execution of the work. No further
action is necessary on this. The draft
order as amended may now issue.

~~Chd~~
10/3/48
~~W~~
10-3-48
S
W