

Financial (1895) Department.

ORDINARY MS.

G.O., No. 298

Dated 6th April 1895

INDEXED. 7/8

[Despatch Abstract.]

MR. REA'S VOLUME ON CHALUKYAN ARCHITECTURE.-

Passing orders in regard to the reproduction of the drawings
required for---.

BACK PAPERS.

G.O.	No.	Department.	Date.	G.O.	No.	Department.	Date.
	708		19-9-94				

FURTHER PAPERS.

G.O.	No.	Department.	Date.	G.O.	No.	Department.	Date.
	~~708~~		/				
	2277-80	708	19-9-95				
	2094/95-80	1045	21-12-95				
	371		96				

242: 15-8-95 Mr. Hill
papers marked & filed

ARCHAEOLOGICAL SURVEY, MADRAS.

From

THE SUPERINTENDENT,

ARCHAEOLOGICAL SURVEY,

MADRAS,

Order

To

THE Chief Secretary
to the Government
of Madras,

Dated 28th

Despd. 28th

Recd. 29th


March 1895.

ENCLOSURE 3
No. 81.
DEPARTMENT OF MADRAS
Sub. cat.

Reports of three proofs of
plates for volume on Chaluk-
yan architecture, received
from the Madras Survey
office.

Ref

I have not yet put
up the 9. Dist. list
of Archaeological Publications
It is a printed list. I think
it has a copy corrected
by the
W.D. 4/195

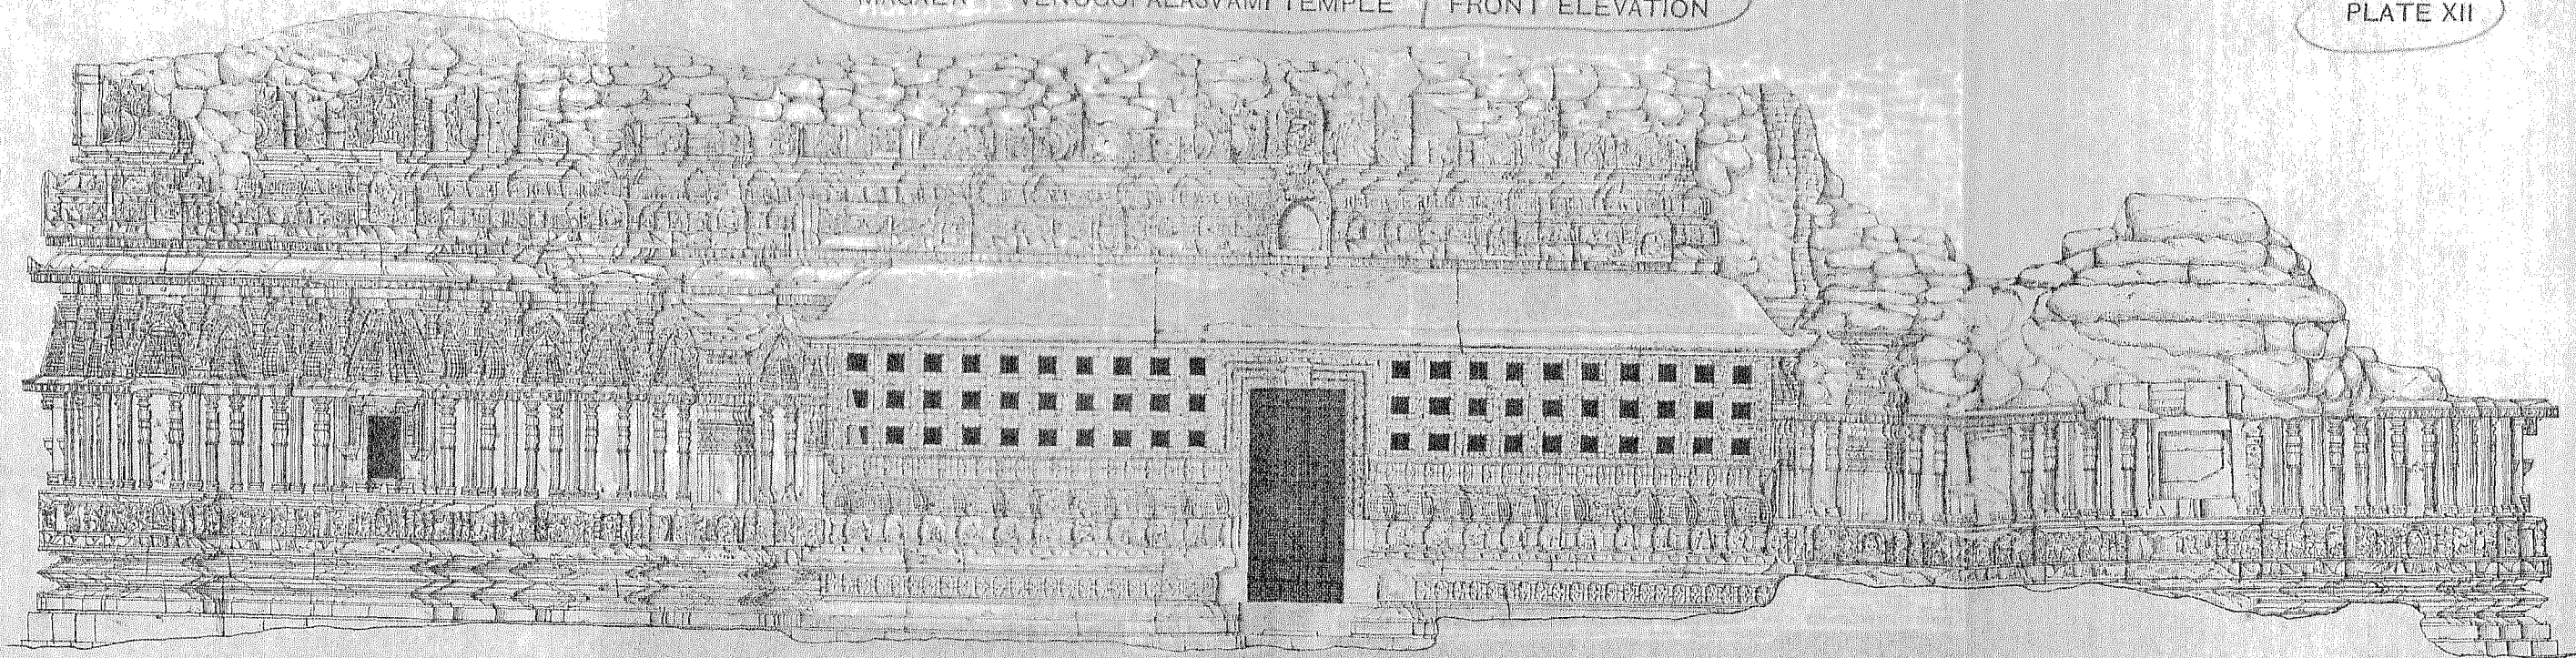


MAGALA VENUGOPALASVAMI TEMPLE FRONT ELEVATION

SCALE OF FEET

10 5 0 10

PLATE XII

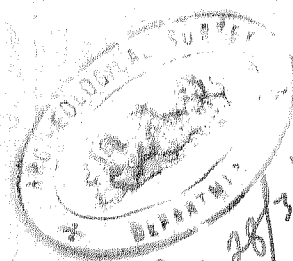


Recd 28/3/95. R

HIRAHADAGALLI

KATTESVARA TEMPLE

EAST DOORWAY

PLATE XXXV.

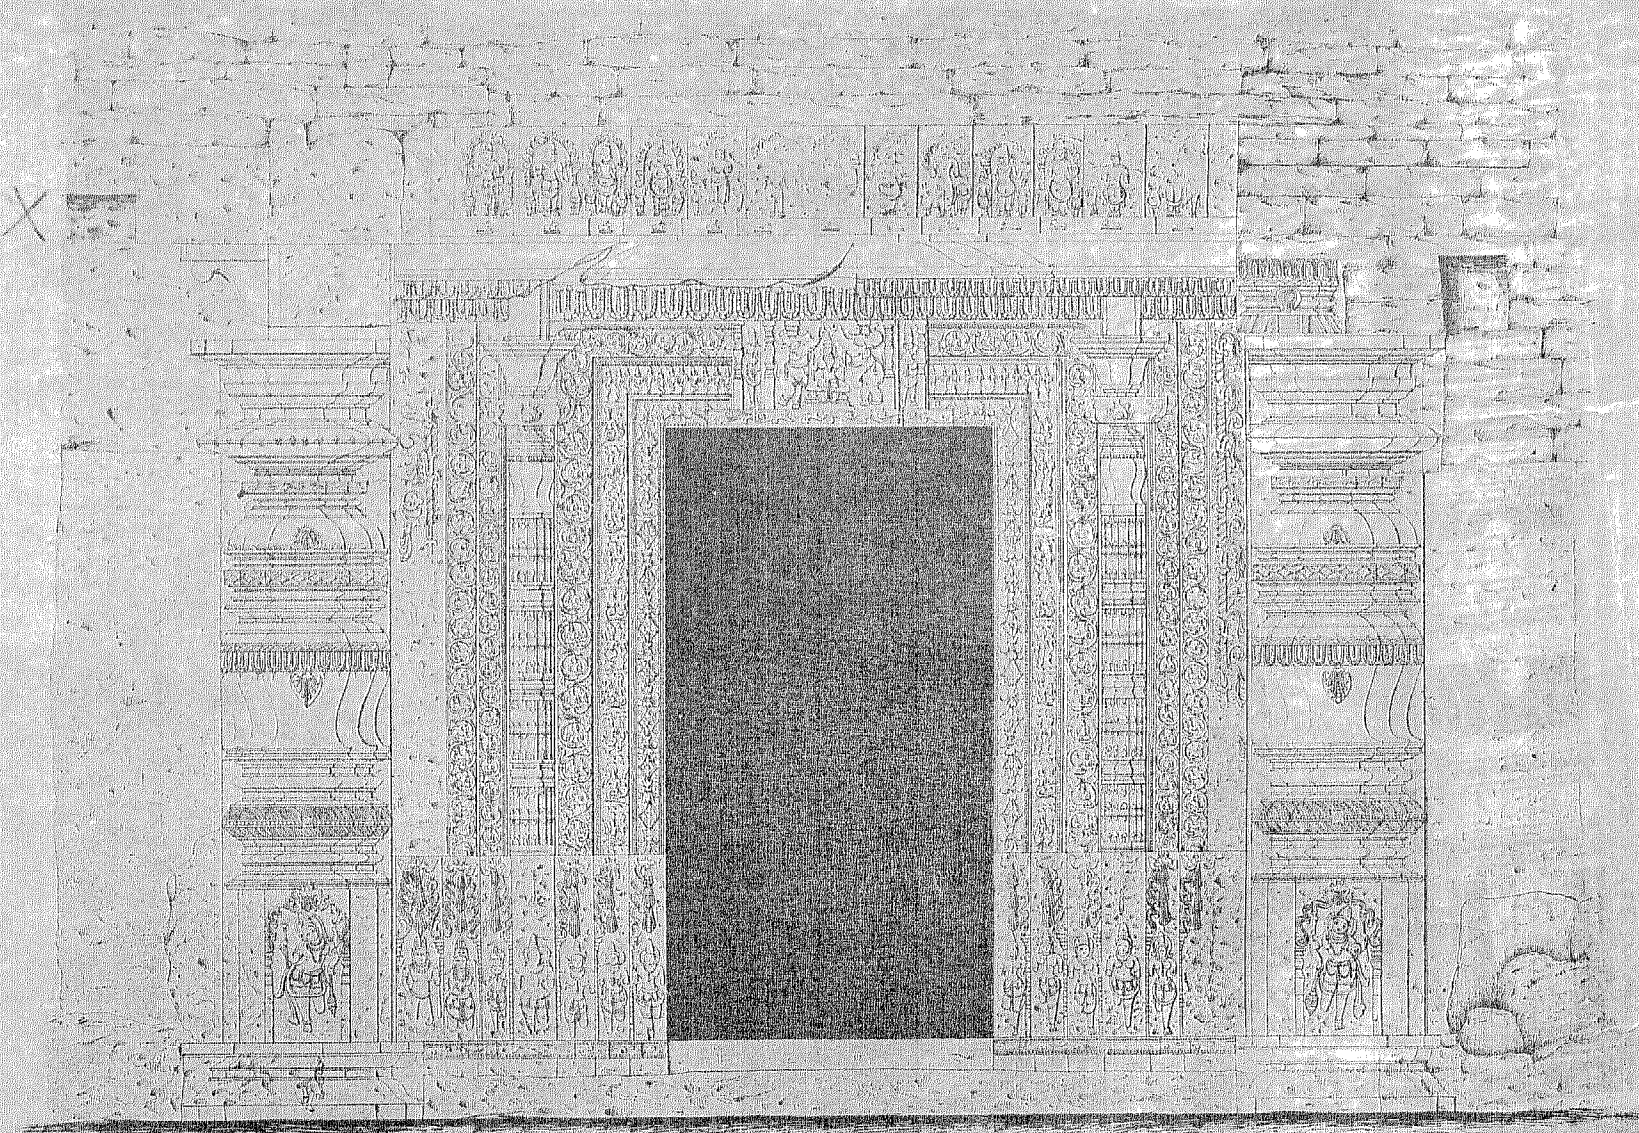

SCALE OF 12 9 6 3 1 2 3 4 5 6 7 FEET

PHOTO-ENLARGED BY OFFICE, MADRAS
1935

5
Final
1
771

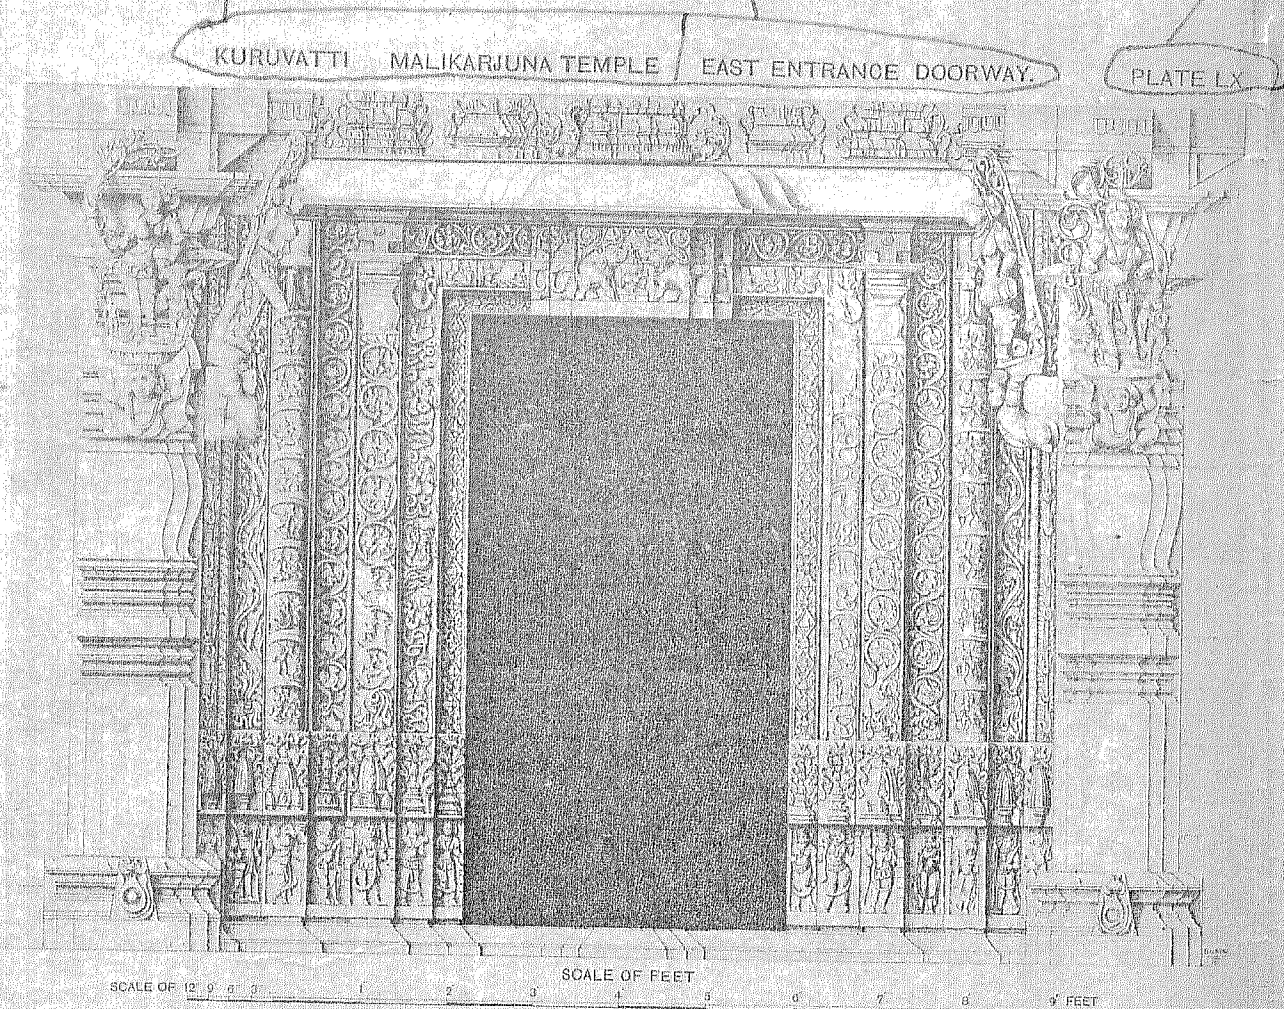


PHOTO-PRINT SURVEY OFFICE, MADRAS.
1896.

Rev 28/3/95

Archaeological Survey, Madras,
Bangalore,
28th March 1895.

No. 81.

From

A. REA, ESQUIRE,
 SUPERINTENDENT, ARCHAEOLOGICAL SURVEY,
 MADRAS,

To

*The Chief Secretary
 to the Government of Madras.*

Sir,

With reference to G. O., dated 15th March 1895, No. 242 Financial, I have the honour to report on the enclosed three proofs of plates XII, XXXV, and LX for the volume under note, received from the Madras survey office. The proofs are all that could be desired, and seem quite as good as those produced at Calcutta.

2- The only alteration I have to suggest is regarding the printing of the titles. The letters should be smaller, thinner, and uniform like those on the plates of Volume XV of the Imperial Series of the Archaeological Survey. In these three proofs, the letters are

ARCHAEOLOGICAL SURVEY
 DISTRICT
 Recd 28/3/95. R

5
 3
 771

photographed along with the drawing:
and as the reduction from the drawing
to the photo print, is not in all cases
the same, the letters vary in size. The
first blue proofs received from
Calcutta are without printed titles;
these are simply marked in pencil.
The printing is afterwards done with
type on the final ink proofs.

3- It would be most ad-
-vantageous in every way, to have
all this work done in Madras in
future.

I have the honour to be
Sir,
your most obedient servant,
A. M. S.
Superintendent.

[G.]
[24]
100-8-2-95.

Financial DEPARTMENT.

Papers to be read in proceedings:—

Again G.O., dated 15th March 1895, No. 242-(2)
Again G.O., dated 189 , No.
Current No. of 189 , dated from

Current No. 771 of 1895, dated 28-3-95 from the Supt. Archaeological Survey

ORDER. S.O. of 6.4.95 no 298⁷¹¹

The reproduction of the draw-
-ings required for Mr. Rea's Volume on
Chalukyan Architecture will be undertaken
by the Madras Survey Office. Mr. Rea will
place himself in communication with the
Superintendent, Madras Survey, who will be
requested to furnish him with proofs of
the plates.

2. When the proofs have been finally
passed, ^x~~500~~₄₀₀ copies of each should be struck
off and forwarded to the Superintendent
Government Press and Mr. Rea will ^{estimated}~~address~~
Government in order that the Government
of India may be ^{requested to assign a}~~as necessary~~
number ^{to}~~the~~ the volume.

*
NAC The S.B.I. Distribution list
in S.O. 1216 requires 181
2.12.93 400
Copies may - ~~200~~ will leave
a good margin
C.S.

To
The Superintendent Madras Survey
.. Superintendent Government Press
.. .. Archaeological
Survey.
DESPATCHED
6/4/95
M.S.

C.S.
574/195
574/195
574/195

Plates for
Mr. Rea's Chalukyan Architecture.

C.S./Mis.

The Secretary, Revenue Department
for favour of counter-initials.

When given for copying _____
When copied _____
When examined _____
When signed _____

189.

READ AGAIN G.O., No.
189

DATED

CURRENT No.

ENCLOSURES TO C. No.

ORDER OF GOVERNMENT

A A A A A A A

LETTER OF GOVERNMENT.

STATEMENT WITH DFTD.

PAPERS NOT FILED UP, BEING MEANT FOR DESPATCH
IN ORIGINAL.

N.B.

A = Copy in full.
B = Not to be copied.
P = Copy abstract only.
Q = Copy heading only.