

Home (1918) Department.

Miscellaneous
Ordering SERIES.

G.O. No. 1146

DATED 28-7-18

INDEXED

[Despatch Abstract.]

Building grant to the Madras Society
for the protection of children.

Sanctioning an additional grant of Rs 4500 towards the
cost of the construction of permanent home for the Madras Society
for the protection of children.

PAPERS PUT UP WITH CURRENT No. _____

Papers of the department to which the current belongs.

Number.	Date.	Original (=O.) or spare copy (=S. C.)	Remarks. (In this column such of the papers as have been removed for copying, printing, etc., should be marked with a cross.)	Initials of Referencer with date in token of return to Reference department.

Papers of other departments.

Department.	Number.	Date.	Original (=O.) or spare copy (=S. C.)	Despatcher to note the return of the papers to the departments concerned.

✓ Misc 4443
Home (misc)
The Madras Society for the Protection of Children

Patron

M.R.R.Y., RAO BAHADUR C. CUNNAN CHETTI GARU.

President

HIS EXCELLENCY THE RIGHT HONORABLE THE LORD PENTLAND, P.C., G.C.I.E.

Vice-President and Chairman of the Committee

THE HONORABLE MR. JUSTICE C. G. SPENCER L.C.

Vice-Presidents

THE HONORABLE SIR JOHN WALLIS, KT., M.A.

THE HONORABLE SIR P. S. SIVASWAMI AYYAR, K.C.S.I., C.I.E.

THE HONORABLE SIR C. SANKARAN NAIR, KT., C.I.E.

THE HONORABLE MR. H. F. W. GILLMAN, C.S.I., I.C.S.

THE HONORABLE MR. JUSTICE ABDUR RAHIM, BAR-AT-LAW.

THE HONORABLE MR. JUSTICE T. SADASIVA AYYAR, B.A., M.L.

THE HONORABLE MR. S. SRINIVASA AYYANGAR, B.A., B.L.

Honorary Secretary

M. VIJAYARAGHAVULU, ESQ., B.A., M.B. & C.M.

156, Broadway

MADRAS, *23rd* December 1918.

The Hon'ble Mr. C.G. Todhunter, I.C.S., C.S.I.,

Chief Secretary to the Government of Madras,

FORT SAINT GEORGE.

Sir,

page 1 of 2
to be addressed to
Mr. Vijayaraghavulu, Esq.
B.A., M.B. & C.M.
156, Broadway, Madras.
Grant 10,650 on
page 2
With reference to G.O. No. 1166 (Home Department Miscellaneous) dated the 14th November 1917 and in continuation of my letter dated the 28th April 1917, I have the honour to submit herewith two copies of the site-plan, and two copies of the plan and estimate for the compound-wall around the Society's Home buildings now under construction, with a request for an additional grant of Rs. 11,000/- for (i) erecting the compound-wall, (ii) to meet the extra expenditure caused by the rise in the price of building materials and (iii) to defray the Society's losses caused by the fall in the value of Government Securities.

2. The Committee beg leave to reiterate their reasons for putting up a compound-wall contained in my letter dated the 28th April 1917, and with a view to minimise expenditure they have

to 1166 Home (misc)
14 11 17 G.

3 2

resolved to reduce the height of the compound-wall from 10 feet to 7 feet and from 8 feet to $5\frac{1}{2}$ feet respectively, and consequently the estimated cost of the wall has been reduced from Rs.10,300 to Rs.6,100/-.

3. The total estimated cost of the buildings comprising the Society's Home, now under construction, is Rs.37,170 - out of this, a sum of Rs.30,860 is allotted for the construction of the buildings, the balance of Rs.6,310/- for water-supply, water-closets, furniture, lighting, roads, drains &c. Though the estimated cost of the buildings alone was Rs.30,860, yet owing to the rise in prices between the making of the estimate and the calling for tenders, the lowest tender obtained by the Committee was Rs.32,336, excluding the cost of the steel beams, and the cost of these (or rather of the teak beams which it has been necessary to substitute for them, steel being unobtainable) has been a further Rs.700/-. There was thus, at the outset, an excess of nearly Rs.2,200/-. As the work proceeded certain slight deviations were found desirable which involved an additional Rs.200 to 300, errors in the original estimate came to light which involved another Rs.500/-, and rise in the price of teak would probably cost us another Rs.1,000/- bringing the total excess from all these causes to about Rs.4,000/-. As regards the fitting up of the building, the Committee are sure that the sanctioned amount of Rs.6310/- will be found inadequate in as much as one of the items -- the laying of water-pipes, though executed in part only -- has cost them Rs.705 while the sanctioned amount was Rs.500/-. Thus it is evident that the Committee will have to meet at least an excess of Rs.6000/- over the estimated cost of Rs.37,170/-.

Rs. 11668
14-11-7
CT

+ 1,476

+ 700

+ 2,176

4. In selling Government Promissory notes of the face value of Rs.36,000/- of the building fund the Society has lost Rs.4454-8-4 as the papers were sold at Rs.78/- instead of their original value at Rs.95/-. A reference to the Building Fund Account shewn here- under would bear out the facts stated in the preceding paras:-

Balance at the beginning
of the year 1918.

Corpus Rs.30000 in G.P.N.= 19000-0-0
Interest 6000 " 5700-0-0
" 2500 in War Bonds. 2500-0-0
" Cash. ... 587-1-0

Interest on current account. ... 138- 0-0
Sale of tender forms, rent etc. ... 18-12-0
Government grant. ... 15170- 0-0

Assessment etc. ... 26-13-4
Tender charges. 60-15-6
License fee to Corporation for buildings. 38- 0-0
Foundation ceremony. ... 137-12-0
Inscription and stone. ... 54- 5-7
Supervision... 1660- 0-0
Water supply... 705-11-6
Contractor's Bills: .. 21000- 0-0

23683-9-11

Loss due to fall in price of G.P. Notes sold at Rs.78/- 4454- 8-4

28138- 3-3

Balance on hand 12475-10-9
In War Loan Bonds 14975-10-9
2500- 0-0

Rs. 43113-13-0
=====

Rs. 43113-13-0
=====

Charges

Charges to be met.

Total estimated cost.	Rs. 37170-0-0	Amount already paid	Rs. 23683-0-0
Excess required. ...	" 6000-0-0	Balance on hand....	Rs. 14975-0-0
Compound wall. ...	" 6100-0-0		Rs. 38658-0-0
		Total sum required.	Rs. 10612-0-0
			Rs. 49270-0-0

5. From the above statements it could be seen that the Committee cannot possibly complete the work with the funds available and will have to face a deficit of about Rs. 4,512/- exclusive of the estimated cost of the compound wall. The marked rise in the price of the building materials and the fall in the value of G.P. Notes have combined to render the Committee unable to complete the work on hand with the available funds.

6. In fine the Committee pray for an additional grant to put up the compound wall at a cost of Rs. 6,100/- and to meet the deficit of Rs. 4,512/-. It would be of great assistance to the Society if Government would sanction a grant of Rs. 10,650/- or a substantial portion of this amount, and at the same time grant a loan to the Society of the balance required to make up Rs. 10,650, so that the erection of the compound wall may be taken up along with the building work now in progress and that both may be completed at the same time.

Enclosures -
 Site Plan - 2 copies } sent separately
 Boundary Wall Plan - 2- " } by post
 do - Estimate - 2- " }

I have the honour to be,
 Sir,
 Your most obedient servant,

Mujayar Raghavulu
 B.A., M.B. & C.M.,
 Honorary Secretary.

CIRCLE.

DIVISION.

[Here describe the purpose for which the building is required.]

Name of work.—Constructing a *Compound wall*
(*The madras Society for the Protection of children*)

The plans and estimate have been prepared in accordance with the requisition of

and are signed by *Mur. S. S. Peato.*

[In the case of the building being according to a type design, here quote the G.O. issuing the type.]
[Every drawing should bear a distinctive number, and the number should be quoted in every reference to any particular drawing.]

No.

LIST OF DRAWINGS.

19

Ground Plan. Scale " = 1 foot.

Site Survey. - 33' = 1"
Plan of compound wall } 1/2" = 1'

Total amount of the Estimate Rs. *6.100/-*

Particulars of Estimate.

<i>Compound wall</i>					
Main building	...	...	...	...	Rs. 5871
Subsidiary Buildings.—	<i>nil</i>				

Lightning conductor	...	...	...	...	Rs. <i>nil</i>
Land compensation	...	...	...	...	" <i>nil</i>
Compound wall	...	...	...	...	"
Well	...	...	...	...	" <i>nil</i>
Contingencies at — per cent.	...	...	...	...	"
Petty supervision at	<i>Sundries</i>	...	...	...	" <i>Rs 229</i>

6,100

DETAILS OF CONSTRUCTION.

Nature of surface soil.— *Sand*Nature of sub-soil.— *Sand*

Maximum pressure on soil (vide calculations, page)—

[Calculations showing the maximum pressure at the point where pressure appears to be greatest should be given separately. The point at which pressures are calculated to be clearly marked on the ground plan.]

Description of foundation proposed.—

Concrete	2'0" depth	} For 7' high Compound wall
Masonry	1'0" do.	
Concrete	2'0" depth	} For 5'6" high Compound wall
Masonry	0'6" do.	

Materials proposed for basement.— Brick in mud.

Materials proposed for walls of superstructure.—

Brick in mud except coping
which will be in Brick in mortar.

Damp Course.— nil

Name of timber which it is proposed to use for floor or roof timbers.— nil

Name of timber which it is proposed to use for other scantlings.— nil

Name of timber which it is proposed to use for doors, windows and ventilators. nil

Roofing materials.— nil

Flooring materials.— nil

Plastering.— Lime mortar 2 coats

Pointing.— nil

Painting.— nil

Wood-oiling.— nil

N. B. The thickness of wall is the same as provided in the consulting architect's original plan & estimate. It is suggested that 1-1½" would be thick enough for the 7' portion.

S. D. Rams.
21. 11. 18

N. B. The thickness of wall is the same as provided in the consulting architect's original plan & estimate. It is suggested that 1-1½" would be thick enough for the 7' portion.

10 9

Date.....19

ESTIMATE FORM.—Detail Measurements.

E. No. 28.
500-17-7-18.

DETAIL OF WORK.	Number.	MEASUREMENTS IN FEET.			Area or Contents.	Total Quantity of each description of work.
		Length.	Breadth.	Depth.		
1	2	3	4	5	6	7
Compound wall of 7'-0" high						
Earthwork excavating foundation wall	1	10-0	2-6	3-0	75	
						Total <u>75</u>
Concrete broken brick in lime mortar wall	1	10-0	2-6	2-0	50	
						Total <u>50</u>
Brick in mud In foundation & basement wall	1	8-1 1/2	1-10 1/2	2-0	30	
- do - pilasters	1	1-10 1/2	2-3	2-0	8	
Superstructure wall	1	8-6	1-6	5-3	67	
- do - pilasters	1	1-6	1-10 1/2	5-3	15	
						Total <u>120</u>
Brick in lime mortar Coping over wall rectangular portion	1	10-0	1-10 1/2	0-4 1/2	7	
- do - triangular portion	1	10-0	1-10 1/2	0-4 1/2 2	4	
						Total <u>11</u>
Plastering with lime mortar 2 coats. wall	2	10-0	6-3	-	125	
Coping	1	10-0	3-0	-	30	
Sides of pilasters	2x2	6-3	0-2 1/4	-	5	
Chimney + coping projection	2x2	10-0	0-2 1/4	-	8	
						Total <u>168</u>

ESTIMATE FORM.—Abstract.

ESTIMATE FORM.—Detail Measurements.

DETAIL OF WORK.	Number.	MEASUREMENTS IN FEET.			Area or Contents.	Total Quantity of each description of work.
		Length.	Breadth.	Depth.		
1	2	3	4	5	6	7
Compound wall 5'-6" high.						
Earth work excavating foundation						
wall	1	10-0	2-0	2-6		50
Total cpy						50
Concrete broken brick in lime mortar						
wall	1	10-0	2-0	2-0		40
Total cpy						40
Brick in mud						
In foundation & basement						
wall	1	8-1 1/2	1-1 1/2	1-6		14
- do - pilaster	1	1-10 1/2	1-6	1-6		4
In superstructure wall	1	8-6	0-9	3-9		24
- do - pilaster	1	1-6	1-1 1/2	3-9		6
Total cpy						48
Brick in lime mortar						
Coping over wall rectangular						
portion	1	10-0	1-1 1/2	0-4 1/2		4
- do - triangular - do -	1	10-0	1-1 1/2	0-4 1/2		4
Total cpy						8
Plastering with lime mortar 2 coats						
wall	2	10-0	-	4-9		95
coping	1	10-0	-	2-3		23
Sides of pilasters	2x2	4-9	-	0-2 1/4		4
Plinth coping projected	2x2	10-0	-	0-2 1/4		8
Total spm						130

ESTIMATE FORM.—Detail Measurements.

E. No. 28.
500-17-7-18.

DETAIL OF WORK.	Number.	MEASUREMENTS IN FEET.			Area or Contents.	Total Quantity of each description of work.
		Length.	Breadth.	Depth.		
1	2	3	4	5	6	7
Compound wall 5'-6" high.						
Earth work excavating foundation						
wall	1	10-0	2-0	2-6		50
Total cpy						50
Concrete broken brick in lime mortar						
wall	1	10-0	2-0	2-0		40
Total cpy						40
Brick in mud						
In foundation & basement						
wall	1	8-1 1/2	1-1 1/2	1-6		14
- do - pilaster	1	1-10 1/2	1-6	1-6		4
In superstructure wall	1	8-6	0-9	3-9		24
- do - pilaster	1	1-6	1-1 1/2	3-9		6
Total cpy						48
Brick in lime mortar						
Coping over wall rectangular						
portion	1	10-0	1-1 1/2	0-4 1/2		4
- do - triangular - do -	1	10-0	1-1 1/2	0-4 1/2		4
Total cpy						8
Plastering with lime mortar 2 coats						
wall	2	10-0	-	4-9		95
coping	1	10-0	-	2-3		23
Sides of pilasters	2x2	4-9	-	0-2 1/4		4
Plinth coping projected	2x2	10-0	-	0-2 1/4		8
Total spm						130

ESTIMATE FORM.—Detail Measurements.

ESTIMATE FORM—Abstract.

Quantity.	DESCRIPTION OF WORK.	Rate.	Per	Amount.
1	2	3	4	5
	Compound wall of 7'-0" height.	Rs.		Rs.
75 cfr	Barll work excavating foundation	6-0-0	100 cfr	1
50 cfr	concrete broken brick in lime mortar	20-6-0	100 cfr	10
120 cfr	Brick in mud	22-12-0	-do-	27
11 cfr	Brick in lime mortar	28-8-0	-do-	3
168 sft	Plastering with lime mortar 2 coats —	3-9-0	100 sft	6
		Total		47
	Contingencies —			2
	Petty supervision —			1
	Total for 10 Rph —			50
	Cost per Rph —			<u>Rs 5-0-0</u>
				TOTAL ...

14

Date.....19 ..

CIRCLE.

DIVISION.

[Here describe the purpose for which the building is required.]

Name of work.—Constructing a compound wall

The Madras Society for the Protection of Children

The plans and estimate have been prepared in accordance with the requisition of

and are signed by Mr. P. D. Pears

LIST OF DRAWINGS.

No.

19

Ground Plan.

Scale

" = 1 foot.

Site survey — 33' = 1"

Plan of compound wall — $\frac{1}{2}$ " = 1'

Total amount of the Estimate Rs. 6,100/-

ESTIMATE FORM.—Abstract.

[In the case of the building being according to a type design, here quote the G.O. issuing the type.]
[Every drawing should bear a distinctive number, and the number should be quoted in every reference to any particular drawing.]

Particulars of Estimate.

Compound wall	...	...	...	...	Rs.	5871
Main building	...	...	...	...		
Subsidiary Buildings.—	nil					

Lightning conductor	...	...	...	...	Rs.	nil
Land compensation	...	...	...	...	"	nil
Compound wall	...	...	...	...	"	nil
Well	...	...	...	...	"	nil
Contingencies at — per cent.	...	...	...	...	"	229
Petty supervision at —	...	...	...	...	"	229

Rs 6100/-

DETAILS OF CONSTRUCTION.

Nature of surface soil.— Sand

Nature of sub-soil.— Sand

Maximum pressure on soil (vide calculations, page)—

[Calculations showing the maximum pressure at the point where pressure appears to be greatest should be given separately. The point at which pressures are calculated to be clearly marked on the ground plan.]

Description of foundation proposed.—

Concrete — 2'-0" depth } For 7'-0" high Compound wall.
 Masonry — 1'-0" — do — }
 Concrete — 2'-0" — do — }
 Masonry — 0-6 — do — } For 5'-6" high compound wall

Materials proposed for basement.—

Brick in mud

Materials proposed for walls of superstructure.—

Brick in mud except
coping which will be in brick
in mortar

Damp Course.—

nil

Name of timber which it is proposed to use for floor or roof timbers.—

nil

Name of timber which it is proposed to use for other scantlings.—

nil

Name of timber which it is proposed to use for doors, windows and ventilators.—

nil

Roofing materials.—

nil

Flooring materials.—

nil

Plastering.— Lime mortar 2 coats.

Pointing.— oil

Painting.— oil

Wood-oiling.— oil

N. B. The thickness of wall is the same as provided in the consulting architect's original plan & estimate. It is suggested that 1'-1 1/2" would be thick enough for the 7'-0" portion.

ESTIMATE FORM—Abstract.

19 18

Quantity.	DESCRIPTION OF WORK.	Rate.	Per	Amount.
1	2	3	4	5
		Rs.		Rs.
	The Madras Society for the Protection of children			
	— Compound wall —			
548 Rpr	Compound wall of 7'-0" high	5-0-0	Rpr	2740
1000 Rpr	— do — do — do — 5'-6" high	2-14-0	Rpr	2875
80 sft	wooden gate shutters with masonry pedestals & complete (10'-0" gate)	2-0-0	sft	160
48 sft	— do — do — do — (6'-0" gate)	2-0-0	sft	96
				<u>Total Rs 5871</u>
				Provisions — 229
				<u>Rs 6,100/-</u>
				<u>TOTAL Rs 6,100/-</u>

ESTIMATE FORM.—Detail Measurements.

E. No. 28.
500-17-7-18.

DETAIL OF WORK.	Number.	MEASUREMENTS IN FEET.			Area or Contents.	Total Quantity of each description of work.
		Length.	Breadth.	Depth.		
1	2	3	4	5	6	7
Compound wall of 7'-0" high.						
Earthwork excavating foundation wall	1	10-0	2-6	3-0	75	
					Total cfs	75
Concrete broken brick in lime mortar wall	1	10-0	2-6	2-0	50	
					Total cfs	50
Brick in mud In foundation & basement wall	1	8-1 1/2	1-10 1/2	2-0	30	
- do - pilasters	1	1-10 1/2	2-3	2-0	8	
Superstructure wall	1	8-6	1-6	5-3	67	
- do - pilasters	1	1-6	1-10 1/2	5-3	15	
					Total cfs	120
Brick in lime mortar Coping over wall rect.						
Angular portion	1	10-0	1-10 1/2	0-4 1/2	7	
- do - triangular	1	10-0	1-10 1/2	0-4 1/2	4	
					Total cfs	11
Plastering with lime mortar 2 coats.						
wall	2	10-0	6-3	-	125	
Coping	1	10-0	3-0	-	30	
Sides of pilasters	2x2	6-3	0-2 1/2	-	5	
Chimney & coping projection	2x2	10-0	0-2 1/2	-	8	
					Total cfs	168

ESTIMATE FORM.—Abstract.

ESTIMATE FORM.—Detail Measurements.

ESTIMATE FORM.—Detail Measurements.

21 20
~~E. No. 28.~~
500-17-7-18:

DETAIL OF WORK.	Number.	MEASUREMENTS IN FEET.			Area or Contents.	Total Quantity of each description of work.
		Length.	Breadth.	Depth.		
1	2	3	4	5	6	7
Compound wall 5'-6" high						
Earth work excavating foundation wall	1	10-0	2-0	2-6	50	
					Total cfm	<u>50</u>
Concrete broken brick in lime mortar wall	1	10-0	2-0	2-0	40	
					Total cfm	<u>40</u>
Brick in Mud In foundation & basement wall	1	8-1½	1-1½	1-6	14	
- do - pilaster	1	1-10½	1-6	1-6	4	
In superstructure wall	1	8-6	0-9	3-9	24	
- do - pilaster	1	1-6	1-1½	3-9	6	
					Total cfm	<u>40</u>
Brick in lime mortar Coping over wall rectangular portion	1	10-0	1-1½	0-4½	4	
- do - triangular - do -	1	10-0	1-1½	0-4½	4	
				<u>2</u>		
					Total cfm	<u>8</u>
Plastering with lime mortar 2 coats wall	2	10-0	-	4-9	95	
Coping	1	10-0	-	2-3	23	
Sides of pilasters	2x2	4-9	-	0-2¼	4	
Chimney + coping etc	2x2	10-0	-	0-2¼	8	
					Total sq ft	<u>13</u>

ESTIMATE FORM.—Detail Measurements.

DETAIL OF WORK.	Number.	MEASUREMENTS IN FEET.			Area or Contents.	Total Quantity of each description of work.
		Length.	Breadth.	Depth.		
1	2	3	4	5	6	7

ESTIMATE FORM—Abstract.

22 21

Quantity.	DESCRIPTION OF WORK.	Rate.	Per	Amount.
1	2	3	4	5
		Rs.		Rs.
75 cfr	Compound wall of 7'-0" high Earth work excavating foundation	6-0-0	1000 cfr	1
50 cfr	Concrete broken brick in lime mortar	20-6-0	100 cfr	10
120 cfr	Brick in mud	22-12-0	-do-	27
11 cfr	Brick in lime mortar	20-8-0	-do-	3
160 cfr	Plastering with lime mortar 2 coats	3-9-0	100 cfr	6
	Total			47
	Contingencies			2
	Netty supervision			1
	Total for 10 Rps			50
	Cost per Rps			<u>5-0-0</u>
TOTAL ...				

ESTIMATE FORM—Abstract.

23 22

Quantity.	DESCRIPTION OF WORK.	Rate.	Per	Amount.
1	2	3	4	5
		Rs.		Rs.
50cft	Compound wall 5'-6" high			
40cft	Car the work by excavating foundation	6-0-0	100cft	1
	Concrete broken brick in lime			
	Mortar	20-6-0	100cft	8
40cft	Brick in mud	22-12-0	-do-	11
8cft	Brick in lime mortar	28-8-0	-do-	2
150cft	Plastering with mortar 2 coats	3-9-0	100cft	5
Total Rs 27				
Contingencies				1
Duty supervision				3/4
Total of estimate for 10 Rps				28-12-0
Cost per Rps				<u>2-14-0</u>
TOTAL ...				

Home Ins. De.

Om. H/L 43.28 10.3.19

20189

To The Hon. Secy,
Madrass Society for the
Protection of Children } Om.
only

Received 11.2.19

Remittance
amount

With reference to para 3 of the letter dated 23.12.18, the Hon. Secretary of the Madras Society for the Protection of Children is requested to furnish details of for the revised quantities and data for the enhanced rates which have contributed to a total excess of Rs 4000/- over the estimated cost of constructing the buildings.

28/4/19
P. S. S. S.

873/19

10/3/19

ESTIMATE FORM.—Abstract.

44433 Home Mr. Dept

Mr. 4444-3 of 12.4-9

The Attention of the Hon.

Secretary, Maoras Society for
the Protection of Children is
inviade to this Office Memo. No
4443-2 of 10-3-19 and he is
requeste to furnish at an
early date the particulars
therein Call for.

Remains
20/12/19
So the Hon. Secy. to the
Maoras Society for the
Protection of Children. Done

SD
11/4-19

CA
12/4/19

Recd from
28/4/19

Home (Misc)

The Madras Society for the Protection of Children

Patron

M.R.V., RAO BAHADUR C. CUNNAN CHETTI GARU.

President

EXCELLENCY THE RIGHT HONORABLE THE LORD PENTLAND, P.C., G.C.I.E.

Vice-President and Chairman of the Committee

THE HONORABLE MR. JUSTICE C. G. SPENCER I.C.S.

Vice-Presidents

THE HONORABLE SIR JOHN WALLIS, KT., M.A.

THE HONORABLE SIR P. S. SIVASWAMI AYYAR, K.C.S.I., C.I.E.

THE HONORABLE SIR C. SANKARAN NAIR, KT. C.I.E.

THE HONORABLE DEWAN BAHADUR P. RAJAGOPALA ACHARIYAR C.I.E.

THE HONORABLE MR. JUSTICE ABDUR RAHIM, BAR-AT-LAW.

THE HONORABLE MR. JUSTICE T. SADASIVA AYYAR, B.A., M.L.

THE HONBLE MR. S. SRINIVASA AYYANGAR, B.A., B.L.

Honorary Secretary

M. VIJAYARAGHAVULU, ESQ., B.A., M.B. & C.M.

ALL COMMUNICATIONS
TO BE KINDLY ADDRESSED TO
M. VIJAYARAGHAVULU, ESQ.,
B. A., M. B. & C. M.
156, BROADWAY, MADRAS.

156, Broadway

MADRAS, 14th April 1919.

To

The Chief Secretary

to the Government of Madras,

FORT ST. GEORGE.

Sir,

With reference to Home (Miscellaneous) Department Memorandum, No.4443-2, dated 10th March, I am directed to say that it is not very clearly understood what details are required beyond those given in my letter to you of 23rd December 1918. The causes of excess there given were, (a) Excess of lowest tender over estimated rates Rs.2,200; (b) Deviations found desirable Rs.300; (c) Errors discovered in the original estimate prepared by the late Consulting Architect Rs.500; and (d) rise in the rate of teak Rs.1,000.

With regard to (a), which was the principal cause of excess, it is a matter of general knowledge that rates have



have been rising recently and the Committee had no choice but to accept the lowest of the tenders received though it was for rates above those estimated. With regard to (b), at an inspection by the Vice-President Mr. Justice Spencer, and the Engineer, Mr. Pears, it was decided to make certain minor alterations which seemed desirable. Of these the principal were the substitution of panelled doors and windows for glazed ones, which latter seemed unsuitable for ignorant and careless children; the introduction of ventilators over some of the doors; and the substitution (in store and bath rooms) of Cuddapah slab flooring for cement plaster flooring, which latter, though cheaper in first cost, is greatly less economical in the long run. (c) The original estimate contained several omissions and arithmetical errors which only revealed themselves as the work proceeded. With regard to (d) the Contractor has presented a petition to the Committee for an enhancement of rates on the ground that prices have risen since his tender was submitted a year ago. The enhancement asked for would, if granted in full, involve an additional expense of about Rs.2,000. The Committee have however granted to the Contractor the privilege, not contemplated in his agreement, of quarrying sand from the compound of the new Homes, on condition of his filling up the pits eventually with approved material. By setting off this privilege against

that

7

-8-

that part of the Contractor's claim which relates to brick-work, plaster, concrete, and any other items involving the use of sand, the Committee hope to absolve themselves from any necessity for raising his rates on these items. But with timber, and especially with teak (which is being used in all the doors and windows) the case is different, and though the Committee have reserved their final answer to the Contractor's petition on this point, preferring to satisfy themselves on completion that the timber is of good quality, they are advised that, assuming the timber to be found of good quality, they may have to consent to the higher market rate prevailing when the work was actually done. It cannot be denied that that rate was higher than those prevailing when the Contractor submitted his tender and entered into his agreement. The amount thus involved, as already stated, will be about (and a little over) Rs.1,000.

It is hoped that this further explanation will be thought sufficient.

I have the honour to be,

Sir,

Your most obedient servant,

Melijaya Raghunatha

B.A., M.B., & C.M.,

Honorary Secretary,
The Madras Society for the Protection of Children.

Home (Mis) Dept.

Memo. No 4443/18-5
3-7-9

With reference to the Correspondence ending with his letter of 14th April 1919, the Hony. Secy. of the Madras Society for the Protection of Children is informed that the Government do not consider a compound will necessary for the present. As regards the grant to meet the deficit of Rs 4,500, the Hony Secretary is requested to report whether the amount is required ^{for expenditure} during the current year and whether it will not be sufficient if the grant is paid ~~in the next year~~ during 1920-21.

5MP
356.19

Paed
1-7-9

CR
2-7-9

My
3/7/19

Q to issue on 1.5.19.
Q.

Feb 27-9

Feb 27-9

To

The Hony. Secy

Madras Socy for the Prot. of Ch.

(Memo only)

Ch. 50.75 H. 29
The Madras Society for the Protection of Children

Patron

M.R.RY. RAO BAHADUR C. CUNNAN CHETTI GARU.

President

HIS EXCELLENCY THE RIGHT HONORABLE THE LORD WILLINGDON, G.C.S.I., G.C.I.E., G.B.E.

Vice-President and Chairman of the Committee

THE HONORABLE MR. JUSTICE C. G. SPENCER, I.C.S.

Vice-Presidents

THE HONORABLE SIR JOHN WALLIS, K.T., M.A.

THE HONORABLE SIR P. S. SIVASWAMI AYYAR, K.C.S.I., G.I.E.

THE HONORABLE SIR C. SANKARAN NAIR, K.T., G.I.E.

THE HONORABLE DEWAN BAHADUR P. RAJAGOPALA ACHARIYAR, G.I.E.

THE HONORABLE MR. JUSTICE ABDUR RAHIM, M.A., BAR AT-LAW.

THE HONORABLE MR. JUSTICE T. SADASIYA AYYAR, B.A., M.L.

THE HONORABLE MR. S. SRINIVASA AYYANGAR, B.A., B.L.

Honorary Secretary

M. VIJAYARAGHAVULU, ESQ., B.A., M.B. & C.M.

ALL COMMUNICATIONS
TO BE KINDLY ADDRESSED TO
M. VIJAYARAGHAVULU, ESQ.
B.A., M.B. & C.M.
156, BROADWAY, MADRAS.

156, Broadway,

MADRAS

1919

The Chief Secretary
to the Government of Madras
Home (Miscellaneous) Dept.

Sir,

With reference to your Memo No. 4443/18-5
dated the 3 July 1919, I have the honor to inform
you that the erection work of the Society's
buildings which had neared completion
at the end of April last, had to be almost
brought to a stand still early in May
for want of funds. The Committee have only
Rs. 9 odd on hand. The Society is being
put to considerable loss for want of funds.
So I request you on behalf of the Committee
to be pleased to hand the Society at least

30
a sum of Rs 4500/- prayed for to meet the deficit, early.

Thanking you in anticipation,

I have the honor to remain,

Sir,
Yours most obedient servant
M. J. Jayakrishnan
Hon. Secretary

1919.

Handwritten signature

DEPARTMENT.

30

CUTTINGS FROM NEWSPAPERS.

1. Name of Paper-- *Madras Times.*
2. Published at-- *Madras.*
3. Dated-- *25-3-19.*

The Friend-in-Need Society.

We published yesterday in our columns, *apropos* the annual general meeting of the Madras Friend-in-Need Society, an interesting account of its general methods of work. The Madras Friend-in-Need Society differs from most charitable Societies to this extent, that, to all practical purposes, it has to fulfil, as Mr. Gillan pointed out at Wednesday night's meeting, so far as the indigent Europeans and Anglo-Indians of the city are concerned, the functions of the Poor Law organisation in England. One of its main objects is the prevention of mendicity among this community, and with this aim in view, it has necessarily to maintain a much more elaborate machinery of administration than would be the case with an ordinary charitable Society. The criticism is often levelled at organisations of the type of the Friend-in-Need Society that they inflict needless humiliation and hardship on the poor by the inquisitorial nature of their investigations; and again that the applicant for relief is often left to starve while they calmly pursue their enquiries into his case. As regards the second charge, we may say that the Friend-in-Need Society can present a clean bill, for in almost all cases temporary relief is granted to the applicant while the necessary investigations into his *bona fides* are being pursued. The whole question of investigation in such cases is, however, a difficult one. Obviously, however delicately conducted, such enquiries must work hardship in individual cases; but it is equally certain that it is impossible for a body like the Friend-in-Need Society efficiently to help a man—to restore him to a position of independence—unless they know all about him. Another thing, though this may seem a hard saying, there is no sense in making mendicity easy or pleasant. Mr. Davies put the matter rather strongly in the course of his speech at Wednesday night's meeting when he said that "it was better that an occasional innocent man should suffer, than that they

harm that was done by indiscriminate giving."

The easiest and the pleasantest form of charity, alike to the donor and to the recipient, is that form which Mr. Davies has characterised as "indiscriminate giving." But the Society have set themselves a more strenuous and a nobler aim. They seek, wherever possible, to restore their indigent clients to independence as early as possible and as far as possible to avoid the danger of pauperising them. Of course the Society has other departments of work, *e.g.*, the giving of old-age pensions, etc.; but this is, we think, the most important. How important it is will be realised by any one who has read a very interesting little monograph entitled *Three Hundred Anglo-Indians* by Messrs. Arthur Davies and R. L. Ewing, in which a very careful study is made of the moral, material and social conditions in which the Anglo-Indian poor of this city live. Though the book was published as long ago as in 1912, and though the investigations were confined in the main to certain limited areas, the conclusions arrived at apply, *mutatis mutandis*, to the Anglo-Indian poor of this city to-day; and one of the outstanding facts apparent from a perusal of the work is that a considerable proportion of the lower-class of the Anglo-Indian community in this country live perpetually on the border that separates indigent independence from pauperism. One of the primary objects of the Friend-in-Need Society is to help these people and to restore them to independence and self-respect; and we think they are fulfilling their duties in this respect splendidly. The cause is a great one, but it needs support, not only financial, but personal, in the shape of the time and trouble involved in service on the Society's Committees and otherwise. Of this work it may justly be said:—"The harvest is great, but the labourers are few."

Handwritten signature
31-3-19

1919.

Home (m) DEPARTMENT.

CUTTINGS FROM NEWSPAPERS.

1. Name of Paper— *Madras Times.*
2. Published at— *Madras.*
3. Dated— *28. 3. 1919.*

*See
m 5 74/19*

*In perusal
of
7/4/19*

PROTECTION OF CHILDREN.

Review of Society's Ten Years' Work.

APPEAL FOR PUBLIC SYMPATHY.

The eleventh annual meeting of the Society for the Protection of Children took place yesterday at the Victoria Public Hall. Among those present were the Hon'ble Mr. Justice Spencer, the Hon'ble Mr. Justice Sadasiva Iyer, the Hon'ble Rao Bahadur Ranga Chari, Dewan Bahadur C. Ramanujam Chetti, Dewan Bahadur P. Parankusam Naidu, Lieut-Col. Bryson, Rao Bahadur Narayanaswamy Chetti, Rao Bahadur Bavanandam Pillai, Mr. J. C. Adam, Mr. M. D. Devadas, Muhammad Sadulla Badsha Sahib, Mr. T. Ethirajulu Medelari, Mr. A. R. Loftus Tottenham, Mr. K. Narayana Menon (of Travancore) and Dewan Bahadur Chathurbhuja Doss. The Hon'ble Dewan Bahadur Rajagopala Chari was in the chair.

The report of the Managing Committee having been presented by Dr. Vijiaraghavulu, the Honorary Secretary, the Chairman said that he had the pleasure to announce that Rao Bahadur Cunnann Chetti had generously agreed to continue to pay Rs.1,080 during the current year also to meet the expenses of rescuing and maintaining ten children over and above the scope of the Society.

THE REPORT FOR 1918.

DEWAN BAHADUR PARANKUSAM NAIDU. Dewan Bahadur Parankusam Naidu in proposing that the report be taken as read referred to the financial condition of the Society and said that owing to war conditions they had advisedly refrained in the past from appealing to the public for help. With the munificent gift of Dr. Varadappa Naidu and the generous grant by the Government, they have been able to start the work of a permanent home for the Society, which would soon be completed through the able supervision of Mr. Pears and the prompt work of the contractor, Mr. Manavala Chetti. He thanked the Government and the Corporation for the generous grants made by them and also Dr. Vijiaraghavulu for the successful work done by him as Honorary Secretary and the Hon'ble Mr. Justice Spencer for the interest displayed by him as President of the Society. But for the sympathy and generosity of Mr. Cunnann Chetti the Society would not have been able to maintain 40 children. With a limited staff, insufficient finance and want of accommodation, the Society had not been able to do much in the past. With the completion of the new building however, there was scope for more work. The cause of rescuing was a noble work and must appeal to all who have a brain to think and a heart to feel.

DEWAN BAHADUR RAMANUJAM CHETTI in seconding the proposition, said that he was glad to learn from the report that something had been done in the way of imparting manual instruction to the children in the Society. He appealed to the general public to contribute more liberally towards the working expenses of the Society, so as to draw a proportionately larger amount of grant from the Government. Some of the cases rescued reflected great credit on the work of the staff and he was certain that with the amount of work already done by the Society, they would fully realise all their ambitions at no distant date.

The Resolution was carried,

LT.-COL. BRYSON

next proposed that the report be adopted and in doing so said that he would speak from his own experience of the work that was being done in the Society. He started by observing that to read from the report that 40 children had been looked after during the year did not convey the extent of actual work that was done in the matter. In considering this, one was apt to forget the classes of children that the Society had to deal with. As a Government official he visited the Society practically weekly or fortnightly, on uncertain days and unnotified hours. Sometimes he saw the children having their morning bath. That they might think was a small matter, but considering that the boys were gathered from the gutters, the work was a difficult one. He also saw the boys being taught not only in the three R's but also in drawing, and games were also encouraged. There was undoubtedly an increase in the strength of boys attending the school. He also saw their food—cooked and uncooked. There was always an abundance of it; it was well cooked and it was cleanly served and the children were never in want. He was afraid that occasionally he had to complain about insufficient and unclean clothing and the Secretary always paid attention to his remarks. He was told that there was great scope in regard to the outside work of the Society—there was scope for 500 children instead of 50 at present. He had watched very carefully the Secretary and his staff doing good work. To the charitable gentlemen of Madras he would only say that 'this is very good work and you will be justified in spending your money upon it'.

MR. DEVA DAS

seconded the proposition, and said that when a child was neglected he would not be a blessing to the country, but a curse. In a country like India, children who were left uncared for and without any protection, took to stealing, if not to worse avocations. It was, therefore, a duty incumbent on every citizen to protect such children, and with a view to improve the moral condition of these waifs. In this connection he appealed to the audience to read the book *The Little that Is Good* (by Begby). He said that it was not quite right that they should leave this work of rescuing children to paid agents. There must be some voluntary work done by the public, and with this end in view he suggested that they should enlist the sympathy of youngmen to do the voluntary work of rescuing and that of the well-to-do ladies and gentlemen to receive the rescued into their household. Such a thing would have a very good influence, and it was proved by actual test. By bringing these children into contact with a better state of society they would be forced from evil tendencies in this City they had a number of children beggars and voluntary work would do a good deal to save them. Such of those who had not either the time or the inclination to do this might give the society some money. If this was done

the squalor and the dirt of the city would be done away with and there would be a reduction in crime and necessarily in the Jail population.

MR. J. C. ADAM

said that the welfare of children was a matter that very often came within his scope (as the Chief Presidency Magistrate) Mr. Devadoss had told them a good many things which were perfectly true. The subject was an open sore in the city of Madras and it could not be stopped by any voluntary work. The waifs had parents who allowed them to beg to maintain themselves. He advocated the early passing of the Children's Bill, at any rate that provision in the Bill which empowered a Magistrate to send a beggar-child to an Industrial Home. As it was he could not do anything and send a beggar-child to a Reformatory School.

The proposition was carried.

THE REPORT.

The following are extracts from the report:—

A perusal of the cases cited in this Report will evince the fact that the Society has now established its claim to rank amongst the "indispensable" institutions of the City. During the year under review several important changes were introduced such as the opening of a Carpentry Class, and the arrangements to enable the Honorary Secretary to deal directly with the feeding of the children, and these will no doubt be of great benefit to the School. Unfortunately for a time, the financial position became rather difficult, and the Society had to curtail some of its activities in rescue work. As in so many other cases the scope of this Society's labours is inevitably limited by the necessity for considering ways and means, and its efforts have to be kept in check from lack of funds in spite of the appeals made by those who solicit sympathy for the society out of their knowledge of the good that it is doing. Government very generously contributes a sum in proportion to what is contributed by the public, and it is hoped that friends and sympathisers will, therefore, assist in extending the circle of subscribers, amongst those with whom they come in contact and over whom they may be able to exert their influence. During the current year the Society's new Home will be completed and occupied and probably as a result, the work the Society is undertaking will be more in evidence, and appeal more strongly to those whom it is hoped to interest.

The Local Government were pleased to sanction a grant of Rs.1,800 towards the Society's Funds for the year under review, being two-thirds of the total amount of contributions made by the public during the year previous. In response to the application for aid in opening a carpentry class for the benefit of the more grown up boys in the Society's Home, the Local Government very generously sanctioned an equipment grant of Rs. 300 for the carpentry class and a half grant of the salary of the carpentry instructor. The Committee are glad to report that the Corporation of Madras has evinced this year a greater sympathy with the Society's work, in that it was good enough to grant a sum of Rs. 250 in aid of the Society's Funds. It is hoped that the Corporation will in the ensuing years find it possible to render greater help to such a good cause.

Almost from the inception of the Society it was attempted, times out of number, to start a carpentry class for the benefit of the children in the Home. But for one reason or another every attempt failed. All the same, the Managing Committee persevered in their attempts. The consideration evinced by the Local Government towards the cause of training the children to some useful work has afforded a chance to start this long-felt for and much needed carpentry class were opened about the middle of January of the current year. Of the thirty-four boys in the Home, sixteen are attending the class.

The Elementary School attached to the Home consists of three classes—the third, the second, and the first. The number of boys on the rolls at the beginning of the school year (from the 1st June, 1917, to the 31st May, 1918) was two in the third class, none in the second class and thirty-five in the first class and at the end of the year none in the third class, one in the second class and thirty in the first class.

The strength of the Society stood at sixty-three as against seventy-two in 1917. The amount of subscriptions and donations received from the public during the year was Rs. 2,560-8-0 as against Rs. 2,686 during 1917. The amount expended during the year was Rs. 4,190 as against Rs. 4,864 during 1917. The balance at the end of the year was Rs. 1,400 as against Rs. 737 at the end of 1917. The number of cases rescued, and of those disposed of during the year were 79 and 77 respectively as compared with 107 and 94 during the year 1917. The number of children in Society's Home at the end of the year was 42 as against 40 at the end of 1917.

As some of the results of the Society's work carried on for ten years it may be pointed out that the children of the Domiciled Community who used to be seen publicly begging at the doors of public restaurants but were secretly ready to direct visitors to places of ill-fame, are no longer in evidence there as well as in public streets and places: that *somaries*—"holigans"—each of whom had his own coterie of boys engendering in them a taste for *ganja* smoking, have been largely shorn of their juvenile retinue: that temple-women who were dedicating their girls to temple gods as soon as the girls attained their maturity, have entirely given up the practice and now wait till the girls complete their sixteen years: that children who were being put to bad use such as the exposing of maimed children and emaciated infants to the public gaze with a view to capture sympathy and obtain alms, and the sending of children on begging errands, are becoming fewer in number, that truant children feel life in public streets irksome, that destitute children need no longer suffer from privation, and that those whose children have strayed or have stranded know where to look for the

missing ones. To achieve greater results on these lines more workers to watch the streets and public places will have to be employed in the coming years. This means increased financial support, which the Committee beg to solicit from the public.

THE CHAIRMAN'S REMARKS.

The Chairman congratulated Dr. Vijiaraghavulu and his staff on their labours in connection with the work of the Society. The Report gave them a most interesting record of work done during the last 10 years. In all 684 children had been dealt with. They all knew how difficult it was to run 4 or 5 children in a house and what Dr. Vijiaraghavulu's troubles should have been with the Society they could easily infer. The work of the Society was one of those things in which all communities were interested. In the year under report 79 cases have been dealt with, classified as Mussulmans 10; Hindus 66; Vysia Chetti 1, Vanniar 12; Asari 2; Vellaia 17; Balija 10; Vanna Chetti 3; Salia 2; Janapa 1; Yadava 3; Raja 2; Oddan 1; Panchama 5; Palla 1; Pandaram 1; Nair 2; Mathiga 2; Dasi 1; Unknown 3. At any rate here they had Communal Representation and being so, he appealed to all communities to join the Society. Of the 79 cases dealt with it was stated that 41 were not at fault, and this showed that many of these, if not rescued, would have gone down and become a great nuisance and given some trouble to Mr. Parankusam Naidu and other Police officers. He was glad to see that when a person gave Rs. 3, the Government gave a grant of Rs. 2. He could not help thinking, however, that the Corporation could not give more. This year, the Report stated, that the Corporation showed greater sympathy and gave Rs. 250. He wondered what the amount had been when the sympathy was less. There were six Commissioners present in the Hall, and he hoped that they, with their accustomed eloquence, will move a resolution and succeed in getting more to the Society. They were all agreed that the Corporation was not a wealthy one, but it could certainly give a grant of more than Rs. 250 a year. The most notable event of the year was the laying of the foundation stone of the permanent home by H. E. Lord Pentland, and he was sure that he was voicing the feelings of all to say how sorry they were at His Excellency's going away from Madras. When the construction of the permanent home was completed he was sure that it would always be full, even without Mr. Adam's help, not that he was not in favour of the Children's Bill. In addition to appealing to him, Mr. Adam might well also appeal to the other members of the Legislative Council to see that this incontinentious Bill was passed.

Before the meeting terminated a vote of thanks was proposed to the Chair and an appeal for public support was made. High tribute was paid to the work done by Dr. Vijiaraghavulu.

House MS. Dep't

(C.No. 4443)

Madras Society for the Protection of Children
From the Hon. Secretary, dated 23.12.1918

progr. 1166 mis
of 14.11.17
G.S.

On 30.6.17, the Hon. Secretary of the Madras Society for the Protection of Children submitted plans and estimate of the Society's Home and other buildings appertaining thereto, costing in all Rs 49,200/- These were approved by Govt. in No. 1166 of 14.11.17, subject to the omission, for the time being, of the provision which the Estimate contained for a Compound wall costing Rs 10,300/- and unforeseen work to the amount of Rs 1,730/- A grant of Rs 15,700/- ^{accordingly} was sanctioned in order to ~~with the Rs 2,000/- tag has in their hands already~~ enable the Society to carry through the works approved in the order quoted above. The Honorary Secretary now comes forward with a request for an additional grant of Rs 11,000/- (1) to construct the Compound wall - already referred to (2) to meet the extra expenditure caused by the rise in price of building materials and (3) to defray the losses incurred by the Society ^{on account of the} fall in the value of Govt. Securities. Regarding the wall, the Secretary reports that the Committee have agreed to reduce its height from the 10 ft to 8 ft which was

para 3 of on p. 194.
1166 14.11.17
G

page 10 of notes to

for 1166 14.11.17

page 11 ibid

p 227.

vide p. 12 notes to
for 1166 14.11.17
G

x face value
Rs 26000/-

(Rs 26000 - 4454 - 8.4)

As regards the Compound wall, the Society wanted to have one 10 feet high along the Southern part and 8 feet high round the rest of the plot, costing Rs 10,300/- The Hon. Sir Alexander Cardew objected to the disproportionate sum proposed to be spent on it and observed that a 3' 6" wall would be sufficient for ordinary purposes. Please see in this connection D.O. no 1489-68/14.11.17 to the Secretary of the Society. The Society now proposes to reduce the height of the wall from 10' to 7' and from 8' to 5 1/2' respectively and the estimated cost has been reduced to Rs 6,100/- For orders whether this will be agreed to -

With regard to the fall in the value of Securities, this was anticipated in 1916 and the amount that would be available with the Society was expected to be roughly Rs 22,000/-. The Society has now realised Rs 21,545, i.e., about Rs 500/- less.

In connection with the construction of the buildings, owing to the rise in prices, an excess of nearly

Rs 4,000/- is expected over the sanctioned estimate.

The Committee requests that Govt. will sanction an additional Grant of Rs 10,650 to meet the deficit and the cost of constructing the ^{Compound} wall; if not, a substantial portion of this amount, together with a loan of the balance required to make up Rs 10,650/-. The Govt. have already told the Society that they ^{will} do not promise to give any further grant towards the cost of the buildings (vide D.O. no 1489-6 of 14-11-17 on page 11 of fo. 1166 of 14-11-17). I.W.S. + Financial should see.

28/11/19
Recd.
20.1.19

The amount needed for meeting the excess in pricing materials (Rs 4,000) and for the depreciation in the value of the foot securities (Rs 500) has in any case to be found. The Society cannot obviously secure it by private subscription. Govt. grant seems therefore the only solution of the problem. Even if the full amount required in this regard is given, the total amount of grant will still

Rs 6100/- for the Compound wall
and Rs 4512/- to meet the deficit

G

(revised)

15170
4500
19670

15170
4500
19670

he less than one half of the total cost.
(Rs 37.170 + 4500 or 41.670) - total cost = 20835 =
half grant. Before this grant is sanctioned,
P.W.D. will have to examine ^{the estimate to State} whether
the claim of Rs 4000 for towards the increase
in the price of material is justified.

As regards the compound wall,
the height now proposed, 7' is still high
& is double the height suggested by the
Honble. Sir Alexander Gardner viz: 3 1/2'. The
question may be asked to justify the
need for the high wall of 7' & to
state whether the work cannot
be postponed for the present.

Cd
21/2/19


I would omit the compound
wall for the present.

A grant of Rs 4500 is recommended,
if P.W.D. recommends

3/2/19

P.W.D.
Fund

P.W.D.

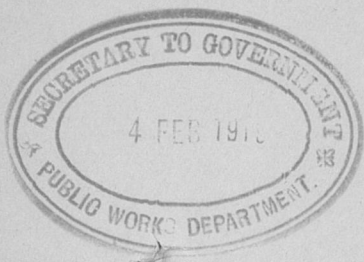

Home (misc) 4443-1

3. 2. 19.

PUBLIC WORKS DEPARTMENT

C. NO 342 W.K. B

4/2/1919

4/2/19

Home (misc) 4443-1

3. 2. 19.

I would omit the compound
wall for the present.

A grant of Rs 4500 is recommended,
if P.W.D. recommends

3/2/19

P.W.D.
Fund

P.W.D.

D.W.


The information given in para. 3 of the Correspondent's letter on page 2 c.f., is quite inadequate for ~~the~~ examining whether the excess of Rs 4,000 is reasonable or otherwise. The Home (Edn) Dept. may therefore be requested to call for from the Correspondent details for the revised quantities and data for the enhanced rates.

(Ed) P.V.R. 20.2.19

Ues 21.2.19

R.S.E. 24/2

P.W. No 342 wks 19/19-1

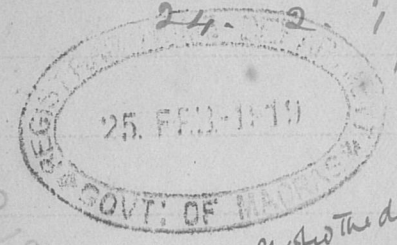

Home (Edn) Min?

Home M's. Dept

Regr

A draft memo. to the Hon. Secretary of the Society is submitted.

6/3/19

8/3/19

10/3/19

p 23 c.f.

Gov. No. 4443-2 of 10.3.19 to the Hon. Secretary, Madras Society for the Protection of Children from the Secy. Madras Society for the protection of children of 14.4.19.

The Secretary has furnished details for the revised quantities and data for the enhanced rates

1-5111 (2111) 1111
P1.5.8

which have contributed to a total excess of Rs 4000/- over the estimated cost of constructing the buildings with reference to P.W.D. note on page 5 ante. The file may go to P.W.D. for remarks.

1.8.19

The information furnished by the Society is hardly adequate for the purpose of checking the estimates. What is required is a comparative statement of the rates ~~provided~~ provided in the original estimates and those of the contractor accepted by the Society. It is however for consideration whether in view of the admitted rise in prices and of the fact that the Society has already accepted a contractor's tender we should probe further and examine the details of the estimates. Mr. Pears, who is stated to be the Engineer, would naturally have looked into the rates of the contractor.

21/5/19

perhaps the executed work may be valued at current PWD rates

PWD

27/5/19

PUBLIC WORKS DEPARTMENT.
C. No. 1343 W.P.S.
DATE 8.5.1919

Am. (Gen) No. 6443/10-3
MAY 1919
P.W.D. OFFICE

L.W.



Para 3 of May 1919 letter on page 4 of 4 cy.

page 5 to 8 cy.



J.D.

P.W.D. 342 W.B./19-2
30.5.1919

With a set of plans.
Noted in CR



Home (Chin) no 4443/18-4
11.6.19

2785
CURRENT NO.
FINANCIAL
Regd. 11-6-19

The case has been examined by the Chief Engineer, P.W.D., who is of opinion: (i) that the increase of Rs 4,000 stated by the Society as due to rise in prices may be accepted ~~with a large detailed scrutiny~~, for purposes of being used as a basis for the additional grant, if any, to be given; & (ii) that the rates in the estimate of Rs 6,100 for compound wall do not seem to be un-reasonable, ~~that the estimate~~ the estimate may be accepted as a basis for contribution.

2- The file may now be returned to Home (Misc.) for the issue of orders.

ago
13.5.19
26/5/19
Home (Misc.)

15
29.5.19.

Home Mis. Dept

The file may now go 'Financial' as marked by the Secretary on page 4 ante.

9.6.19

Financ

P.70

The cost of constructing a permanent home for the Madras Society for the Protection of Children was estimated at Rs. 37,170 (exclusive of the cost of a Compound wall). Of this sum, the Society was prepared to meet Rs. 22,000 from its own funds and the balance, viz Rs. 15,170 was sanctioned as a grant from Govt - vide G.O. No. 1166 Home (mis) & 14-11-17.

2. The Honorary Secretary now applies for a further grant of Rs. 10,650 on account of the following items:—

	Rs.
(a) Compound wall.	6,100
(b) Deficit due to rise in the price of materials and fall in the value of G. P. notes	4,512
Total.	10,612
	or Rs. 10,650 roundly

3. As regards item (a), the Home dept. propose to omit the Compound wall for the present - please see Home Secy's note on page 4 ante. Submitted that no remarks are therefore called for at present.

para 2 (page 4) of
G.O. 1166 Home (mis)
14-11-17 G.

para 5+6
on page 4 CF



4. Item (b):— Attention is solicited to Fml. HM's (Sir Alexander Cardew's) note on page 10 of notes G to G.O. 1166 Home (mis) D 14-11-17 in which he remarked:—

"I am x x prepared to agree
"to a grant sufficient, with the
"Rs 22,000 possessed by the Society,
"to finish the buildings x - x".

As the amount at the disposal of the Society is now stated to have fallen below what was originally anticipated, while the cost of materials has risen, it is for orders whether Fml. may not agree to the additional grant of Rs. 4,500 now asked for.

5. It is not known whether the grant, if sanctioned, should be disbursed in the current year. From page 4 C.F. it would appear that the Society had a balance of Rs 14,975 on hand in December 1918 and it may be possible for the Society to manage with this amount during the current year. In that case,

may agree
R.H.
mlb
Very much
266

he may inquire:
R.H.
mlb
M.P.
206

it will be sufficient to provide for the grant in the budget for 1920-21.

23.6.19
Ct. subseq
Home (mis) Dept

File no. 2785 B-1
26.6.19.
M. S. in CR
27.6.19




Regr. Home (mis) Dept

Financial have agreed to a grant of Rs 4,500 and have suggested an inquiry as to whether this grant should be disbursed in the current year. A draft refce to the U. S. P. C. is subd.



SMP 35.6.19
A 2.7.19
11.7.19

[Issued as Memo No. 4443-18-5 dated 3rd July 1919]
[C.No 5075] From the Hony Secy, the Narmad Society for the protection of children of 11. July 1919

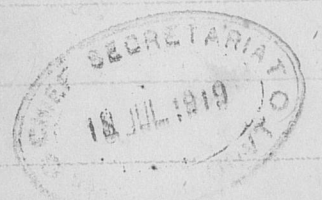

Regr.

The inquiry suggested by Finl. on the previous page was made. Finl. may now be requested to provide the addl grant of Rs 4,500 ^{in the current} ~~at once~~

CURRENT NO.
3238 B-1
FINANCIAL

18.7.19 and return the case for issue of order.
Home (mis) no. 4443/18-5
17.7.19

SMP 14.7.19
A 16.7.19
17.7.19

Financial dept.

Please see Finl. notes on pages 8-10 ante.

H 29-30 CF

page 247 C.B.R.

* 4.36 lakhs

The Hon.^y Secretary to the Madras Society for the Protection of Children reports that the Committee have only about Rs. 59 on hand and requests that the grant of Rs. 4,500 for the buildings may be allotted at once. The charge is debitable to '32-Miscellaneous-Donations for charitable purposes'.

Submitted that on receipt of a copy of the Home dept. proceedings on this case, an additional allotment may be sanctioned from the reserve with Financial. That dept.

may be requested to add a para. to their order stating that orders regarding provision of funds will come in Finl.

H
18.7.49.

18/7/49

Home llo.

Finl no. 3238B-1
20-7-49
21-JUL-1949

[No 1146 Home (Mis) of 28. Feb. 1919]

~~Secht. IL 10 (a) 6,002 13 1 19 (6)~~

49.

.....1917. (G)

... 191 .

READ ALSO:—

1918.

1919.

.....1919.

~~Mis.~~

1919

2 Orders regarding the ~~action~~ provision of funds will separately issue in the Financial Department.

Smp
22.7.19

Paer
237

24.7.19


18/7/49

- THE MADRAS SOCIETY FOR THE PROTECTION OF CHILDREN -


- COMPOUND WALL -

- SCALE $\frac{1}{2}$ INCH = 1 FOOT -


ELEVATION

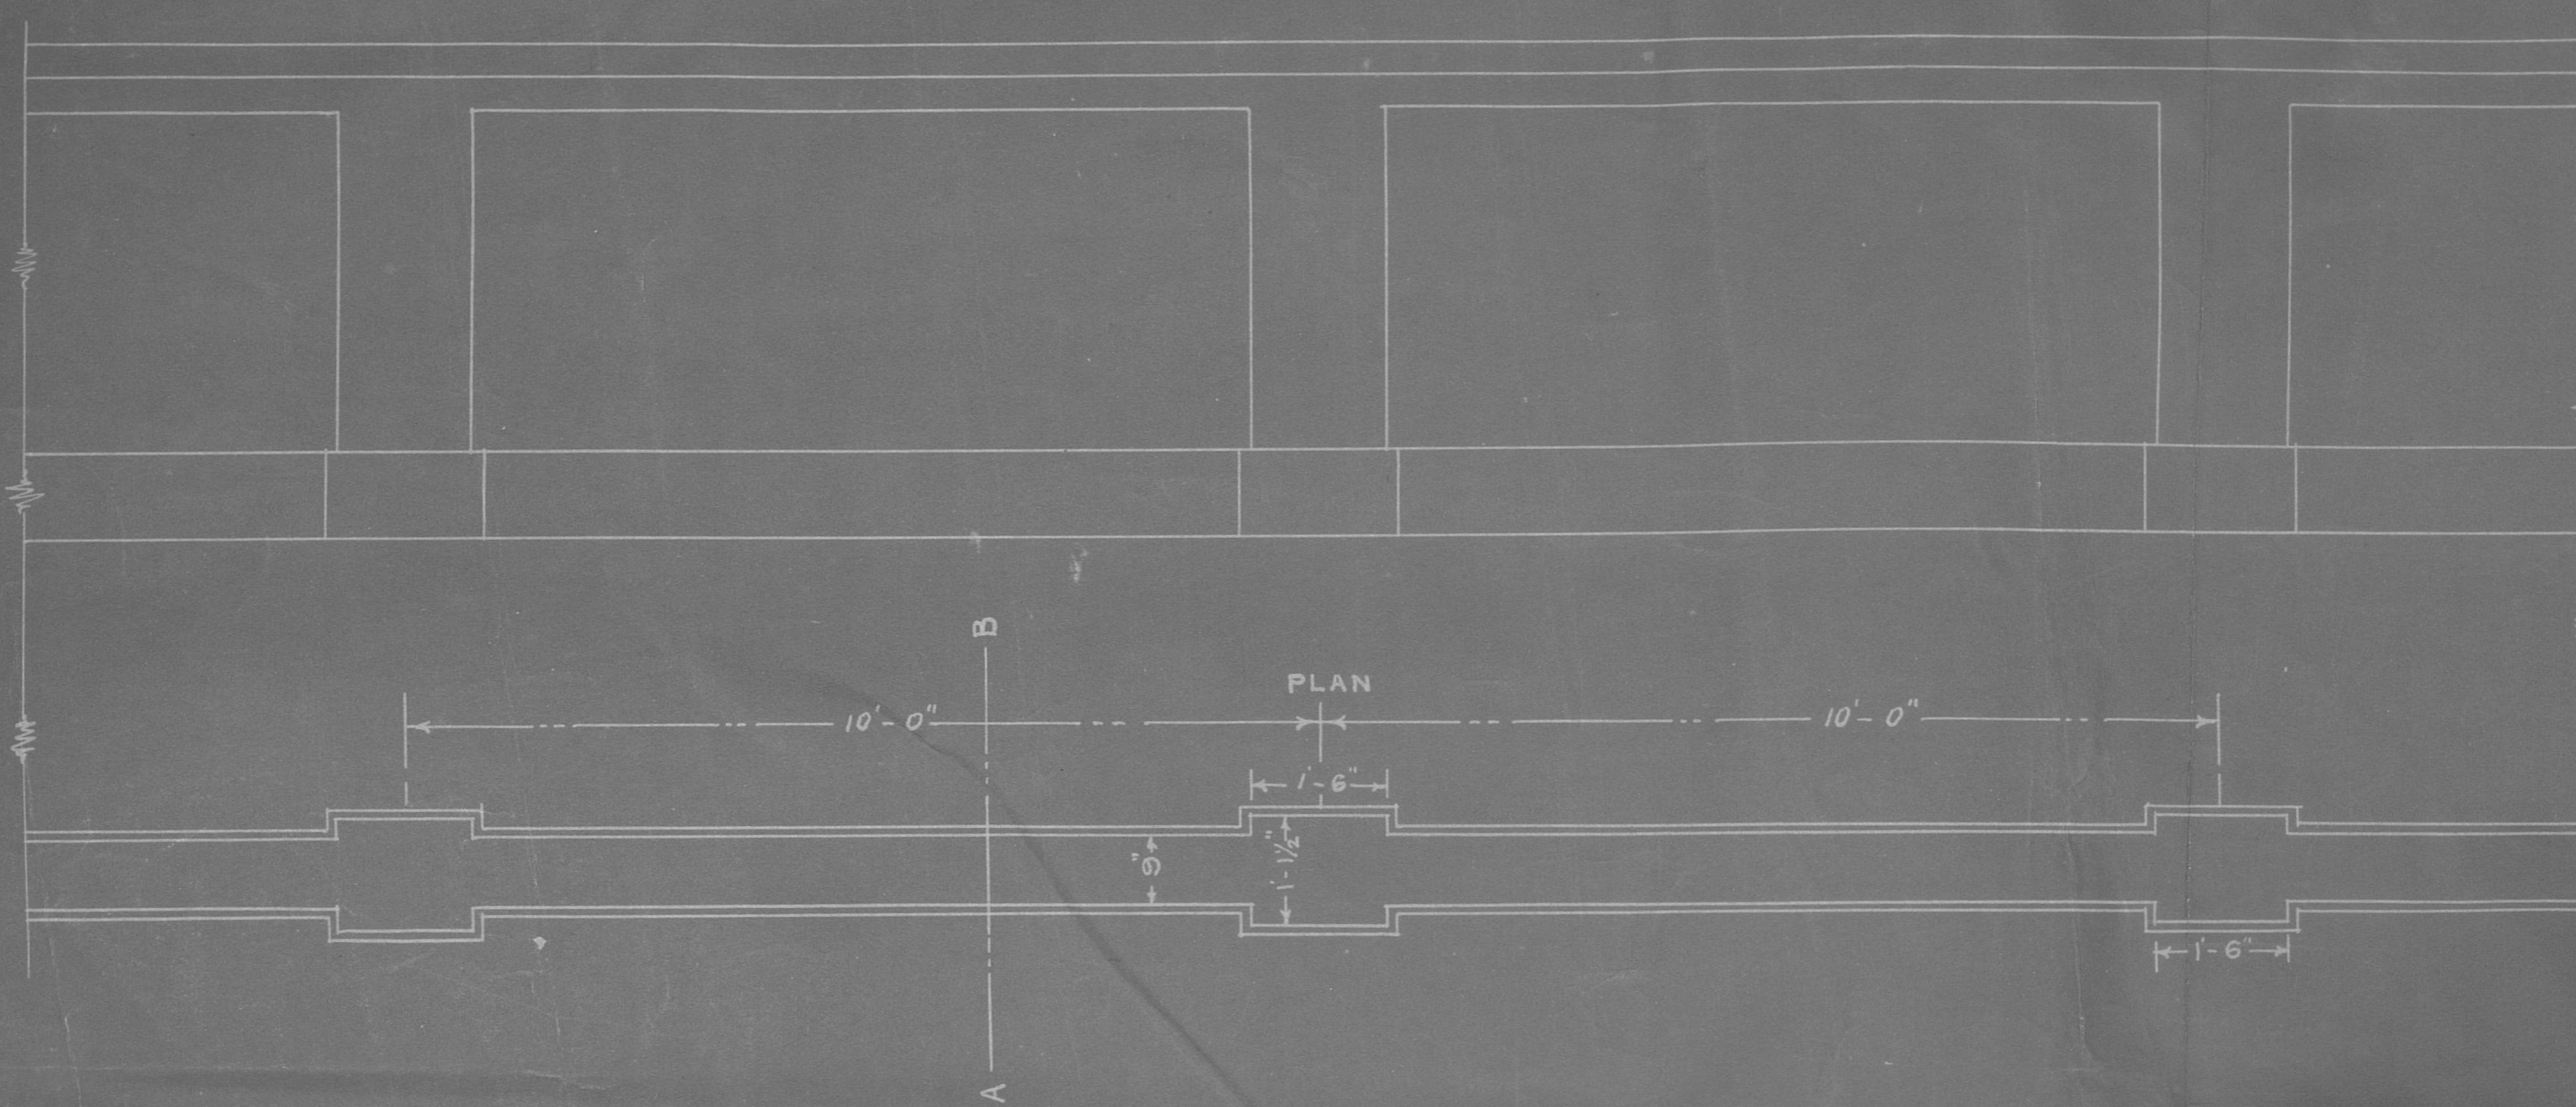


SECTION ON A.B.

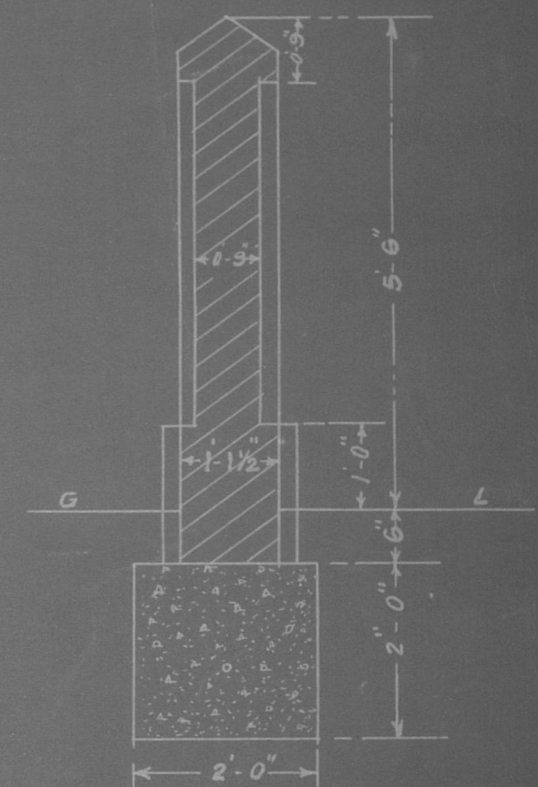

ELEVATION

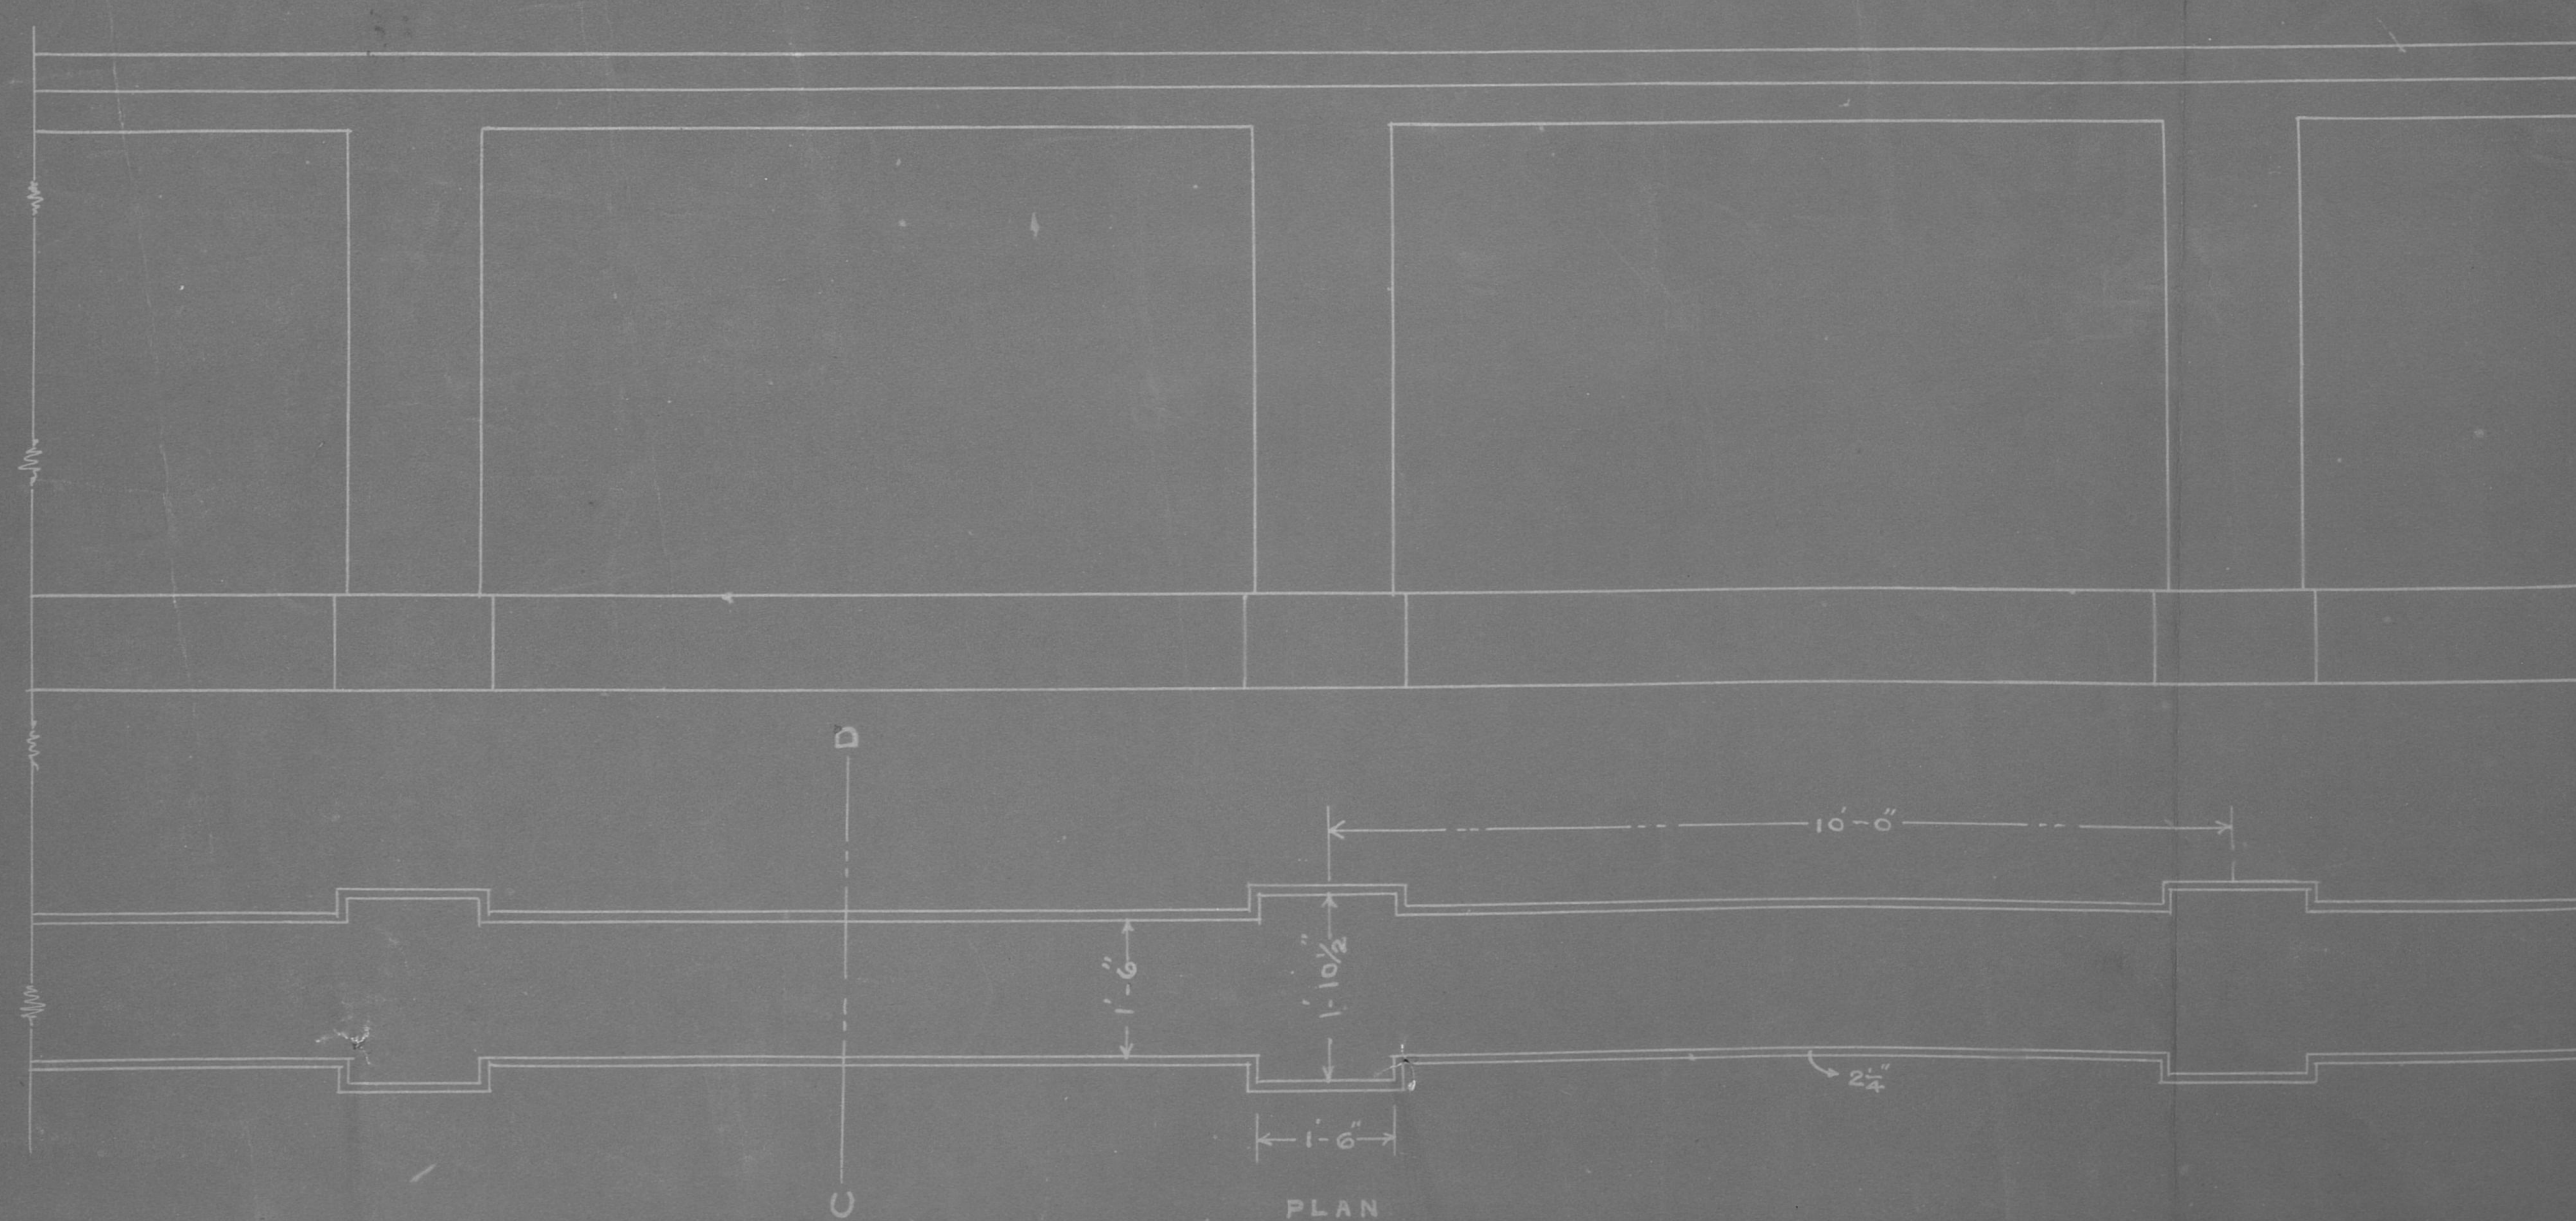

SECTION ON C.D.

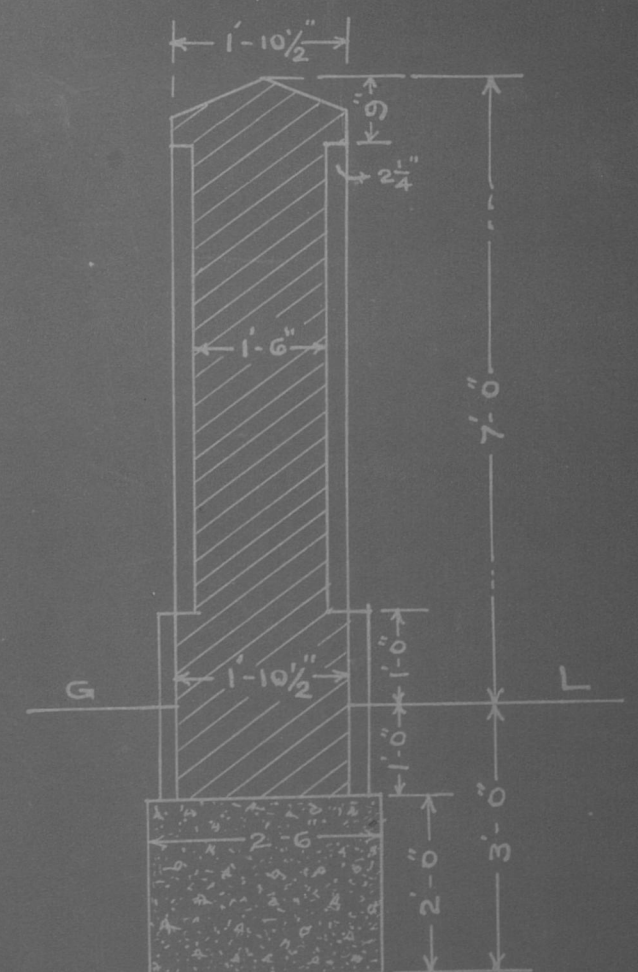


S. J. Rao.
21. 11. 15.

- THE MADRAS SOCIETY FOR THE PROTECTION OF CHILDREN -


- COMPOUND WALL -

SCALE $\frac{1}{2}$ INCH = 1 FOOT


ELEVATION

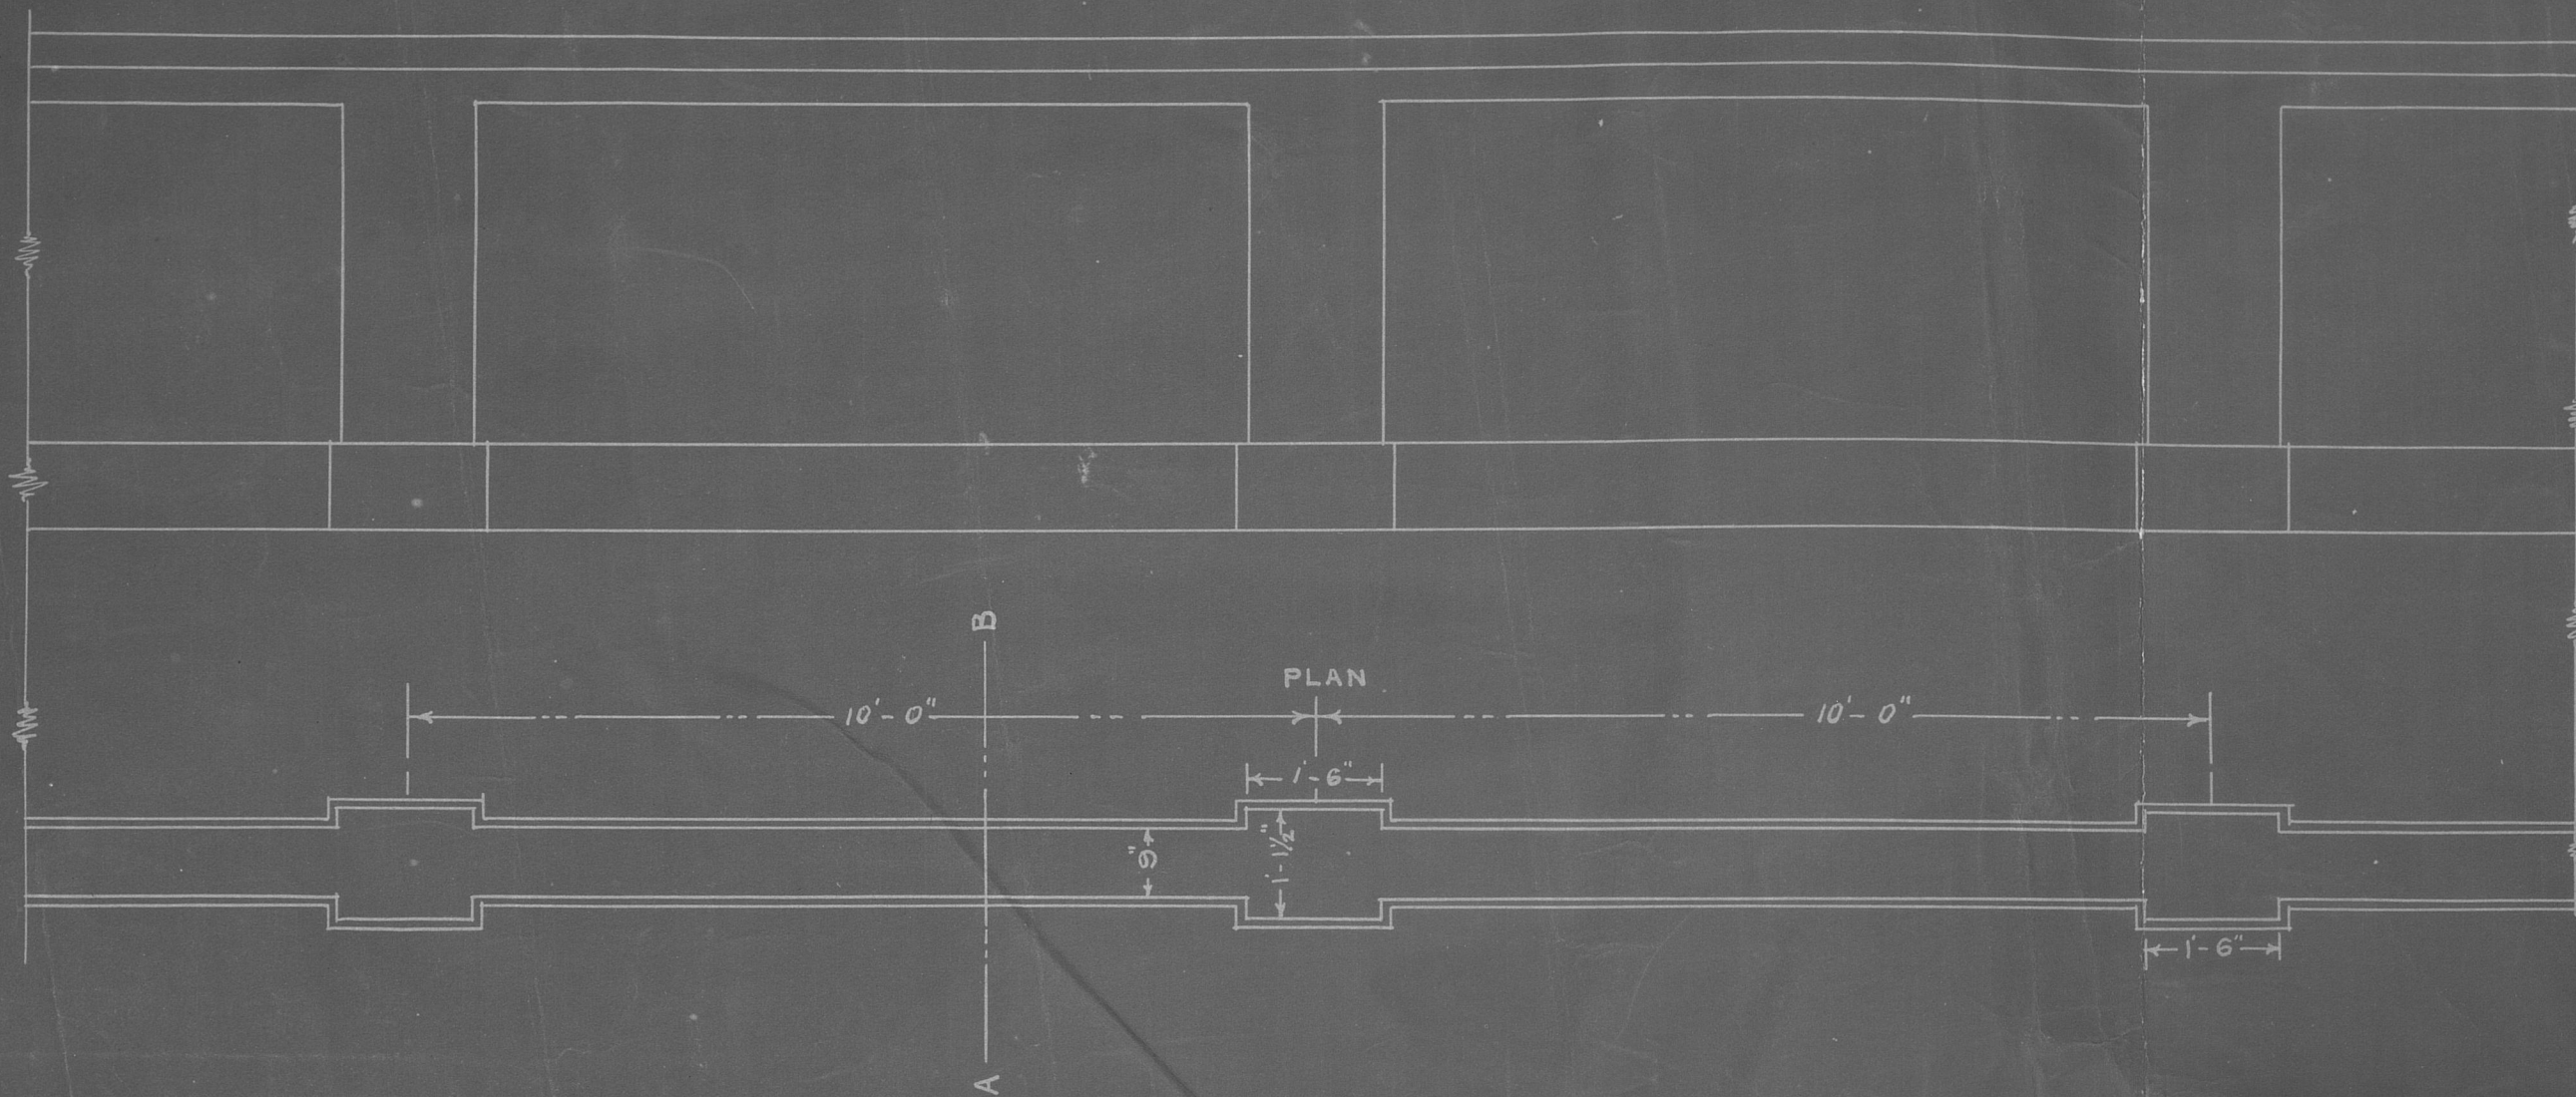


SECTION ON A.B.

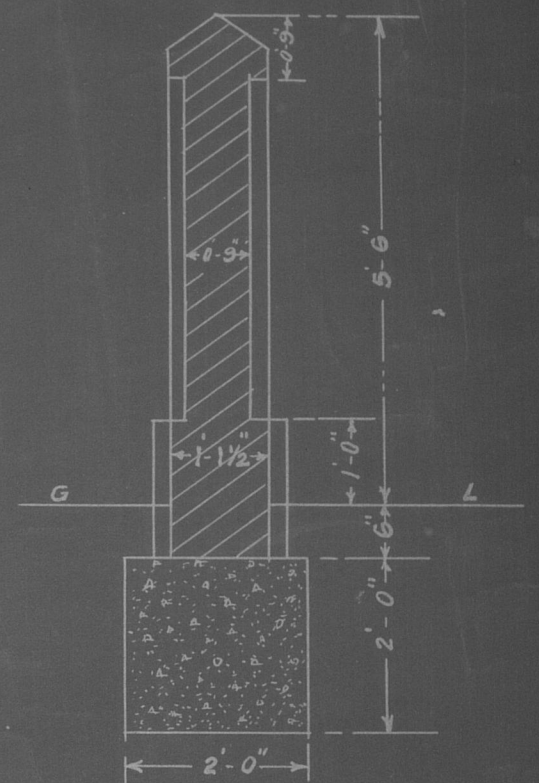

ELEVATION

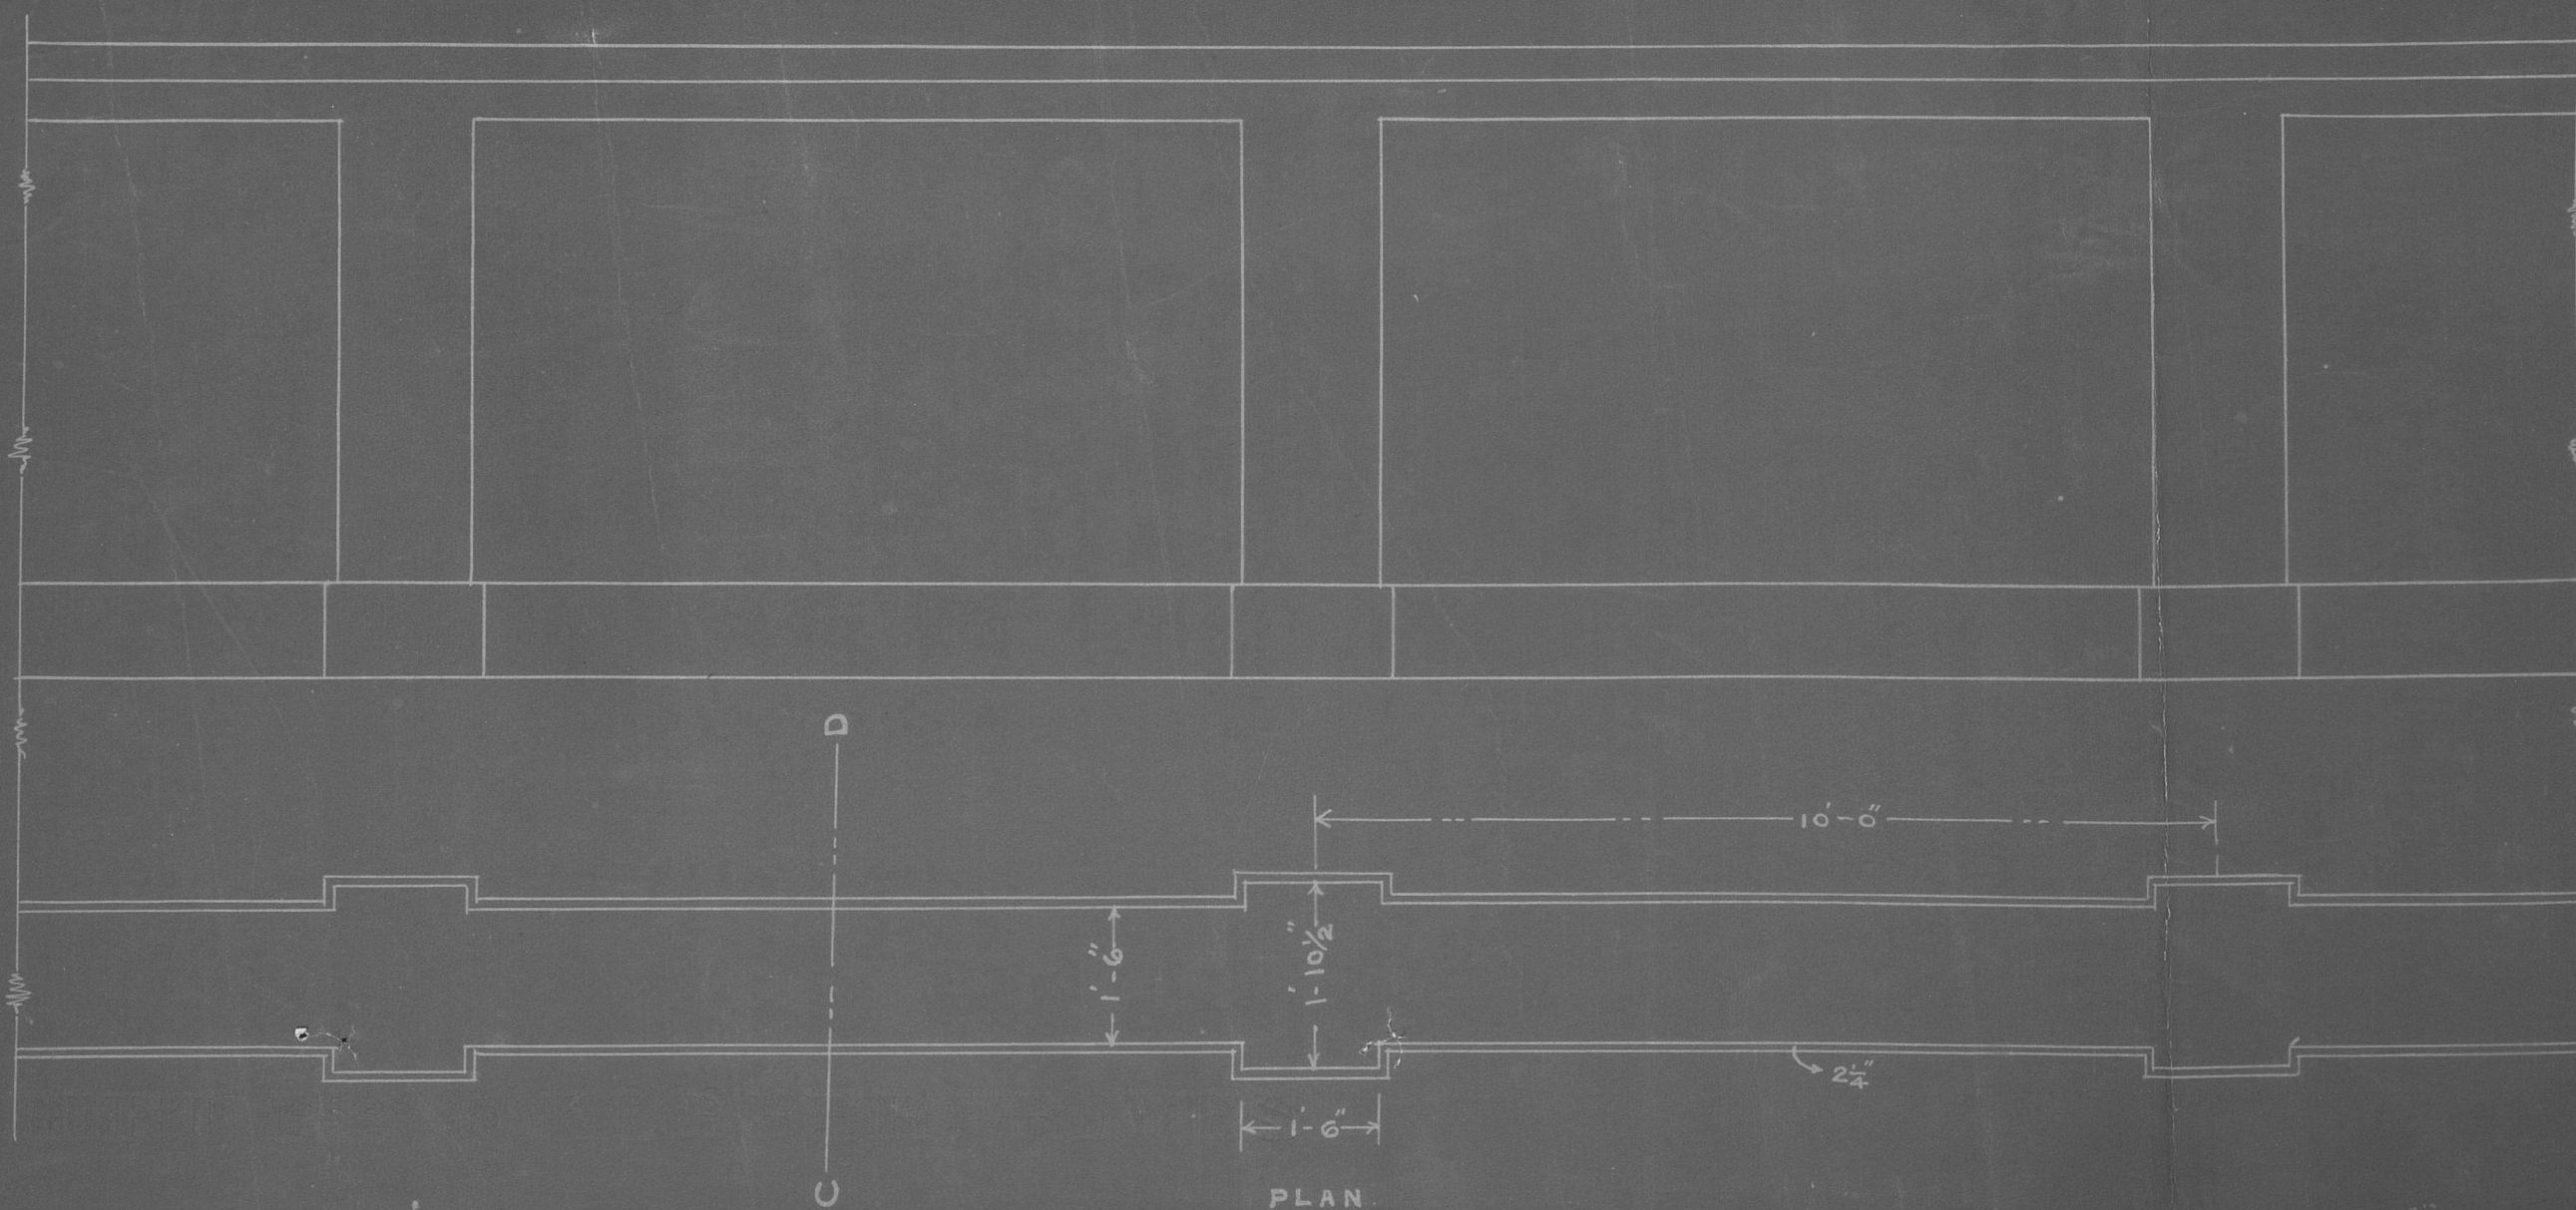

SECTION ON C.D.

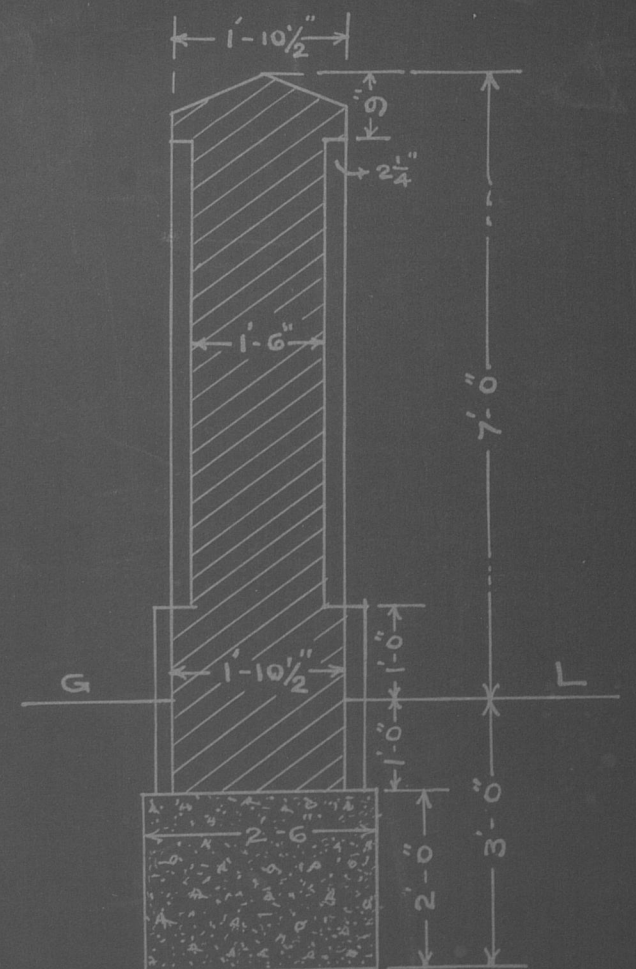

S. J. P. R. S.
21. 11-18.



- SITE PLAN.

- OF -

• THE MADRAS SOCIETY FOR THE PROTECTION OF CHILDREN.

• TANDIARPET-MADRAS.

• SCALE 1 INCH 33 FT.

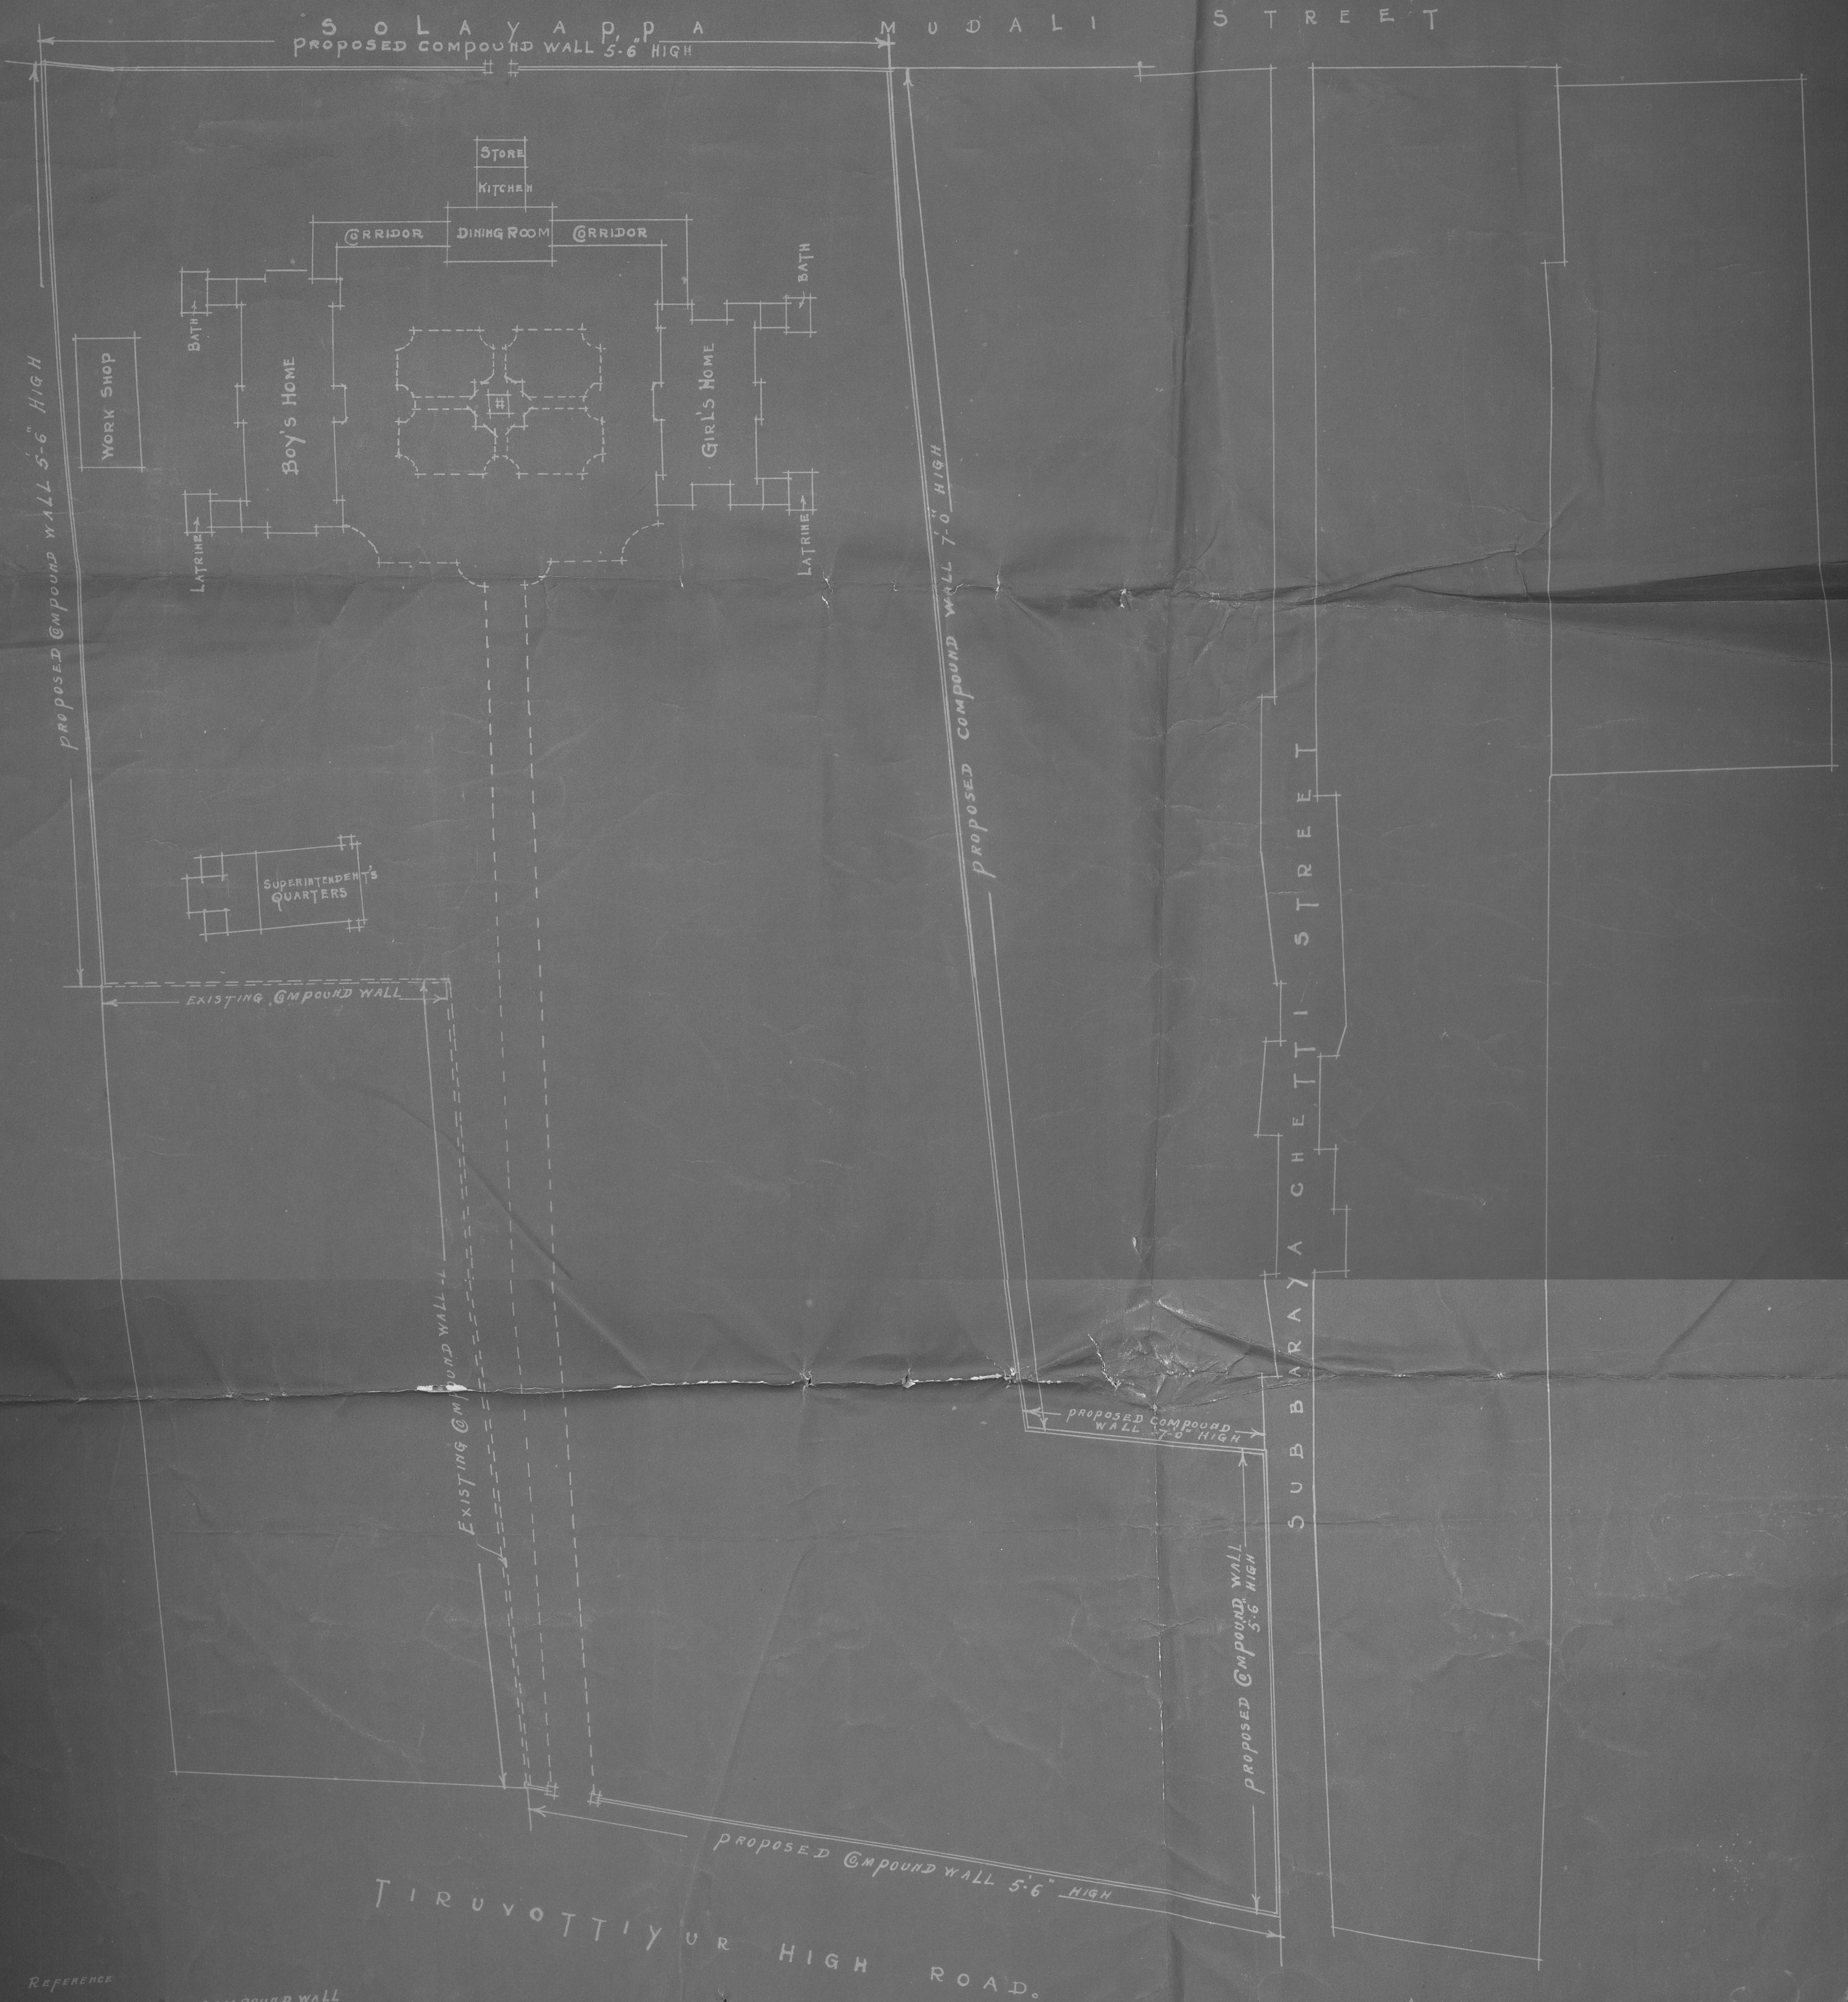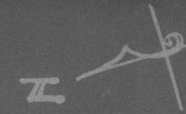

REFERENCE

--- EXISTING COMPOUND WALL
 === PROPOSED --- DO ---

S. D. P. S.
 21. 11. 18.

• Site Plan.
 • OF.
 • THE MADRAS SOCIETY FOR THE PROTECTION OF CHILDREN.
 • TANDIARPET-MADRAS.
 • SCALE 1 INCH 33 FT.



REFERENCE
 --- EXISTING COMPOUND WALL
 --- PROPOSED --- DO ---

TIRUVOTTIYUR HIGH ROAD.
 PROPOSED COMPOUND WALL 5-6\"/>

PROPOSED COMPOUND WALL 5-6\"/>

SUBBARAYA CHETTI STREET

PROPOSED COMPOUND WALL 7-0\"/>

SOLAYAPPA P. A
 PROPOSED COMPOUND WALL 5-6\"/>

MUDALI STREET

SUPERINTENDENT'S QUARTERS

PROPOSED COMPOUND WALL 5-6\"/>

WORK SHOP

BOY'S HOME

BATH

LATRINE

CORRIDOR

DINING ROOM

KITCHEN
 STORE

GIRLS HOME

LATRINE

BATH

CORRIDOR

When given for copying

When copied

When examined

When signed

19

When given G.O. No.
19

DATED

CURRENT No.

ENCLOSURE TO C. No.

ORDER OF GOVERNMENT

A A A A A A A

STATEMENT WITH LITTO.

PIERS NOT FILED UP, BEING MEANT FOR DESPATCH
IN ORIGINAL.

N.B.—

A = Copy in full.

B = Not to be copied.

P = Copy abstract only.

Q = Copy headings only.