

Local & Munl. (1896) Department.

MISCELLANEOUS.

G.O., No. 2036 L

DATED 29-10-96

INDEXED.

[Despatch Abstract.]

Dispensing
Recording letter from the Sanitary Engineer forwarding three copies of "Standard plan of dispensing for women & children with apothecary's quarters."

BACK PAPERS.


G.O.	No.	Department.	Date.	G.O.	No.	Department.	Date.

FURTHER PAPERS.

G.O.	No.	Department.	Date.	G.O.	No.	Department.	Date.

Local & Munl. (1896) Department.

CURRENT No. 2873

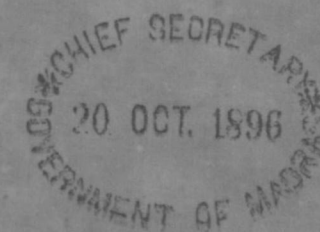

From

The Sanitary Engineer
to Government

No. 3085

Dated 19 October 1896

Received

Registered 20/10

Enclosures 1 (with original)

Spare copies

SUBJECT.

Forwarding for record
3 copies of Standard Plan
of Dispensary for Women &
Children with Apothecary
Quarters.

N
Miss

Order No. 2036 Dins, 24.10.96.

Recorded

V.R.
25/10/96

C.L.S.
25/10/96

Pls. keep the plan separate

28/10
29/10/96

BACK PAPERS.

G.O.	No	Department.	Date.
-	1866	L	4-10-96
=	1117	L	17-6-96
-	860	L	4-5-96

FURTHER PAPERS.

G.O.	No.	Department.	Date.

S. E. 1,000-22-7-96.

6.

No. 3085

GOVERNMENT OF MADRAS.

OFFICE OF SANITARY ENGINEER,

Fort St. George. 19. Feb 1896.

Local & Municipal Dept.
2878 L

From

J. A. JONES, Esq. MEM. INST. C.E., F.R.S.E.,

SANITARY ENGINEER TO GOVERNMENT,

To

The Chief Secretary to Government,

Local & Municipal Department.

SIR,

With reference to G.O., No. 860 L.Mis., dated 9th. May 1896, I have the honor to forward herewith, for record, 3 copies of "Standard Plan of Dispensary for Women & Children with Apothecary's Quarters". This was approved by the Sanitary Board & the Surgeon General with the Government of Madras before the recent reconstitution of the Board.

I have the honor to be,

Sir,







Your most obedient servant,

[Signature]


Sanitary Engineer to Government.

[Handwritten initials]

GOVERNMENT OF MADRAS
SANITARY ENGINEER'S DEPARTMENT
STANDARD PLAN OF DISPENSARY FOR
WOMEN AND CHILDREN WITH
APOTHECARY'S QUARTERS

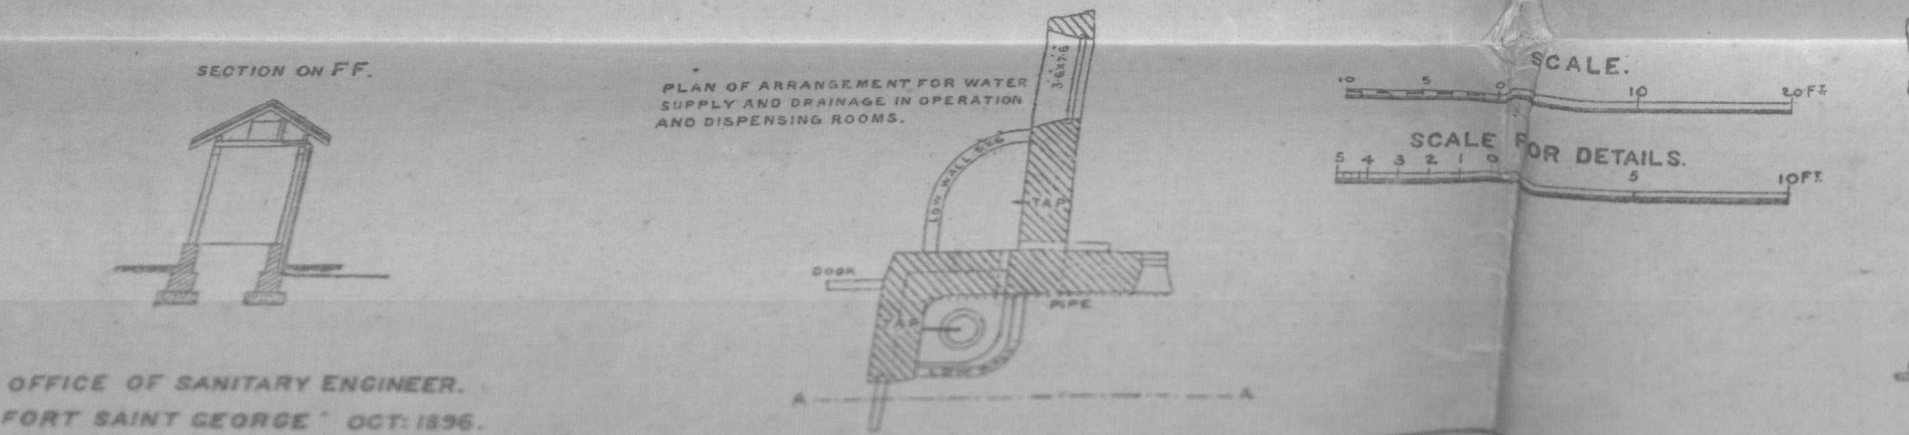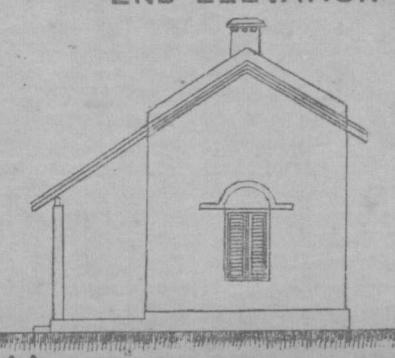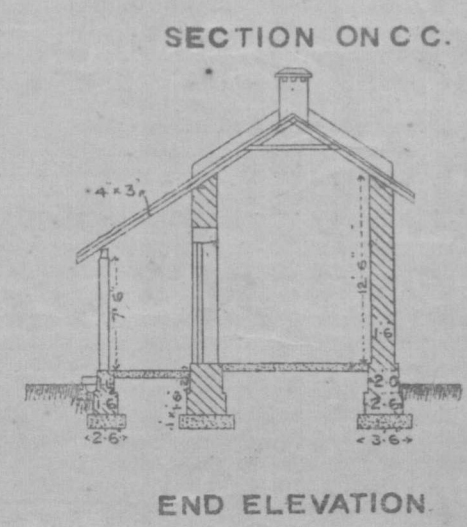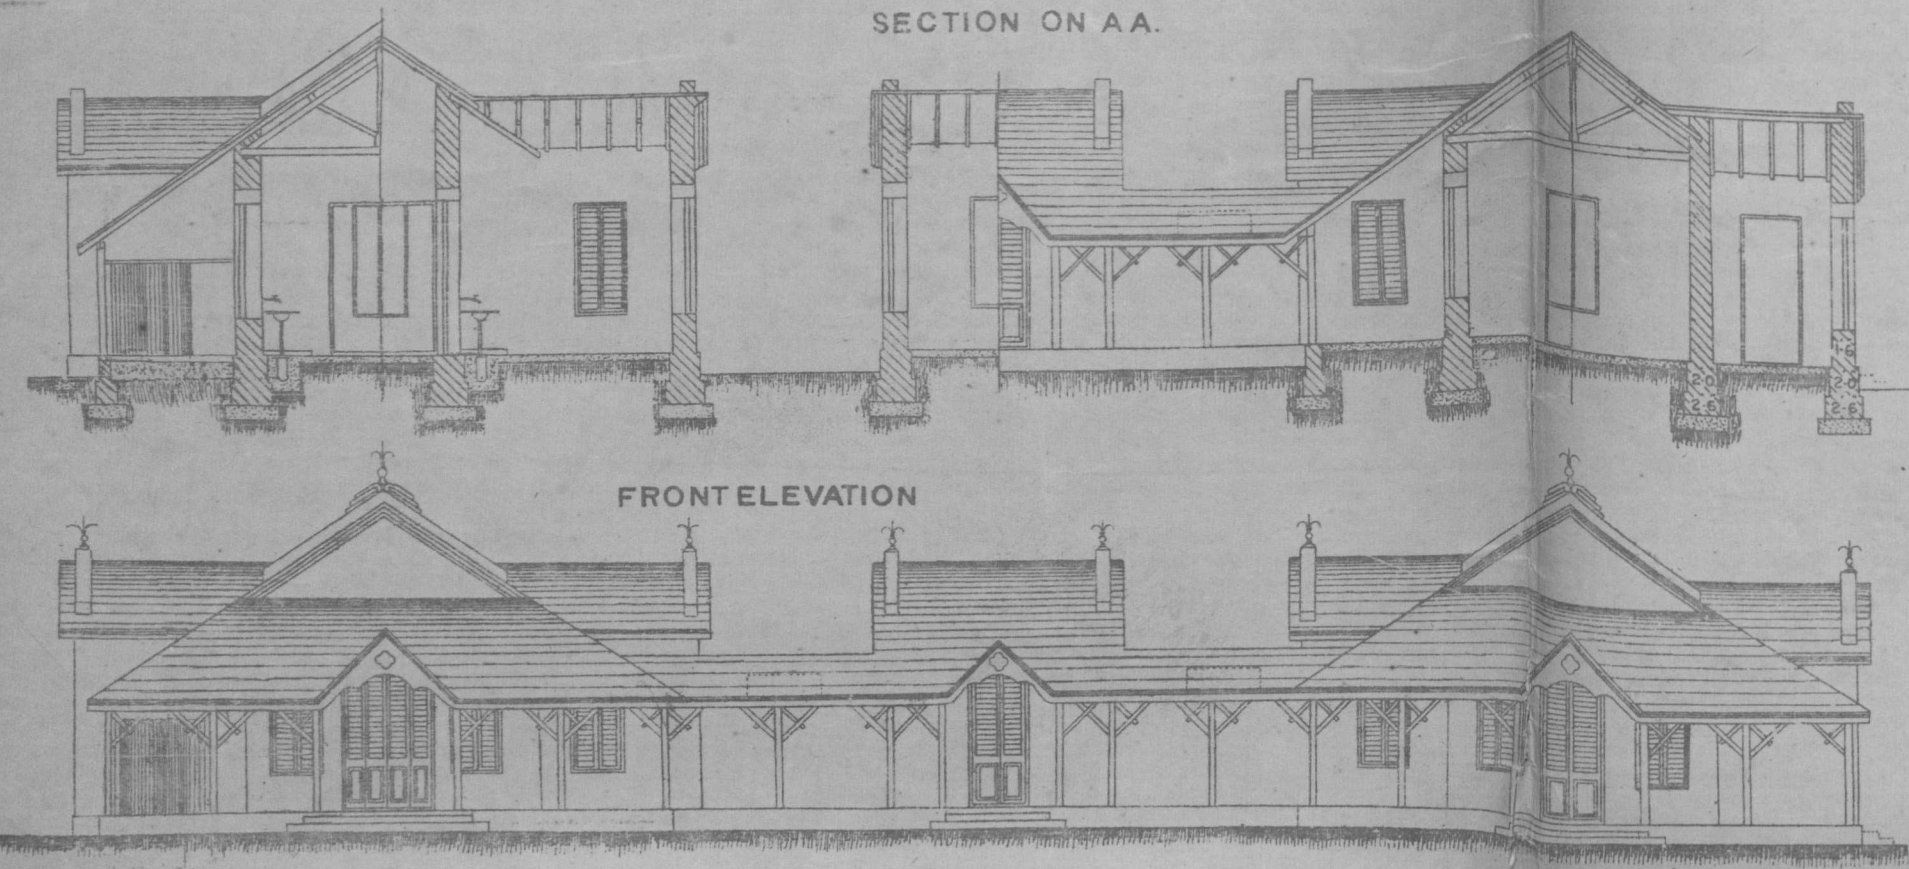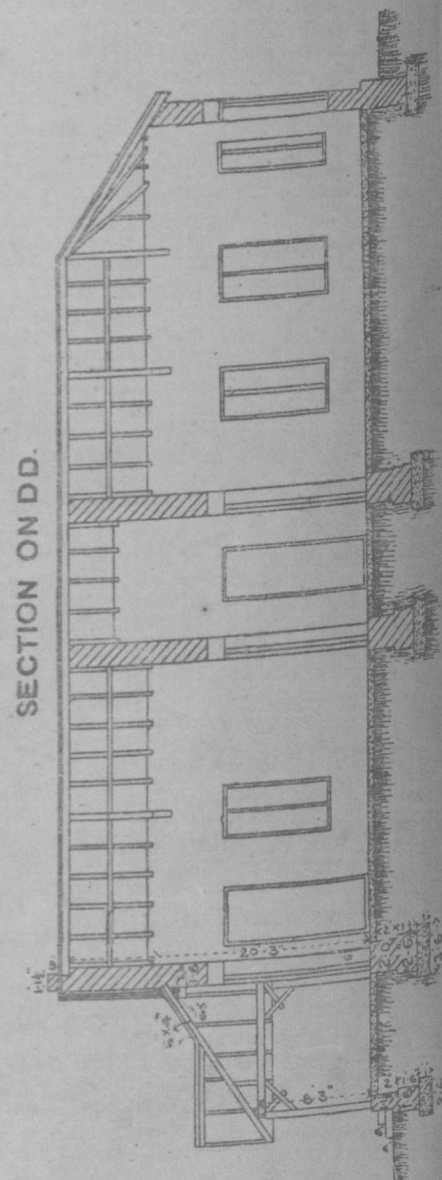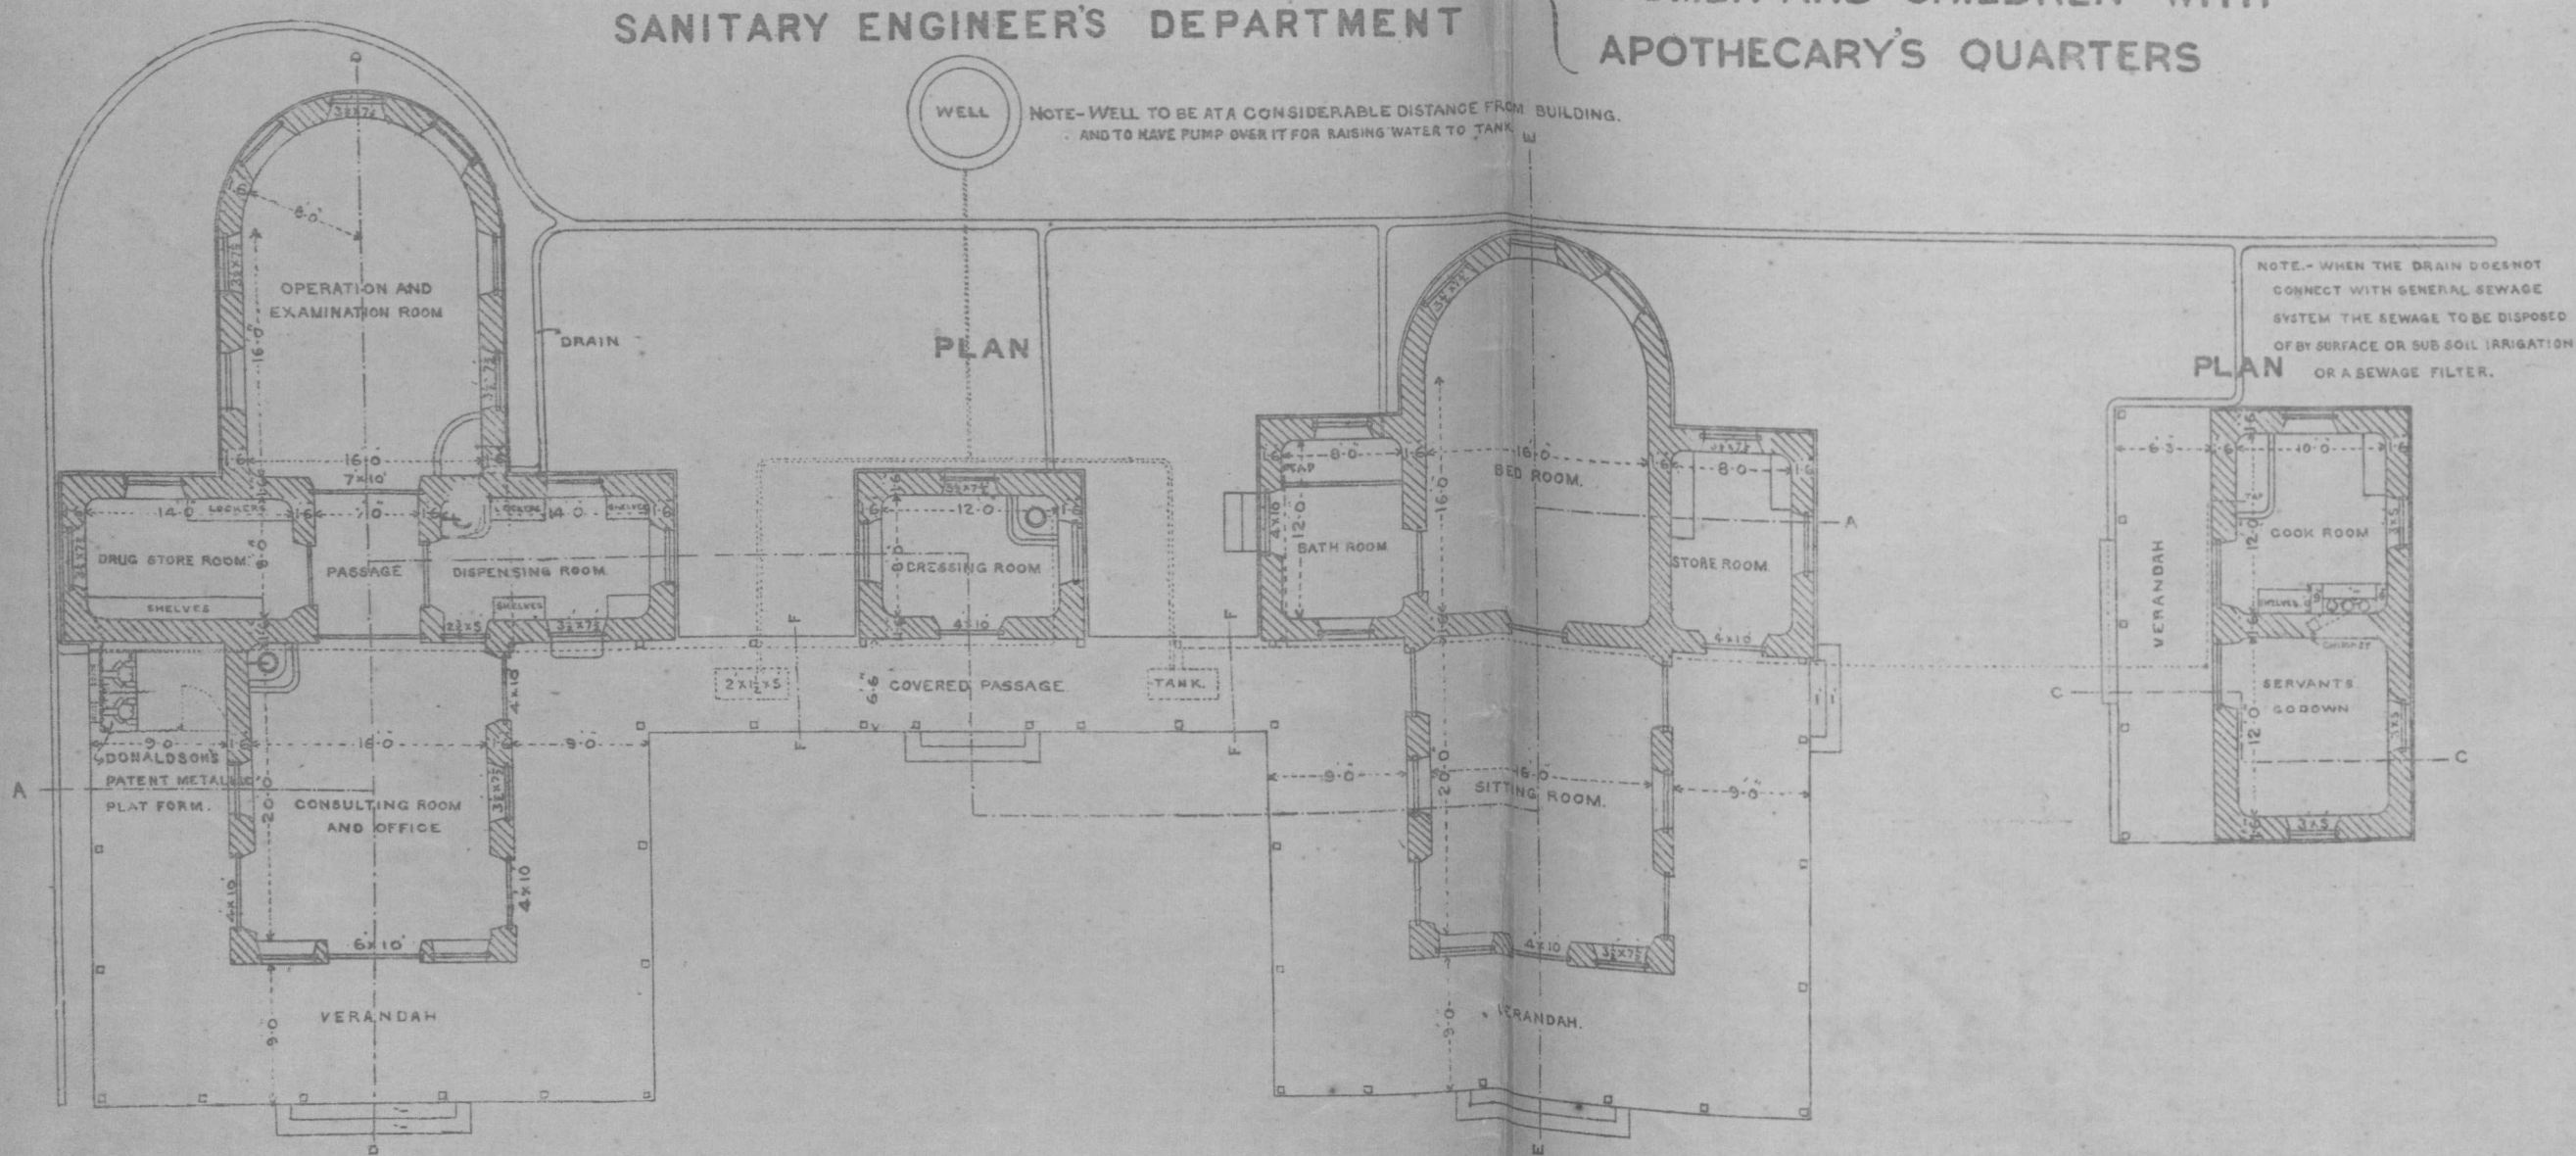

OFFICE OF SANITARY ENGINEER.
FORT SAINT GEORGE OCT. 1896.

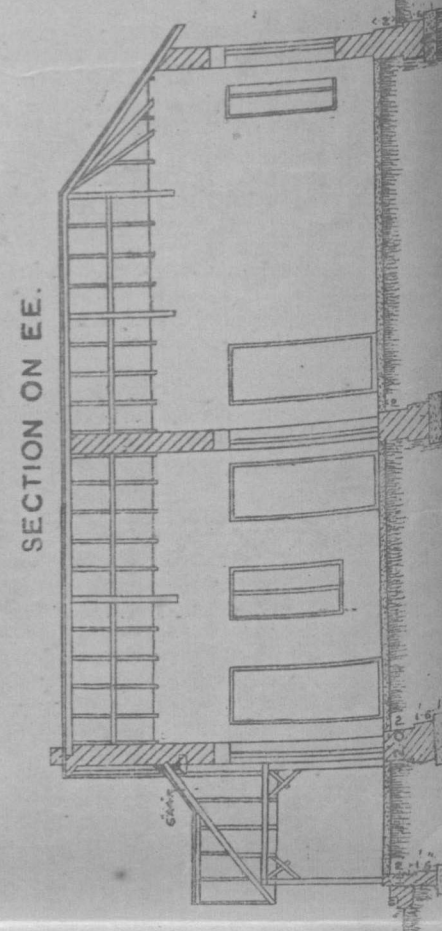

Description of work.	Quantities			
	Consulting Room and Office, and Examination Room &c.	Dressing Room	Sitting Room and Bed Room &c.	Cook Room and Servants Godown.
Excavation	3172 cub. ft.	924 cub. ft.	2742 cub. ft.	1164 cub. ft.
Concrete in Chunam	1243 "	388 "	1045 "	424 "
Brick work in Chunam	6300 "	1470 "	5563 "	2420 "
Flat arch work	210 "	30 "	157 "	42 "
Plastering with Chunam	3384 Sq. ft.	874 Sq. ft.	2770 Sq. ft.	2420 Sq. ft.
Plastering with Portland Cement	1089 "	208 "	899 "	50 "
Plastering with colored Chunam	1833 "	214 "	1621 "	Nil
Cut Stone work	1 1/2 cub. ft.	Nil	1 1/2 cub. ft.	Nil
Flooring with 6" concrete plastered over with Portland Cement	1252 Sq. ft.	310 Sq. ft.	1174 Sq. ft.	349 Sq. ft.
Roofing with Mangalore Tiles	2336 "	831 "	2014 "	763 "
Teakwood Work	281 1/2 cub ft	64 1/2 cub ft	279 1/2 cub ft	49 1/2 cub ft
Wood oiling 2 coats	2439 Sq. ft.	469 Sq. ft.	2377 Sq. ft.	474 Sq. ft.
Venetian Doors and Windows	834 "	119 "	649 "	124 "
Painting 2 coats	2501 "	456 "	2046 "	372 "
Cornice work	47 Rg. ft.	26 Rg. ft.	57 Rg. ft.	32 Rg. ft.
Wrought Iron Water Tanks (5' x 2' x 1 1/2')	Nil	2 No.	Nil	Nil
Finials	3 No.	2 No.	3 No.	2 No.
W. I. Grating	3 Rg. ft.	2 Rg. ft.	Nil	Nil
Shelves	5 No.	Nil	Nil	1 No.
Side Boards	3 No.	Nil	2 No.	1 No.
Corrugated Iron sheets for Latrine	1.99 Cwts.	Nil	Nil	Nil
Angle Iron for do.	71.29 lbs.	Nil	Nil	Nil
Donaldsons Patent Metallic seats for do	2 No.	Nil	Nil	Nil
Iron Buckets. for do.	4 No.	Nil	Nil	Nil

REFERENCE	
Foundations	To be of Brick or Stone in chunam over Concrete base
Basement	To be of Brick or Stone in chunam.
Superstructure	Walls to be of Brick in chunam and plastered with chunam plaster; inside of Rooms to be plastered smoothly, to a height of 6 ft. from floor, with Portland Cement and the upper portions to be plastered with colored chunam.
Roofing	To be of Teakwood work with Mangalore Tiles.
Flooring	To be of Concrete, 6 inches thick, plastered over with Portland Cement
Doors and Windows	To be of Teakwood and painted.
Drains	To be constructed in Concrete, with a fall of 1 in 100 and plastered with Portland Cement.

When given for copying _____
 When copied _____
 When examined _____
 When signed _____

189 .

When again G.O., No.
 189 ,

DATED

When sent No.

When sent to C. No.

When sent of GOVERNMENT

.. .. A A A A A A A

When sent of GOVERNMENT.

When sent WITH DITTO.

When sent NOT FILED UP, BEING MEANT FOR DESPATCH
 IN ORIGINAL.

N.B.—

- A = Copy in full.
- B = Not to be copied.
- P = Copy abstract only.
- Q = Copy heading only.