

(1) Number of pages 6(2) Date of repair 28-1-43

(3) Initials of the Referencer _____

MADRAS RECORD OFFICE.**Government of Madras.***Public works* **DEPARTMENT.**

G.O. No. <u>1737</u>	Press
<u>23-24</u>	Mis.
Dated <u>1-6-</u>	18 <u>66</u> .

Not to be folded or roughly handled

12

*Proceedings of the Madras Government, Public Works Department,
1st June 1866.*

No. 23. Read the following Circular from the Government of India, Public Works Department, (Military Works), dated Simla, 30th April 1866, No. 37 :—

Governments of Bengal, North-Western Provinces, and Punjab.
Governor, Straits Settlements
Chief Commissioners of Central Provinces, Oudh, and British Burmah.
Resident at Hyderabad.
Agents, Governor General for Central India and Rajpootana

Copy of the following Memorandum from the Military Department, and of the design therein alluded to, forwarded to the Local Governments and Administrations noted on the margin, for information and guidance.

Copy also forwarded for information to the Governments of Madras and Bombay, Commissioner of Mysore, Military Department, Adjutant General and Quarter Master General.

By order,
(Signed) C. H. DICKENS, Lieut.-Colonel, R. A.,
Secy. to the Govt. of India.

Office Memorandum from the Assistant Secretary to Government of India, Military Department, to the Secretary to Government of India, Public Works Department, dated 28th March 1866, No. 1,048.

With reference to the correspondence marginally noted, the undersigned is directed to state that, as it appears that the extra cost, if any, of "Bland's Marker's Butts" cannot be very great, the Right Honorable the Governor General in Council considers that, for the future, when new Ranges or Butts are constructed, Bland's design is the proper one to follow (where the ground is suitable) as being in accordance with the system at home.

No. 24. ORDER THEREON, 1st June 1866, No. 1,737.

MILITARY WORKS, No. 1.

Communicated to the Military Department, and to the Superintending Engineers.

(True Extract.)

(Signed) CHARLES A. ORR, Colonel, R. E.,
Secretary to Government.




To the Military Department, }
" Superintending Engineers, } with Plan.

Exd. S. T. Augustin.

Accompaniment of P W Department
Circular No 37 dated 30 April 1866.

STANDARD PLAN
OF
BLAND'S MARKERS' BUTT

As proposed to be built at Ranges in India where ground is high enough to permit of the same being used, as per para 74th Page 88th M^g Reg^{ts} for 1864

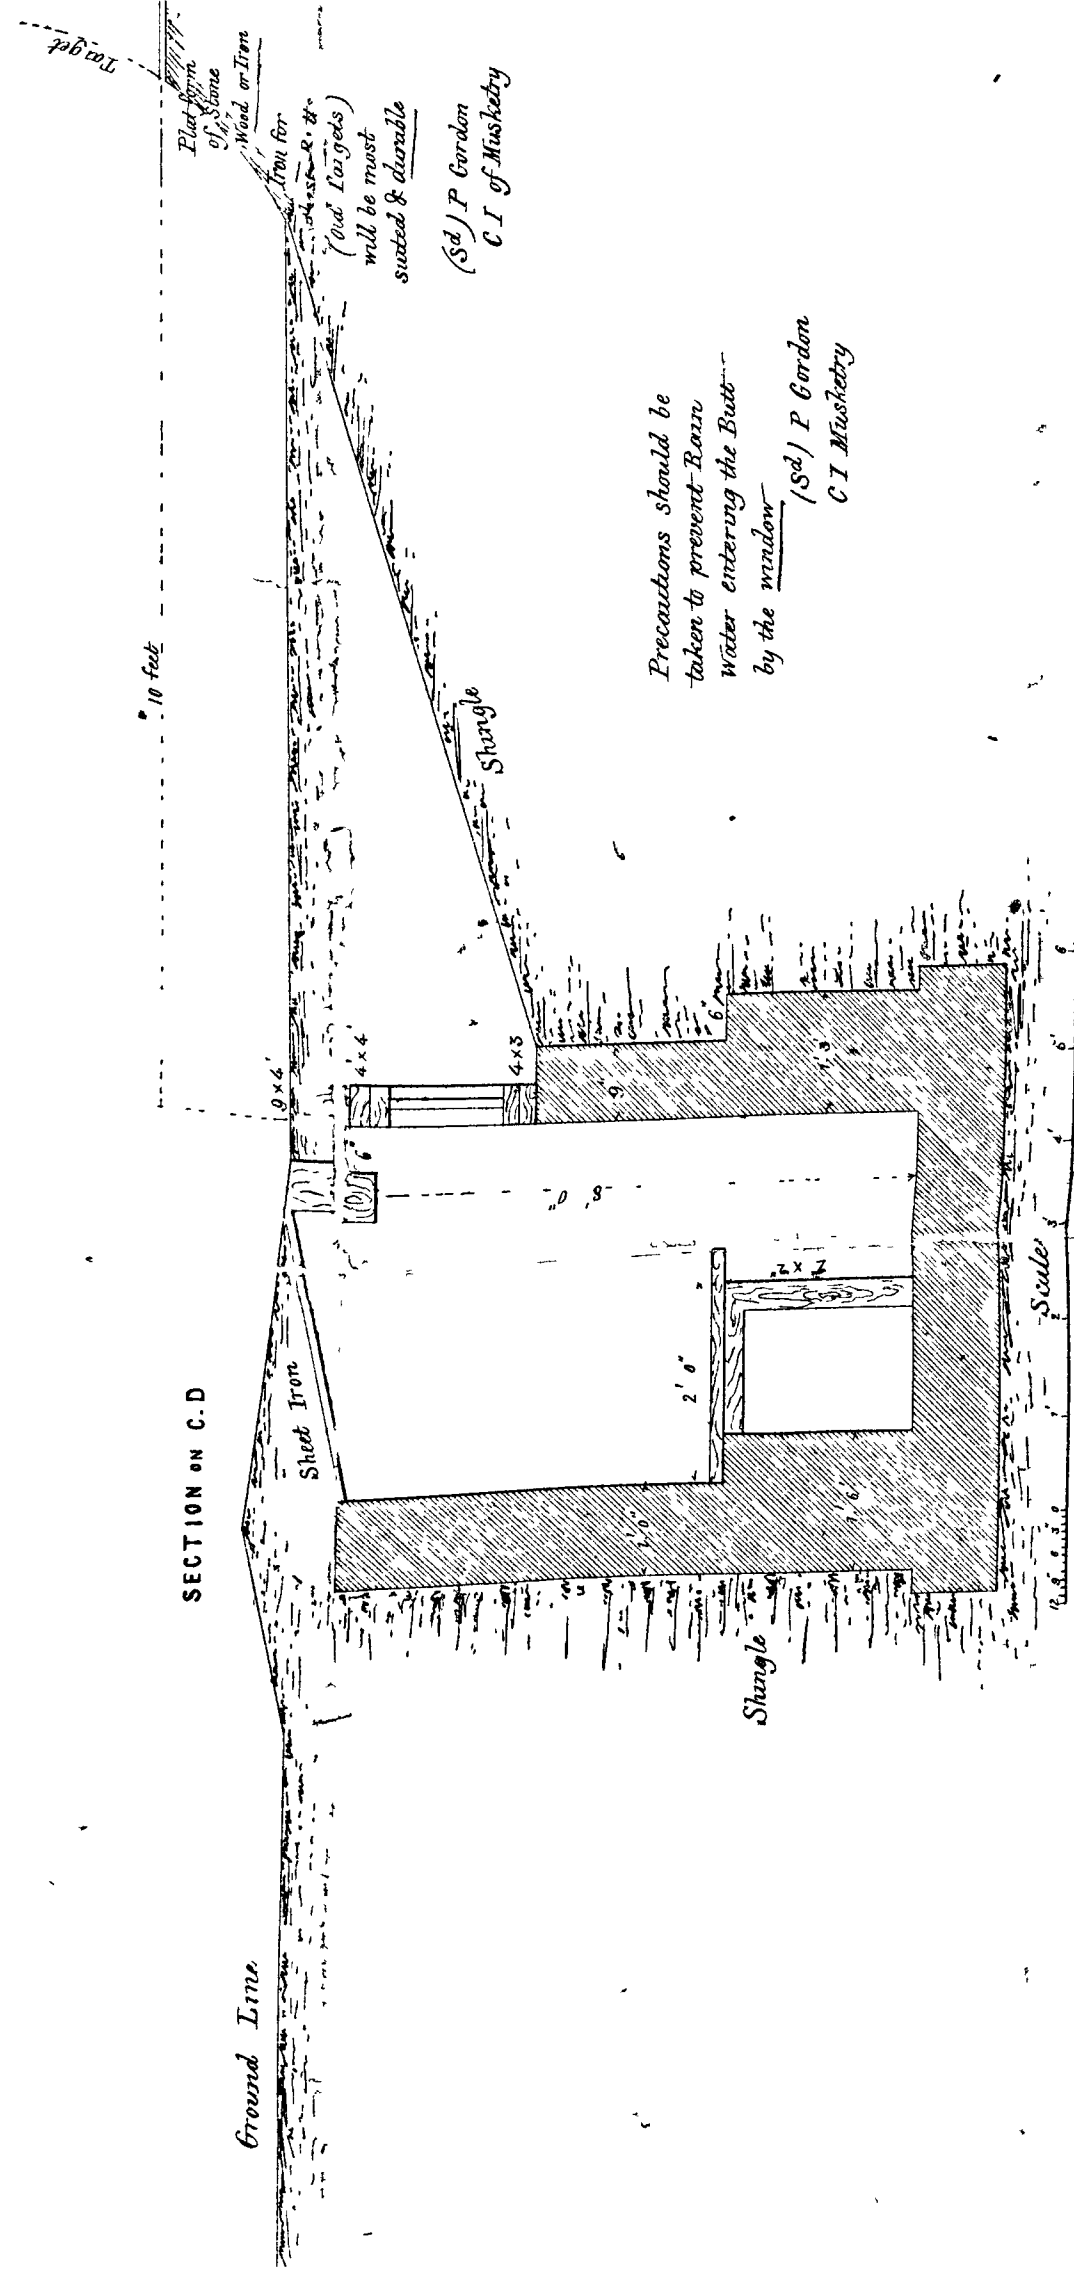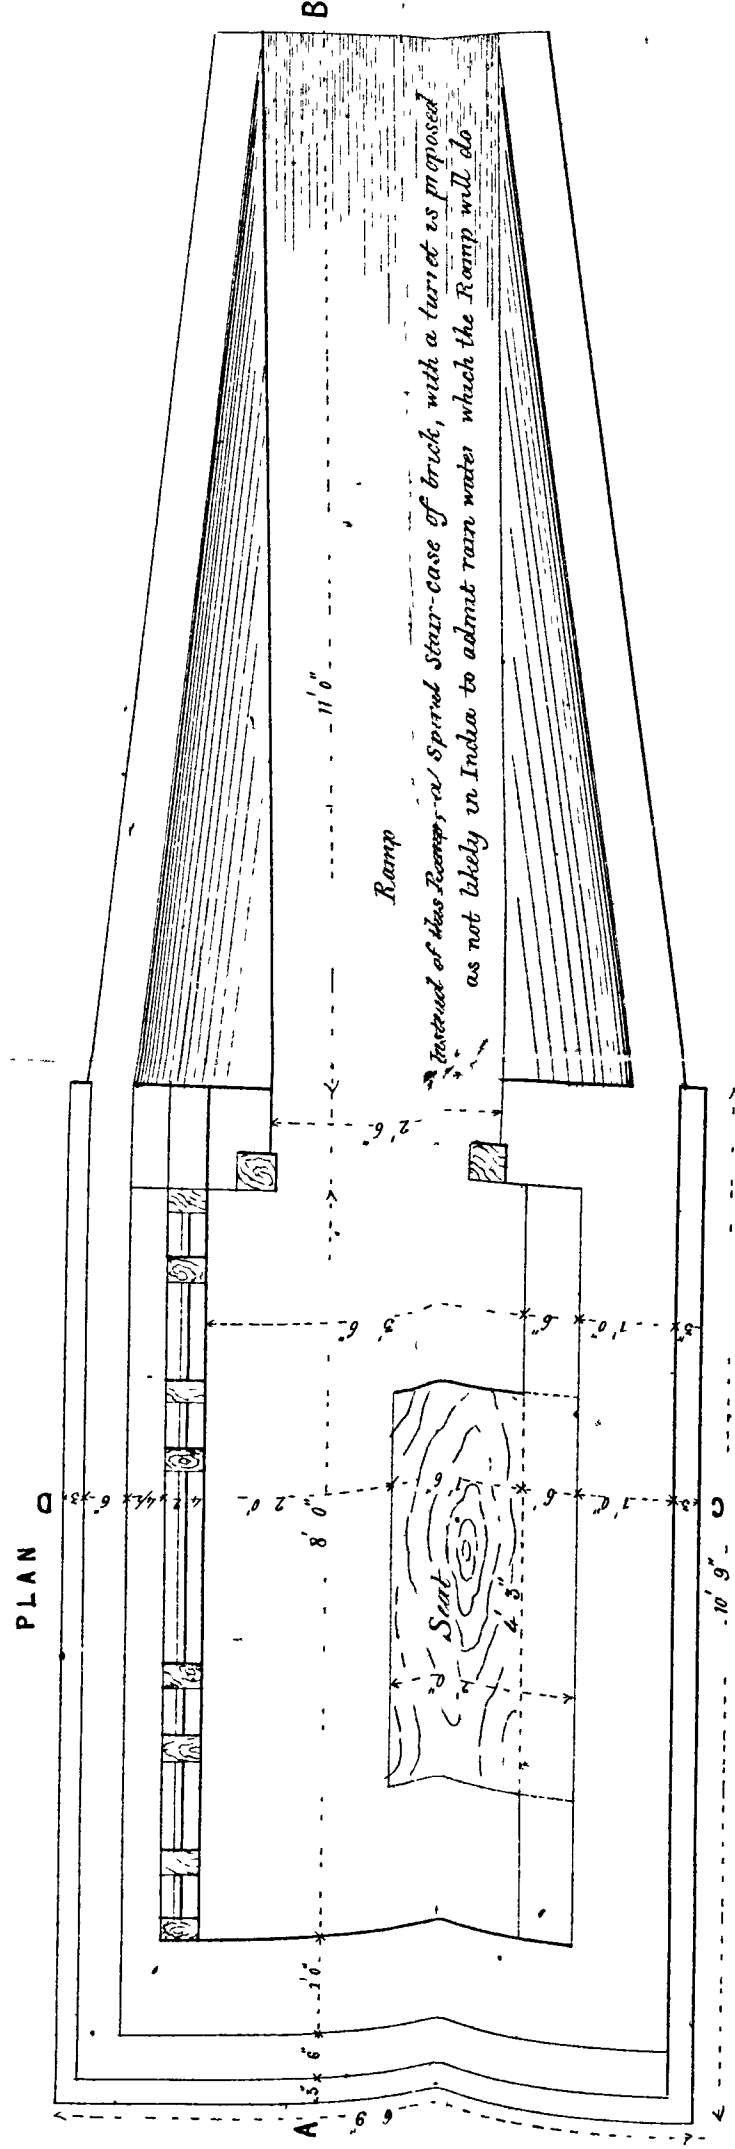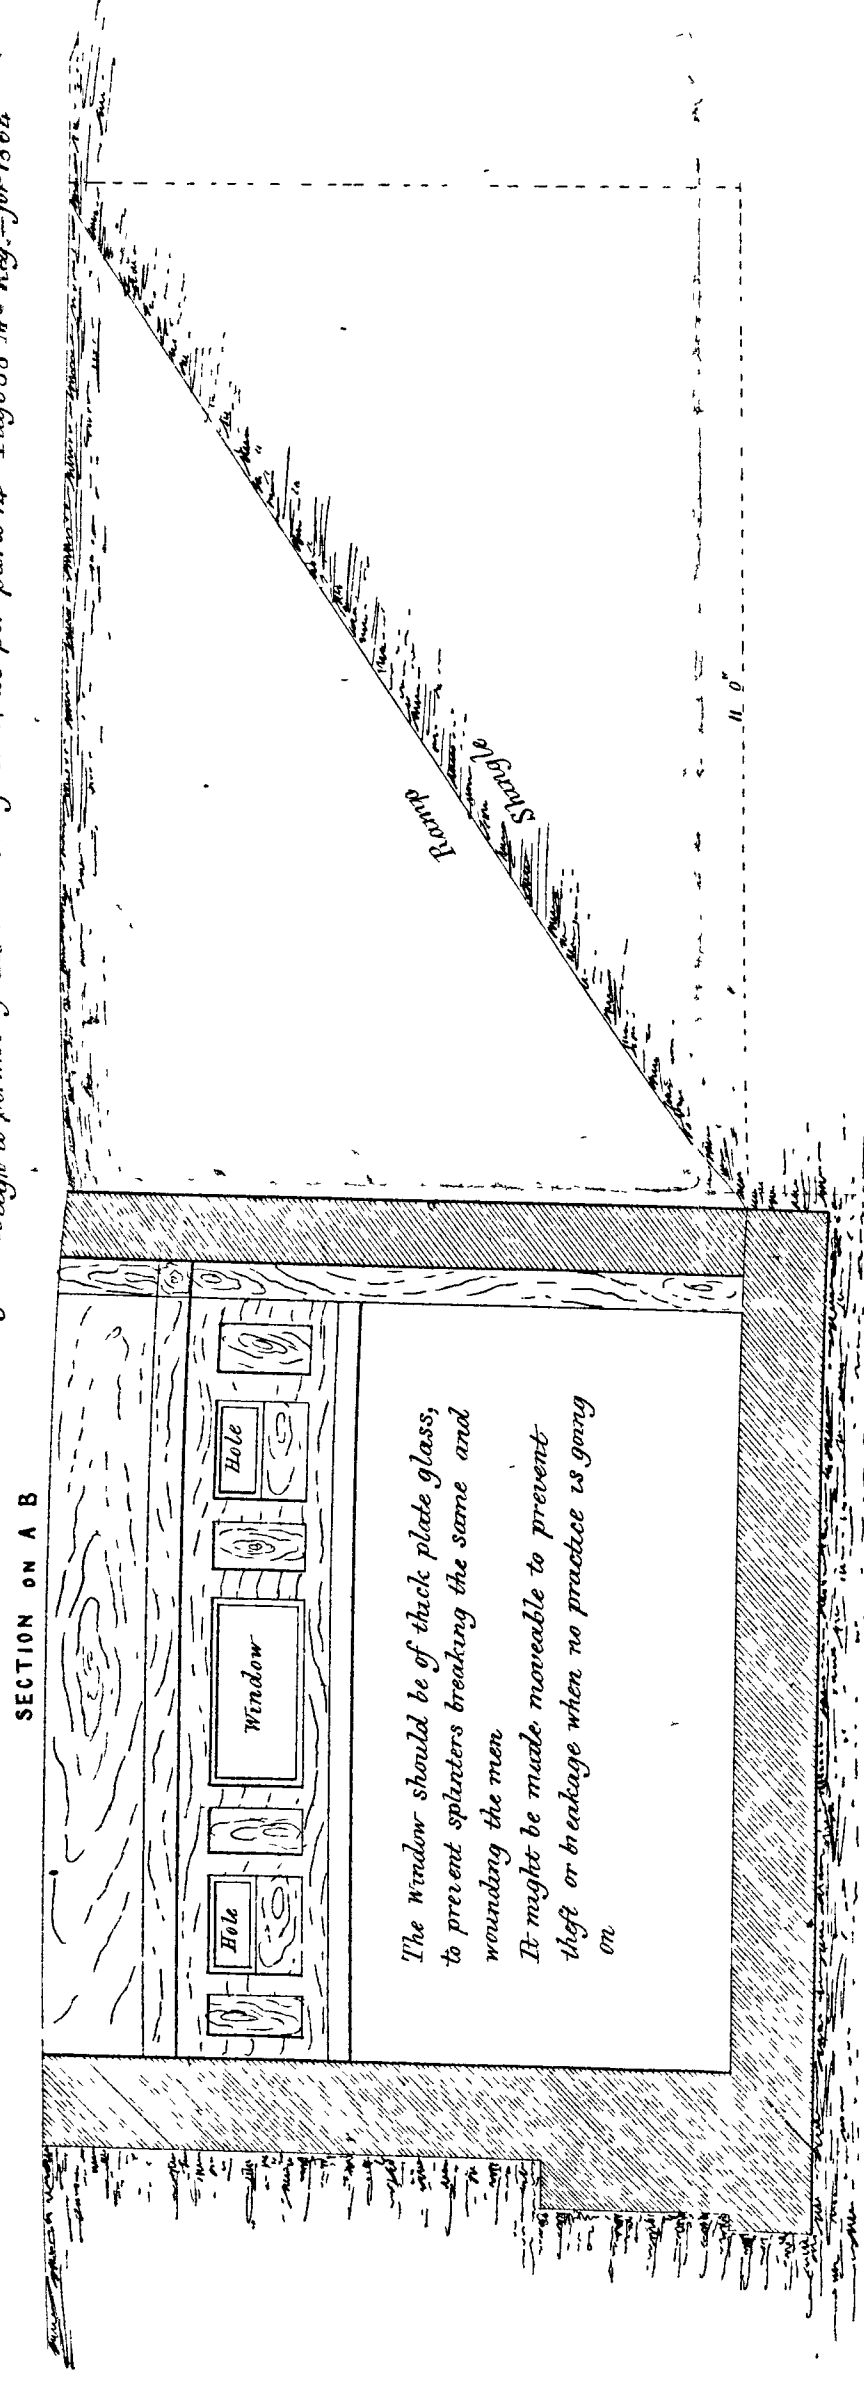

Circular

53

Nº 1737

Communicated to
the Military Department
and to the Sup^r Eng^s

Nº

Fort St. George
18th June 1868

To Mil^y Dept^y
To S^r Eng^s

Sept 2 June

With Plan

1868