M.R.O. 1—77,003—8-6-37.

(1) Number of pages _____

(2) Date of repair _____

(3) Initials of the Referencer _____

MADRAS RECORD OFFICE.

Government of Madras.

[illegible] DEPARTMENT.

G.O. No. 3094 Press
Mis.
[illegible]
Dated [illegible] 18[illegible].

Not to be folded or roughly handled

No. 622. Read the following Proceedings of the Madras Government in the Revenue Department, dated 18th September 1866, No. 2,508.

Read the following Proceedings of the Board of Revenue, dated 31st August 1866, No. 6,228A.

Read the following letter from the Collector of the Godavery District, to the Secretary to the Board of Revenue, dated Cocanada, 4th August 1866, No. 185 :—

1. I have the honor to acknowledge receipt of the Board's Proceedings of the 14th June last, No. 4,774.

2. With reference to paragraph 2, I consulted with the Superintending Engineer regarding an alteration in the Talook Treasury room. At his request the Executive Engineer has furnished me with a plan and estimate, (herewith sent,) amounting to Rupees 680, for a cut-stone lined cellar with iron doors to be substituted for the room in the standard plan. I quite approve of the alteration, and beg to be favored with the Board's instructions on the subject, so that the proposed alterations may be made in the Peddapoor Talook Treasury room.

3. I would even recommend that this alteration, if approved of, should be sanctioned to be made to the Talook Cutcherries of Ramachendrapoor and Amalapoor, as it would improve them much.

4. Copies of the Superintending Engineer's letter, and that of the Executive Engineer, are herewith forwarded.

ENCLOSURE No. 1.

ABSTRACT.—Letters from Superintending Engineer and Executive Engineer.

ENCLOSURES Nos. 2 and 3.—Plan and Estimate.

---

1. The Board have admitted the defective arrangement for the Treasury in the present standard plan of a Talook Treasury, which impedes vision and ventilation and blocks the open space, and they entirely approve the proposal to substitute a Treasure cellar or vault for the present room.

2. The plan provides a vault with a clear space inside of feet 11-9 long, by feet 5-9 wide, and feet 6 deep, and the total cost of the building will not be enhanced.

3. The Board resolve to request the sanction of Government for this change in the standard plan.

4. The improvement is so great, that if sanctioned by Government, the Board will call for estimates of the cost of substituting the vault for the room in all Cutcherries that have been built on the standard plan, and submit the result for consideration and orders. The objections to the present plan are in this respect serious.

Referred to the Revenue Department.

(Signed) CHARLES A. ORR, Colonel, R. E.,
Secretary to Government.

FORT SAINT GEORGE,
3rd September 1866.

Proceedings of the Madras Government, Public Works Department,
26th September 1866.

Miscellaneous.

1. The Government sanction the substitution of a Treasure cellar or vault of the description given in paragraph 2 of the Collector's letter, recorded in the foregoing Proceedings, in lieu of the Treasury room in the Talook Cutcherries of Amalapoor, Ramachendrapoor, and Peddapoor, in the Godavery District, which have been and are being built on the new standard plan.

2. The Board's proposal in the last paragraph is approved.

(True Extract.)

(Signed) J. D. SIM,
Secretary to Government.

No. 623. ORDER THEREON, 26th September 1866, No. 3,074.

CIVIL WORKS, No. 111.

Communicated to the Acting Superintending Engineer of the 1st Division.

(True Extract.)

(Signed) CHARLES A. ORR, Colonel, R. E.,
Secretary to Government.

To the Superintending Engineer, 1st Division.
To all other Superintending Engineers.
To the Controller of Public Works Accounts.

Exd. S. T. Augustin.

Estimate for the construction of a Treasure Vault for a Taluq Cutcherry to accompany G. O. No. 3,074, *dated 26th September* 1866.

MASONRY.

Floor 16 feet 9 inches × 10 feet 9 inches × 1 foot = 180
Walls 41 feet × 1 foot 6 inches × 6 feet ... = 369

549 cubic feet.

or 20⅓ cubic yards at Rs. 0 = 0 0 0

Under floor concrete 16 feet 9 inches × 10 feet 9 inches × 1 foot ... ... = 180 cubic feet.

or 6⅔ cubic yards at ,, 0 = 0 0 0

IRON WORK.

	lbs.
Doors 12 feet × 6 feet = 72 of ½ inch plate at 20 lbs. ... ... =	1,440
Joint cover 12 feet × ½ foot = 6 feet of ½ inch plate at 20 lbs ... =	120
Covers forming part of hinge 24 feet × ½ foot = 12 feet of ½ inch plate at 20 lbs ... ... =	240
Eight Hinges = 28 of 1 inch square bar at 3⅓ ... ... =	93⅓
Four eye bolts = 4 feet of ⅞ inch rod at 1½ ... ... =	6
Two hasps and staple = 3 feet of 2 inches × ½ inch flat bar at 3⅓ ... =	10
Cross beam = 6½ feet × ½ foot of ½ inch plate at 20 lbs ... ... =	65
Top flange = 13 feet of 3 inches × 3 inches × ½ inch ⌐ iron at 10⅓ lbs. =	134⅓
Rivets 250 = 62½ of ¾ inch rod at 1½ lbs. ... ... =	93¾
	2,202 5/12 at 0 = 0 0 0
Smiths Hire at ... per lbs	2,202 = 0 0 0
	0 0 0
	Sundries... 0 0 0
	Total Rupees... 0 0 0

Estimate for Cellar Masonry for Balcony Entrance

Masonry

Floor 16-9 × 10-9 × 1' = 180

Walls 41-0 × 1-6 × 6 = 369

549 Cft.

or 20⅓ Cydo. @ Rs. 15 = 305-0-0

Under floor Concrete

16-9 × 10-9 × 1 = 180 Cft.

or 6⅔ Cydo. @ Rs. 2 = 13-5-4

Iron work

			tbs
Doors	12-0 × 6-0 = 72 of ½" plate at 20 tbs =		1440
Joint Cover	12-0 × ½ = 6 of do do =		120
Covers forming back of lintel	24-0 × ½ = 12 of do do =		240
8 Hinges	= 28 of 1" Diameter bar at 3⅓ =		93⅓
4 Eye bolts	= 4' of ¾" rod @ 1½ =		6
2 Hasps & Staples	= 3' of 2" × ½" flat bar @ 3⅓ =		10
Crop beam	= 6½ × ½ of ½" plate @ 20 tbs =		65
Iron Hangers	= 13' of 3" × 3" × ½" Angle @ 10⅓ tbs =		134⅓
Rivets	250 = 62½ of ¾" rod @ 1½ tbs =		93¾
		2202 5/12 at 4/6 =	206-7-7
Brickwork @ 6 pie per tbs		2202 =	68-13-0
			593-9-11
		Sundries	86-6-1
		Total Rs.	680-0-0

Camp Doulaiswaram
31st July 1866

Executive Engineer
Godavary District

Proceedings of the Madras Government, Revenue Department, 18*th September* 1866.

No. 415. Read the following Proceedings of the Board of Revenue, dated 31st August 1866, No. 6,228A.

Read the following letter from the Collector of the Godavery District, to the Secretary to the Board of Revenue, dated Cocanada, 4th August 1866, No. 185:—

1. I have the honor to acknowledge receipt of the Board's Proceedings of the 14th June last, No. 4,074.

2. With reference to paragraph 2, I consulted with the Superintending Engineer regarding an alteration in the Talook Treasury room. At his request the Executive Engineer has furnished me with a plan and estimate, (herewith sent,) amounting to Rupees 680, for a cut-stone lined cellar with iron doors to be substituted for the room in the standard plan. I quite approve of the alteration, and beg to be favored with the Board's instructions on the subject, so that the proposed alterations may be made in the Peddapoor Talook Treasury room.

3. I would even recommend that this alteration, if approved of, should be sanctioned to be made to the Talook Cutcherries of Ramachendrapoor and Amalapoor, as it would improve them much.

4. Copies of the Superintending Engineer's letter, and that of the Executive Engineer, are herewith forwarded.

ENCLOSURE No. 1.

ABSTRACT.—Letters from Superintending Engineer and Executive Engineer.

ENCLOSURES Nos. 2 and 3.—Plan and Estimate.

---

1. The Board have admitted the defective arrangement for the Treasury in the present standard plan of a Talook Treasury, which impedes vision and ventilation and blocks the open space, and they entirely approve the proposal to substitute a Treasure cellar or vault for the present room.

2. The plan provides a vault with a clear space inside of feet 11-9 long, by feet 5-9 wide, and feet 6 deep, and the total cost of the building will not be enhanced.

3. The Board resolve to request the sanction of Government for this change in the standard plan.

4. The improvement is so great, that if sanctioned by Government, the Board will call for estimates of the cost of substituting the vault for the room in all Cutcherries that have been built on the standard plan, and submit the result for consideration and orders. The objections to the present plan are in this respect serious.

Referred to the Revenue Department.

(Signed) CHARLES A. ORR, Colonel, R. E.,
Secretary to Government.

FORT SAINT GEORGE,
3*rd September* 1866.

Proceedings of the Madras Government, Revenue Department,
18th September 1866.

No. 416. ORDER THEREON, 18th September 1866, No. 2,508.

Miscellaneous.

1. The Government sanction the substitution of a Treasure cellar or vault of the description given in paragraph 2 of the Collector's letter, recorded in the foregoing Proceedings, in lieu of the Treasury room in the Talook Cutcherries of Amalapoor, Ramachendrapoor, and Peddapoor, in the Godavery District, which have been and are being built on the new standard plan.

2. The Board's proposal in the last paragraph is approved.

(True Extract.)

Secretary to Government.

To the Board of Revenue.
,, the Public Works Department.

Ftd. S. T. Augustin

No 69

Superintending Engineers office
Camp Dowlaiswaram
2nd July 1866.

To
The Collector
of Godaverry

Sir.

In reply to your letter dated 23rd ultimo, regarding the position of the Treasury in Taluq Cutcheries. I have the honor to express my concurrence with your proposal - but I beg to observe that before it is carried out it will be necessary to get the Revenue Board's permission to disregard the Proviso laid down in their Resolution No 4074 dated 14th ultimo.

2 The Executive Engineer will be directed to report upon the practicability or rather the extra cost of carrying out the proposed Modification of Plan in the Ramachendrapuram Cutchery I fear the work is so far advanced that it will involve a good deal of pulling down.

I have &c
(Sd) J. G. Ryves Captain R.E.
Superintending Engr
Executive Engineers office
Dowlaiswaram
31st July 1866

No 279

To The Collector of Godaverry

Sir.

With reference to correspondence of

subject of Taluq Treasury Building,
between yourself and Superintending
Engineer and our Conversation on the
subject, I herewith forward a Plan
and Estimate for a Cut stone Cellar
with iron doors to be sunk in floor
of Cutchery; the Cost being Rs 680, the
Cost of Treasury as per present design
is Rupees 500; the gross amount of
Estimate for Taluq Cutchery need not
be exceeded as the additional Cost
of the work can be met from the
Superintendence allowed in Estimate.

2 With reference to the above, the
alteration cannot be made in the
Ramachendrapuri Cutchery as the
Treasury is completed, unless such an
additional cost of Rs 80 for building
new Treasury and pulling down old,
the value of materials of latter would
of course reduce this amount somewhat,
and special sanction for the alteration
would have to be obtained; if your
approval of the Plans for future
Cutcheries sanction to alter original
design merely is required, I shall
be glad to hear from you on the subject

as early as possible.

I have the honour
(Signed) G.V.Ave
Executive Engineer
Not Range

(True Copies)

J Fraser
Collector

11

1866 Dept.

Inabilitie from the
Collector Endorsing Dr.
To Redeliver stamp to the
Board of Revenue
Madras

Dated 4 Augt. 1866

Recd
No 185 Rev- 2952/66
Do
Ltr No 3425 Dt 866
J W 390/66

Copies of letters from
the Supg Engineer &
the Executive Engineer
regarding the Salem
Treasury Room -

4" July 1864 No. 366 80-87.
19" " " 497 384 385.

A 622

Prov. Govt. for Septr
A 3907.

Prov. of the Colonial Govt
in the Lev. Depts

Dy 18th
Rec'd 21st } Septr 66

A 2508.

Passing orders
on Prov. of the Bd. of
Rev. recommending the
substitution of a Treasure
cellar or vault for Lieu
of the Treasury room
in certain Salary
Entheries in the
Godaveny Dist. Dy.


Encl. 3074-26th Septr 66.


PLAN, SECTION AND DETAILS OF A TREASURE VAULT,

FOR A


TALUQ CUTCHERRY.

VIDE G. O. Nº 3074 DATED THE 26TH SEPTEMBER 1866

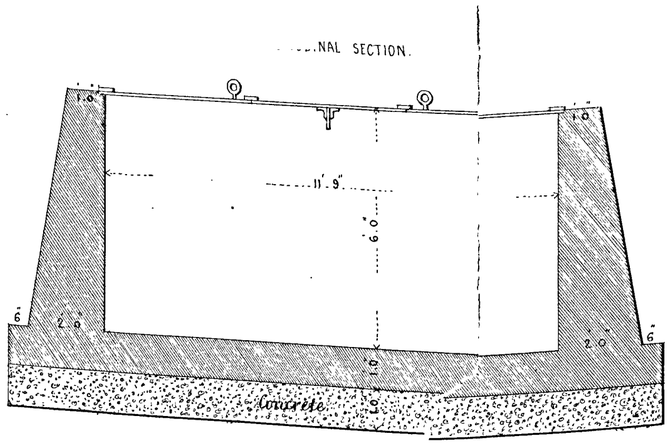


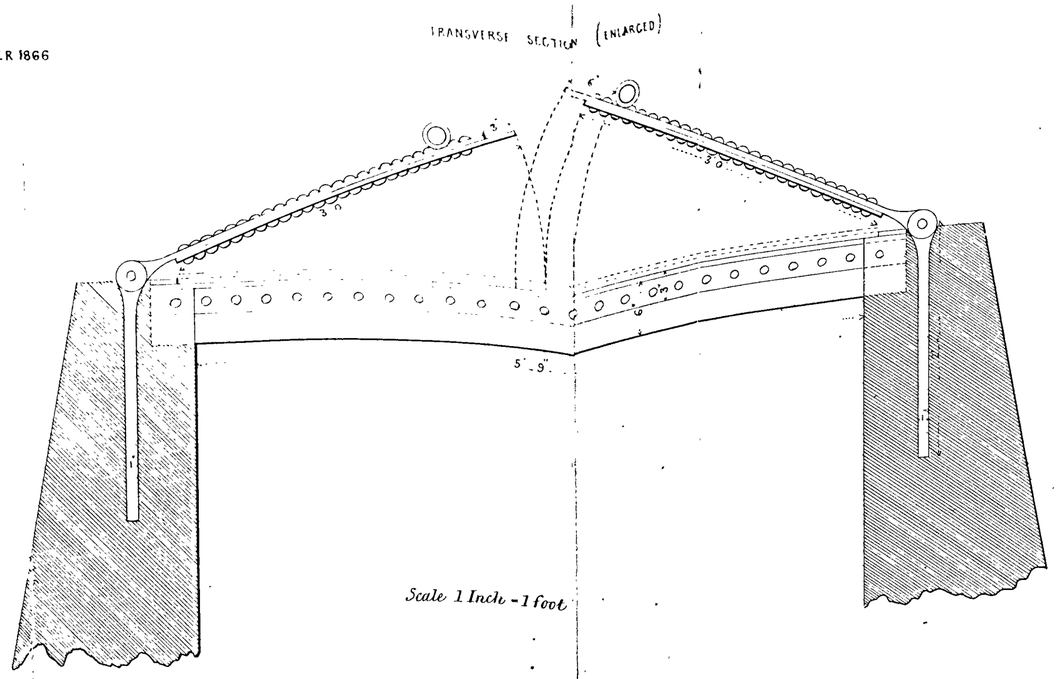

Scale 1 Inch = 1 foot

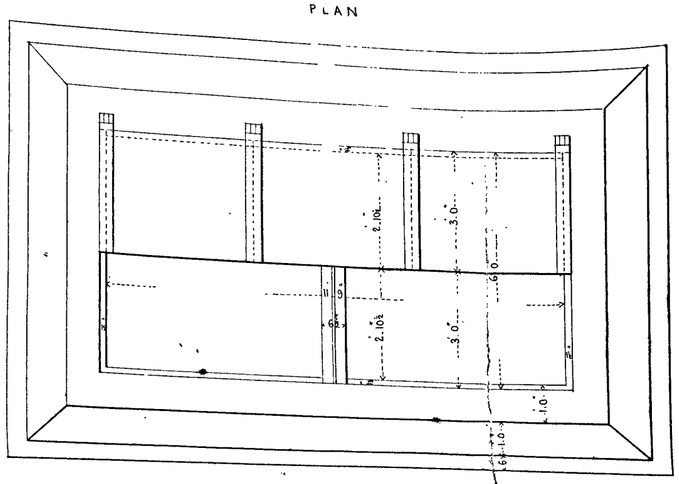


Scale 1 Inch = 4 feet.

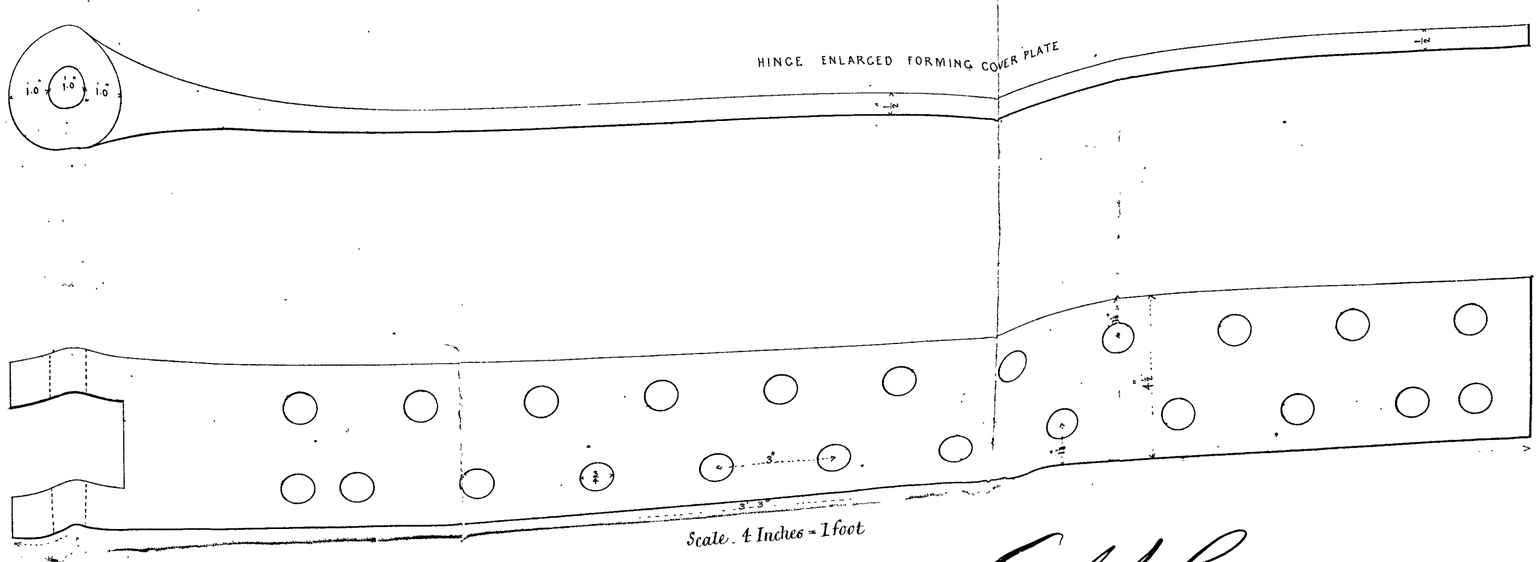

Scale 4 Inches = 1 foot

Colonel R.E.
Secretary to Government P.W.D.

Government Lithographic Press,
Chepauk, October 1866.

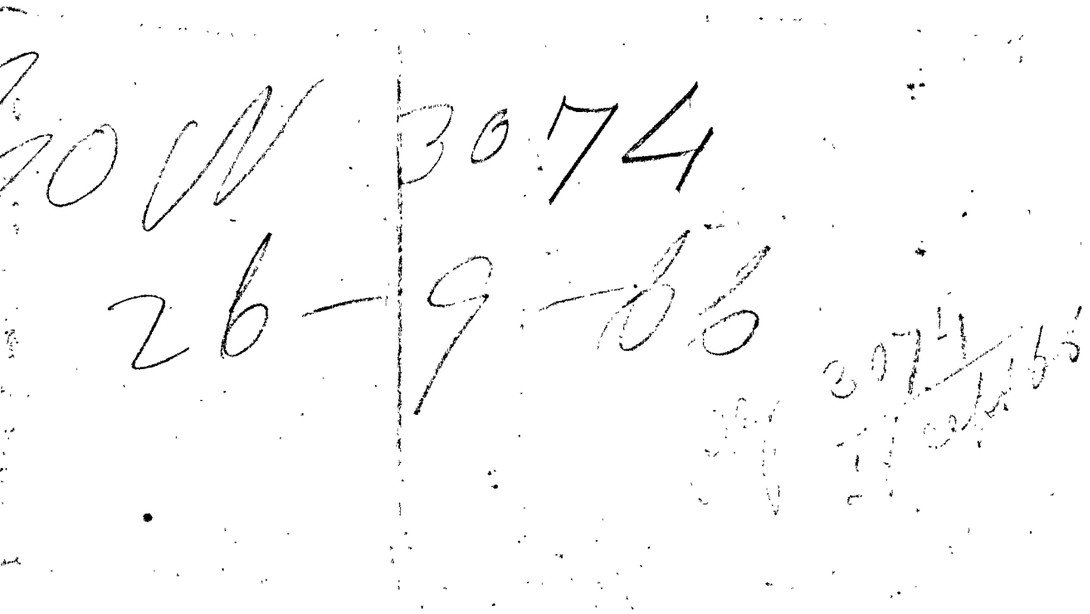

3074
26-9-66

STANDARD PLAN


TALUQ CUTCHERRY & SUBSIDIARY JAIL

of a


APPROVED BY THE BOARD OF REVENUE, AND INSP.R GENERAL OF MOFUSSIL POLICE.

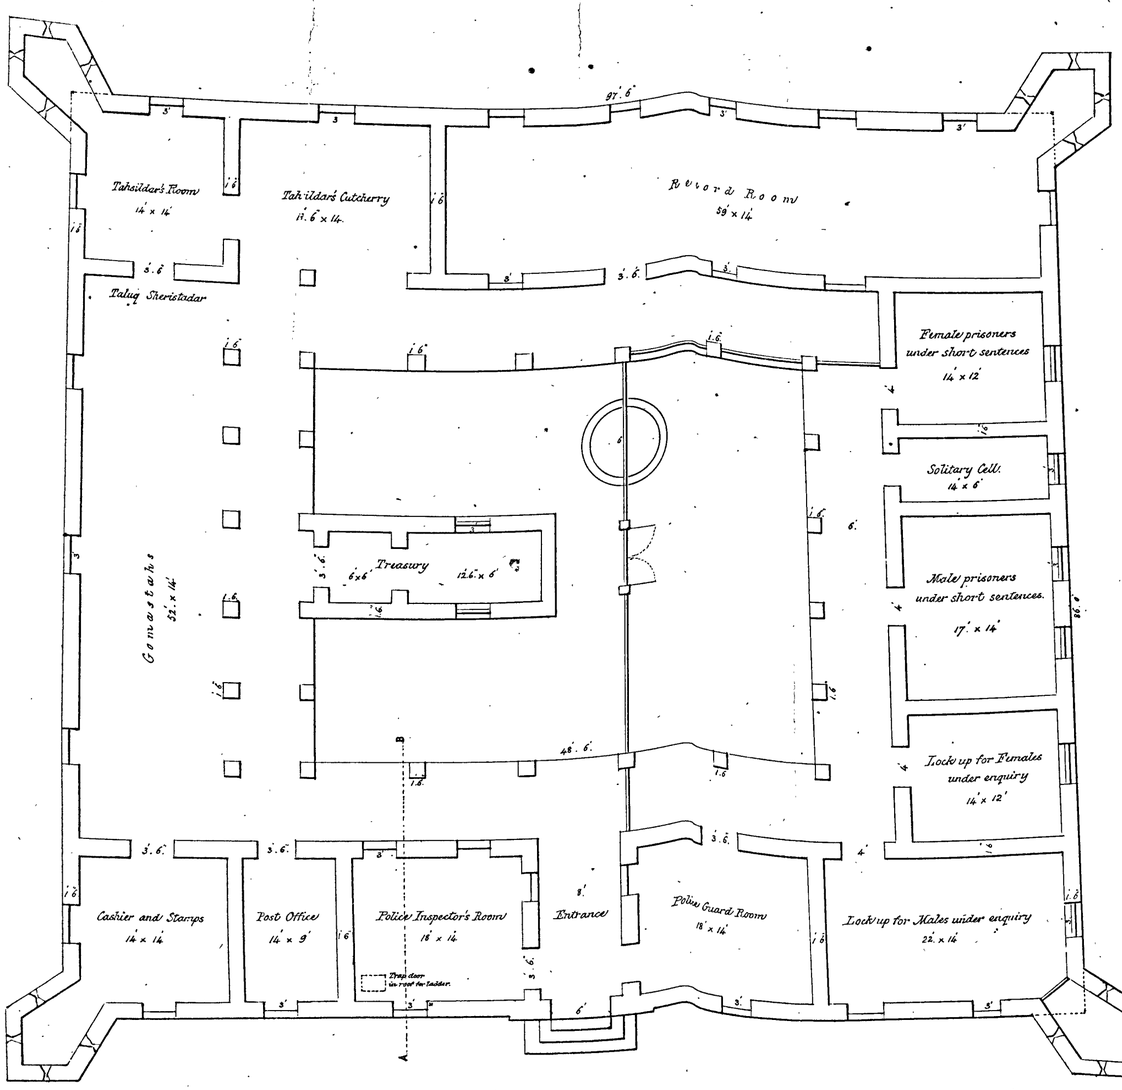


FRONT ELEVATION.

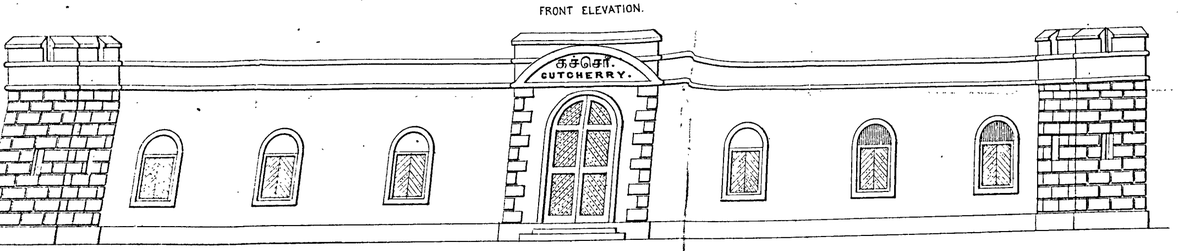


SECTION THRO' A B.

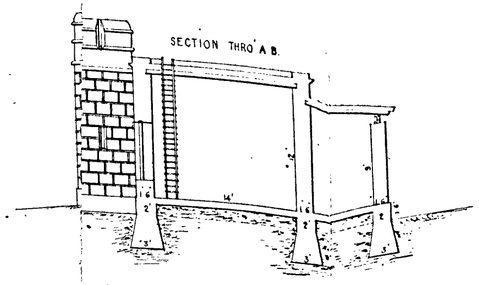


PRIVY FOR CUTCHERRY SERVANTS.

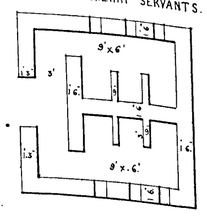


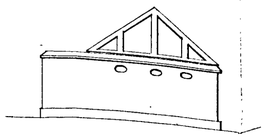


SHED FOR RYOTS & OTHERS.

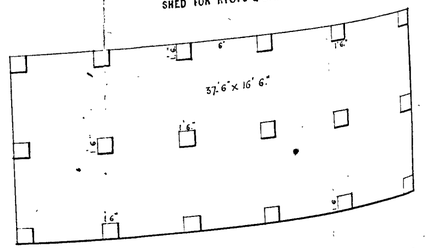


SECTION

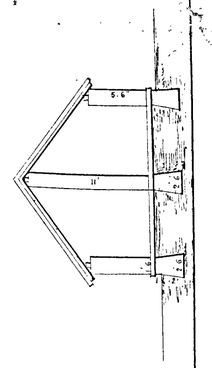


ELEVATION.

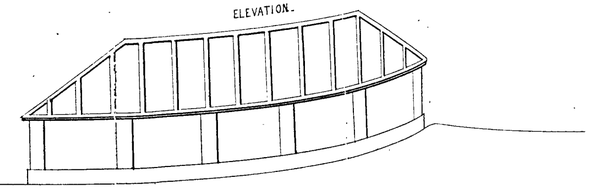

OPEN LATRINE FOR PRISONERS.

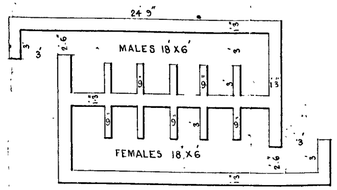

SECTION

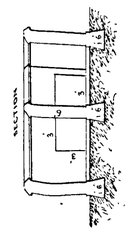

SCALE, 10 FEET TO THE INCH

10 5 0 10 20 30 40 FEET

L. Huddleston
Secretary - Board of Revenue.

Colonel, R.E.
Secretary to Govt. P.W.D.

Lithe. Press, Chepauk.
20th June 1861.

P. W. Dept.

No. 3074

Proceedings of the Madras Government
Under date the 26th Sept 1866
Read the following

Proceedings of the Madras Govt
in the Rev: Dept- (N. S. No. 2508 d/ 18th Sept 1866)

Communicated to
the Ag Superintending Engineer
of the 1st Division —

To the Supt Engr 1st Divn ✓
All other Supt Engrs ✓
& Collectors of Districts ✓

Desp 27th Sept

130
10

3 Oct 1866 Despatch

Govt. of Fort St. George

No. 3074

Govt. of the Madras Govt

dated 26 Septr 1866

Proceedings Revenue Dept

relative to the substitution of

Treasury vaults in Taluq Cutcheries

for the Treasury rooms in the Collectors

Treasury and other Acts connected

therewith to the Taluq Cutcheries

No 622. 623.