

(1) Number of pages 68
(2) Date of repair 12/87
(3) Initials of the Referencer Gov ✓

TAMIL NADU ARCHIVES

GOVERNMENT OF TAMIL NADU

P. W. D. DEPARTMENT

G.O. No.	613	→	Press.
B.P. No.			Mis.
Dated	14-3-1885		198

Not to be folded or roughly handled.

14TH MARCH, 1885, No. 613 W., PUBLIC WORKS.

GOVERNMENT OF MADRAS.

PUBLIC WORKS DEPARTMENT.

Buildings and Roads.
Civil Works.

READ—the following paper:—

Proceedings of the Board of Revenue, dated 19th January 1885, Mis. No. 424.

Read—the following letter from A. CRUICKSHANK, Esq., Acting Collector of Anantapur, to the Secretary to the Board of Revenue, dated Atmakur, 25th December 1884, No. 581:—

In forwarding, herewith, a copy of letter No. 1864, of 15th December 1884, from the Superintending Engineer, III Circle, with its enclosures, I have the honor to request that the sanction of the Government may be obtained to the revised estimate for the Head Assistant Collector's cutcherry at Penukonda.

ENCLOSURE.

From Lieutenant-Colonel H. M. VIBART, R.E., Superintending Engineer, III Circle, to the Collector of Anantapur, dated Bellary, 15th December 1884, No. 1864.

I have the honor to forward, for your countersignature and submission to Government through the Board of Revenue, a revised estimate of Rs. 16,682, accompanied by a comparative statement, for constructing the Head Assistant Collector's cutcherry at Penukonda, in lieu of the estimate of Rs. 12,240 sanctioned in G.O., No. 2900 W., dated 10th October 1882.

2. Owing to the constant annoyance experienced and expense incurred in connection with the ordinary tiled roofings, it has been deemed advisable to substitute concrete terracing, and this modification was duly approved of by the late Collector, Mr. Roupell.

3. The previous estimate provided for a shed for witnesses; this has been now omitted. There is no need for it, as one already exists within the taluk cutcherry enclosure, not many yards distant from the Assistant Collector's cutcherry site.

4. The standard design approved in G.O. No. 195, dated 29th March 1876, has been followed as far as practicable, but the depth of foundation and basement has been altered to suit local circumstances.

5. Under the authority of the late Collector, the dead-house and female latrine belonging to the Local Fund dispensary, which were situated on the site selected for the Head Assistant Collector's cutcherry, were removed and rebuilt by this department on separate sites. The cost of the work, Rs. 164, is chargeable to the Head Assistant Collector's cutcherry estimate; provision has therefore been made for the same in the present estimate.

6. The excess over the original estimate, on account of the proposed modification, is Rs. 4,442, and I recommend that the extra sum be sanctioned, as the proposed alteration will effect a great saving in the long run.

Resolution—dated 19th January 1885, Mis. No. 424.

The proposed alteration in the construction of the Head Assistant Collector's cutcherry at Penukonda, by substituting a terraced for a tiled roof as originally proposed, will necessitate a heavy additional outlay; but the Board are satisfied, in the long run, it will be far the cheaper of the two estimates, and they, therefore, forward the revised estimate for the favorable orders of Government.

(True Extract.)

(Signed) E. GIBSON,
Secretary.

Mis. No. 569, Revenue.

Transferred to the Public Works Department.

2. The necessity for the heavy additional outlay proposed is considered, in this department, doubtful; but the question is one for decision in the Public Works Department.

FORT ST. GEORGE,
4th February 1885.

(Signed) M. HAMMICK,
for Secretary to Government.

ORDER—dated 14th March 1885, No. 613 W., Public Works.

The Government accept the recommendation of the Superintending Engineer, III Circle, and the Board of Revenue, and sanction the revised estimate, amounting to Rs. 16,682, for constructing a Head Assistant Collector's catcherry at Pennakonda.

2. The current year's grant to the work is Rs. 6,000, and the amount required for expenditure in 1885-86 will be allotted on application.

3. This sanction has been registered as Provincial No. 274 W. of 1884-85, and classified as Civil Buildings, Original Works.

4. The Superintending Engineer will report whether Mangalore tiles can be used as a suitable and economical material in the construction of roofs of public buildings in the Bellary and Anantapur districts, where ordinary roof tiles are represented to be a failure.

(True Extract.)

Major, R.E.,
Under Secy. to Govt., P.W. D.

To the Superintending Engineer, III Circle, with four enclosures.
" Examiner, Public Works Accounts, with duplicate abstract estimate.
" Revenue Department.

Exd. E. Fernandez.
Spaid Copies

613
2

BUILDINGS AND ROADS.
CIVIL WORKS.

Govt. of (1885) Madras.

PUBLIC WORKS.

Dated March, 14th.

Recd.

Encl.

G.O., 14th March 1885, No. 613 W.

MARCH.

Head Assistant Collector's
Cutcherry at Penukonda

Revised estimate for —, sanctioned.

12TH DECEMBER 1882, No. 3278 W., PUBLIC WORKS.

GOVERNMENT OF MADRAS.

PUBLIC WORKS DEPARTMENT.

Buildings and Roads.
Civil Works.

No. 78.

READ—the following papers:—

G.O., dated 1st December 1882, No. 4034, Revenue.

Read—the following Proceedings of the Board of Revenue, dated 8th November 1882, Mis. No. 8592:—

Read—the following letter from N. A. ROUPELL, Esq., Collector of Anantapur, to the Secretary to the Board of Revenue, dated 18th October 1882, No. 280:—

In their Proceedings, dated 5th June 1882, Mis. No. 4063, the Board declined to sanction the proposal of the Head Assistant Collector in charge of this district that the new Taluk Cutcherry at Penukonda should be occupied by the Taluk Establishment, and directed that an estimate should be obtained from the Department of Public Works for the repair of the old Taluk Cutcherry.

2. The Head Assistant Collector accordingly, on the 11th June last, communicated with the Executive Engineer, Bellary, from whom the Sub-divisional Officer, Mr. Frankland, has received instructions.

3. Mr. Frankland, in the course of conversation, informed me he had been instructed to prepare the estimate required by the Board, but said he felt bound to mention that in his opinion the outlay necessary would be a mere waste of money, as the building in question was not worth repairing.

4. I would, therefore, venture most respectfully to hope that the Board may be pleased to reconsider their Proceedings quoted above in paragraph 1.

5. At the close of these Proceedings the opinion of the *then* Collector was quoted that the old Taluk Cutcherry was "good and substantial." Presumably this refers to a period seven years ago, for the new Taluk Cutcherry was built in 1875.

6. The point, however, I would with all deference urge is the present state of the Cutcherry. Upon this the report of the Executive Engineer to the Superintending Engineer is very emphatic and condemnatory, and the details he gives of its condition seem to amply justify his opinion.

7. The building, when I inspected it in February last, seemed to me a wretched tumbled-down structure, quite unfitted for the purpose for which it was utilised.

8. To ensure its safety the taluk treasure has had to be kept in the new Taluk Cutcherry, and, as it was impossible to separate the Tahsildar from his Treasury and other Clerks, the whole Taluk Establishment is still located there, the Head Assistant continuing to supply accommodation for his office in his own house.

9. I have the honor to request the early sanction of the Board to this arrangement as a temporary measure with retrospective effect from 1st April 1882 (on which date the Taluk Cutcherry was given up to the Tahsildar) until proper office accommodation is provided for the Head Assistant. The rent paid by that officer is Rs. 30, and I would remit half of this, or Rs. 15, for office accommodation.

10. I trust the Board will see fit under the circumstances to assent to the new Taluk Cutcherry being put to the use for which it was constructed. In the event steps can be taken to procure a Head Assistant's Office, which, in my opinion, is much wanted in Penukonda.

Resolution—dated 8th November 1882, Mis. No. 8592.

Submitted for the orders of Government with copy of Board's Proceedings, dated 5th June 1882.

2. The Board recommend, in consideration of the opinion of the Public Works Officers that the old Taluk Cutcherry is not worth repairing, that the existing arrangement be sanctioned as proposed by the Collector at paragraph 9 of his letter. As regards the allowance, however, which the Head Assistant claims for the accommodation of his office, it is observed that its amount must be fixed after reference to the Executive Engineer, who will certify what proportion of the rent should be remitted to the tenant.* Upon this point Mr.

* G.O., dated 6th November 1879, No. 2123, Roupell will report further.
Financial Department.

3. Referring to the correspondence ending with G.O., dated 16th August 1875, No. 1710, the Board would strongly advise that an office for the Head Assistant be erected at Penukonda at an early date.

Order—dated 1st December 1882, No. 4034, Revenue.

The Board's recommendations in paragraph 2 are approved and sanctioned.

2. The subject of paragraph 3 will receive early consideration in the Public Works Department.

(True Extract.)

(Signed) P. P. HUTCHINS,
Acting Secretary to Government.

To the Board of Revenue.

" Public Works Department.
" Accountant-General.

No. 79.

Order—dated 12th December 1882, No. 3278 W., Public Works.

Communicated to the Superintending Engineer, Third Circle, for early submission of a plan and estimate for an office for the Head Assistant Collector at Penukonda.

(True Extract.)

(Signed) R. H. SANKEY, Colonel, R.E.,
Secretary to Govt., P.W.D.

To the Superintending Engineer, Third Circle
" Revenue Department,
" Board of Revenue.

Exd. J. W. Fischer.
Spare Copies

BUILDINGS AND ROADS.
CIVIL WORKS.

Govt. of (1882) Madras.
PUBLIC WORKS.

Dated December, 12th.

Recd.

Encl.

G.O., 12th Dec. 1882, No. 3278 W.

DECEMBER.
Nos. 78-79.

Office for the Head Assistant
Collector at Penukonda.

Plan and estimate for an — called for.

613
15TH OCTOBER 1883, No. 2900 W., PUBLIC WORKS.

GOVERNMENT OF MADRAS.

PUBLIC WORKS DEPARTMENT.

Buildings and Roads.
Civil Works.

READ—the following letter from Major S. C. CLARKE, R.E., Officiating Superintending Engineer, Third Circle, to the Chief Engineer, Public Works Department, dated Bellary, 3rd October 1883, No. 1840 :—

I have the honor to submit, for sanction of Government, an estimate of Rs. 12,240 for constructing a Head Assistant Collector's cutcherry at Penukonda, in the Anantapur district, after the standard design approved in G.O., No. 195, of 29th March 1876, for entry in budget, 1884-85.

ORDER—dated 15th October 1883, No. 2900 W., Public Works.

The estimate, amounting to Rs. 12,240, for constructing a Head Assistant Collector's cutcherry at Penukonda, in the Anantapur district, is sanctioned. The work should be included in the Provincial Budget for 1884-85.

2. This sanction has been registered as Provincial No. 132 W. of 1883-84 and classified as Civil Buildings, Original Works.

(True Extract.)

(Signed) J. SHAW-STEWART, Colonel, R.E.,
Secretary to Govt., P.W.D.

To the Superintending Engineer, Third Circle, with four enclosures.
" Examiner, Public Works Accounts, with duplicate abstract estimate.
" Revenue Department.

Exd. A. F. Goodall.
Spare Copies

BUILDINGS AND ROADS.
CIVIL WORKS.

Govt. of {1883} Madras
PUBLIC WORKS.

Dated October, 15th.

Recd.

Enc.

G.O., 15th Oct. 1883, No. 2900 W.

OCTOBER.

Head Assistant Collector's
Cutcherry at Penukonda

Estimate for a —, Anantapur district,
sanctioned.

18TH JANUARY 1883, No. 201 W., PUBLIC WORKS.

GOVERNMENT OF MADRAS.

PUBLIC WORKS DEPARTMENT.

Buildings and Roads.
Civil Works.

No. 179.

READ—the following letter from Colonel T. E. TENNANT, Inspector-General of Jails, to the Chief Engineer and Secretary to Government, Public Works Department, dated Trivandrum, 21st December 1882, No. 343 :—

I have the honor to forward, for sanction of Government, the accompanying plans and estimates, amounting to Rs. 5,037, for building quarters for the Deputy Jailor at the District Jail, Bellary.

- One Plan.
- " Site Plan.
- " Specification.
- " Report.
- " Detail and Abstract Estimate.

2. At present the Deputy Jailor is obliged to live at a distance from the jail, which is not only inconvenient, but neces-

sitates the Jailor being on duty by night as well as by day. The Deputy Jailor should reside in the vicinity of the jail, so as to be at hand when required.

3. The plan is in accordance with the standard design for Jailor's quarters approved of in G.O., No. 2891, dated 10th September 1866.

4. Funds are available from the Convict Labor Fund. Prison labor will be utilized and a corresponding reduction made in the estimate.

No. 180.

ORDER—dated 18th January 1883, No. 201 W., Public Works.

The estimate, amounting to Rs. 5,037, for constructing Deputy Jailor's quarters with out-houses at the District Jail, Bellary, is sanctioned.

2. Orders will be passed in the Financial Department appropriating the requisite funds from the source indicated by the Inspector-General of Jails.

3. This sanction has been registered as Provincial No. 203 W. of 1882-83 and classified as Civil Buildings, Original Works.

(True Extract.)

(Signed) R. H. SANKEY, Colonel, R.E.,
Secretary to Govt., P.W.D.

To the Superintending Engineer, Third, Circle, with four Enclosures.
" Examiner, Public Works Accounts, with Abstract Estimate.
" Financial Department.
" Inspector-General of Jails.
" Judicial Department.

Exd. A. F. Goodall.
Spare Copies

ANANTAPUR COLLECTOR'S OFFICE,

Dated 15th December 1884.

Janak Anmakur.
Dec 26. 12. 84

No. 581
Enclosure 6

From *A. Cruickshank Esq.*
Collector of
Anantapur.

To
The Secretary to the
Board of Revenue,
Madras.

SIR,
In forwarding herewith a copy of
letter No. 1864 of 15th December 1884 from
the Superintending Engineer 3^d Circle with
its enclosures, I have the honor to request
that the sanction of the Government may
be obtained to the revised Estimate for
the Head Assistant Collector Kacheri at
Penukonda.

I have the honor to be

Sir,

Your most obedient servant.

Almickshank

Acting Collector

*Inv
V. 10. 1.*

No 1864

Superintending Engineer's Office

Print

6/3

30/11/84

Kollam 15th December 1884

From

Lo. Col. St. M. Vibart. R.E.

Superintending Engineer 30/11/84

To. The Collector of Punalapur

Enclosures

5.

Plan of Road
and its details

1 Detailed and
Abstract Estimate
with specification

1 Duplicate
abstract

1 Comparative
Statement

I have the honor to forward
for your countersignature and submission to
Government, through the Board of Revenue, a
revised estimate of Rs 16,682 accompanied
by a comparative statement, for constructing
the Road Assistant Collector's bungalow at
Punkonda, in lieu of the estimate of Rs.
12,240 sanctioned in G. O. No 2900 W dated
15th October 1883.

2. Owing to the constant annoyance
experienced and expense incurred in
connection with the ordinary Tiled Roofing,
it has been deemed advisable to substitute
Concrete

Concrete terracing and this modification was duly approved of by the late Collector Mr. Rossall.

3. The previous estimate provided for a shed for witnesses; this has been now omitted. There is no need for it as one already exists within the Taluk Cutcherry enclosure and many yards distant from the Assistant Collector's Cutcherry site.

4. The standard design approved in G. O. No 195 dated 29 March 1876, has been followed as far as practicable, but the depth of foundation and basement has been altered to suit local circumstances.

5. Under the authority of the late Collector the Dead House and Female Latrine belonging to the Local Fund Dispensary which were situated on the site selected for the Dead House Collection (Cutcherry) were removed and rebuilt by this Department on separate sites. The cost of the work Rs 1600 is chargeable to the Dead House Collection.

Collection Cutcherry Estimate; provision has therefore been made for the same in the present estimate. 6. The excess over the original estimate on account of the proposed modification is Rs 4442 and I recommend that the extra sum be sanctioned, as the proposed alteration will effect a great saving in the long run.

I have &c

Sd/- Henry M. Vibart L.R.R.

Superintending Engineer
3rd Circle

/True Copy/

A. J. P. R. S.

Deputy Collector

Dec 26. 12. 84

M. V.

Encls. 2nd to Superintendent
C.M. 407/15 58/12/14

Copy of letter No. 1864 from
15.12.14
the Superintending Engineer

2
Recd 407/15 58/12/14

No 363

613
10

Madras 9th December 1884

From

H. R. Grimes Esq
Inspector General of Jails

To The Honble Chas Stewart
Chief Secy & Secretary to Government
Fort St. George

Sir

I have the honor to forward the enclosed letter from the Superintendent of the District Jail at Bellary for information and such notice as you may consider necessary. As the Deputy Jailor's quarters have been recently completed, and the rain fall at Bellary has been below the average this year, it appears to me that repairs at such an early date should not have been necessary.

2

The return of the Correspondence

herewith forwarded is requested.

I have the honor to be

Sir

Your most obedient servant

Henry R. R. R.

Inspector General of Jails

613
11

Reg: No 617 w
1884-56

Chepak

No 2065C 13th December 1884

Referred to the
Superintending Engineer
III Circle for remarks

11-12-84 Munthronit
Colonel R.R.

Chief Engineer P.D.D.
No. 107

To Secy. Bellamy
for full report

Recd L.H.K.
15/12/84 Superintending
III Circle

(To be returned)

For Mr. W. J. Bellamy

Jail (1884) Depart

Land

The Inspector

General of Jail

J.

Chief Engineer and
Secy to Government

Fort St. George

Dated 9th December 1884

Recd



No. 363.

3 Enclosures.

Forwarding for orders
letter from the Supt District
Jail Bellamy regarding repairs
to Deputy Jailor's quarters.

Referred

The explanation submitted
by the E.E. does not seem
to me satisfactory, and
I am unwilling to send it
on to the I.G. as
proposed.

Mr. Colonel Vibart should
I think have an opportunity
to express his opinion, &
the papers may be returned
to him, with request that
he will state whether he
endorses the explanation
submitted by the E.E.

W.

5.1.85

P. M. Deptt.

No 31 477 January 1885

Memorandum

613/13

+ C No. 10284/84 Letter from the Inspector-General
of Jails No 363 dated 9th Decr/84
forwarding for orders with remarks
letter from the Superintendent, District
Jail, Bellary regarding repairs
found necessary ~~for the~~ Deputy Jailor's quarters, which
was only recently constructed
owing to leakage.

* C No. 10735 Letter from the Supergr III Circle
No 1964 dated 25th Decr/84 (forwarding
Copy of a letter from the Exec. Engr
Bellary regarding the tiles used
for the ~~above~~ building referred to
above - &c) -

The correspondence
will be referred back to the
Superintending Engineer, who is
requested

requested to report whether he
advises the explanation
submitted by the Executive
Engineer.

1 sep J. S.
E. W.

20^A 201 May 18-1-83

2c.
156c. 27-1-85

18-1-85

To the Chief Engineer
The Circle 18-1-83
156c. 27-1-85

Copy of a letter No. 1969 dated 22nd Decr. 1881
from the Executive Engineer Bellary
Division to the Supg. Engr. 3rd div.

With reference to your No. 1891 of
the 15th Inst. I have the honor to report
that it is almost impossible to obtain
from the Bellary Manufacturers of
Tiles any considerable ^{number} of thoroughly
sound Tiles, principally owing to the
fact that there is no good Tile Clay
procurable in this District, ~~it is~~ but
little better than sandy mould, and hence the
Tiles are most liable to burn badly and
are generally brittle when new. After
weathering some time they appear to
improve in quality, for many of the
older made tiles are strong enough and
have become water tight by age.
The Tiles used for the Jailors Quarters
at Bellary appeared as good as the
general class of Tiles purchasable and
were passed by Mr. Cormac, Sub Engineer,
my predecessor in Office. They have
from many causes (Crows and Squirrels
being the most destructive Agents)

become broken, but the work of Repair
has been done economically, and should
it is thought, have been passed readily.

No 1966

Encls. 1 Endorsement

Forwarded to the Chief Engr.

PMW with reference to his endorsement
No 2065 C. dated 13th December 1884. Here-
with returned.

John Martin

Major 68

Executive Engineer
for Supog. Engrs Office

Supog Engrs Office
Belling 15 Dec 1884

613
15

P.O. No 4735
From
The Supt. Engineer
3rd Circle

To
The Chief Engineer
P.W.D.
Madras

Dated 25th December 1884.
Recd. 27th 12th 84
N^o. 1964.

By Jailer D^r at
Bellary

Forwarding copy of a Letter
from the S^r Eng^r Bellary
Division regarding the Tiles
used for the —

C.B.
31.12.84

No. 2082

From

Superintending Engineer's Office,
Madras,
Bellary District, 23rd Jan'y 1885.
Lt. Col. H. M. Vihart R.E. 613
The SUPERINTENDING ENGINEER,
IIIrd Circle,

To

The Chief Engineer
P.W. Department
Madras

SIR,

Enclosures.

1 Original
Letter with
Enclosures.

With reference to your Memo-
randum N^o 31C dated 7th January
1885 I have the honor to report that
Tiles are not generally used in this
District for Roofs and I understand
the Earth is not suitable for Pottery.
Moreover I believe many of the
inhabitants get their Pottery when
possible from other neighbouring
Districts, so I consider I can endorse
the Executive Engineer's explanation.
Under these circumstances Tiles

Buildings are unsuitable in this District,
unless tiles are obtained from Manga-
lore or elsewhere where they are better.

3. The Southern Mahratta Railway
Company invariably use Mangalore
Tiles.

I have the honor to be

Sir

Your most obedt Servant,

Harford Sibbald Lt. Col. R.E.

Superintending Engineer

3rd Circle

W.S.

6/3/77

No 31 Cap 7-1-85
No 201 way 18-1-83

Ph. Cms - 10735
6054

No 156 Cap 27-1-85

Copy of the fore-
going letter forwarded
to the Insp. Genl of
Jails, with advice
to his No. 363 of 9th
Decr. 1884, the encls-
ures of which are
herewith returned

Ch
24-1-85

W
24-1-85

To
The Insp. Genl of Jails with
33 encls
" R. W. Clarke
S. W. Clarke

From

The Superintendent
III Circle,

To

The *Chief Engineer*
P.W.D.
Nasir



Dated 23rd } January 1885
Recd. }

ENCLOSURES.

No 156 Cap 27-1-85

No. 2082

By Jailors In all Bellary

Reporting that he can
endorse the En. Engineer
Explanation regarding the
Jails for the

Walter disposal

By whom was the
original estimate
prepared? 13/2

W
5-3-85

To W

The original estimate
was submitted by Major
Clarke, while officiating
as S.E. III Circle - vide
L.O. No. 2900 W, dated
15.10.80.

It was prepared
by Mr. Nordmann, then
Sr. Engr. Bellary Division.
Have ascertained this
by examining the
duplicate of original
estimate filed in
Ct office.

Noted - W/C
6-3-85

C. No. 1082

P. W. Secretariat.

613
15

Note by Budget Section.

Work *Head Assistant Collector's* Remarks and References.
Cutcherry at Penukonda

Fund *Provincial*
Service Head *Civil Buildings*
Departmental Head *Original Works*
Amount of Estimate ... Rs. 16,682
Expenditure in previous year ... "
Allotment in current year ... " 6,000
Balance required to complete ... " 10,682

Total Rs...


Note of available funds.

The work is in progress now. Of the sum of Rs. 12,240 provided in the Budget, the S. C. surrendered Rs. 6,240 being unable to utilise the whole grant. The unspent balance of the revised estimate now submitted for sanction will be provided on application in 1885-86.

19-2-85.

[Signature]
Budget Clerk.

END ELEVATION.

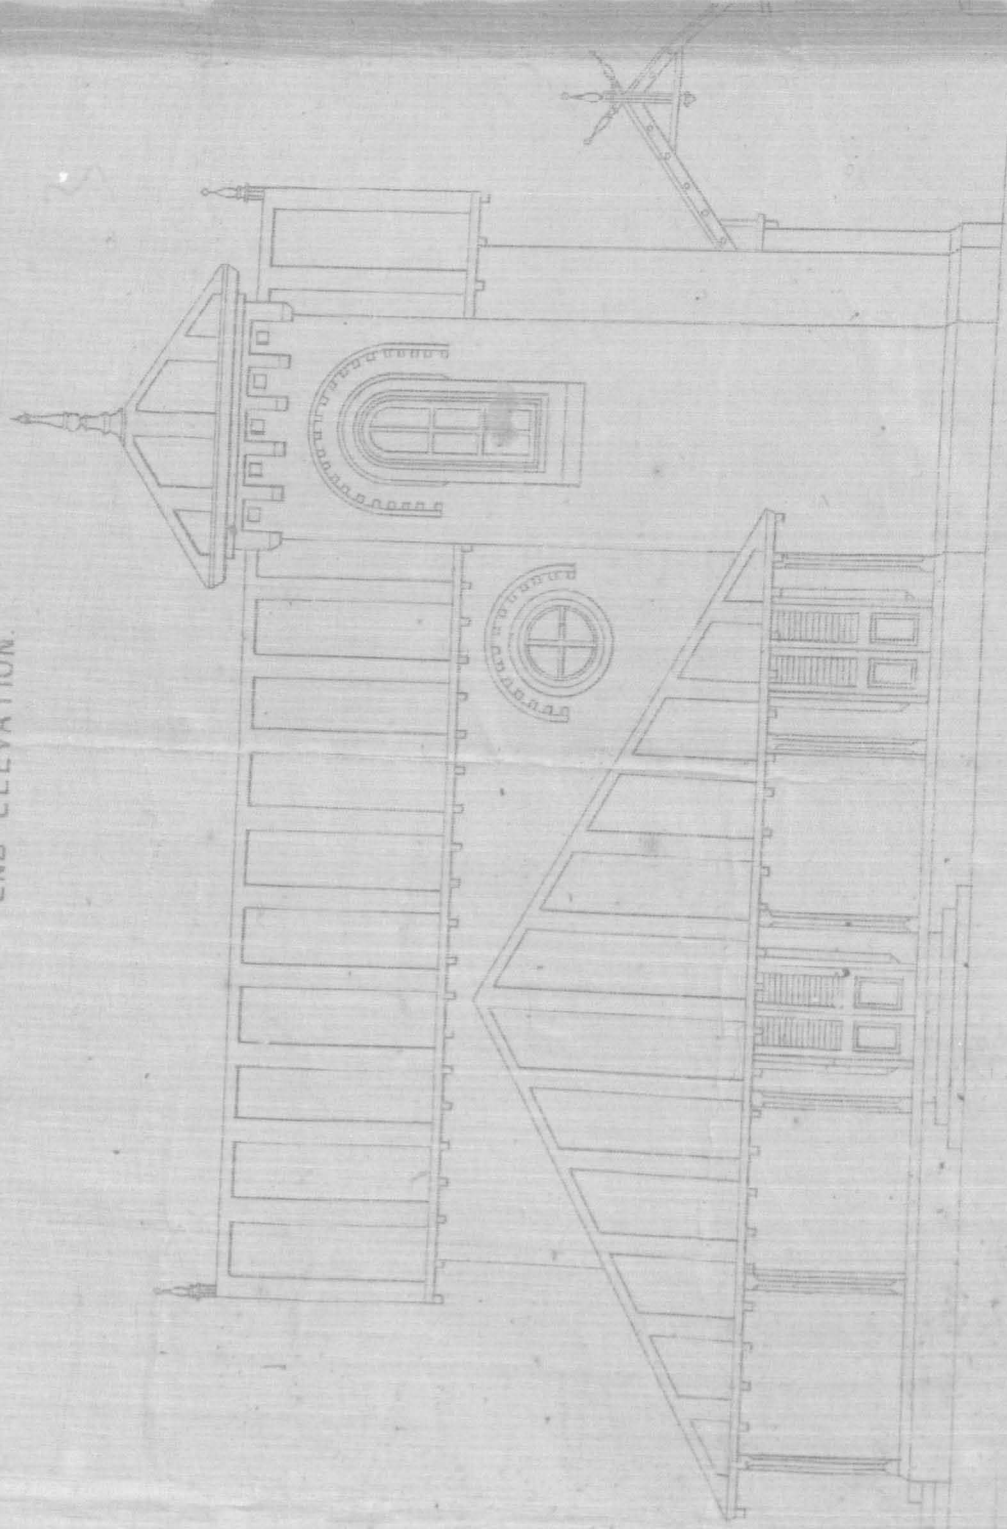

Specs applicable to a Head Assistant Collector's Catchery
D. No. 197 Dated 29th September 1875.


to of Trusses, Doors, Windows &c See Plan signed by
Architect 29th June 1872.

14 FEBRUARY 1876 No 252

SECTION C.D.




SECTION A.B.

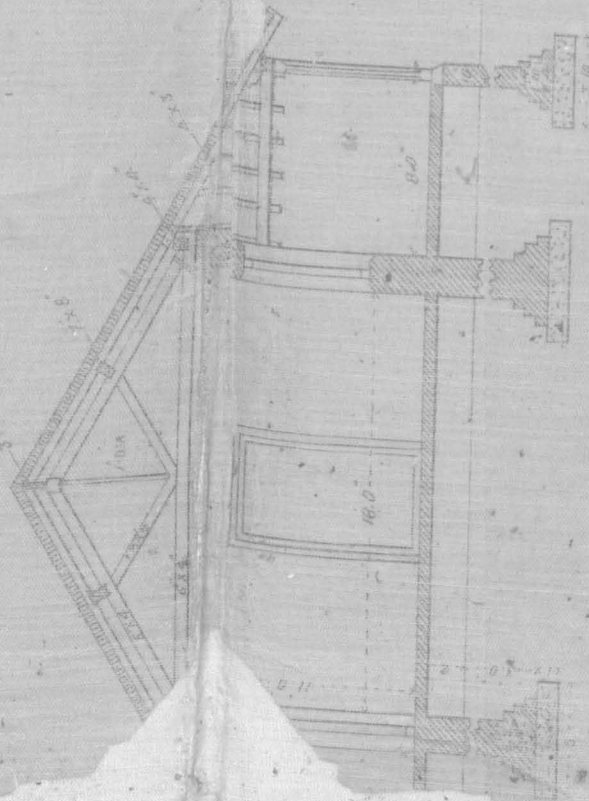


SECTION FOR WITNESSES.



ELEVATION OF SHED FOR

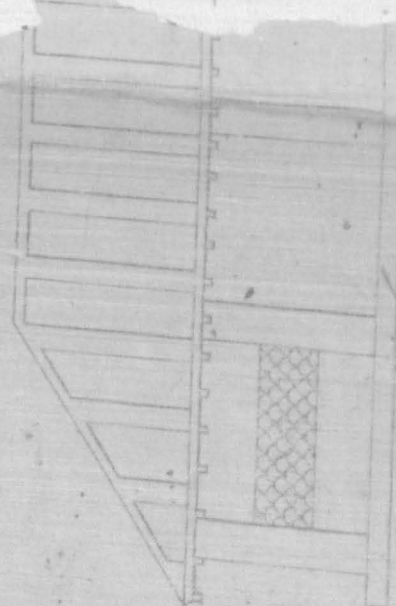

SECTION OF SHED FOR WITNESSES.

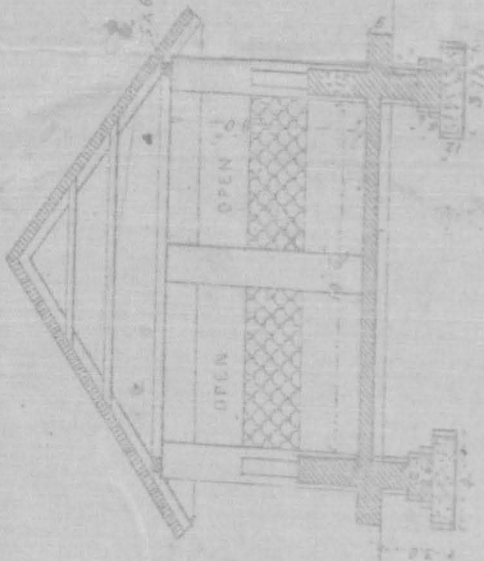

Scale of Feet to an Inch



(Signed) Ross Thompson, Captain R. E.

Officer Consulting Architect to Government

for R. E.

P.W.D.

REVISED STAND FOR SUB COLLECTORS' CUTCHERRIES.



Consulting Archt & Office Madras
27 & 28 January 1876

Govt. Litho & Print. Port St George
Madras March 1876.

100/100/100

I suppose we must accept
S. E. opinion - draft sanction.

C.B.
17.2.85

Current No. 1082

Letter No. Mis. No. 589

Dated the 4th February/85

From the Secy to Govt. P.W. Dept.

NOTE OF REMARKS.

1. The accompanying revised estimate and plan for constructing a Head Post Collector's cutcherry at Panukonda in the Anantapur District. The revised estimate amounts to Rs. 16,682 - being Rs. 4,442 excess of the original, Rs. 12,240 sanctioned in G.O. No. 2900 of the 15th October/83.

2. The revision consists in the substitution of terrace for tiled roofing for the cutcherry. - S.E. III. assigns the following as the reasons for the proposed change: -

"Owing to the constant annoyance experienced and expense incurred in connection with the"

"Tiled Roofing it has been deemed advisable to substitute concrete terracing" It will be seen no special circumstances are adduced which would make tiled roofing particularly objectionable in this individual instance.

The objection is general, subject to approval, probably consists in the periodical relaying of tiles required by ordinary tiled roofs — S.E. III. writes

"I recommend that the extra sum be sanctioned, as the proposed alteration will effect a great saving in the long run." — The 'extra sum', Rs. 4,442, is equal to 36 per cent. on the amount of the original estimate.

3. Except in the matter of the roof, the lines of standard design as laid down in G.O. No. 195

In a separate report received recently, in connection with excessive leakage in the roof of the Dept. building in the P.W. Division, the Supply Commr. noted on the general poor quality of tiles in the District. C.

17-2-84
J.S. [unclear]
[unclear]

6/3/27

of the 29th March/78, have been fairly followed in the revised plan. — The scantings of the roof timbers differ slightly from those laid down in the standard specifications, and, subject to approval, may be accepted.

4. The revised plan and estimate have been countersigned by the collector of the District; but it is stated in the endorsement that the necessity for the proposed heavy additional outlay is considered doubtful in the Revenue Dept.

+ but the decision is left to the P.W. Dept.

17th Feb. /85

B.H.

6/22 Note

Revised estimate for
Head Assistant Collector's
Cutcherry at Pennellonde.

Adverting to the Hon.
Member's remark in the
margin of letter from the
Supty Engr III Circle, No
1864, dated 15.12.82,
attention is invited to
the Correspondence dis-
posed of under the Chief
Engineer's No 156 C, dated
27th January 1885, relative
to the general poor quality
of tiles in the Bellary
district.

The undersigned
recommends that the
opinion of the Supty
Engineer be accepted
& that the revised
estimate be sanctioned.

Acc. 10/3/85 R 14/3/85

A

A draft order is
accordingly circulated
for approval.

U.S.
12.3.85

Cy.

29.2.85



63
23

Proceedings of the Board of Revenue.

Dated 19 January 1885.

No. Mis

READ Letter from the Acting Collector of Anantapur,
dated 25 December 1884, No. 581.

Resolution: - 819 Jan 85 No. 424 Mis.

The proposed alteration in the
construction of the Head Assistant
Collector's Cutchery at Sunkonda
by substituting a terrace for a
tiled roof as originally proposed,
will necessitate a heavy additional
outlay - but the Board are satisfied
in the long run it will be far the
cheaper of the two estimates and they
therefore forward the revised estimate
for the favourable orders of Government.

(Enc. Extract)
L. H. B. R.

Secretary

To

The Secretary to Govt. Bd.

with letter enclosed in orig.

Copy to. Collector of Anantapur

75/100
1/10

No. 400.



Mis. No. 569

Transferred to the Public Works Department.

From

Pres. of the Board of Revenue.

Dated

19th January 1885.

Recd.

Mis No. 444.

No. 8.



SUBJECT.

Forwarding for favorable orders, with remarks, revised estimate for the Head Assistant Collector's Cutcherry at Panakonda, Panakonda District.

With an Endorsement.

W. Mammick
Asst. Secy. to Govt.
For Secretary to Govt.
Fort St. George,
14 February 1885.

3278 Wd/12.12.82

2900 Wd/15.10.83

31 Cd/7.1.85

156 Cd/27.1.85

Cm. 12/3/85

No. 613.W

PROCEEDINGS OF THE MADRAS GOVERNMENT.

Under date the 14 March/85

Read the following

Sp. of the Board of Rev. (M. No. 424 Mis. of Jan'y 19. 1885,
Encl. thereon in Rev. Dept. - 569 Mis. of Feb'y 14.)

The Govt accept the recommendation of the Supty. Engineer M. Arie, and the Board of Revenue, and sanction the revised estimate amounting to Rs 16,682/- for constructing a Head Assistant Collector's Cutcherry at Panakonda.

2. The current year's grant to the work is Rs 6000/-, and the amount required for

Expenditure in 1883/86,
will be allotted on
application.

3. This sanction has
been registered as Prov^b
No 274 W of 1884/85, and
classified as Civil
Buildings, Original
Works.



4. Mr Insp^r Engineer will
report whether Mangalore
tiles can be used as a
suitable & economical
material in the construction
of roofs of public buildings
in the Bellary & Channarayana
districts, where ordinary
roof tiles are represented
to fail to be a failure.

J - BKA

B 11/13

de
11/13

SE III file
with 4 Enclosures
G. P. W. Accts with dupl^y
at H. Estimate
Revenue Dept.

U.

12-3-85
Cm. 12/3/85

10/3/85

with air enclosure

612
26

1082

Govt. of Madras.

PUBLIC WORKS.

1893/1894

Date

Rece.

G.O. No. 14 May 1885, No. 1154

and the various
revenue at present
and for the
future.

1893/1894