

No. of Pages 114
Date of Repair -2-88
Initials of the Referee ✓

24/3

Tamil Nadu Archives,

Govt of Tamil Nadu.

P.W. Department

Serial 1185 - Press

Dated 2 - 5 - 1887

AKS

2ND MAY 1887, No. 1185 W., PUBLIC WORKS.

GOVERNMENT OF MADRAS.
PUBLIC WORKS DEPARTMENT.

Buildings and Roads.
Military Works.

READ—the following letter from Major N. ARNOTT, R.E., for Inspector-General of Military Works, to the Secretary to the Government of Madras, Public Works Department, dated Simla, 18th April 1887, No. 782 B.:—

I have the honor to forward 60 copies of each of the following type plans:—

Royal Artillery Series.

(1) No. 20—Gram store and boiling house for horse hospitals; also applicable to British Cavalry.

British Cavalry Series.

(2) No. 20—Saddler's and saddletree-maker's workshop.

Commissariat Series.

(3) No. 2 B—Cattle-shed.

ORDER—dated 2nd May 1887, No. 1185 W., Public Works.

Communicated to Superintending Engineers and the Military Department.

(True Extract.)

Captain, R.E.,
Under Secy. to Govt., P.W.D.

To Superintending Engineers, } with copies of the plans.
" the Military Department, }

Exd. P. L. Pereira.
Spare Copies.

BUILDINGS AND ROADS.
MILITARY WORKS.

Govt. of (1887) Madras.
PUBLIC WORKS.

Dated May, 2nd.

Recd.

Encl.

G.O., 2nd May 1887, No. 1185 W.

MAY.

Type plans

Letter from the Inspector-General of Military Works forwarding copies of — of certain military works, communicated to Superintending Engineers and the Military Department.

28TH MAY 1885, No. 1240 W., PUBLIC WORKS.

GOVERNMENT OF MADRAS.
PUBLIC WORKS DEPARTMENT.

Buildings and Roads.
Military Works.

READ—the following papers:—

From Colonel J. J. McLEOD INNES, V.C., R.E., Inspector-General of Military Works, to the Secretary to the Government of Madras, Public Works Department, dated Simla, 30th March 1885, No. 1494.

I have the honor to forward, for your information and guidance, 60 copies of the following type plans:—

Hospital series, sheets Nos. 1 A, 1 B, 1 C, 1 D, 1 E, 1 F, 2, 3, and 4, "Station Hospitals."
Royal Artillery series, sheets Nos. 24 A and 24 B, "Mountain Battery Gun-shed."
British Infantry series, sheets Nos. 119 A and 119 B, Cook-house for two companies.

From Colonel J. J. McLEOD INNES, V.C., R.E., Inspector-General of Military Works, to the Secretary to the Government of Madras, Public Works Department, dated Simla, 18th May 1885, No. 2454.

I have the honor to forward, for information and guidance, 60 copies of this office circular No. 11, Works, dated 12th May 1885, making certain corrections in type drawing No. 119 A., British Infantry series.

ENCLOSURE.

From Colonel J. J. McLEOD INNES, V.C., R.E., Inspector-General of Military Works, to the Superintending and Executive Engineers, Military Works Department, dated Simla, 12th May 1885, Circular No. 11, Works.

The following corrections should be made in type drawing No. 119 A., British Infantry series, cook-house for two companies:—

In figures I and III—
Insert the word "galvanized" before "iron water tank."

In figure IV—

After "Details of tank, same as lavatory, British Infantry, type No. 138," add "but to be of galvanized iron."

ORDER—dated 28th May 1885, No. 1240 W., Public Works.

Communicated to Superintending Engineers and to the Military Department.

(True Extract.)

(Signed) J. SHAW-STEWART, Colonel, R.E.,
Secretary to Govt., P.W.D.

To Superintending Engineers, } with copies of type plan.
To the Military Department, }

Exd. A. Aubert.

Spare Copies

BOILING HOUSE AND GRAM STORE
FOR HORSE HOSPITALS

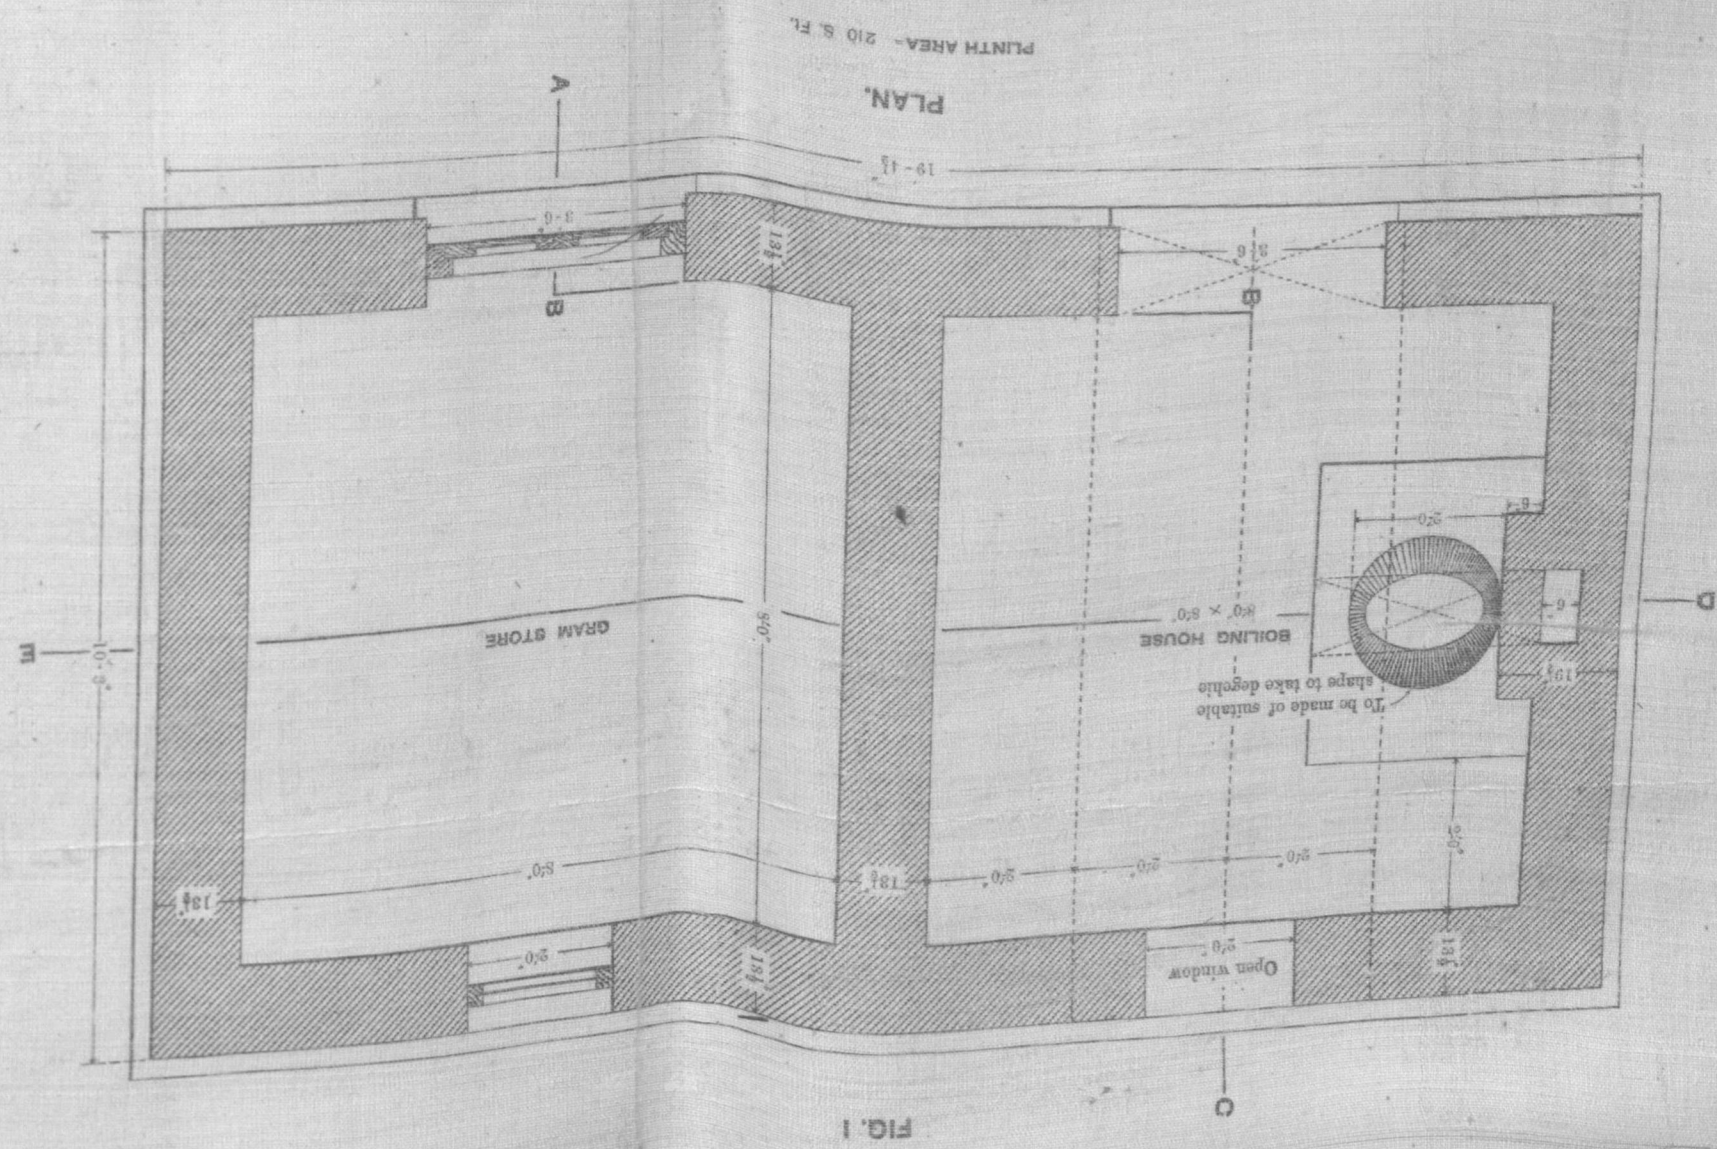


FIG. 1


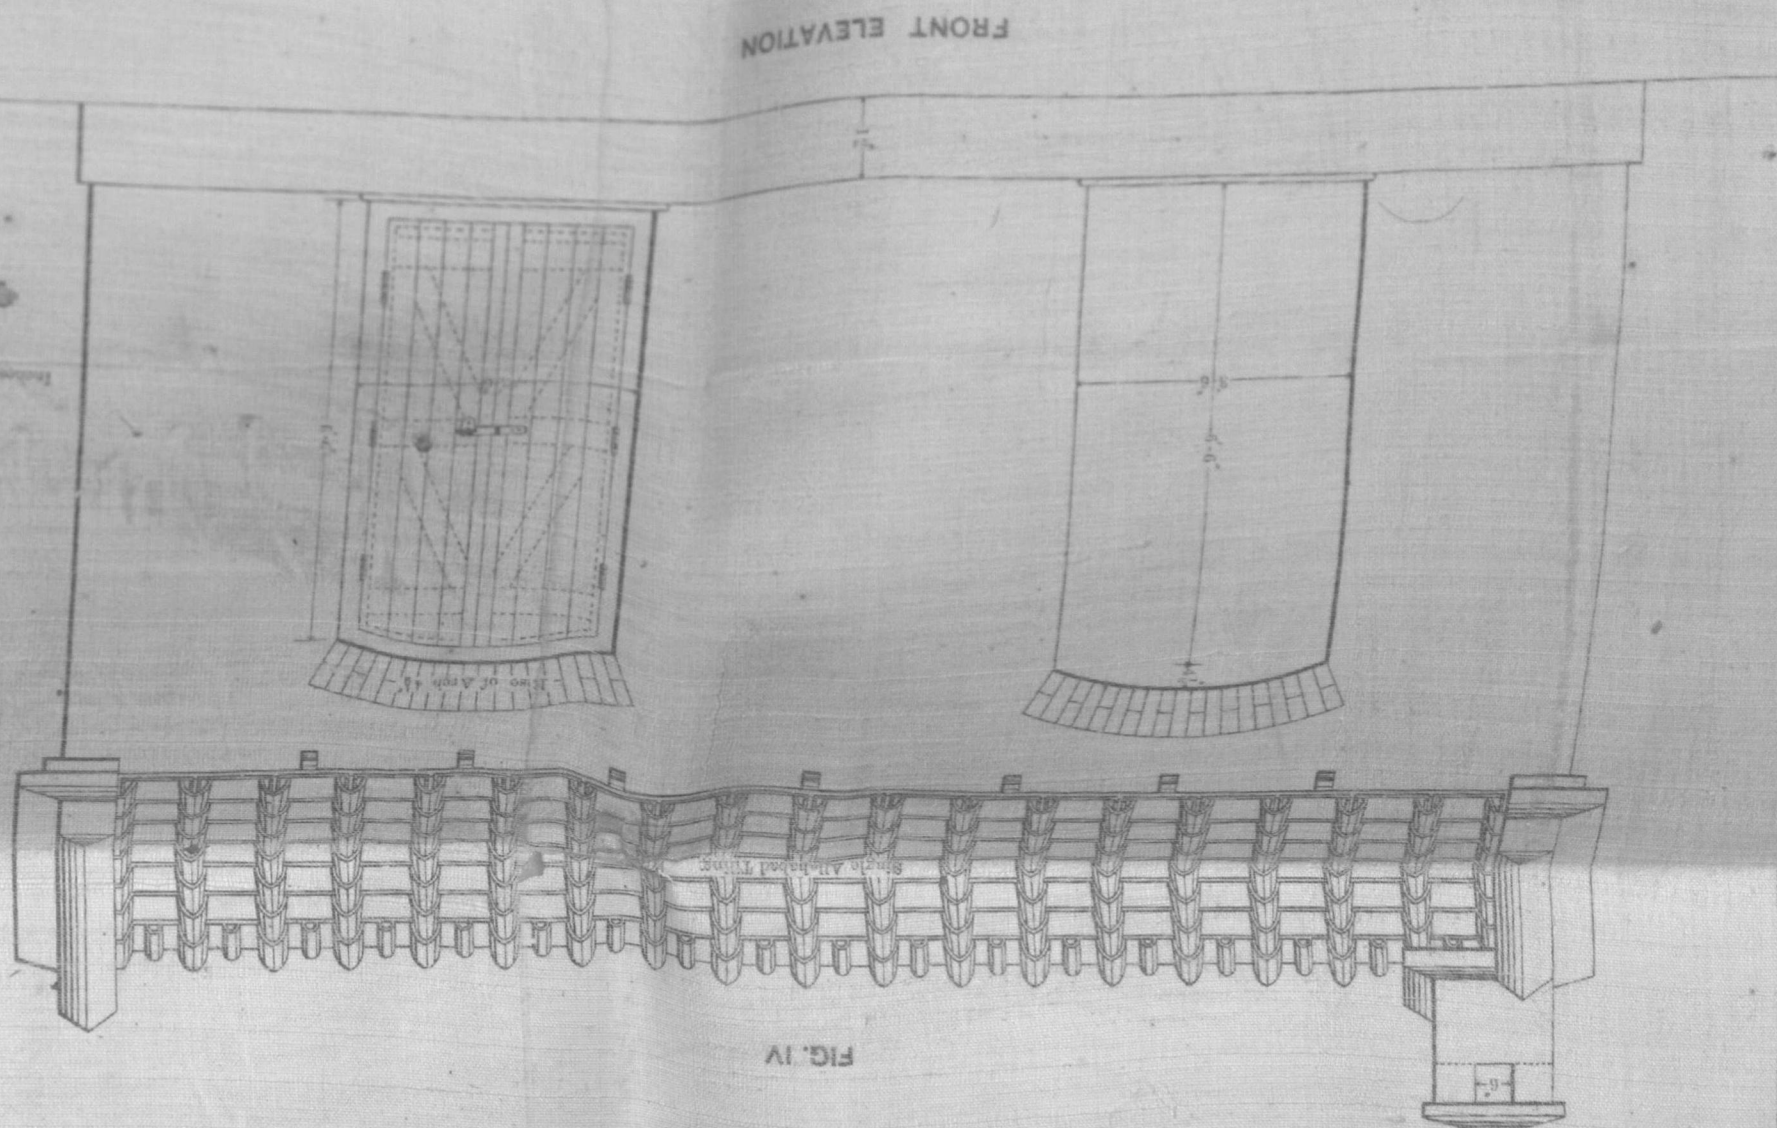


FIG. 14

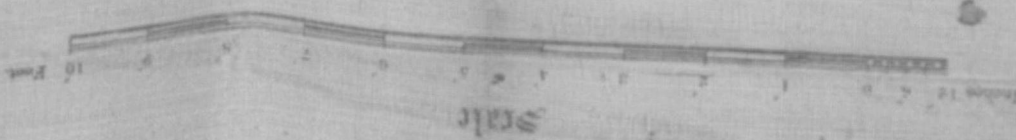

Common rafters	31' x 22'
King post	31' x 22'
Struts	21' x 22'
Beams	11' x 11'

of brick in mud
foundations up to plain to be
courses under wall plate, and
Door jambs, chimney stack and
Walls to be of brick in mud

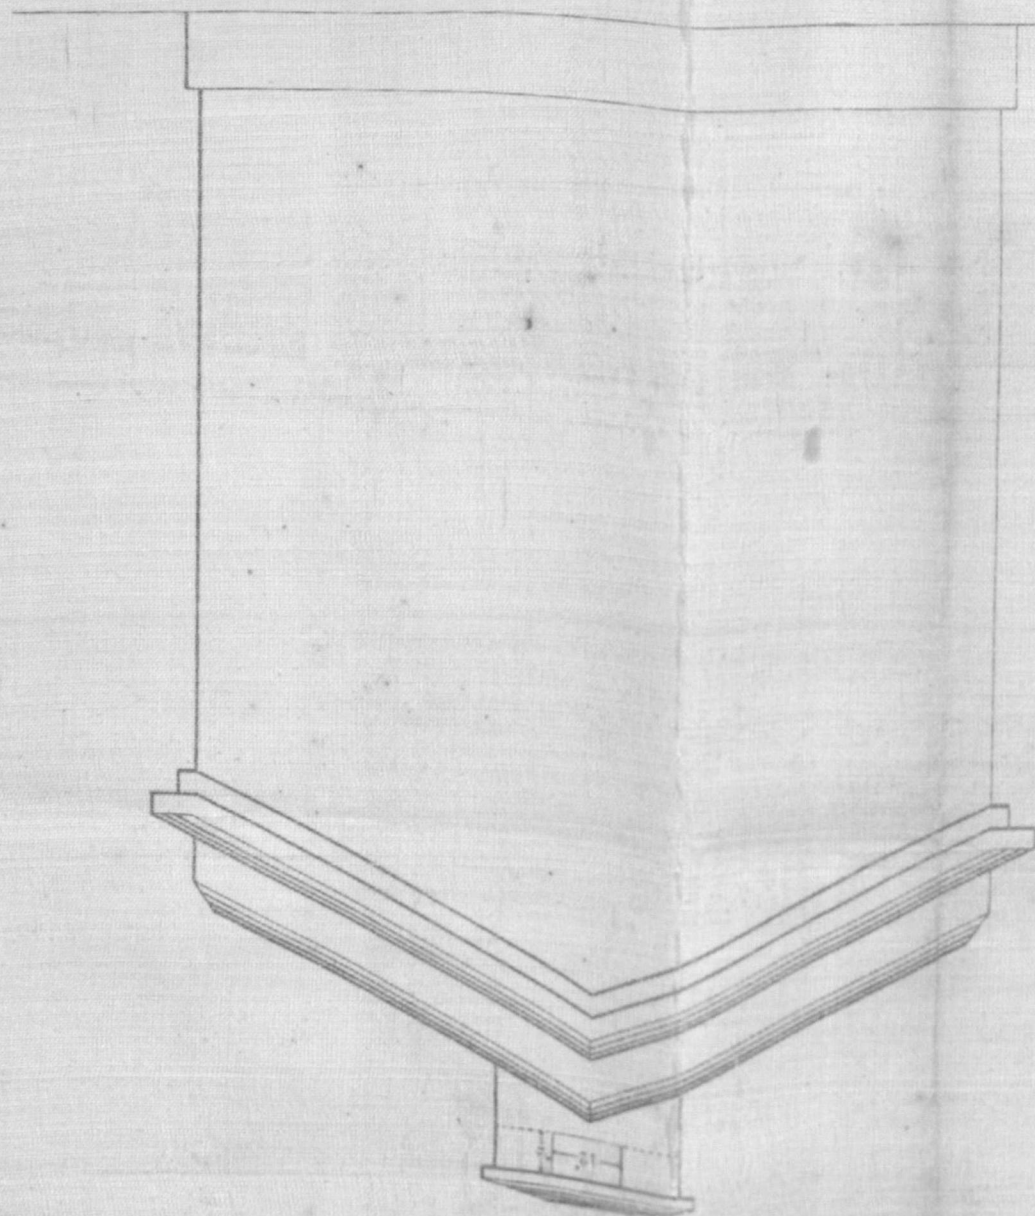


FIG. 11

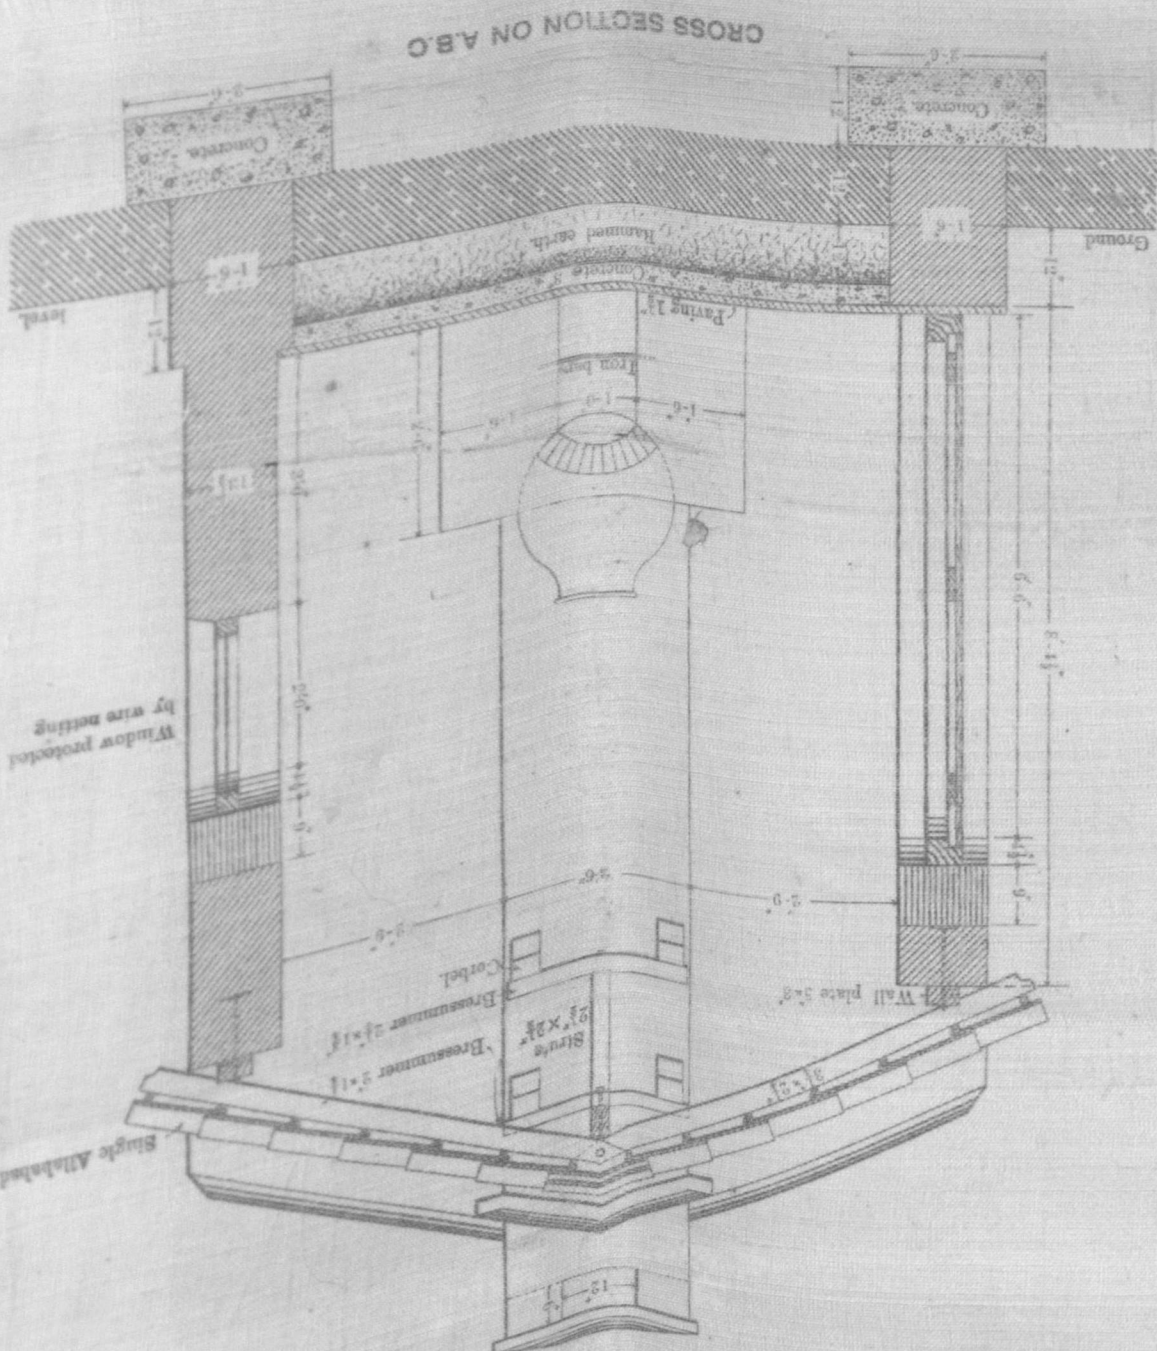


FIG. III

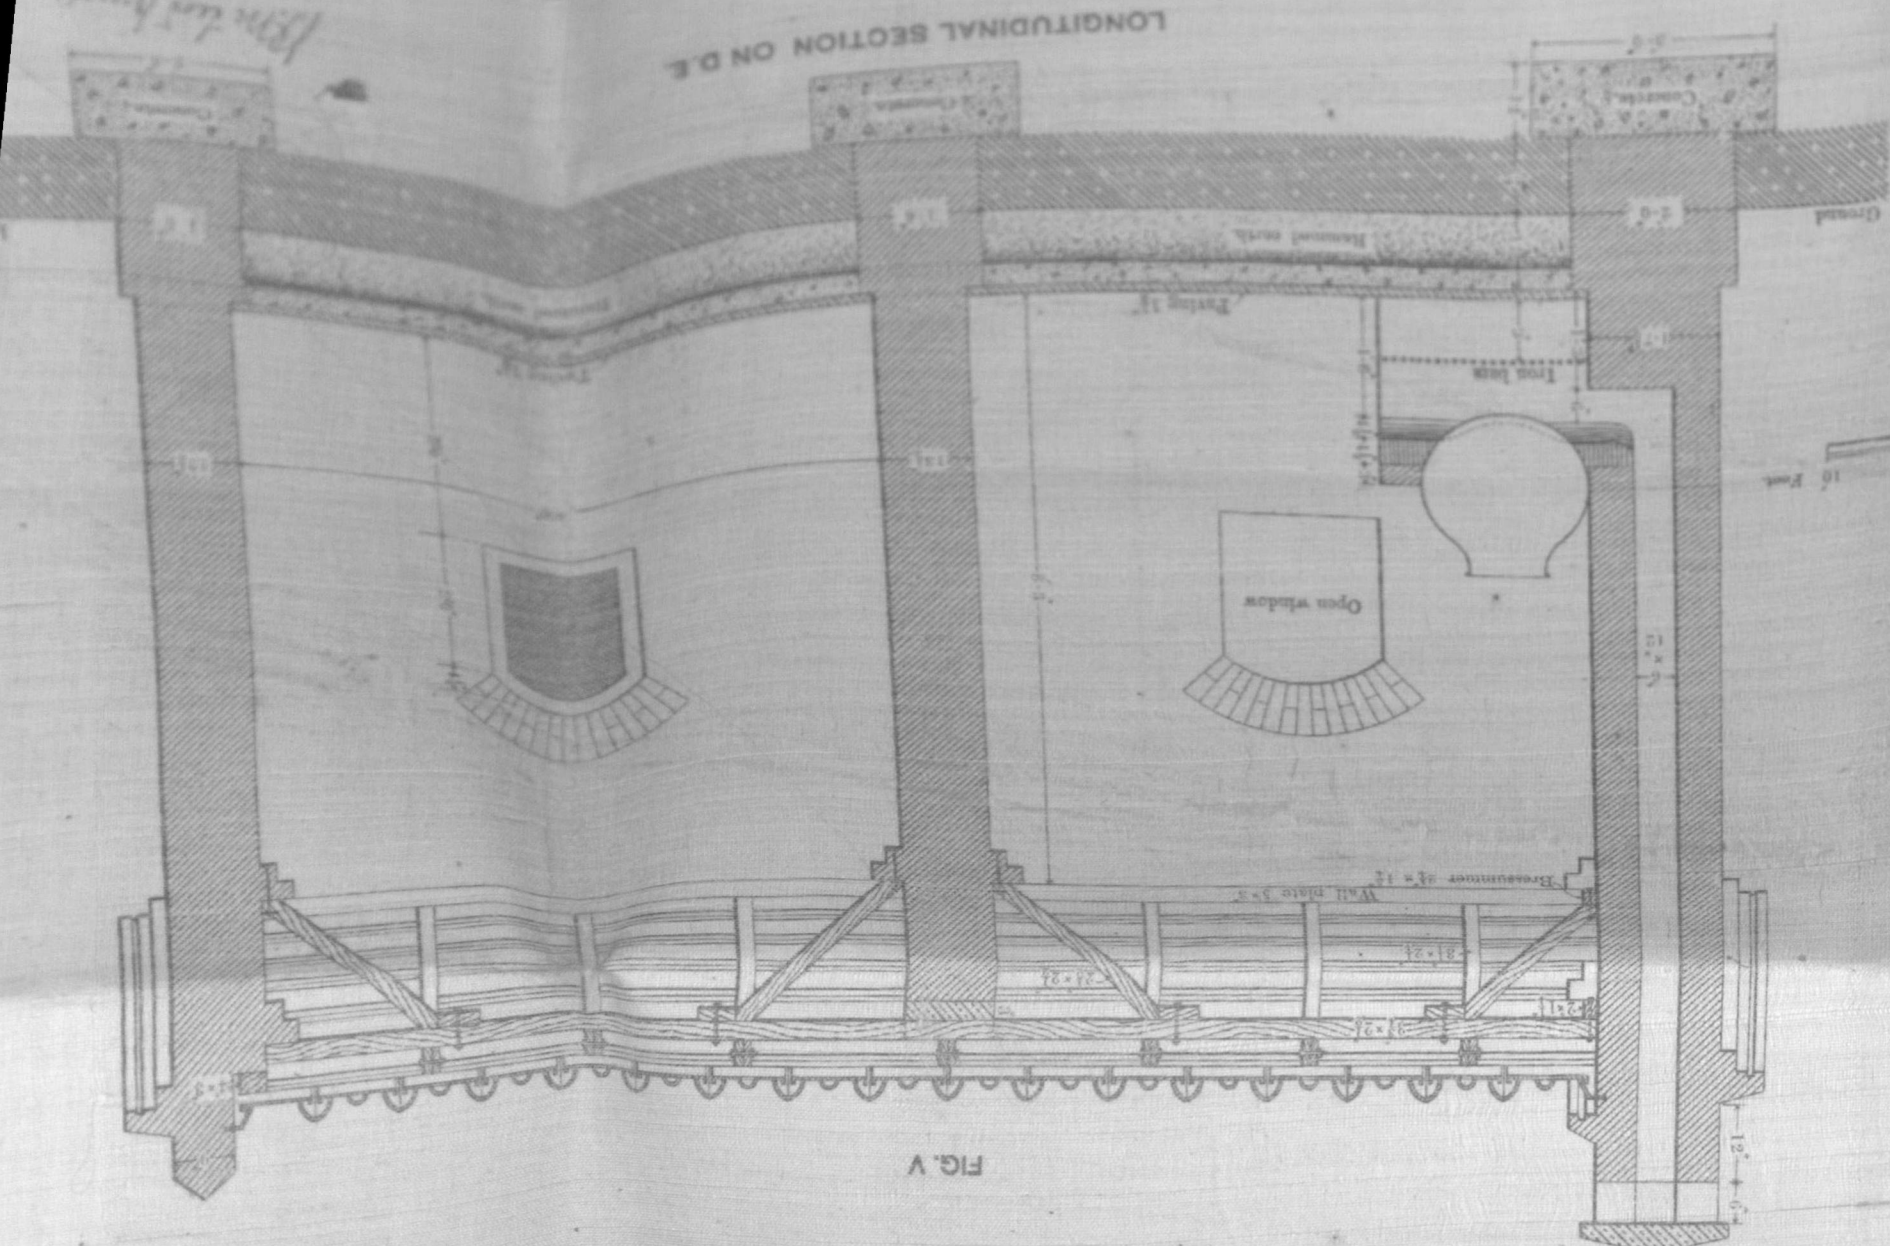


FIG. 4

BUILDINGS AND ROADS.
MILITARY WORKS.

Govt. of (1885) Madras.

PUBLIC WORKS.

Dated May, 28th.

Recd.

Encl.

G.O., 28th May 1885, No. 1240 W.

1185
MAY.

Type Drawings

Letter from the Government of India
forwarding copies of — of certain Military
works, communicated to the Superintending
Engineers and to the Military Department.

BRITISH CAVALRY

NOTE.









The following modifications should be made in this Type Drawing:—

- Verandah at north end should be omitted.
- Roof covering of verandah at south end should be of single tiling. The roof scantlings being altered to—

Hip rafters ...	9" x 4 1/2"
Rafters ...	6 1/2" x 3 1/4"
Battens ...	1 3/4" x 1"

G. E. SANFORD, Colonel, R.E.,
Inspector General, Military Works

SADDLERS' AND SADDLE TREE MAKERS' WORKSHOP.

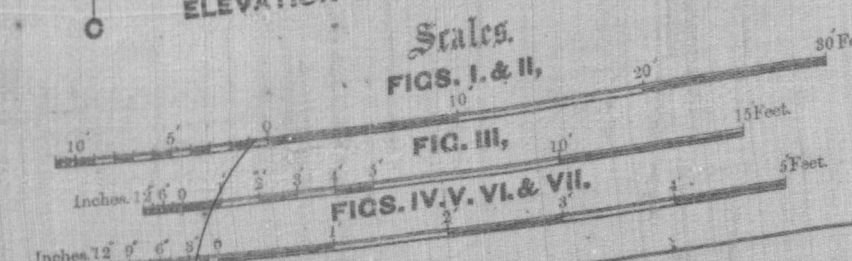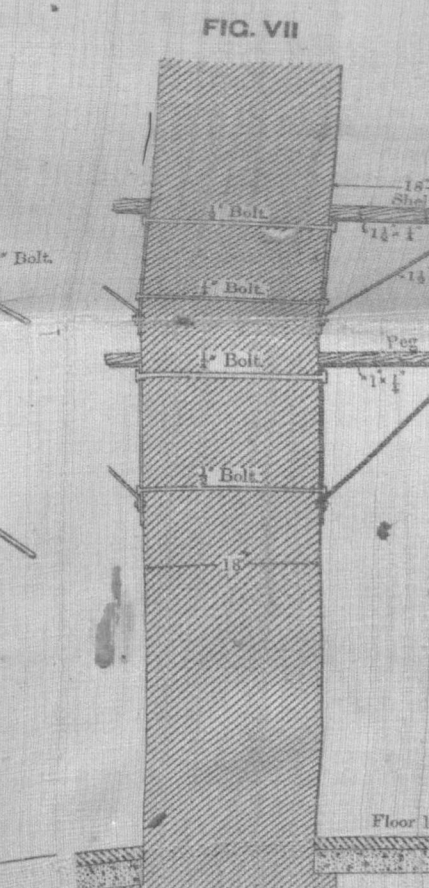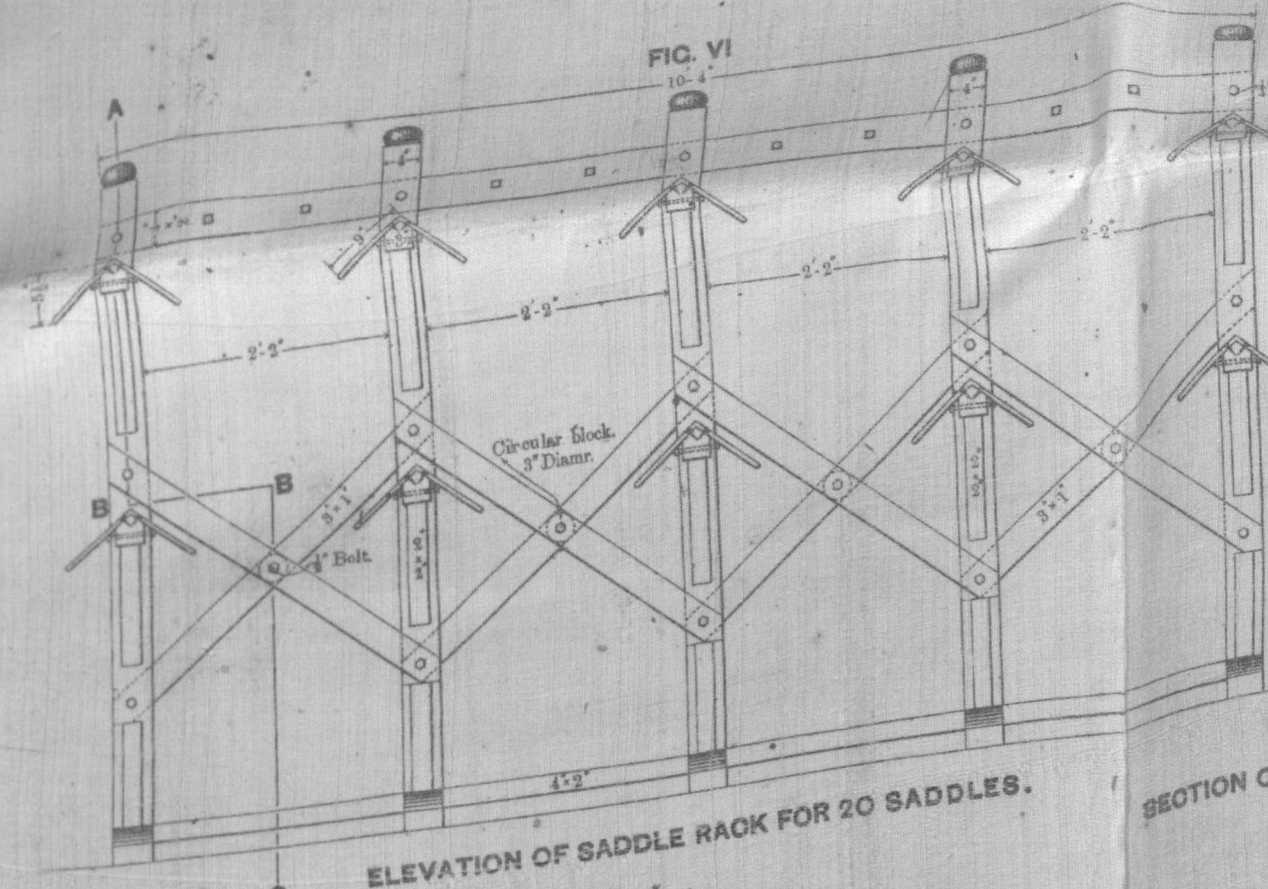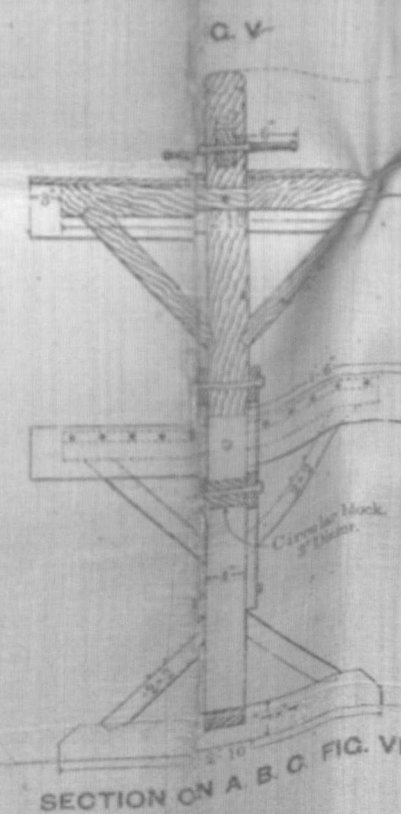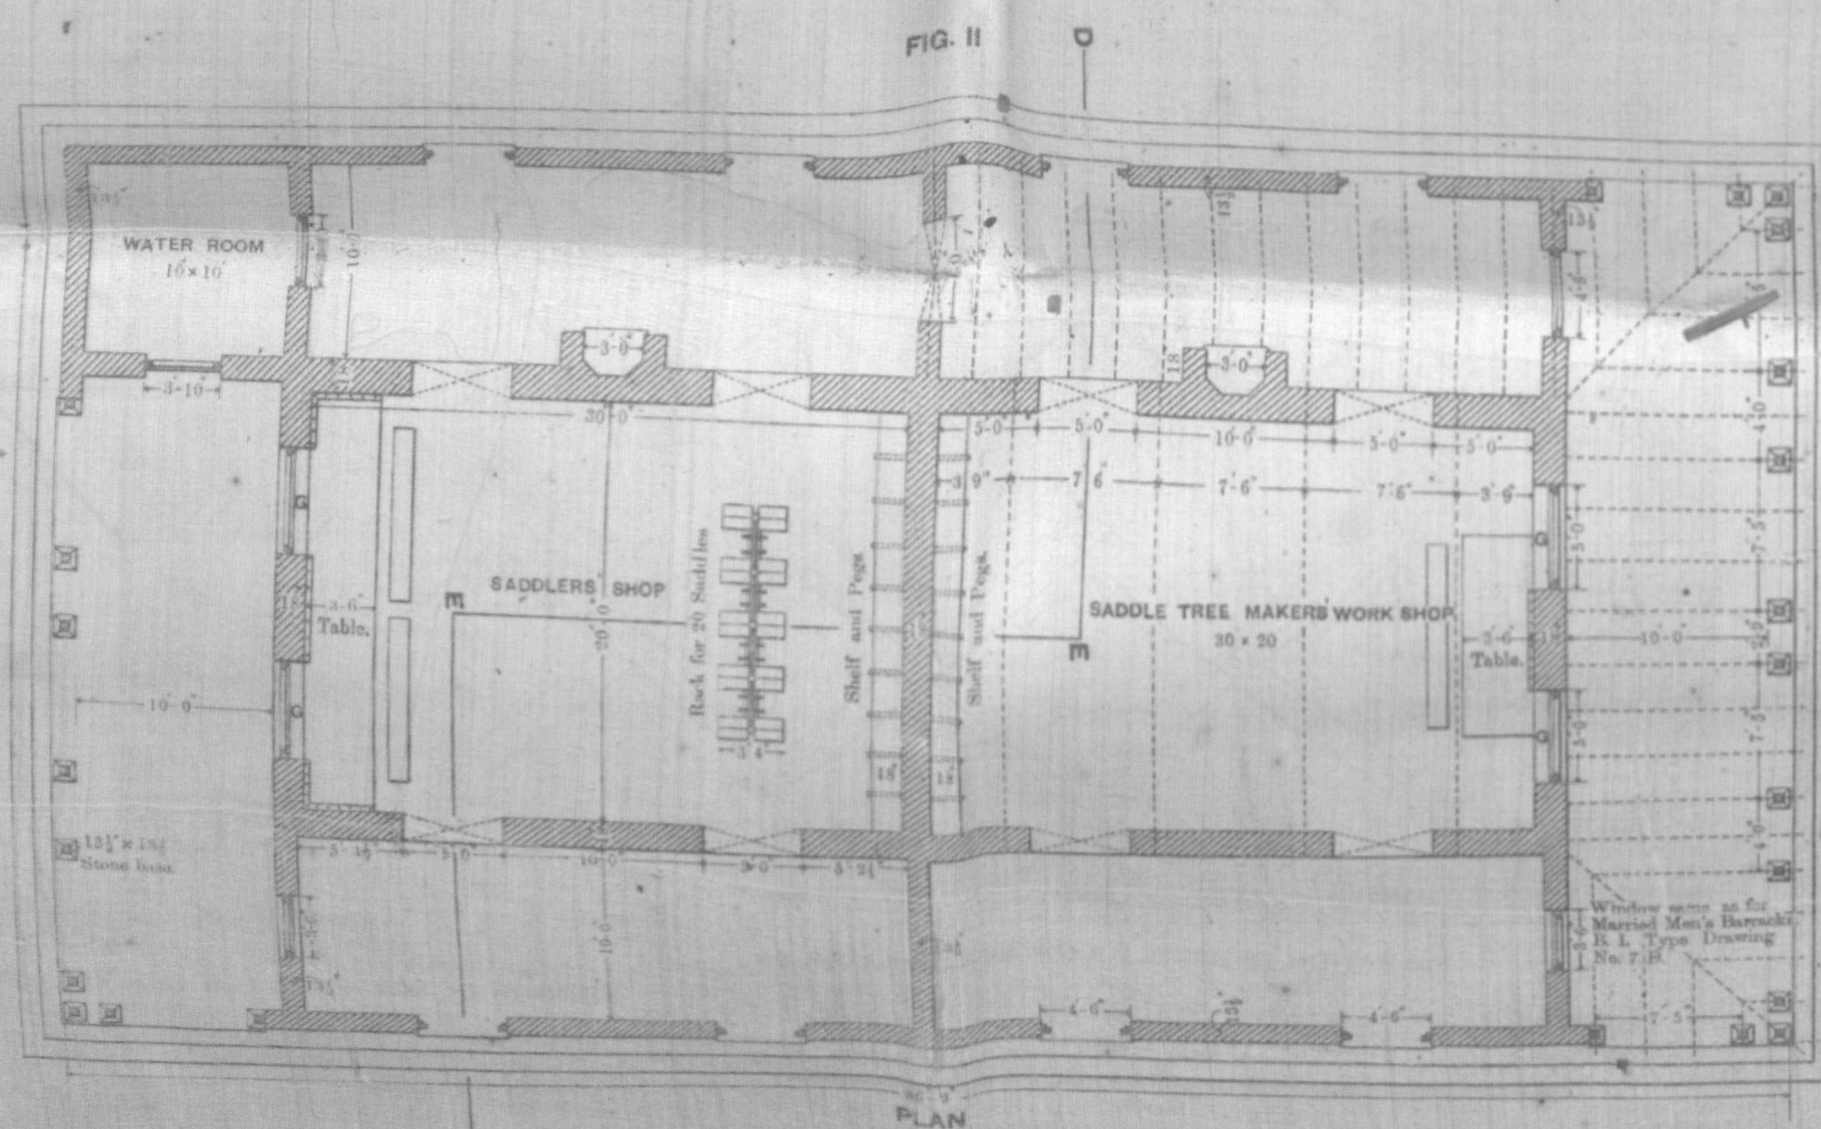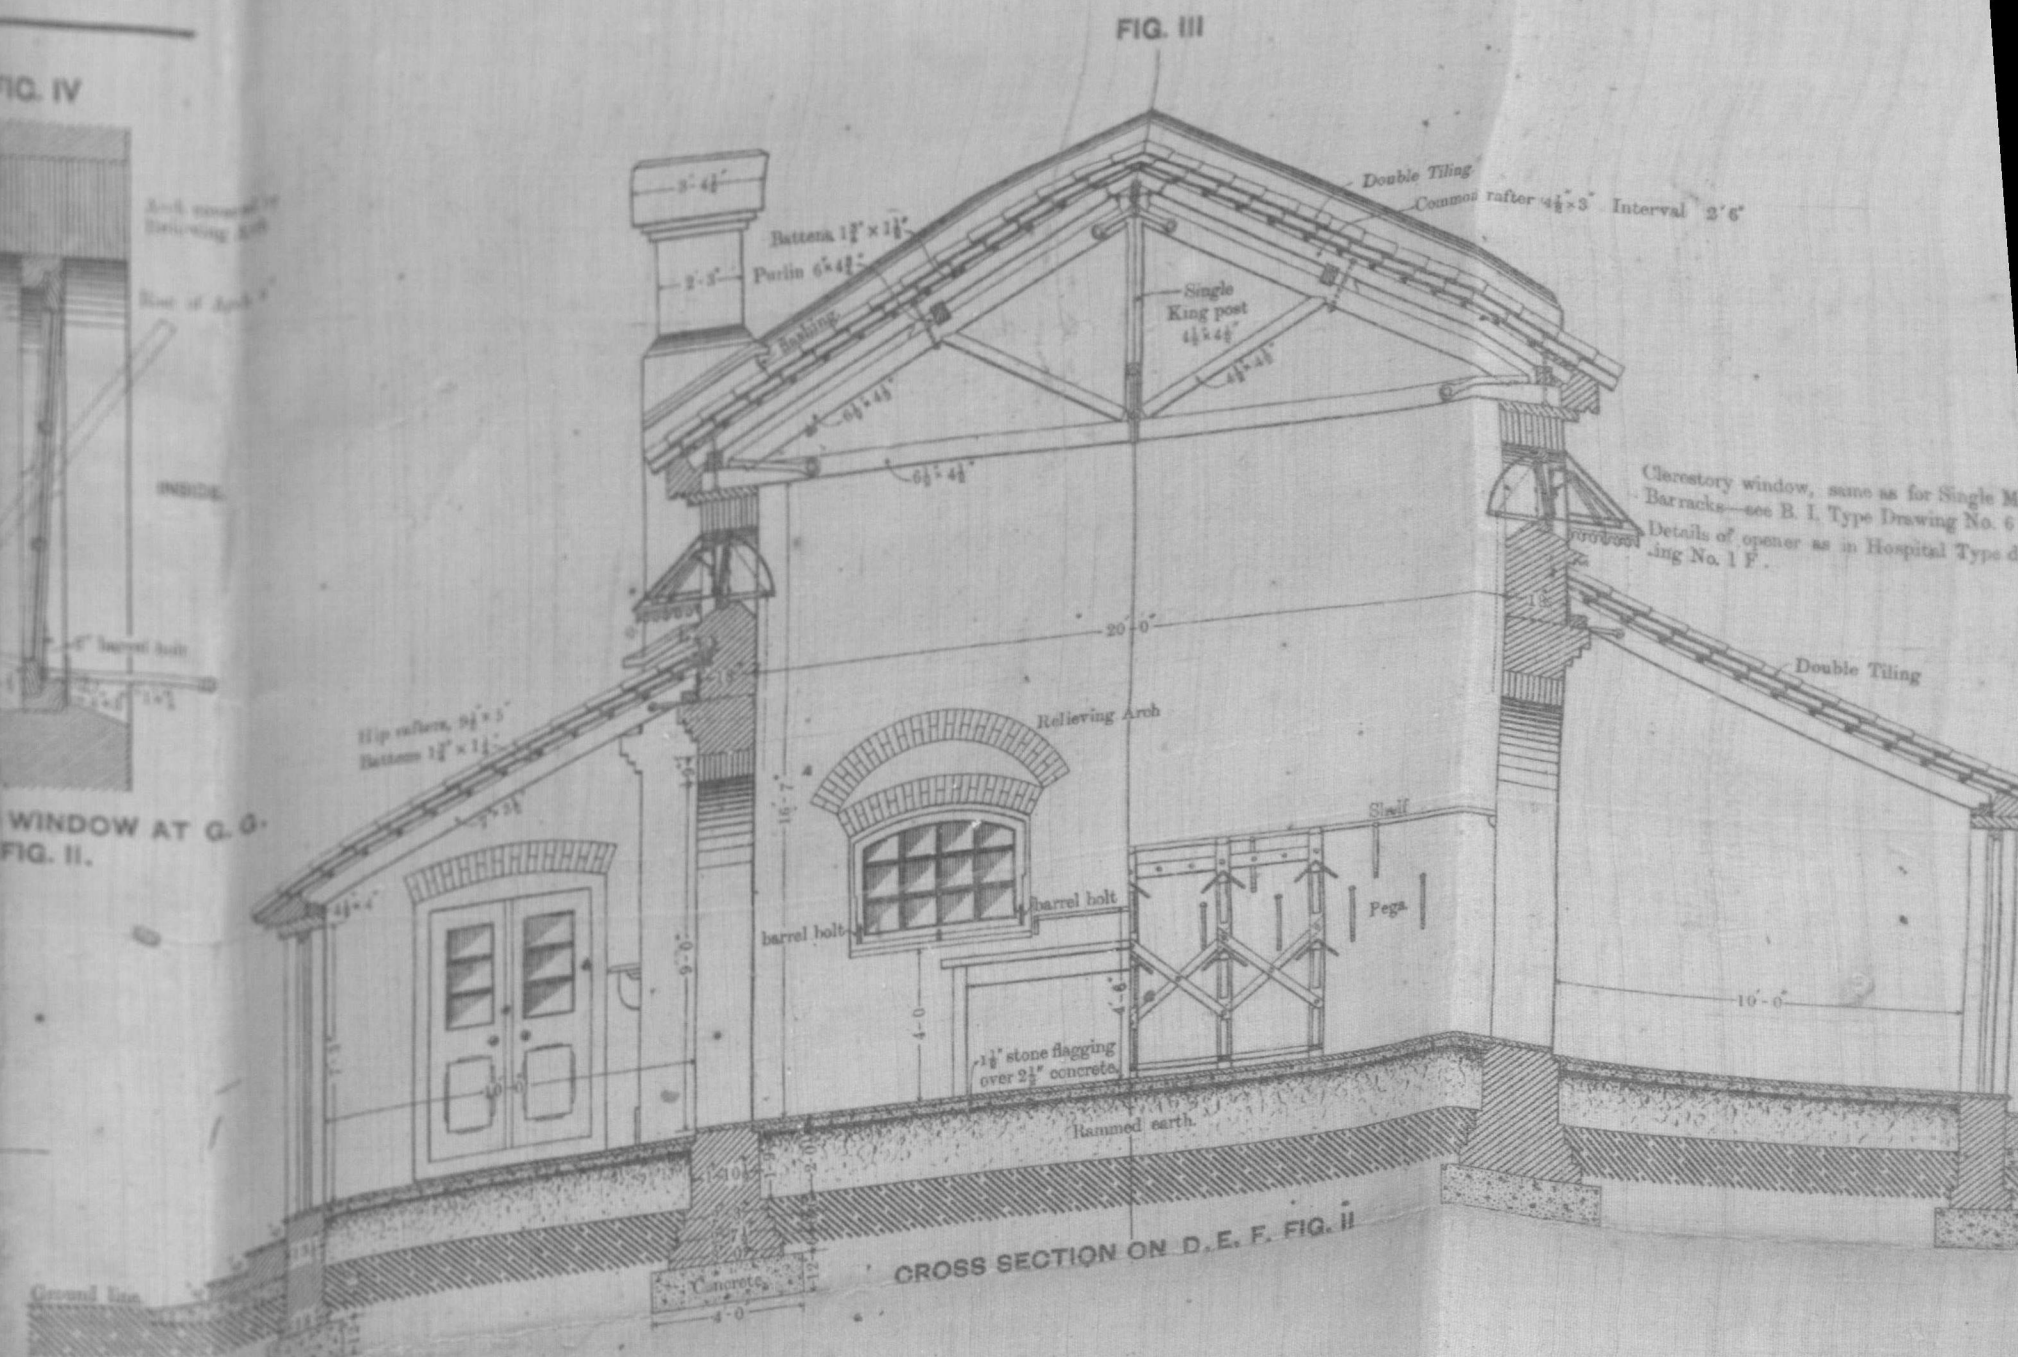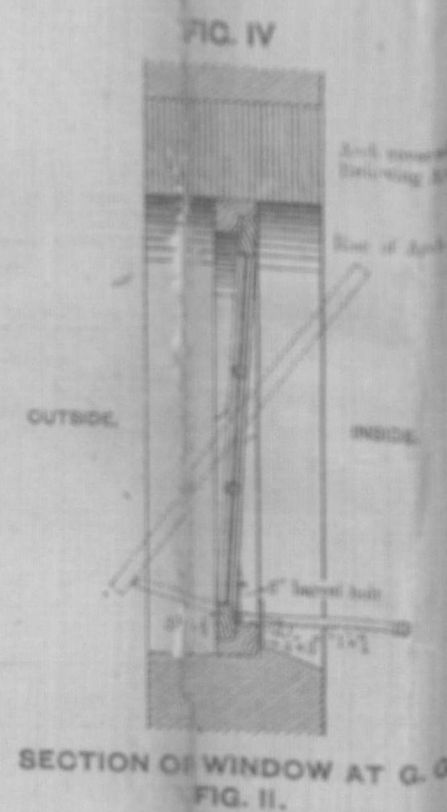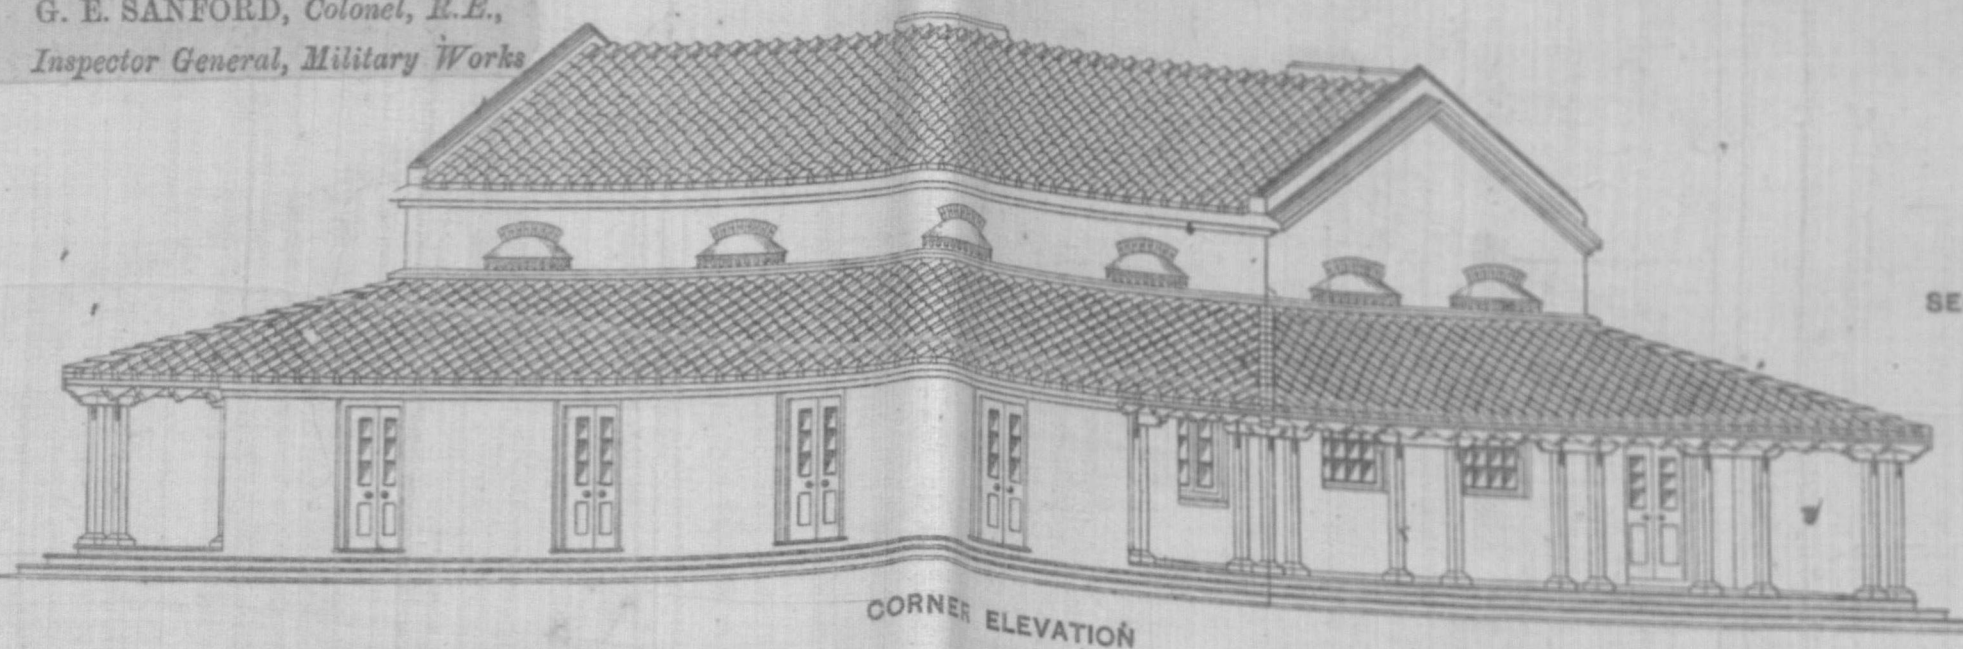

All communications
to be addressed
to the Inspector
General of Military
Works.

No. 782

3/4

Military Works Department.

Simla.

18 April 1887

From

The Inspector General of Military Works,

To

The Secretary to the Government of Madras,
Public Works Department,
Madras.

Sir,

I HAVE the honor to forward 60 copies of each of the following
type plans:—

Royal Artillery Series.

(1) No. 20—Gram store and boiling house for horse hospitals; also applicable to British Cavalry.

British Cavalry Series.

(2) No. 20—Saddler's and Saddletree-maker's workshop.

Commissariat Series.

(3) No. 2 B.—Cattle-shed.

I have the honor to be,

SIR,

Your most obedient servant,

H. Arnott

Major, R.E.

for Inspector General of Military Works.

C. G. 12 40 W. 28.5-85.

PWC # 314/r

13th
Mtz works

A No. 1185 W. 2nd May 1887

Communicated to
Comm. to Supy
Supdy. Engineers and the
Eng. and the
Military Department.
Military Dept.

Wm
27.4.57

File
29/4/67

R 25.4.57

Ex. 3

(+59.50.40)

Await receipt
of plans
was
25.4.57

DW

Received 27/4

J-26
2-5-87

L 20/5/87

✓

Supdy. Engis } with copies
Mily. Dept. } of the plans.
Mr. D. S. } the plans

all 27.4.57

DW
W

27.4.57 R. 2.5.87.

3141

Govt. of Madras.

PUBLIC WORKS.

Dated

5/5/87
Recd 5-15/87

Recd.

Publ.

G.O. 2nd 1887, No. 1185

Type plans

≡

from the Inspector
of Public Works
to forward copies
of certain
military works
to sub engineers
the military

cc
5/5/87

190
9