

- (1) பக்கங்களின் எண்ணிக்கை 28
 (2) புதுக்கித் திருப்பிய நாள் 11/8/88
 (3) ஆதாரங்குறிப்பவர் சுருக்கொப்பம் lva

தமிழ்நாடு ஆவணக் காப்பகம்.

தமிழ்நாடு அரசு

P. W. D. துறை

அரசாணை எண்.	<u>3395</u> N	அச்சகம்
மு. கோப்புத் தாள் எண்.		பலவகை
நாள் :	<u>24. 10. 1888</u>	<u>198</u>

மடிக்கவோ கண்டபடி கையாளவோ கூடாது

ஆவண, கா-1-18,006-15-6-87.

சி. சுவாமிநாதன்

GOVERNMENT OF MADRAS.
PUBLIC WORKS DEPARTMENT.

Buildings and Roads.
Civil Works.

READ—the following papers :—

From J. W. MARTIN, Esq., Executive Engineer, in charge IV Circle, to the Chief Engineer, Public Works Department, dated Coimbatore, 8th October 1888, No. 436-E.W.

At the request of the President, District Board, Salem, I have the honor to forward, for the sanction of Government, a plan and estimate, amounting to Rs. 58,500, for completing the Talavasal bridge across the Vasistanadi river at 41st mile on the road from Salem to Cuddalore, together with a report, specification for iron works, an enlarged plan showing the details of iron works, and duplicate abstract of the estimate.

2. It is proposed to adopt the type design No. 15 of iron bridges of 40 feet span, circulated with G.O., No. 2328 W., of 4th August 1888. The above report contains a precise abstract of the correspondence that has passed before, with reference to the work.

3. The plan and estimate have been passed by the District Board at its meeting held on the 21st September 1888, as will be seen from the enclosed copy of the District Board's resolution.

Note by the Chief Engineer, Public Works Department.

The plans and estimate of Rs. 58,500, for completing the Talavasal bridge in the Salem district, are recommended for sanction with the following remarks :—

- (1) The girders should be all made the same length, viz., 41½ feet, which will allow 1 foot 6½ inches bearing for the widest span, and will give 3½ inches clear between the ends of the girders over the pier between the spans of 36 feet and 37 feet 7 inches.
- (2) The flooring of asphalte and gravel might, with advantage, be replaced by one-inch planking laid diagonally and covered with tar and sand.
- (3) The District Board should report the total expenditure on the bridge up to date, as the present estimate only provides for completing it.

20th October 1888.

(Signed) H. B. MEAD, Colonel, R.E.,
Ag. Chief Engineer, P.W.D.

ORDER—dated 24th October 1888, No. 3395 W., Public Works.

The estimate, amounting to Rs. 58,500, for completing the Talavasal bridge in the Salem district, is sanctioned.

2. The Superintending Engineer will report what amount can be spent on the work during the current official year, so that the Local and Municipal Department may be requested to provide the necessary funds.

3. Attention is drawn to the note by the Chief Engineer, Public Works Department, above recorded.

4. The sanction accorded in para. 1 of these Proceedings has been registered as Local No. 15 W. of 1888-89.

(True Extract.)

Captain, R.E.,
Under-Secy. to Govt., P.W.D.

To the Superintending Engineer, IV Circle, with six enclosures.
" Examiner of Public Works Accounts,
" with the duplicate abstract estimate.
" Local and Municipal Department.

Exd. W. H. French.
Spare Copies

2/
3395

BUILDINGS AND ROADS.
CIVIL WORKS.

Govt. of (1888) Madras.
PUBLIC WORKS.

Dated October, 24th.

Recd.

Encl.

G.O., 24th Oct. 1888, No. 3395 W.

OCTOBER.

Talavasal Bridge, Salem
District

Estimate for completing the —, sanctioned.

N^o 436
From

Supg. Engineer's Office, IV Circle,
Coimbatore 8th October 1888.

J. W. Martin Esq.,
Executive Engineer, in charge IV Circle.

To

The Chief Engineer,
P. W. Department.

Enclosures, 7

- 1 Plan
- 1 Estimate
- 1 Report
- 1 Specification
- 1 Enlarged plan
showing details
of iron works
- 1 Duplicate abstract
Estimate
- 1 Copy of Dist Board
Resolution.

Sir,

At the request of the President District Board, Salem I have the honor to forward for the sanction of Government, a plan and estimate amounting to Rs. 58,500 for completing the Talavasal Bridge, across the Vasisthanadi river at 4 1/2 mile on the road from Salem to Coimbatore, together with a report, Specification for iron works, an enlarged plan showing the details of iron works, and duplicate abstract of the estimate.

It is proposed to adopt the Type design No. 15 of iron bridges of 40 ft span circulated with G.O. No. 2328 W. of 14th August 1888. The above report contains a precise abstract of the correspondence that has passed before, with reference to the work.

The plan and estimate have been passed

* Sent to District
2702 W 2531 S 2532

passed by the District Board at its meeting
held on the 21st September, 1888, as will be
seen from the enclosed copy of the District Board's
resolution.

I have the honor to be,

Sir,

Your most obed^t servant,

J. W. Martin

Executive Engineer,

In charge, W. C. C.

W

4
3395

No. 315 C of 11.2.84.
 " 2604 W of 15.9.83
 " 669.70 W of 20.3.84
 " 168 E of 11.5.84
 " 200 E of 29.5.84
 " 213 E of 30.5.84
 " 572 C of 19.3.85
 " 764 C of 11.4.85
 " 294 E of 20.5.85
 " 358 E of 11.7.85
 " 383 E of 30.7.85

From

The Executive Engineer
 In charge 4th circle

Dated 8th }
 Read } October/88

No. 436
 Gms
 Encls. 4

Talavasal Bridge

Forwarding for
 sanction of Govern-
 ment, plans and esti-
 mates of Rs. 58500
 for completing the
 across the Vazista
 muddy river at 4 1/2
 mile on road from
 Salem to Cuddalore

15/3/88

Note by the Chief Engineer to M.D.

The plans and estimate of
 Rs. 58,500, for completing the Talavasal
 Bridge in the Salem District are
 recommended for sanction with
 the following remarks:-

(1) The girders should be all made
 the same length viz 41 1/2 feet which
 will allow 1 foot 6 1/2 inches bearing
 for the widest span, and will
 give 3 1/2 inches clear between the
 ends of the girders over the piers
 between the spans of 36 feet and
 37 feet 7 inches.

(2) The flooring of asphalt
 and gravel might, with advantage,
 be replaced by one inch plank
 laid diagonally and covered with
 tar and sand.

(3) The District Board
 should report the total expendi-
 ture on the bridge up to date,
 as the present estimate only provides

for

Completing it.

M. M.

20/10/00

R. M.

W. M.

20.10.00

6/23/95

Extract from the Proceedings of the District Board Salem, dated 21st September 1888.

Members Present.

G. Mac Watson Esq., President.

Official Members.

M. R. R. J. Gopalan Nayar Esq. Rao Bahadur
Dy. Collector & Vice President

Non Official Members

M. R. R. K. Trivasa Rao Garu Rao Sahib

" Kanjappayya Garu — do —

" S. Krishnasamy Mudr. Esq. do.

" C. Venkatachariar Esq. do.

" Kama Katalapathi Mudr. Esq. do.

" C. Durnalaya Chettiar Esq. do.

C. G. Leckler Esq., Uperend

M. R. R. A. Lakshman Esq. Rao Sahib

" B. Annadani Esq. do.

" Parthasarathi Mudr. Esq. do.

" Kalakanta Mudr. Esq. do.

" Paramalinga Gounder Esq. do.

" Venkatasa Tanker Esq. do.

" Kibee Sahib Khan Sahib.

+ + + +

Read

7. Read letter from the Superintending
Engineer 4th Circle, forwarding for Government
sanction plans with specification report and
estimates amounting to Rs 58,500 (exclusive of
Rs 14,000 for 20% supervision and tools and
Plant) for completing the Salavassal Bridge
of 9 spans with iron girders of wrought
iron pony truss with pin connections.

Sanctioned and submitted to Government
for approval and with request that orders
may be issued to have the bridge put up if
possible within the current year.

+ + + +
(True Extract)

Signed/ G. Mac Watters.
President.

(True Copy)

G. Mac Watters
Executive Engineer,
In charge IV Circle.

1/3325

Enclosure no. 4 of
a letter No. 436 of 8/10/88
from the ^{3rd} 4th Corps.

33952

R C

8
3395

Public Works Department.

Current No. 10,275
Letter No. 436 E.W.
Dated 8th October 1888
From the Supy. Engr. The Corps

NOTE OF REMARKS.

The estimate under
review amounting
to Rs 58,500 for com-
pleting Sabarwal
bridge across the
Vasisthahully river
on the road from
Salem to Chiklata is
submitted for sanction.
The Sabarwal bridge
has been the subject
of considerable discussion
in consequence of
the original design
being faulty and
the construction
inadequate in which
the work was
executed.

It is now proposed
to adopt the present
form of plan
as shown in drawing

No 15 of this type design
circulated with E.O.
No 2320 W of the bridge
and it slightly raises
the piers in water that
the girders may be
land clear of the
corbels, the bottom
of the piers will
then be 5.63 above
H.F.L. but the plan
shows it to be 5.83
above H.F.L.

Plan shows 5.51

A few of the notes
are in excess of the
notes given in the
Schedule viz

Flanking 2 boats Rs 4 against
Rs 2-0-0

Roofs 2 in dry - Rs 6 against
Rs 4-0-0

Earthwork - Rs 5 against
Rs 3-15-3

If the notes given
in the Schedule are
understand that work
is in favour of Rs 700
the net amount of the Estimate
The plan & Est. have
been submitted and
by the President of the
Board to the Board

and what

9/3/05 10275
Anti by E.W.

The plan & Estimate
of Rs 50,500 for completing
the Talamal Bridge in
the Salem District are
recommended for sanction
with the following remarks.

The girders should be
all made the same length
viz 41 1/2 feet, which will
allow 1 foot 6 1/2 inches
bearing of the widest span,
and will give 3 1/2 inches
clear between the ends of
the girders over the pier between
the spans of 36 feet and
37 feet 7 inches.

The flooring of asphaltic
gravel might with advantage
be replaced by one with plank
laid diagonally & covered with
tar & sand.

The District Board should
report the total expenditure
on the bridge up to date; as the
present Estimate only provides
for completing it.

per
15.12.05

No 15 of this type design

No 15 of this type design

1/2 1/2
2397

The above sketch suggests
to make all the same
and 41" 5" same
the right-hand
As it would be hard to
have it: I think
41 1/2" which would
give 3 1/2" inch same as
the 4 1/2" Pin this is
to sufficient

I do not like the
problem of Roachery
4" planting asphalt 1/2" in
and 2 1/2" of gravel

The asphalt & gravel
would I consider both
break up
I do not like 4" planting
covered by 1" diagonal
(crabgrass) planting
as it this has to
be removed as it wears
and covered with the
a sand

W.H.

No 15 of this type design

N
3395

37.10	41.5	3.7	1.9 $\frac{1}{2}$	
37.9	41.5	3.8	1.9 $\frac{1}{2}$	3.7 $\frac{1}{2}$
58.5	41.5	3.	1.10	3.4
36.	41.5	5.5	2.8 $\frac{1}{2}$	4.2 $\frac{1}{2}$
37.7		3.10	1.11	4.7 $\frac{1}{2}$
37.10	41.5	3.7	1.8 $\frac{1}{2}$	3.7 $\frac{1}{2}$
38		3.5	1.7 $\frac{1}{2}$	3.4
37.8		3.9	1.10 $\frac{1}{2}$	3.6
58.3		3.2	1.7	3.5 $\frac{1}{2}$

Minimum bearing - 1".6

36	41.6"	5.6	2.9	4.8 $\frac{1}{2}$
37.7	41.6	3.11	1.11 $\frac{1}{2}$	

No 15 of this type design

P.W.C. 10275-12/25/37

The design for the girders is being according to the type design recently received from the Indian Office, may be approved.

It is unfortunate that the piers have been built as an 2 gne unconsolidated spaces, but I think it would be advisable to make all the girders of the same length and alter the amount of bearing accordingly.

The clear spans being from 35' 5" to 36' the type design is 40' spans from centre to centre of bearings, giving a girder of 41' 10".

Taking 1' 6" as the maximum bearing admissible, the girders may all be made 41' 5" in length.


Taking the most unfavourable case viz that of the adjacent spans of 36' and 37' 7" there will still be room left for expansion $4\frac{1}{2}$ " as shown in the accompanying diagrams.

The masonry for the bridge has been almost completed, and the foundations may be approved.

P.W.C.

For the Indian Office
P.W.C.

No 15 of this type designs

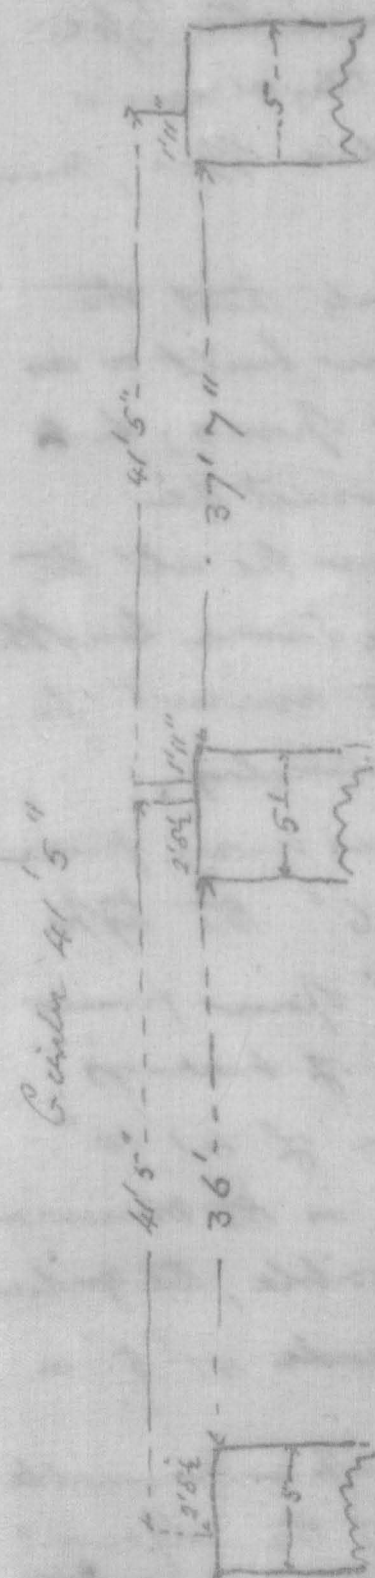

2' 0 1/2 + 1' 11" = 4' 7 1/2" leaving 4 1/2" clear between the ends of the girders.

MRB: Personally I think the roadway is insufficient for a long bridge; but the type design only allows this width; and in this present case the piers will not allow greater width to be given to the roadway.

W. W. S. S.

Front and Rear

B. R. works
PUBLIC WORKS DEPARTMENT.

31

PROCEEDINGS OF THE MADRAS GOVERNMENT.

UNDER date the

Read the following

From the Supty. Engineer IV Circle. H. E. No. 431 S. W. 2/8 October 1888.
Note by the Chief Engineer P. W. Department of 20 October 1888

The estimate amounting to Rs. 58,500, for completing the Talavasal Bridge in the Salem District, is sanctioned.

2. The Supty. Engineer will report what amount can be spent on the work during the current official year, so that the Local and Municipal Department may be requested to provide the necessary funds.

3. Attention is drawn to the note by the Chief Engineer P. W. Department above recorded.

4. The sanction accorded in para 1 of these Proceedings has been registered as Local No. 15 W of 1888-89.

974
out

Dec 11/18

To The Supty. Engr. IV Circle with 6 copies
" Examiners of P. W. Acts with the duplicate abstract estimate
" Local and Municipal Department
(To The Chief Secy for facsimile of counter-initials)

W. W. S. S.
20-10-88
20/10/88

14
3395

22. x 88
H.W. 23 x 88
1. 10. 1. 88

Govt. of (1888) Madras.

PUBLIC WORKS.

Dated

11/12

Recd

Encl.

GO. 24 Oct 1888 No. 33954

Talaras at bridge,

Salem St.

Est for completing the
sanctioned -

95
6

Subd. 26/10