

- (1) பக்கங்களின் எண்ணிக்கை 4
 (2) புதுக்கித் திருப்பிய நாள் 21.5.90
 (3) ஆதாரங்குறிப்பவர் சுருக்கொப்பம் 6.9

தமிழ்நாடு ஆவணக் காப்பகம்.

(19)

தமிழ்நாடு அரசு

P.W.D. துறை

அரசாணை எண். மு. கோப்புத் தாள் எண்.	194	அச்சகம் பலவகை
நாள் :	21-1-1891	198

மடிக்கவோ கண்டபடி கையாளவோ கூடாது

2. sheets

ஆவண, கா-1-18,006-15-6-87.

one State and
one British Sheet.

7

FIG. I
FRONT ELEVATION


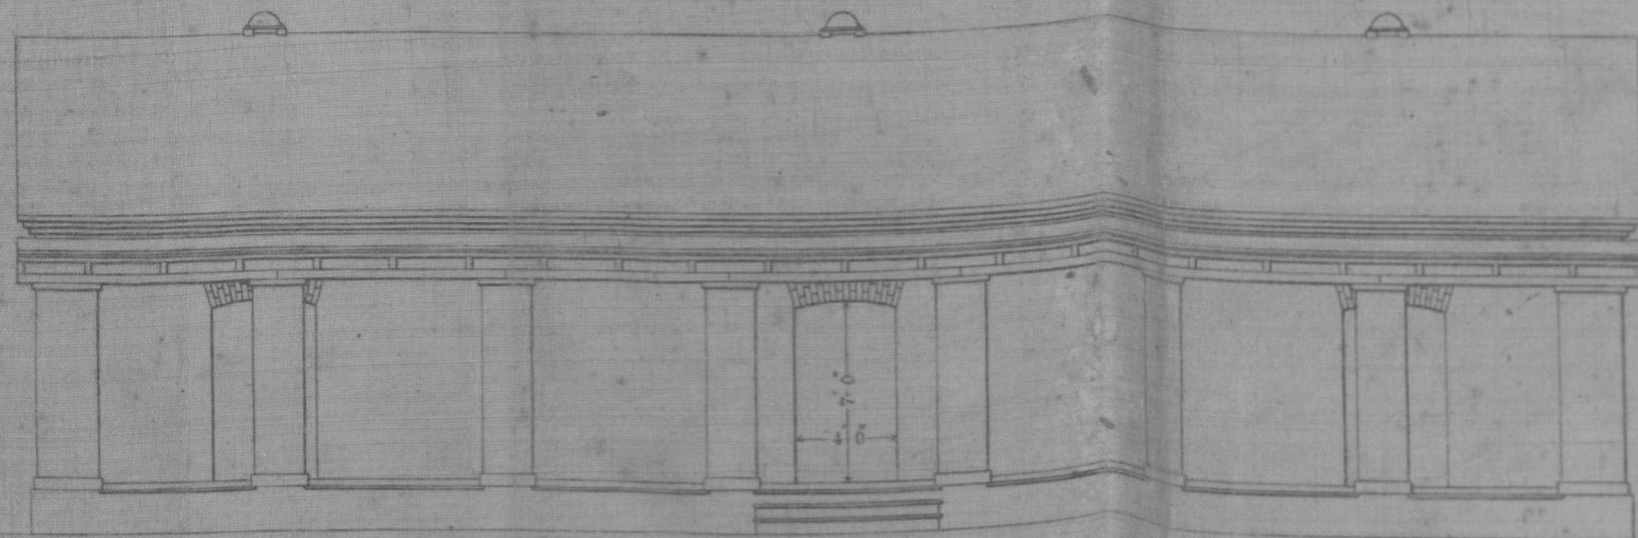


FIG. II
PLAN.

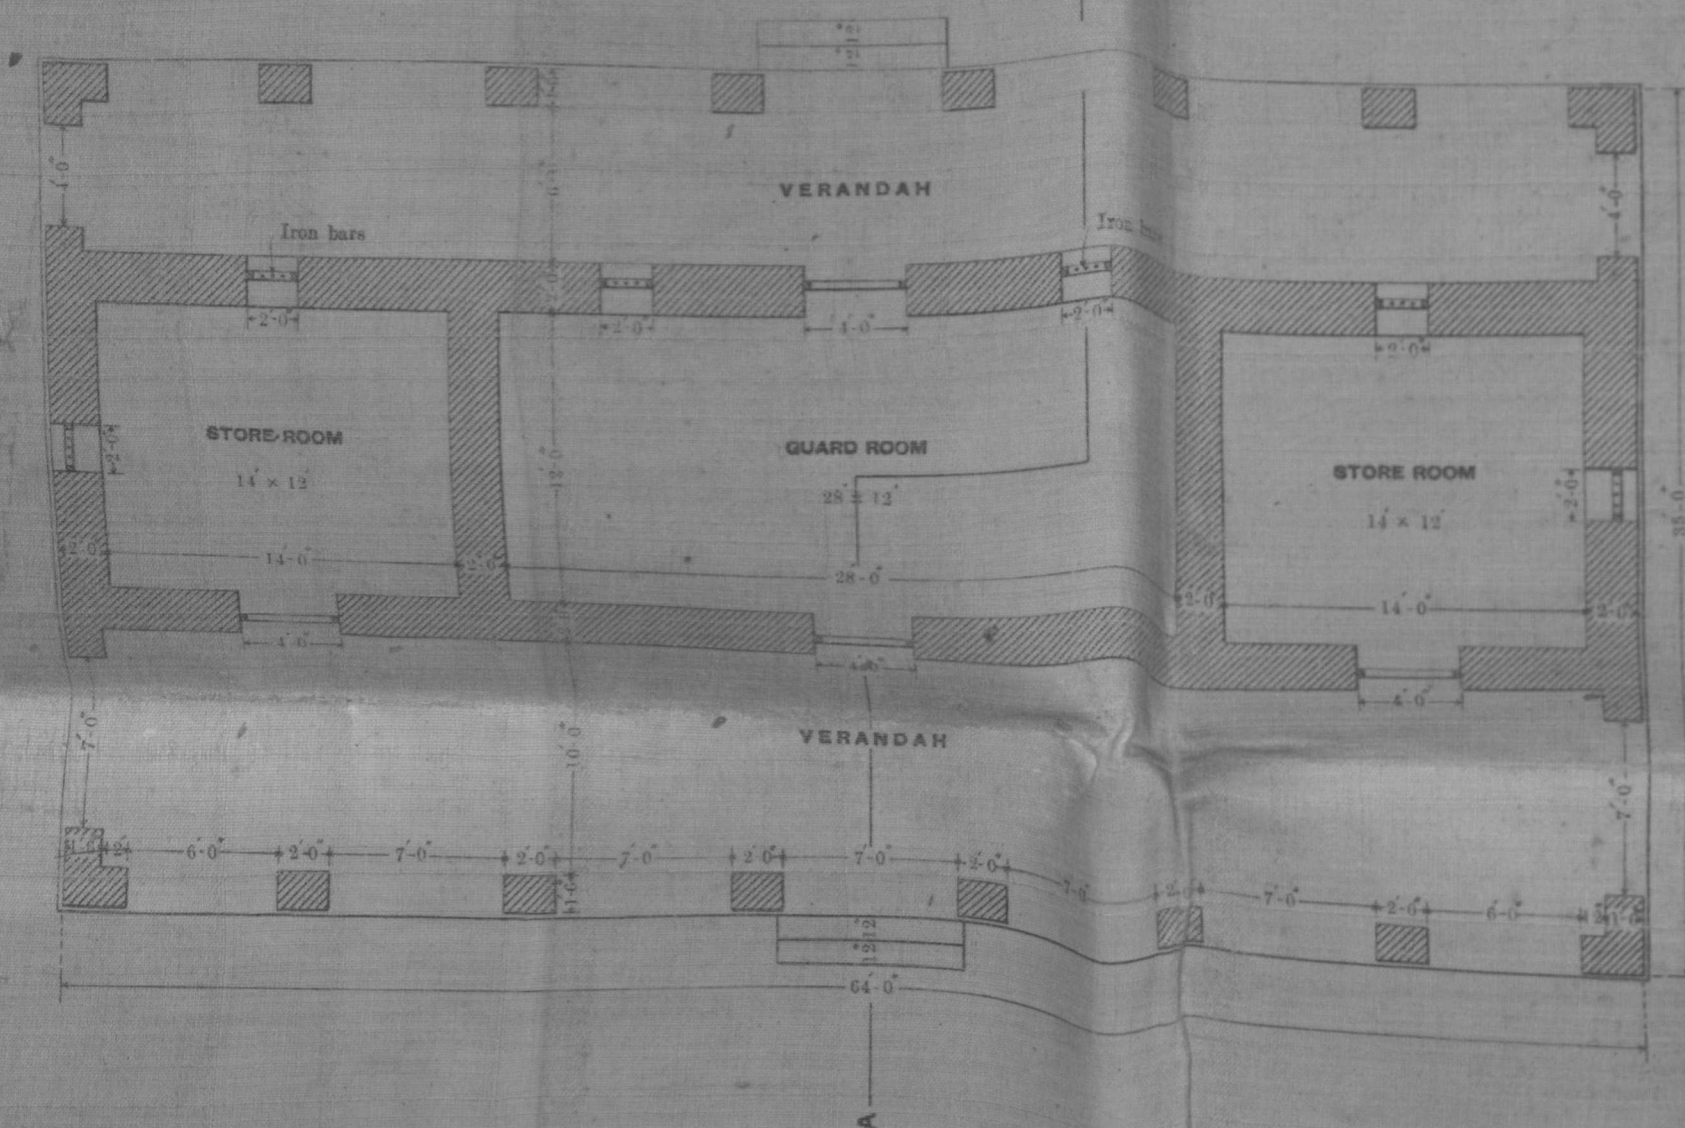


PLINTH AREA 2,290 S. FT.

Scale
For Figs. I. & II 7 1/2 Feet = 1 Inch.

REVISED STANDARD PLAN
FOR A
COMBINED GUARD ROOM AND
STORE ROOMS.
FOR A REGIMENT OF NATIVE CAVALRY.

FIG. III
CROSS SECTION ON A. B.

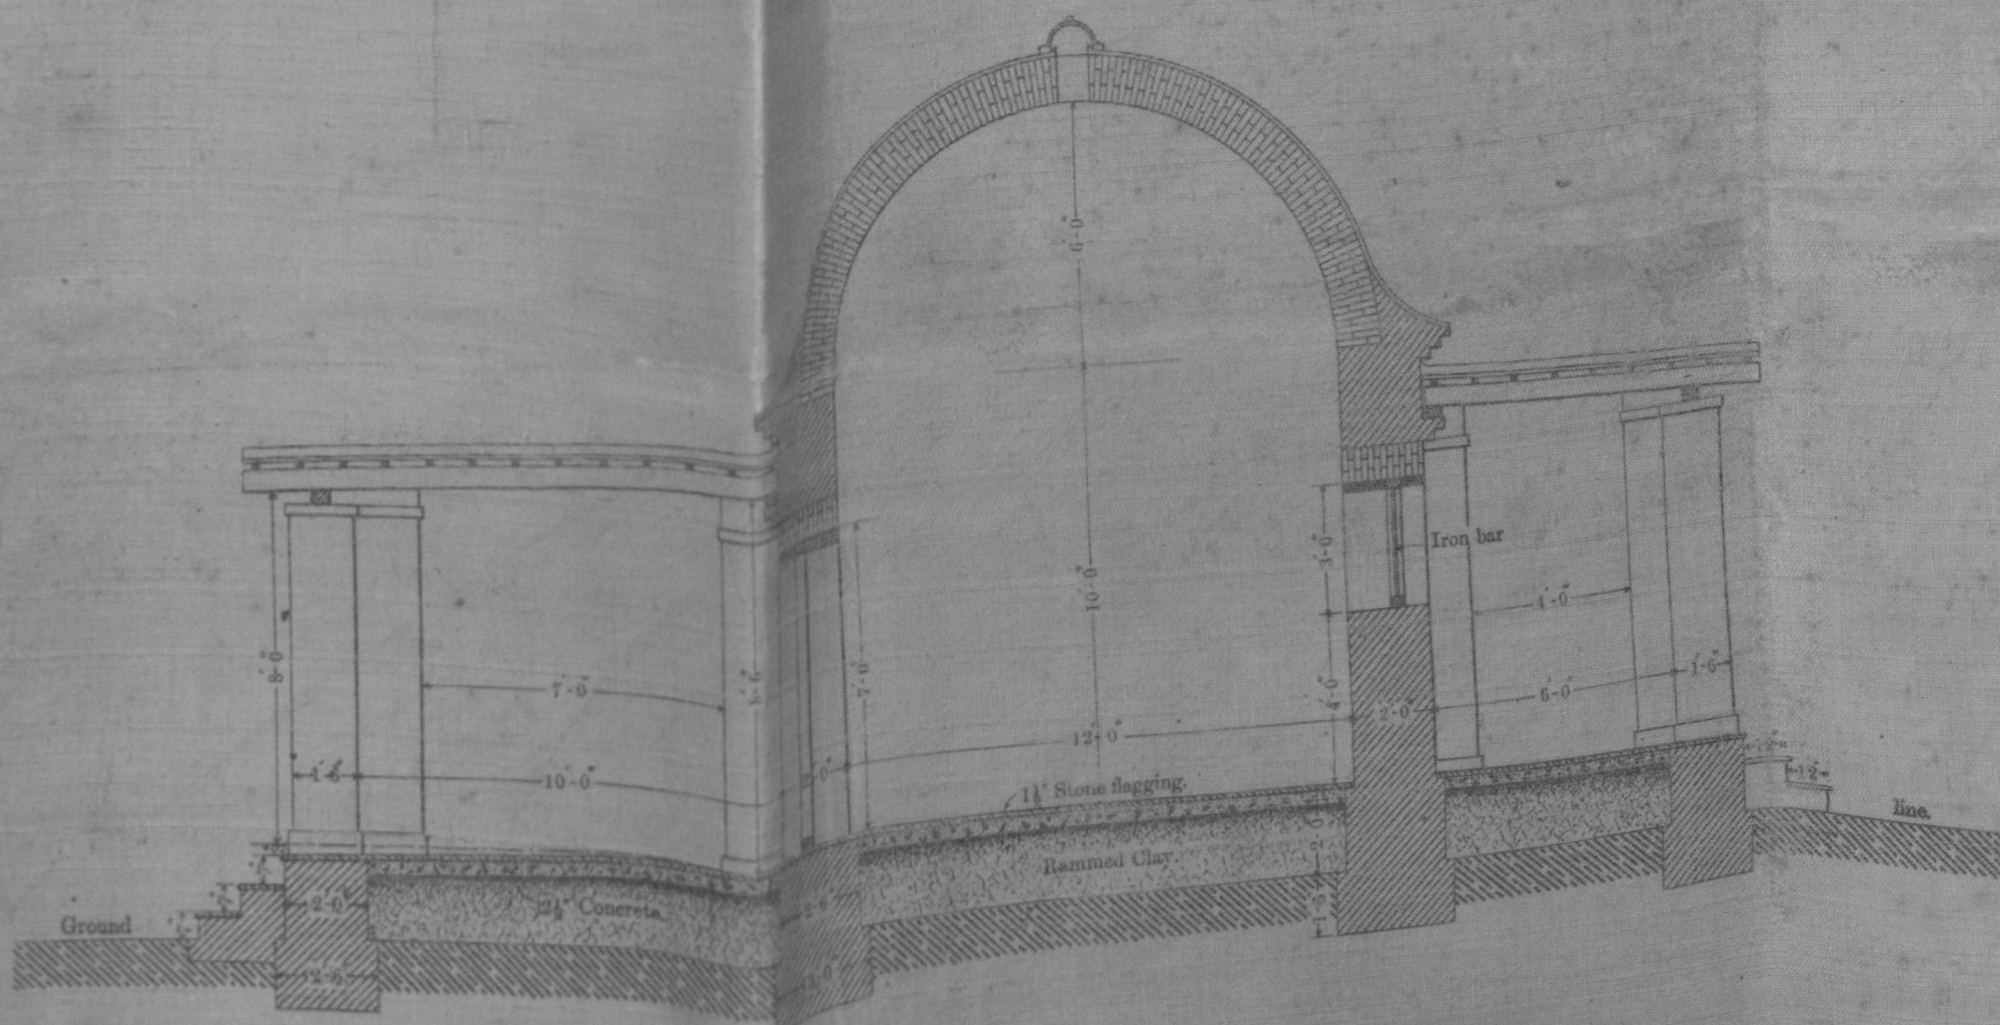

Scale
For Fig. III 4 1/2 Feet = 1 Inch.

W. Sanford
BRIGADIER-GENERAL, R.
Director General of Military Works
in India

All communications to
be addressed to the
Director General
of Military Works
in India.

No. 113
13

Military Works Department,

Simla, 12th January 1891.

From

The Director General of Military Works in India,

To

The Secretary to the Government of Madras
Public Works Department.

Madras

Sir,

I have the honor to forward for
information to you a revised standard
plan of a combined guard room and store
room for a Regiment of Native Cavalry.

I have the honor to be,

Yours most obedient servant

R. Barnett Major R.E.

To Director General of Mil. Works

RJA

Chas. No 58

Communicated
to Suplt. Genl. for
information.

W.H.
21.1.91

S. H.

(2)

To Subt. Genl. with
copy of plan
for 1891