


196 W.



21-1-1891

PLINTH AREA 2,290 S. FT.

For Figs. I. & II.

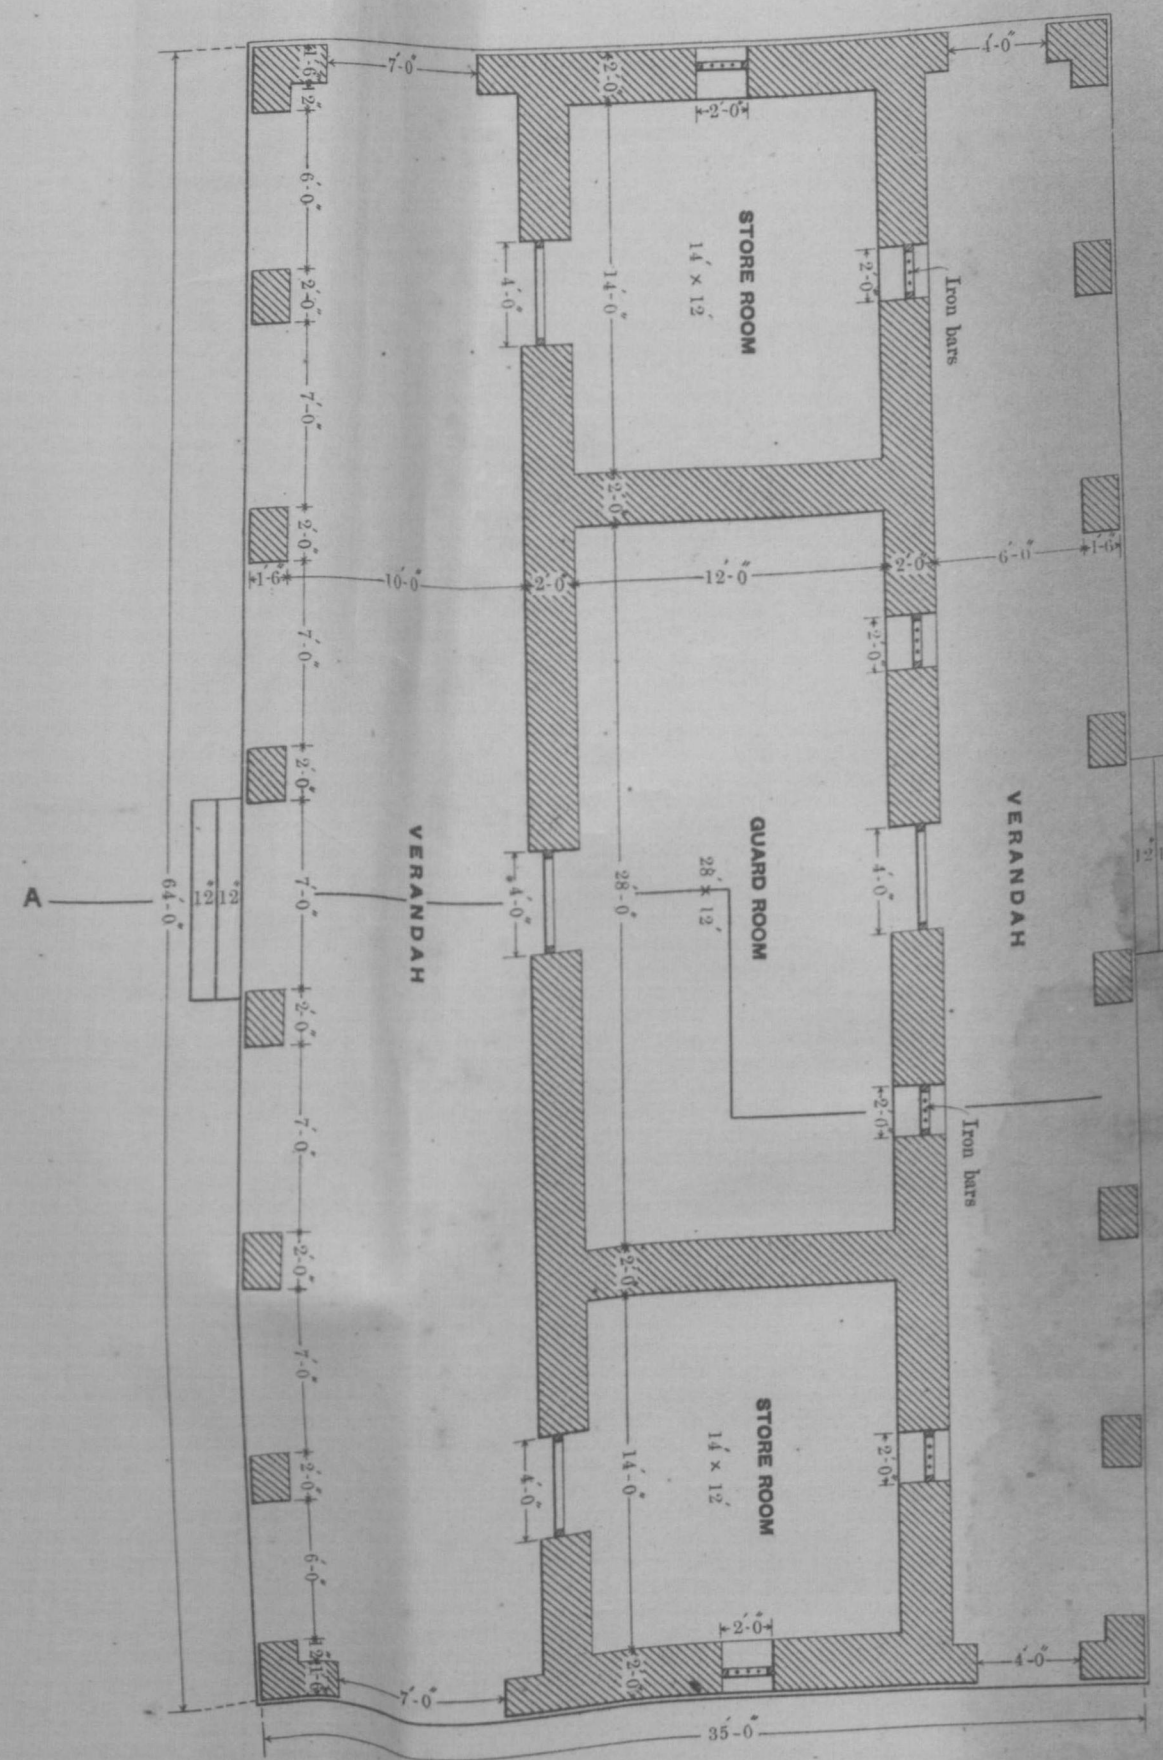


PLAN.

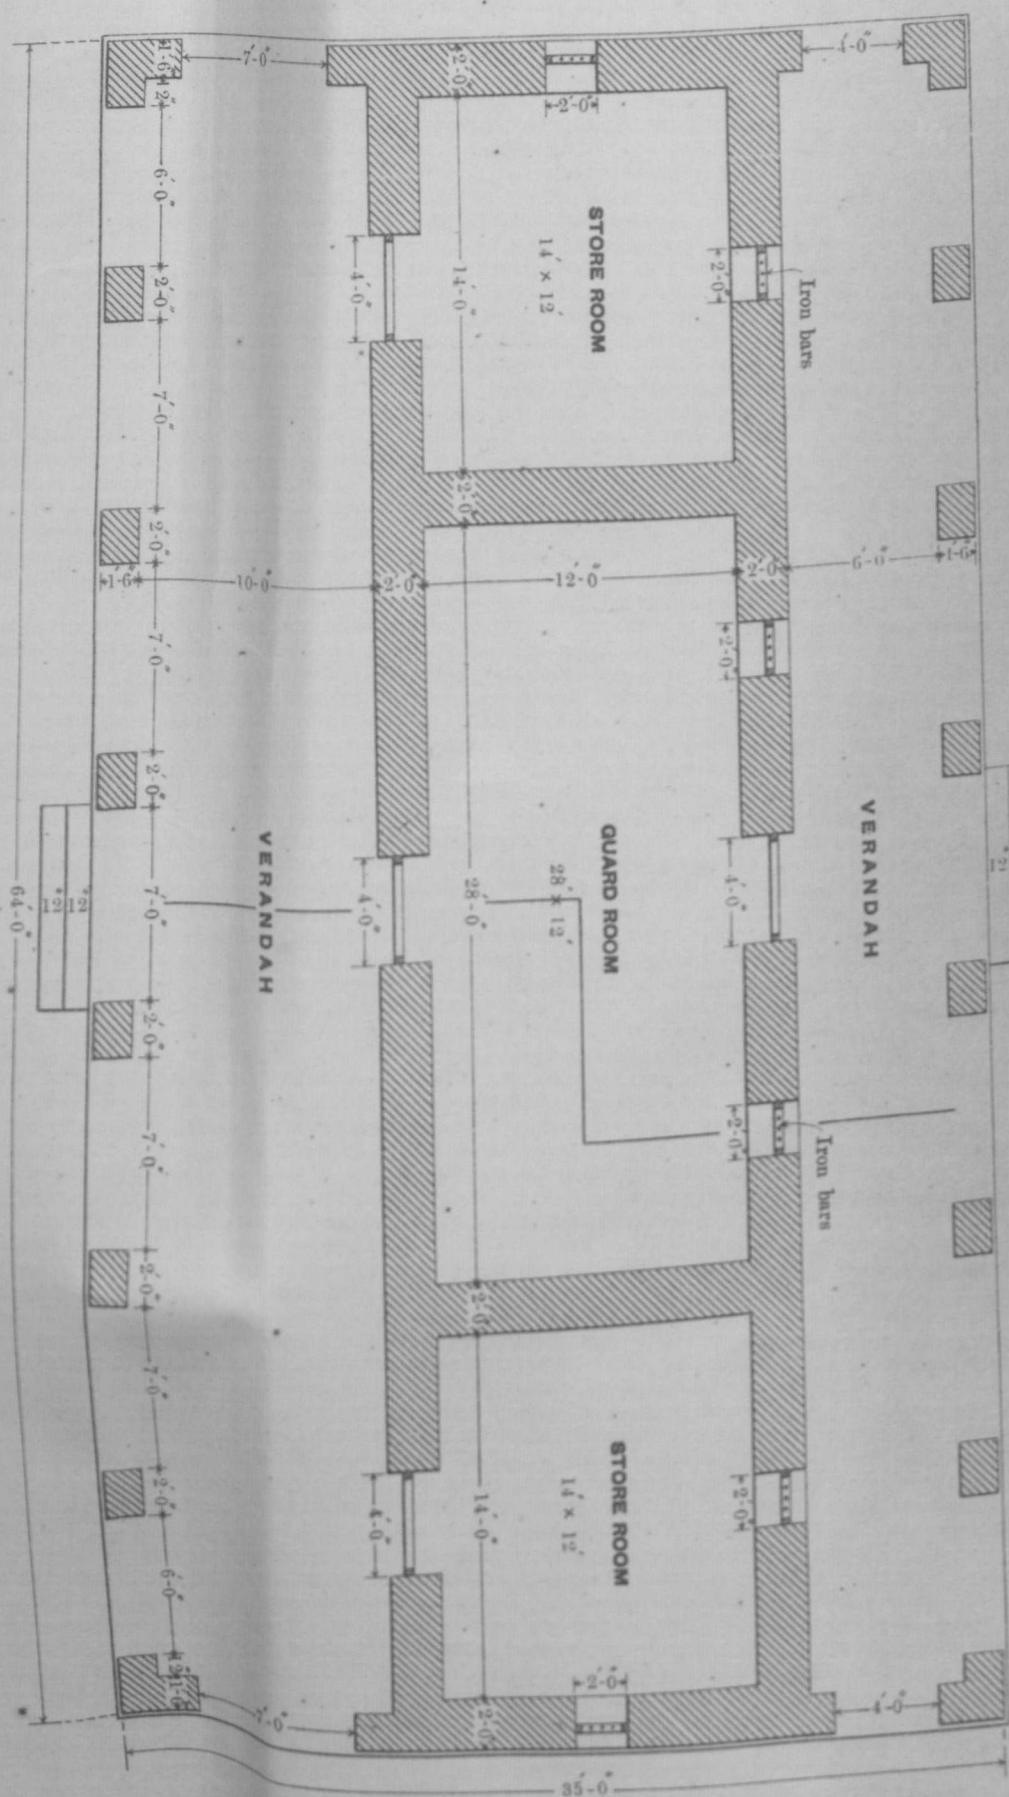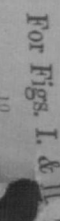


PLAN.

For Fig. I.

PLINTH AREA 2,200 S. FT.

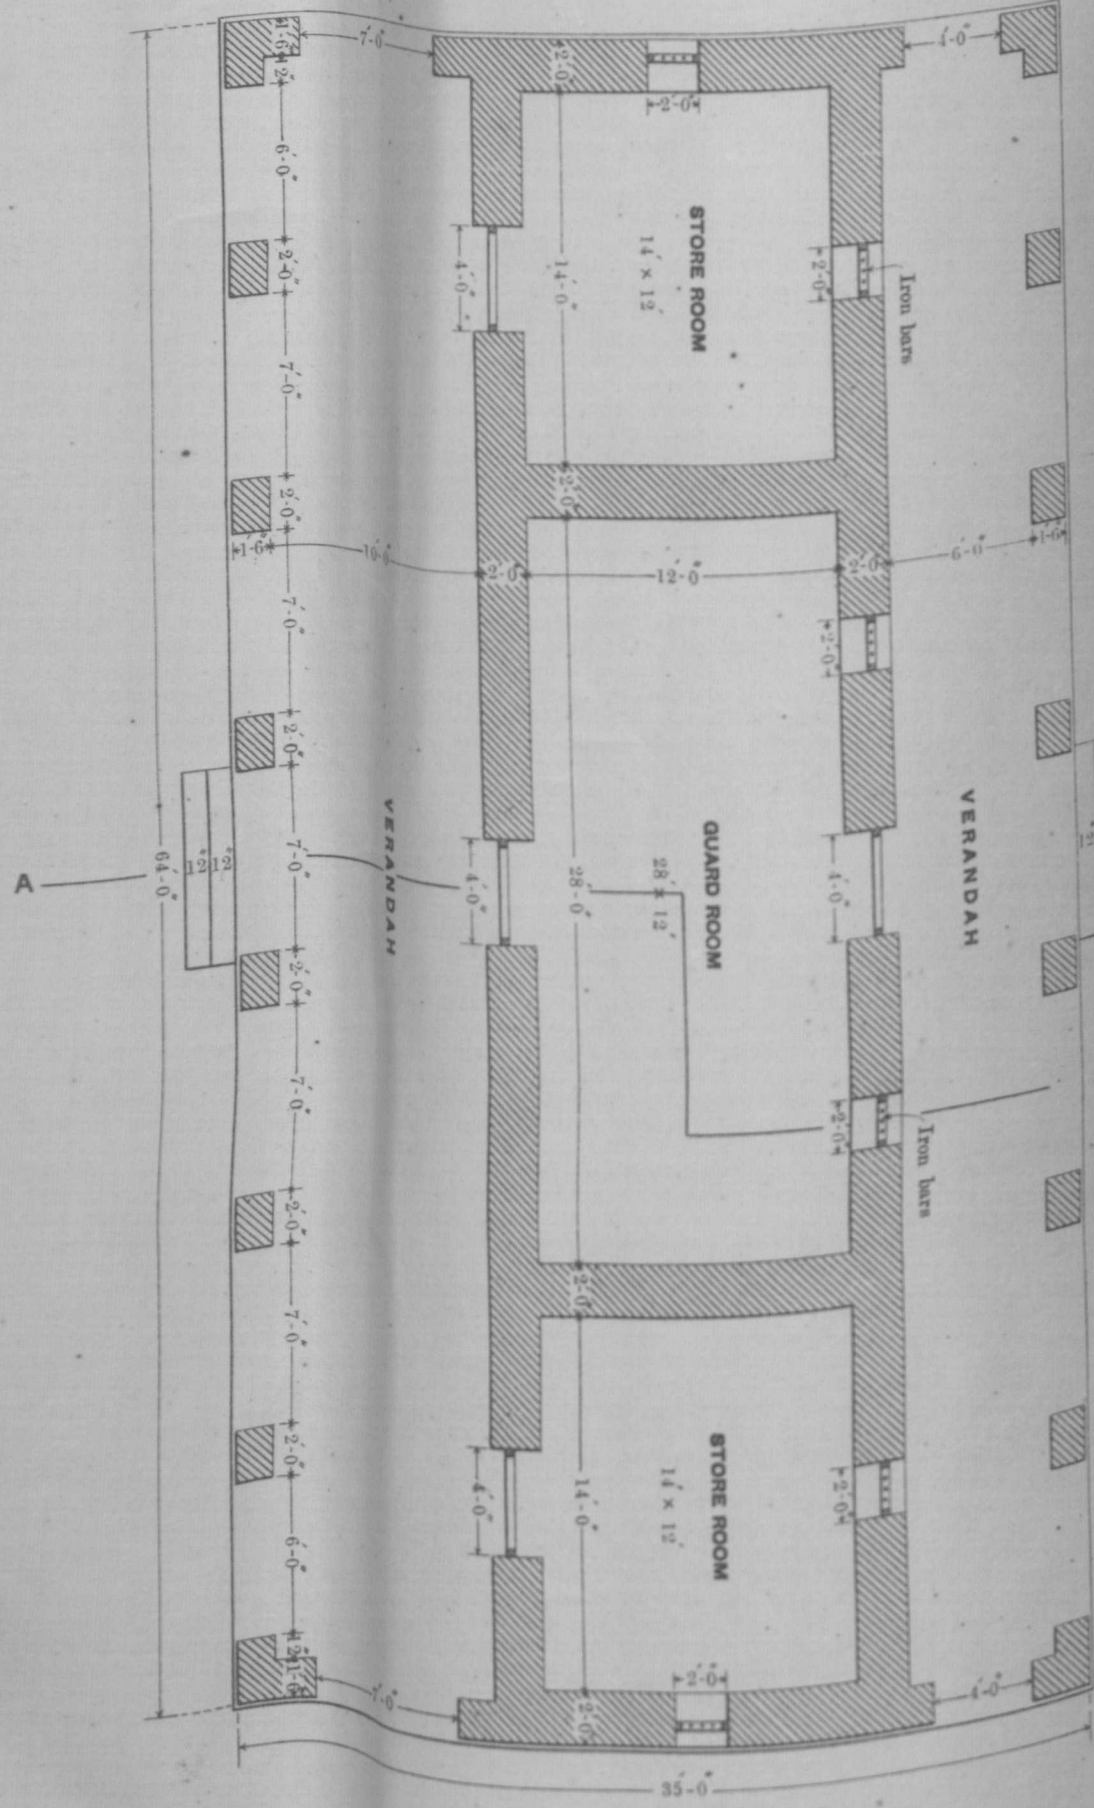


PLAN.

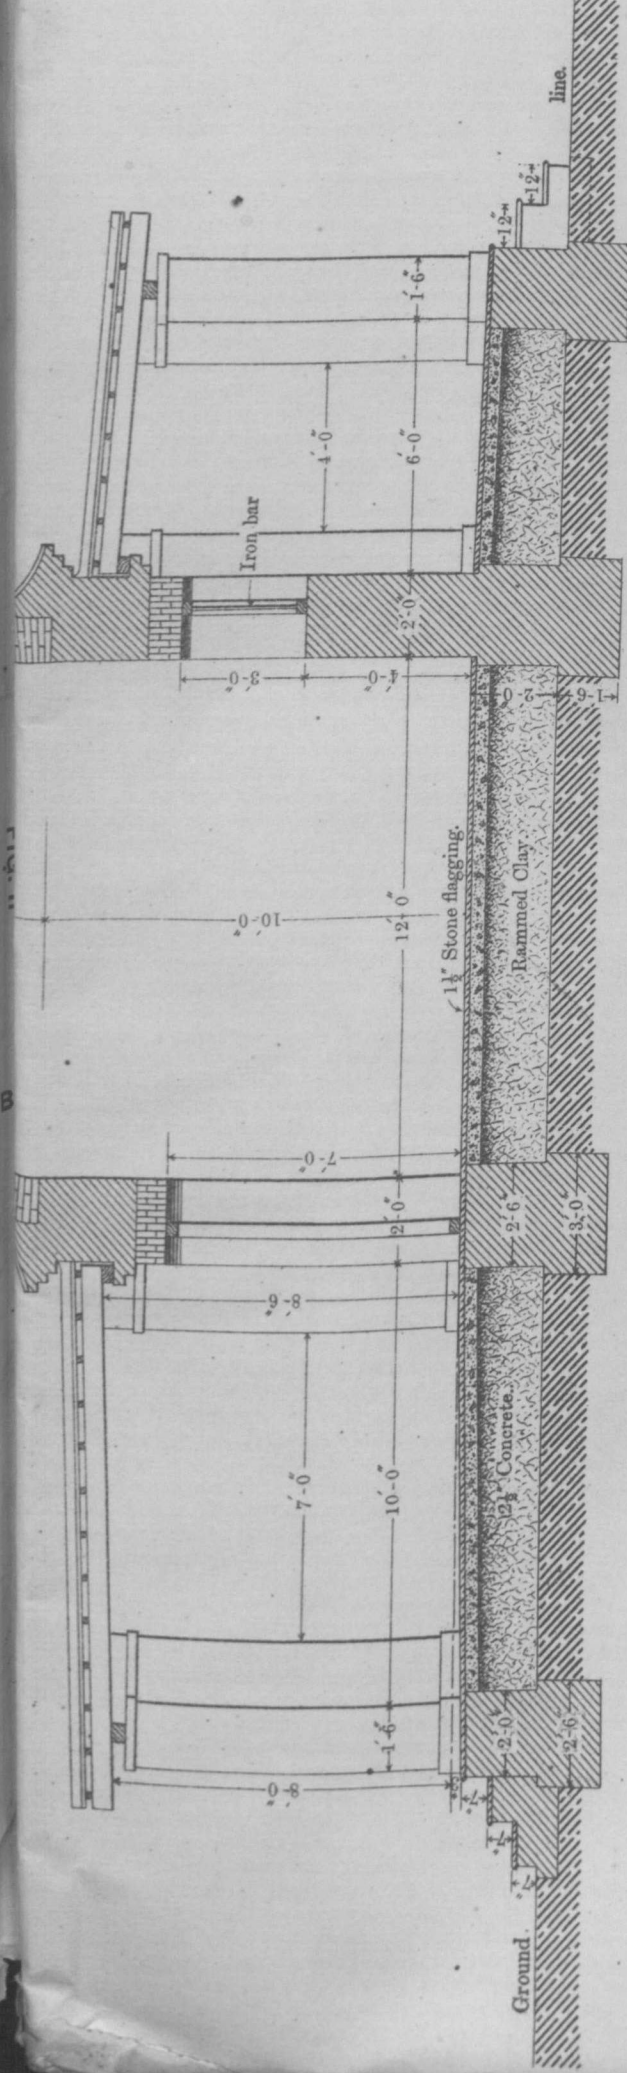


Scale

For Fig. III. 4 1/2 Feet = 1 Inch.

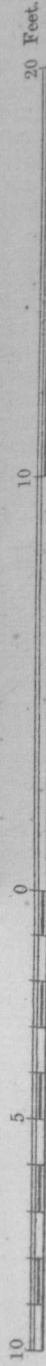


For Fig. I.

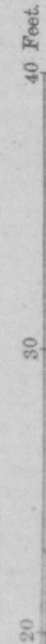


H. Stanford

BRIGADIER-GENERAL, R. E.
Director General of Military Works.
In India

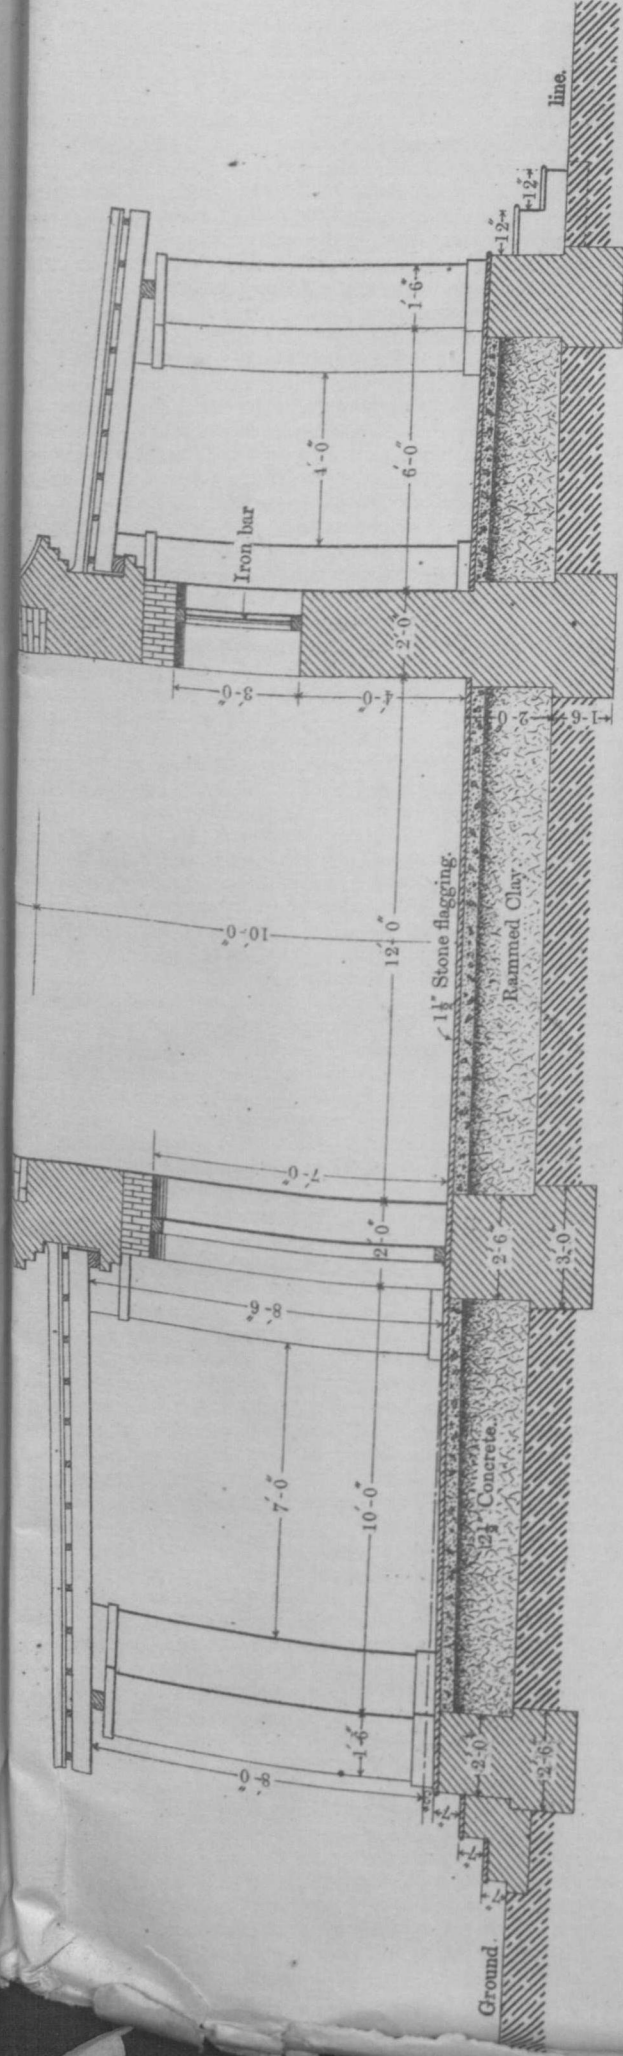


Scale

For Fig. III. 4 1/2 Feet = 1 Inch.

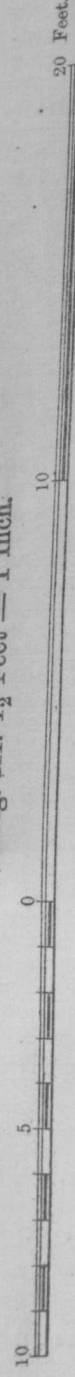


1 inch = 4 1/2 feet

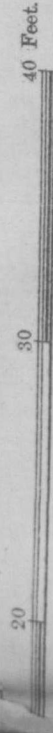



H. Stanford

BRIGADIER-GENERAL, R. E.
Director General of Military Works.
In India

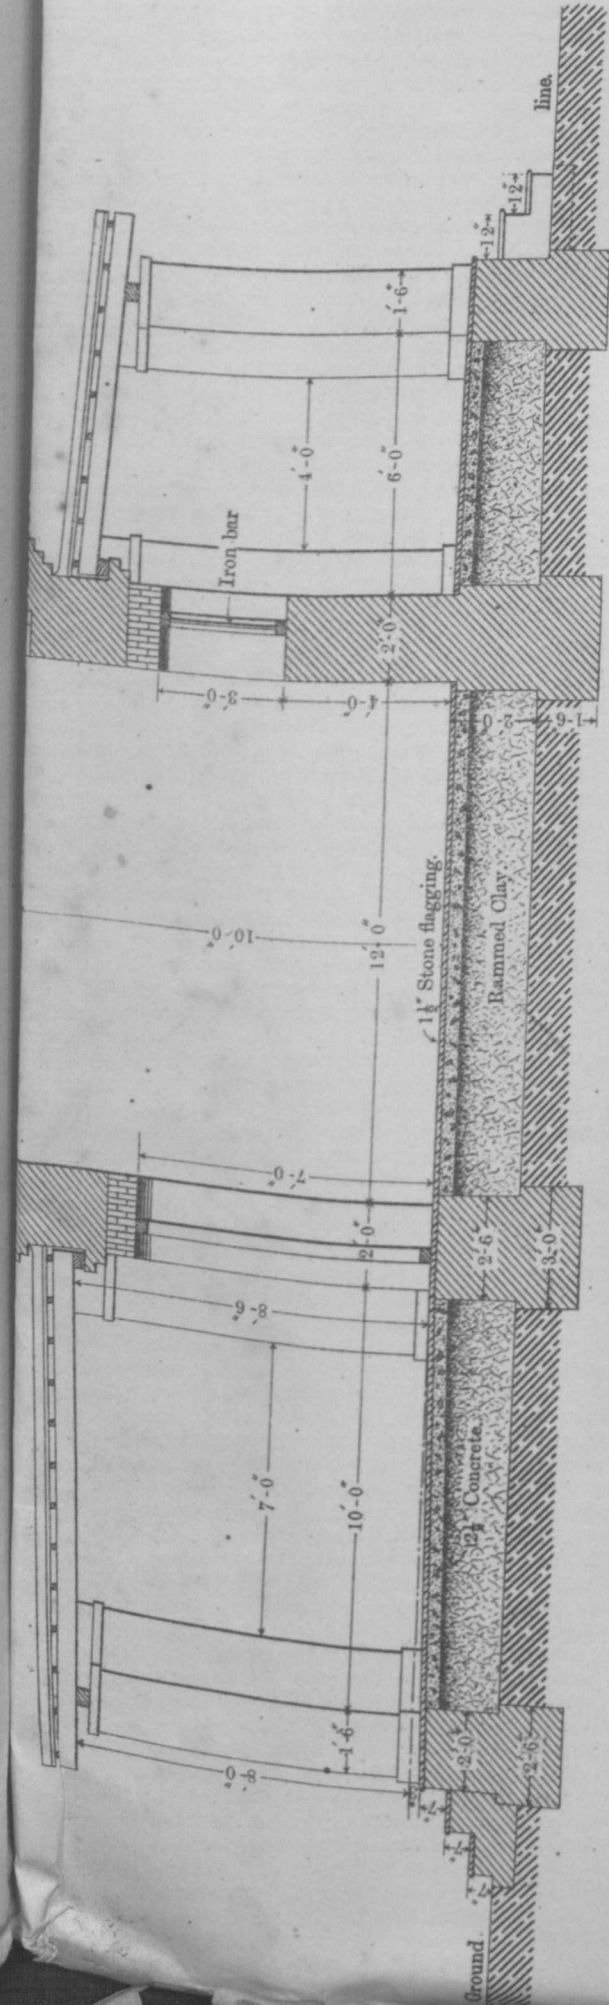

Scale

For Fig. III. $4\frac{1}{2}$ Feet = 1 Inch.

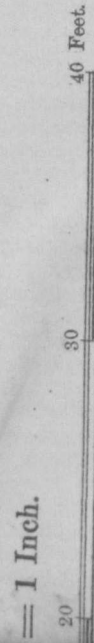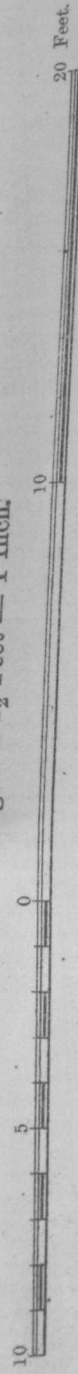


H. Langford

BRIGADIER-GENERAL, R. E.
Director General of Military Works.
In India

REVISED STANDARD PLAN
FOR A
COMBINED GUARD ROOM AND
STORE ROOMS.
FOR A REGIMENT OF NATIVE CAVALRY.


FIG. III
CROSS SECTION ON A. B.

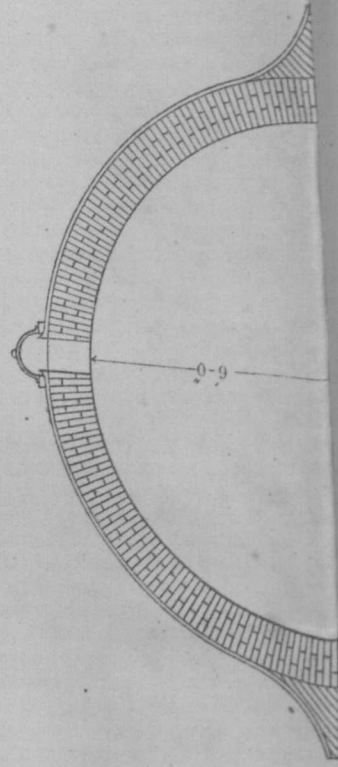

REVISED STANDARD PLAN
FOR A
COMBINED GUARD ROOM AND
STORE ROOMS.
FOR A REGIMENT OF NATIVE CAVALRY.

FIG. III

CROSS SECTION ON A. B.

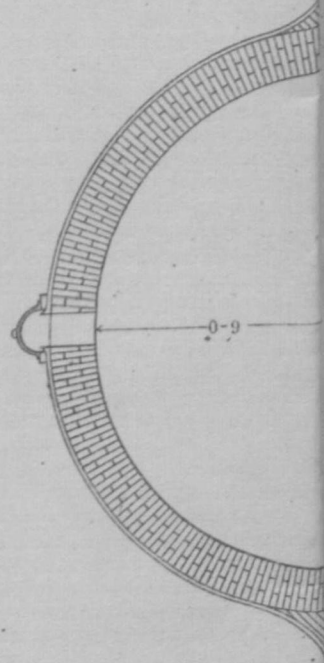

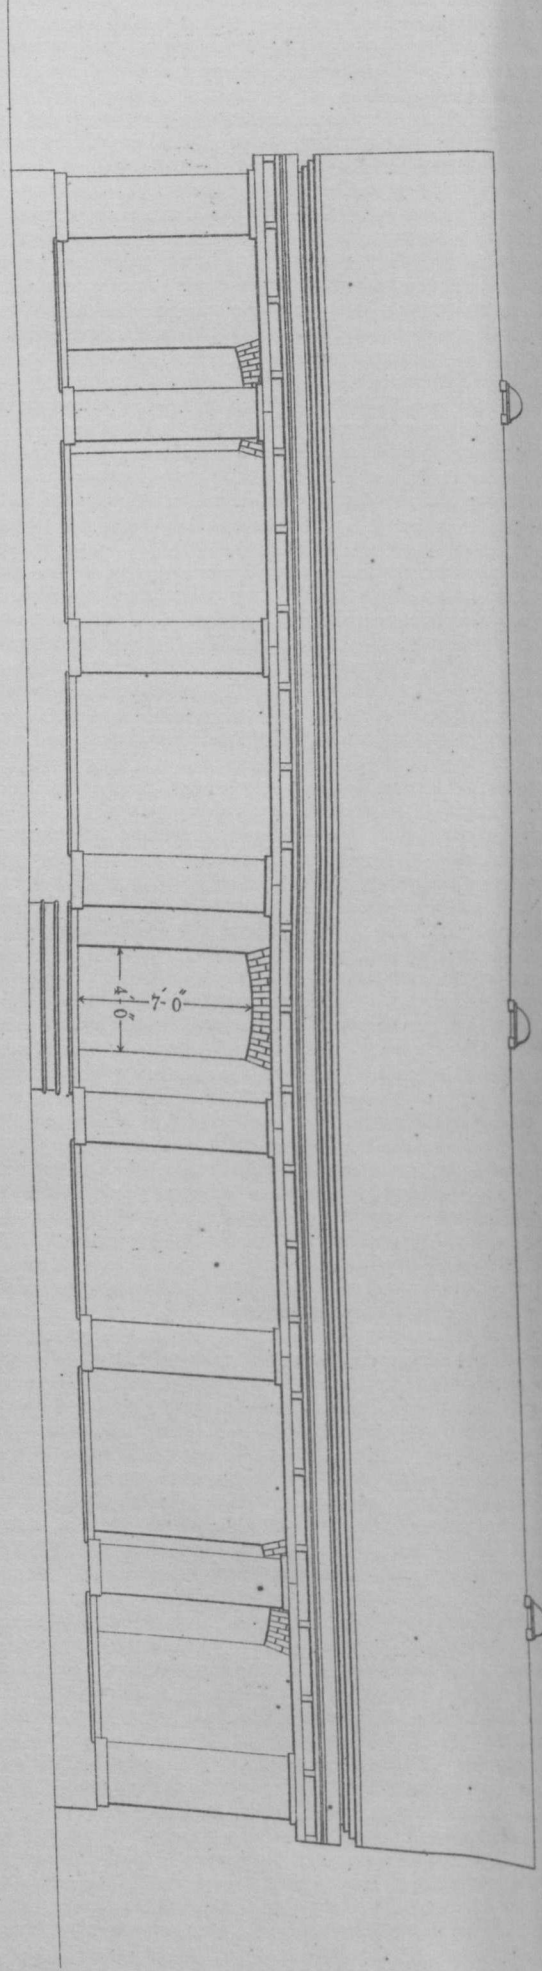


FIG. I
FRONT ELEVATION

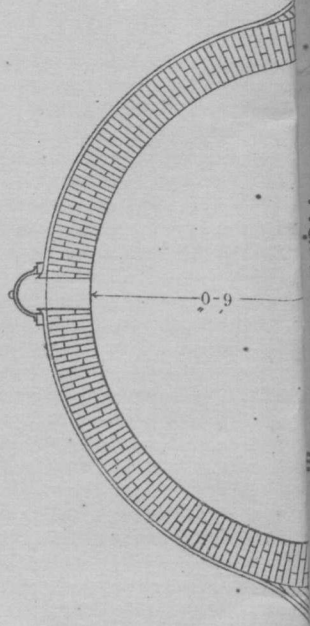


FIG. II

CROSS SECTION ON A. B.

FIG. III

REVISED STANDARD PLAN
FOR A
**COMBINED GUARD ROOM AND
STORE ROOMS.**
FOR A REGIMENT OF NATIVE CAVALRY.

FIG. I

FRONT ELEVATION

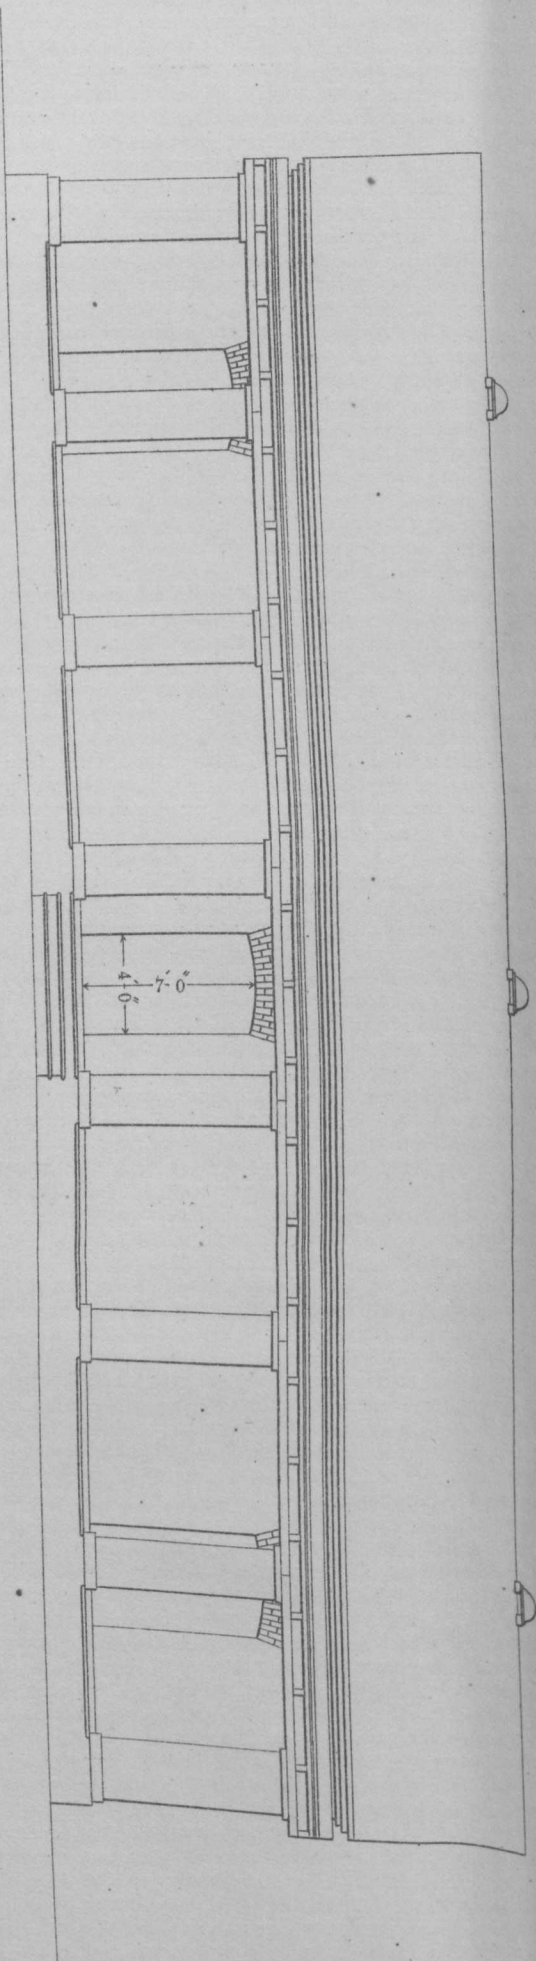


FIG. II

m

FIG. 1

FRONT ELEVATION

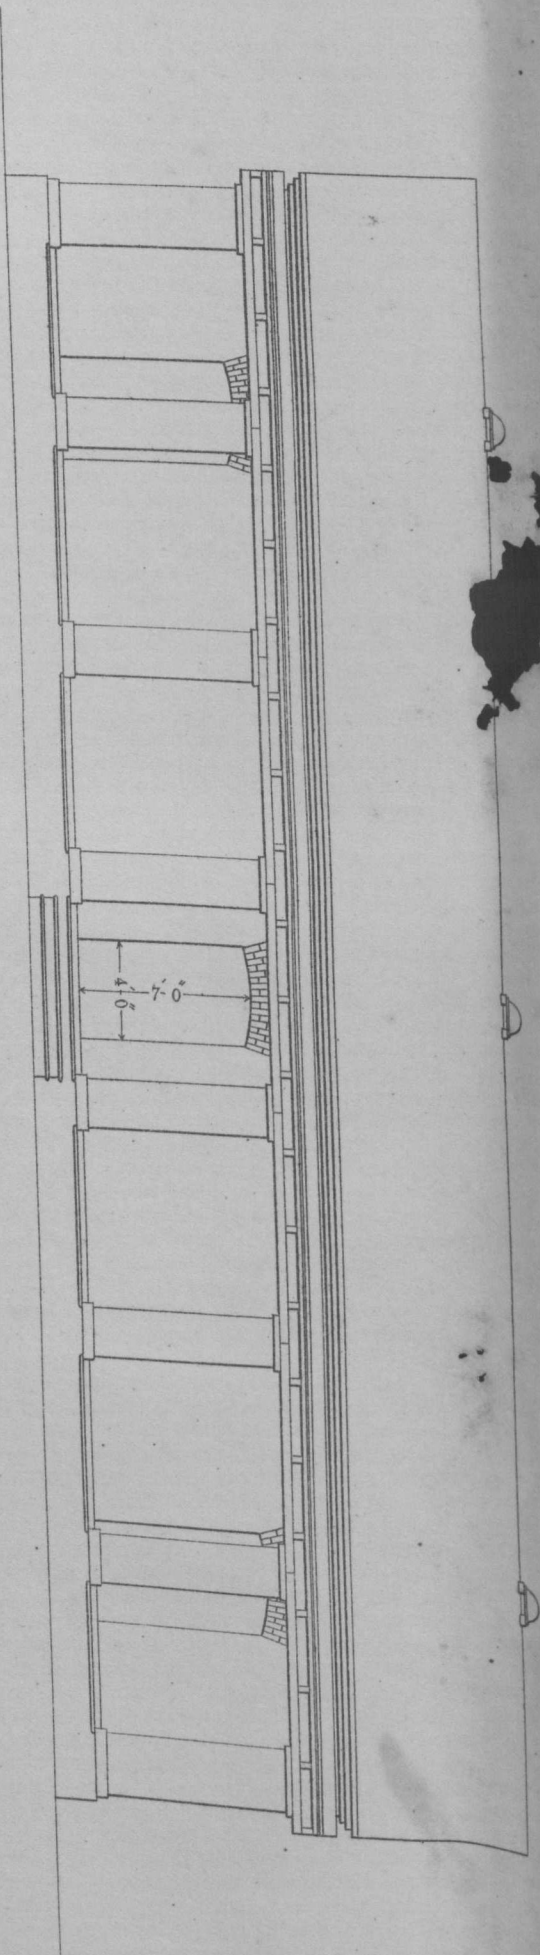


FIG. II

GOVERNMENT OF MADRAS.

PUBLIC WORKS DEPARTMENT.

Buildings and Roads.

Military Works.

READ—the following papers:—

From Colonel E. H. EYRE, Officiating Quartermaster-General, to the Secretary to Government, Military Department, dated Ootacamund, 18th December 1890, No. 1110 M.W. (Honors and Salutes).

I am desired by the Commander-in-Chief to forward, for the information of

- * No. 3976 of 23rd August 1890 with endorsement No. 242 M. of 26th idem from Superintending Engineer, IV Circle.

Government, the accompanying copy of a letter * from the Executive Engineer, Coimbatore division, to the Superintending Engineer, IV Circle, and of the latter officer's endorsement thereon, from which

it will be seen that both these officers are of opinion it would be of no use attempting to carry out any repairs to the temporary magazine recently constructed at this station

G.O., No. 4369, dated 4th July 1889.

" " 4842, " 22nd "
" " 7883, " 12th November 1889.
" " 1488, " 27th February 1890.

by Sapper labor under the orders of Government marginally noted for the storage of powder, &c., required for saluting purposes and for the small arms ammunition of the Nilgiri Volunteer Rifles, and suggest that a permanent building on an approved plan be constructed.

2. As the battery is maintained permanently for saluting purposes and as it has now been decided that the time gun should be fired throughout the year at Ootacamund, His Excellency concurs in the above opinion and considers it absolutely necessary that a permanent magazine should be provided for the safe storage of the powder, &c., and the site of the proposed building being adjacent to the Council Chamber and Secretariat offices on Stonehouse Hill, Sir Charles Arbuthnot is strongly of opinion that it should be constructed on a standard plan and that a lightning conductor should be provided.

3. At the Commander-in-Chief's request a plan and estimate, the latter amounting to Rs. 1,650, for the construction of such a building have been prepared by the Public Works Department and these I have now the honor to forward with His Excellency's approval for the sanction of Government, and I am to express the hope that, considering the urgency of the work and the desirability of providing a safe magazine as soon as possible, Government may be pleased to provide the necessary funds in view to the building being taken in hand by the Public Works Department and completed, if possible, before the expiry of the current financial year.

No. 225, Military.

Approved and transferred to the Public Works Department, for favor of disposal, with reference to O.G., No. 2137 W., dated 6th August 1890.

(By Order.)

FORT ST. GEORGE,
12th January 1891.

(Signed) A. KENNEY-HERBERT, Brigdr.-Genl.,
Secretary to Government.

Telegram from the Secretary to the Government of India, Military Department,
to the Secretary to the Government of Madras, Public Works Department,
dated 28th January 1891, No. 247 M.W.

Yours 22. Re-appropriation therein proposed sanctioned.


ORDER—dated 5th February 1891, No. 331 W., Public Works.

The estimate, for constructing a powder magazine on Stonehouse Hill, Ootacamund, is forwarded to the Superintending Engineer, IV Circle, for sanction.

2. The Government of India having sanctioned the transfer of Rs. 1,650 from the reserve with the Government under Imperial Military repairs to Minor works, that sum is now appropriated for the work.

3. Arrangements should be made to complete the work, if possible, before the expiry of the current official year.

(True Extract.)

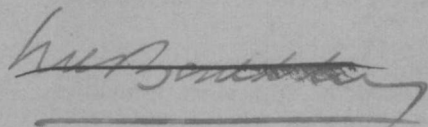

Major, R.E.,
Under-Secy. to Govt., P.W.D.

To the Superintending Engineer, IV Circle, with four enclosures.
" Examiner, Public Works Accounts.
" Military Department.

Exd. A. D. Xavier.
Spare Copies

BUILDINGS AND ROADS.
MILITARY WORKS.

Govt. of {1891} Madras
PUBLIC WORKS.

Dated February, 5th.

Recd.

Encl.

G.O., 5th Feb. 1891, No. 331 W.

FEBRUARY.

Powder Magazine

Estimate for constructing a — on Stone-
house Hill, Ootacamund, forwarded to the
Superintending Engineer, IV Circle, for
sanction.