

GOVERNMENT OF MADRAS.
PUBLIC WORKS DEPARTMENT.

Buildings and Roads.
Civil Works.

READ—the following paper:—

From A. S. RUSSELL, Esq., Officiating Superintending Engineer, II Circle, to the Chief Engineer, Public Works Department, dated Bezwada, 17th September 1895, No. 260 Gl.

I have the honour to request you will be good enough to supply me with three more copies of the revised standard design for a second-class taluk office tiled roofing circulated (as an accompaniment to G.O. No. 3122 W., dated 20th November 1891) with No. 3655 C., dated 17th November 1894.

2. I request also that the revised schedule of quantities under preparation in the Consulting Architect's office (*vide* paragraph 3 of the above circular), if ready, may be supplied with three extra copies.

ORDER—dated 26th September 1895, No. 2381 W., Public Works.

The design applied for by the Superintending Engineer is now obsolete and a revised design recently prepared is circulated for adoption.

2. A schedule of quantities based on the plan now issued, will shortly be circulated.



(True Extract.)

Under Secy. to Govt., P.W.D.

To Superintending Engineers,
" the Consulting Architect to Government, } with copies of the revised design.
" the Revenue Department,

Exd. T. K. Narayana Aiyangar.
Spare Copies

REVISED TYPE DESIGN FOR A DEPUTY TAHSILDARS OFFICE-TILED ROOFING.

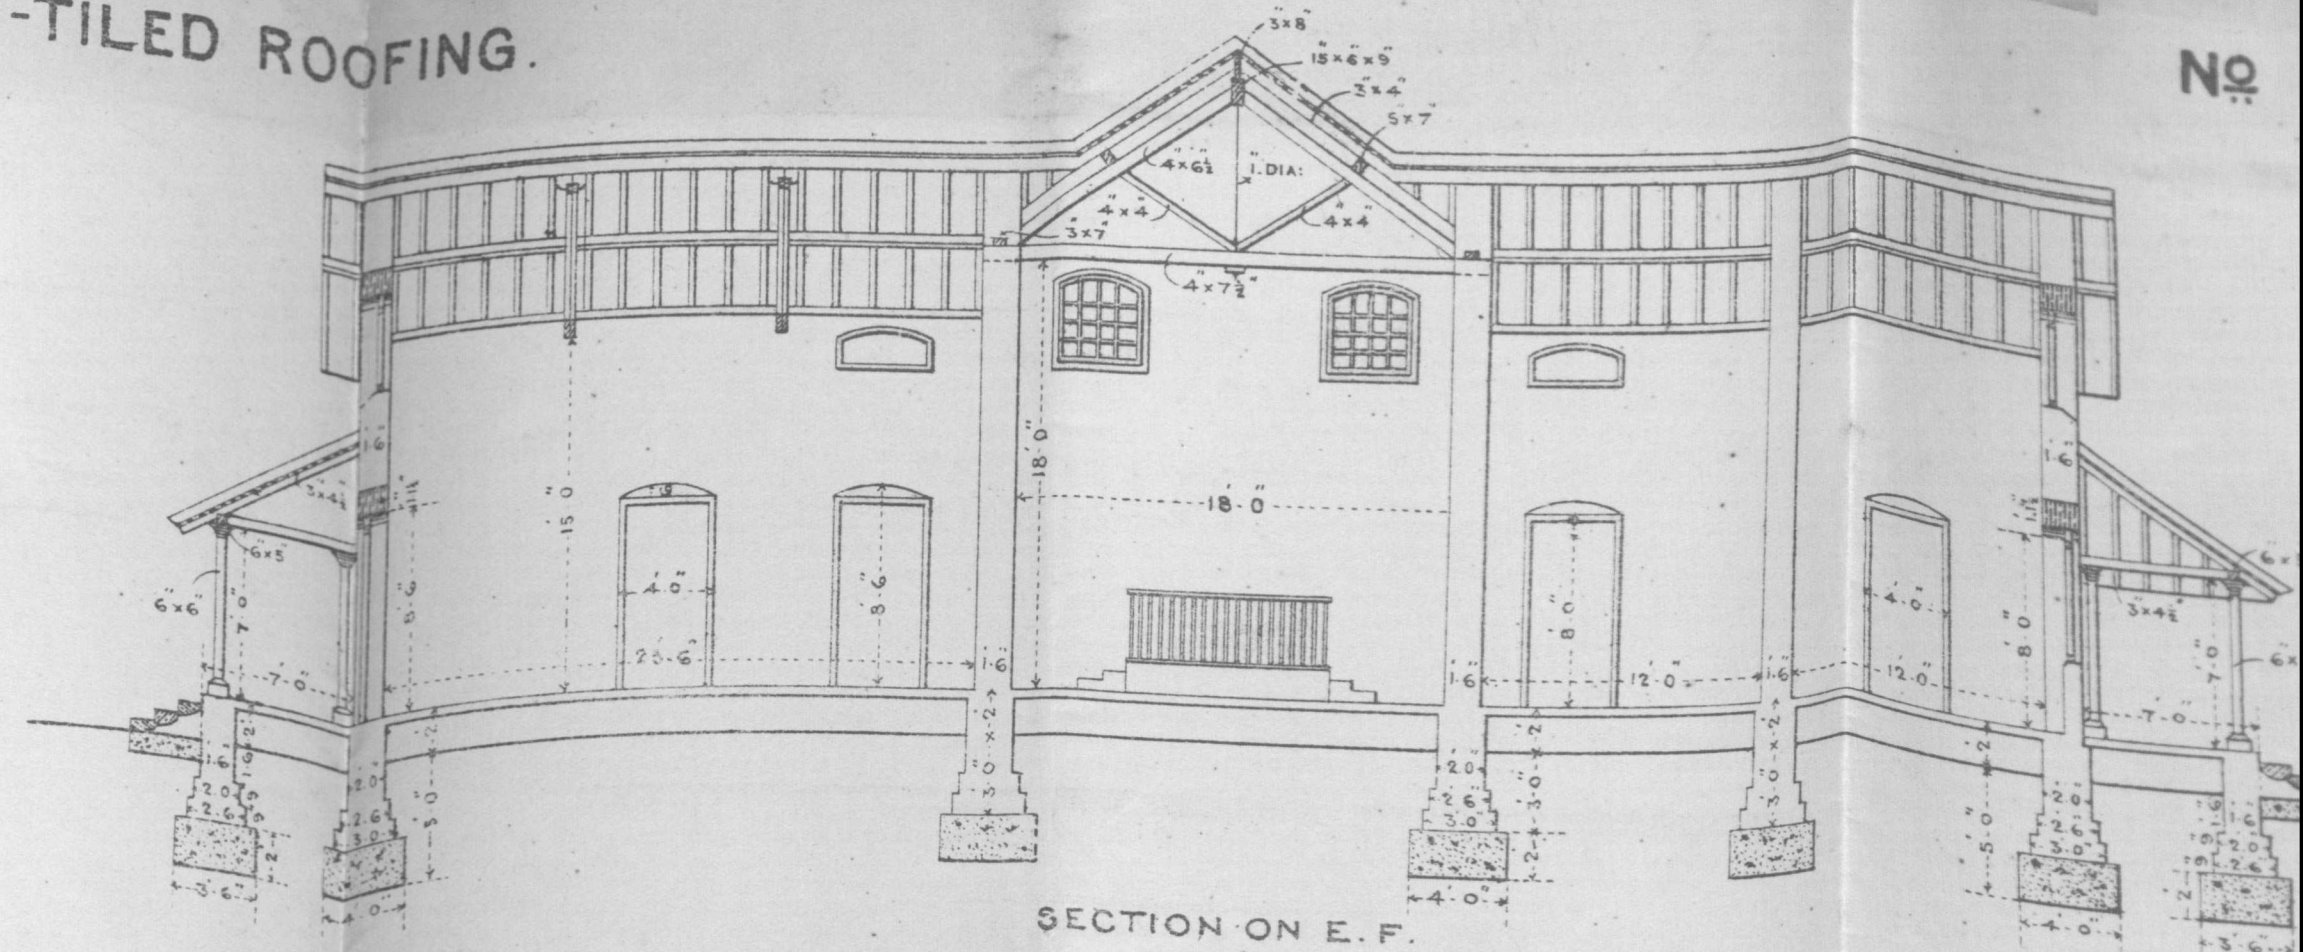
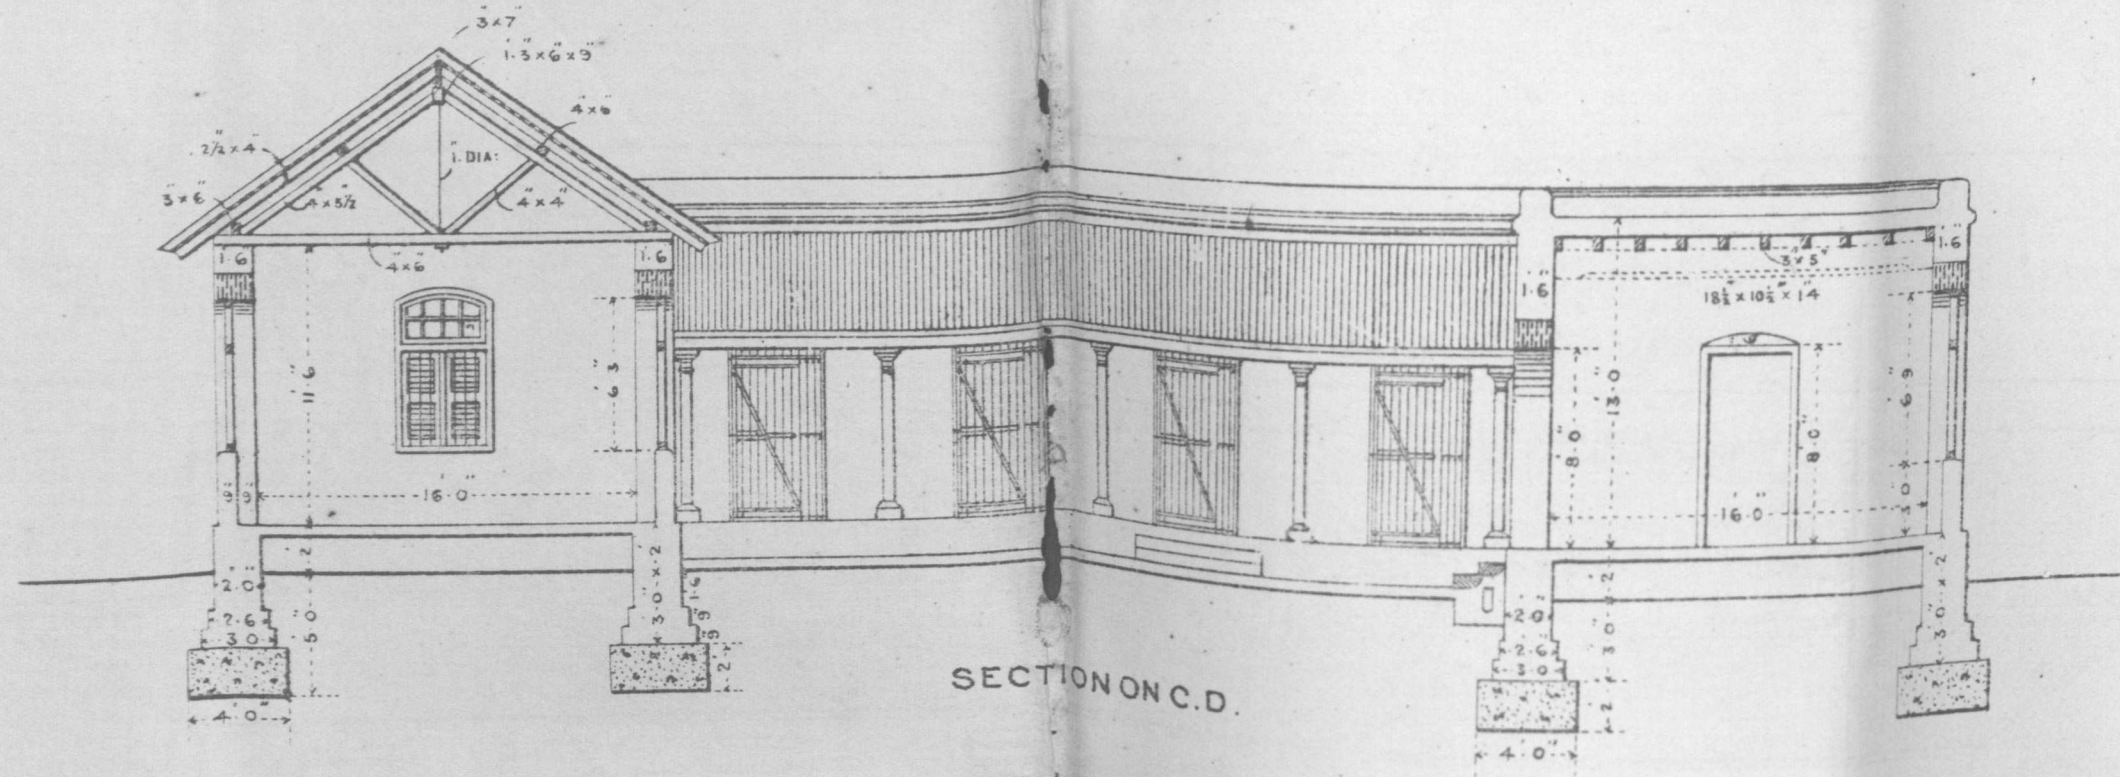


NOTE. THE FOUNDATIONS AS SHOWN SHOULD NOT BE TAKEN AS A GUIDE. IT WOULD BETTER TO CONSTRUCT THEM OF CONCRETE TO GROUND LEVEL. THE CONCRETE TO BE 2 FEET, ONE FOOT ON EACH SIDE BROADER THAN THE MASONRY IMMEDIATELY ABOVE, AS SHOWN IN THE SKETCH. FOR EXAMPLE.

GROUND LINE

DEPTH OF CONCRETE TO SUIT NATURE OF SOIL

THE MASONRY SECTIONS ARE IN CERTAIN CASES SUITABLE TO BRICKWORK ONLY.


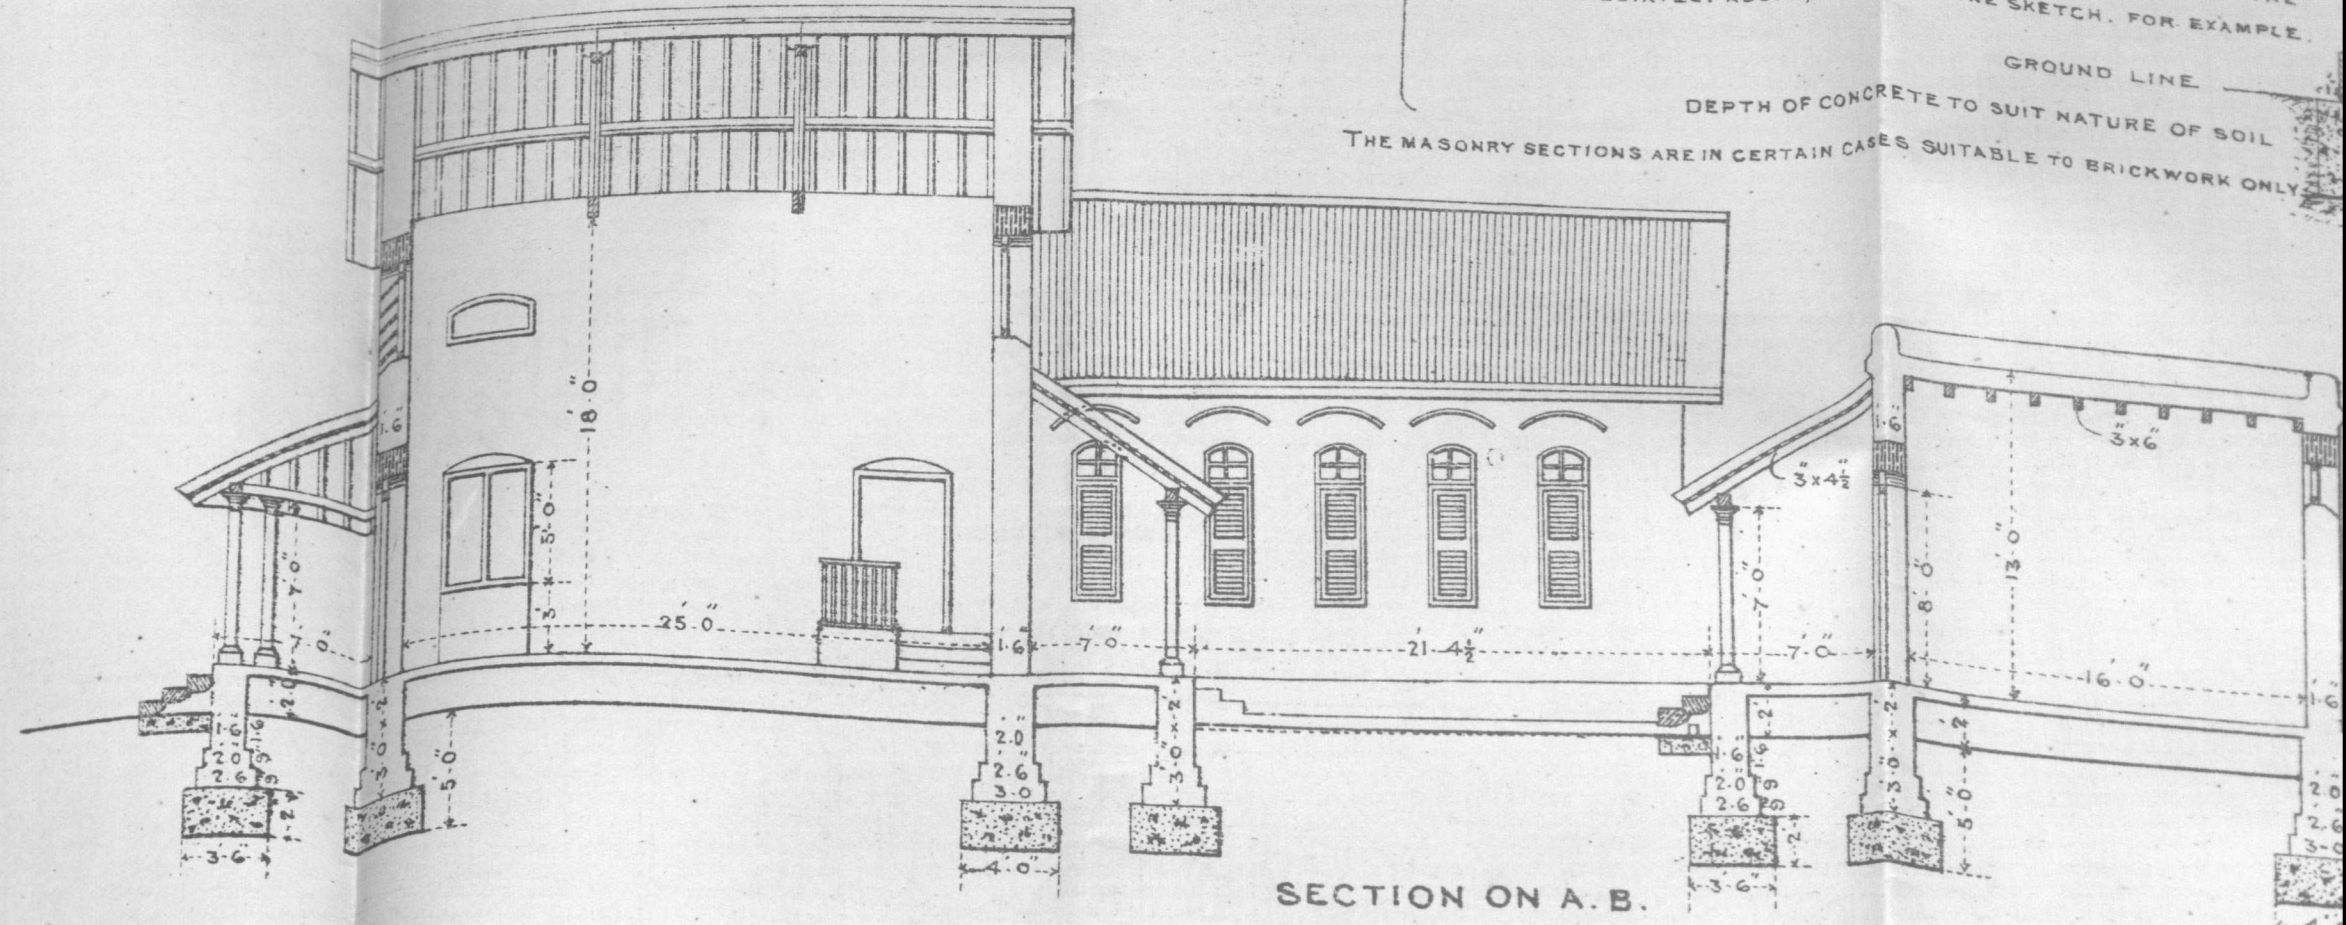
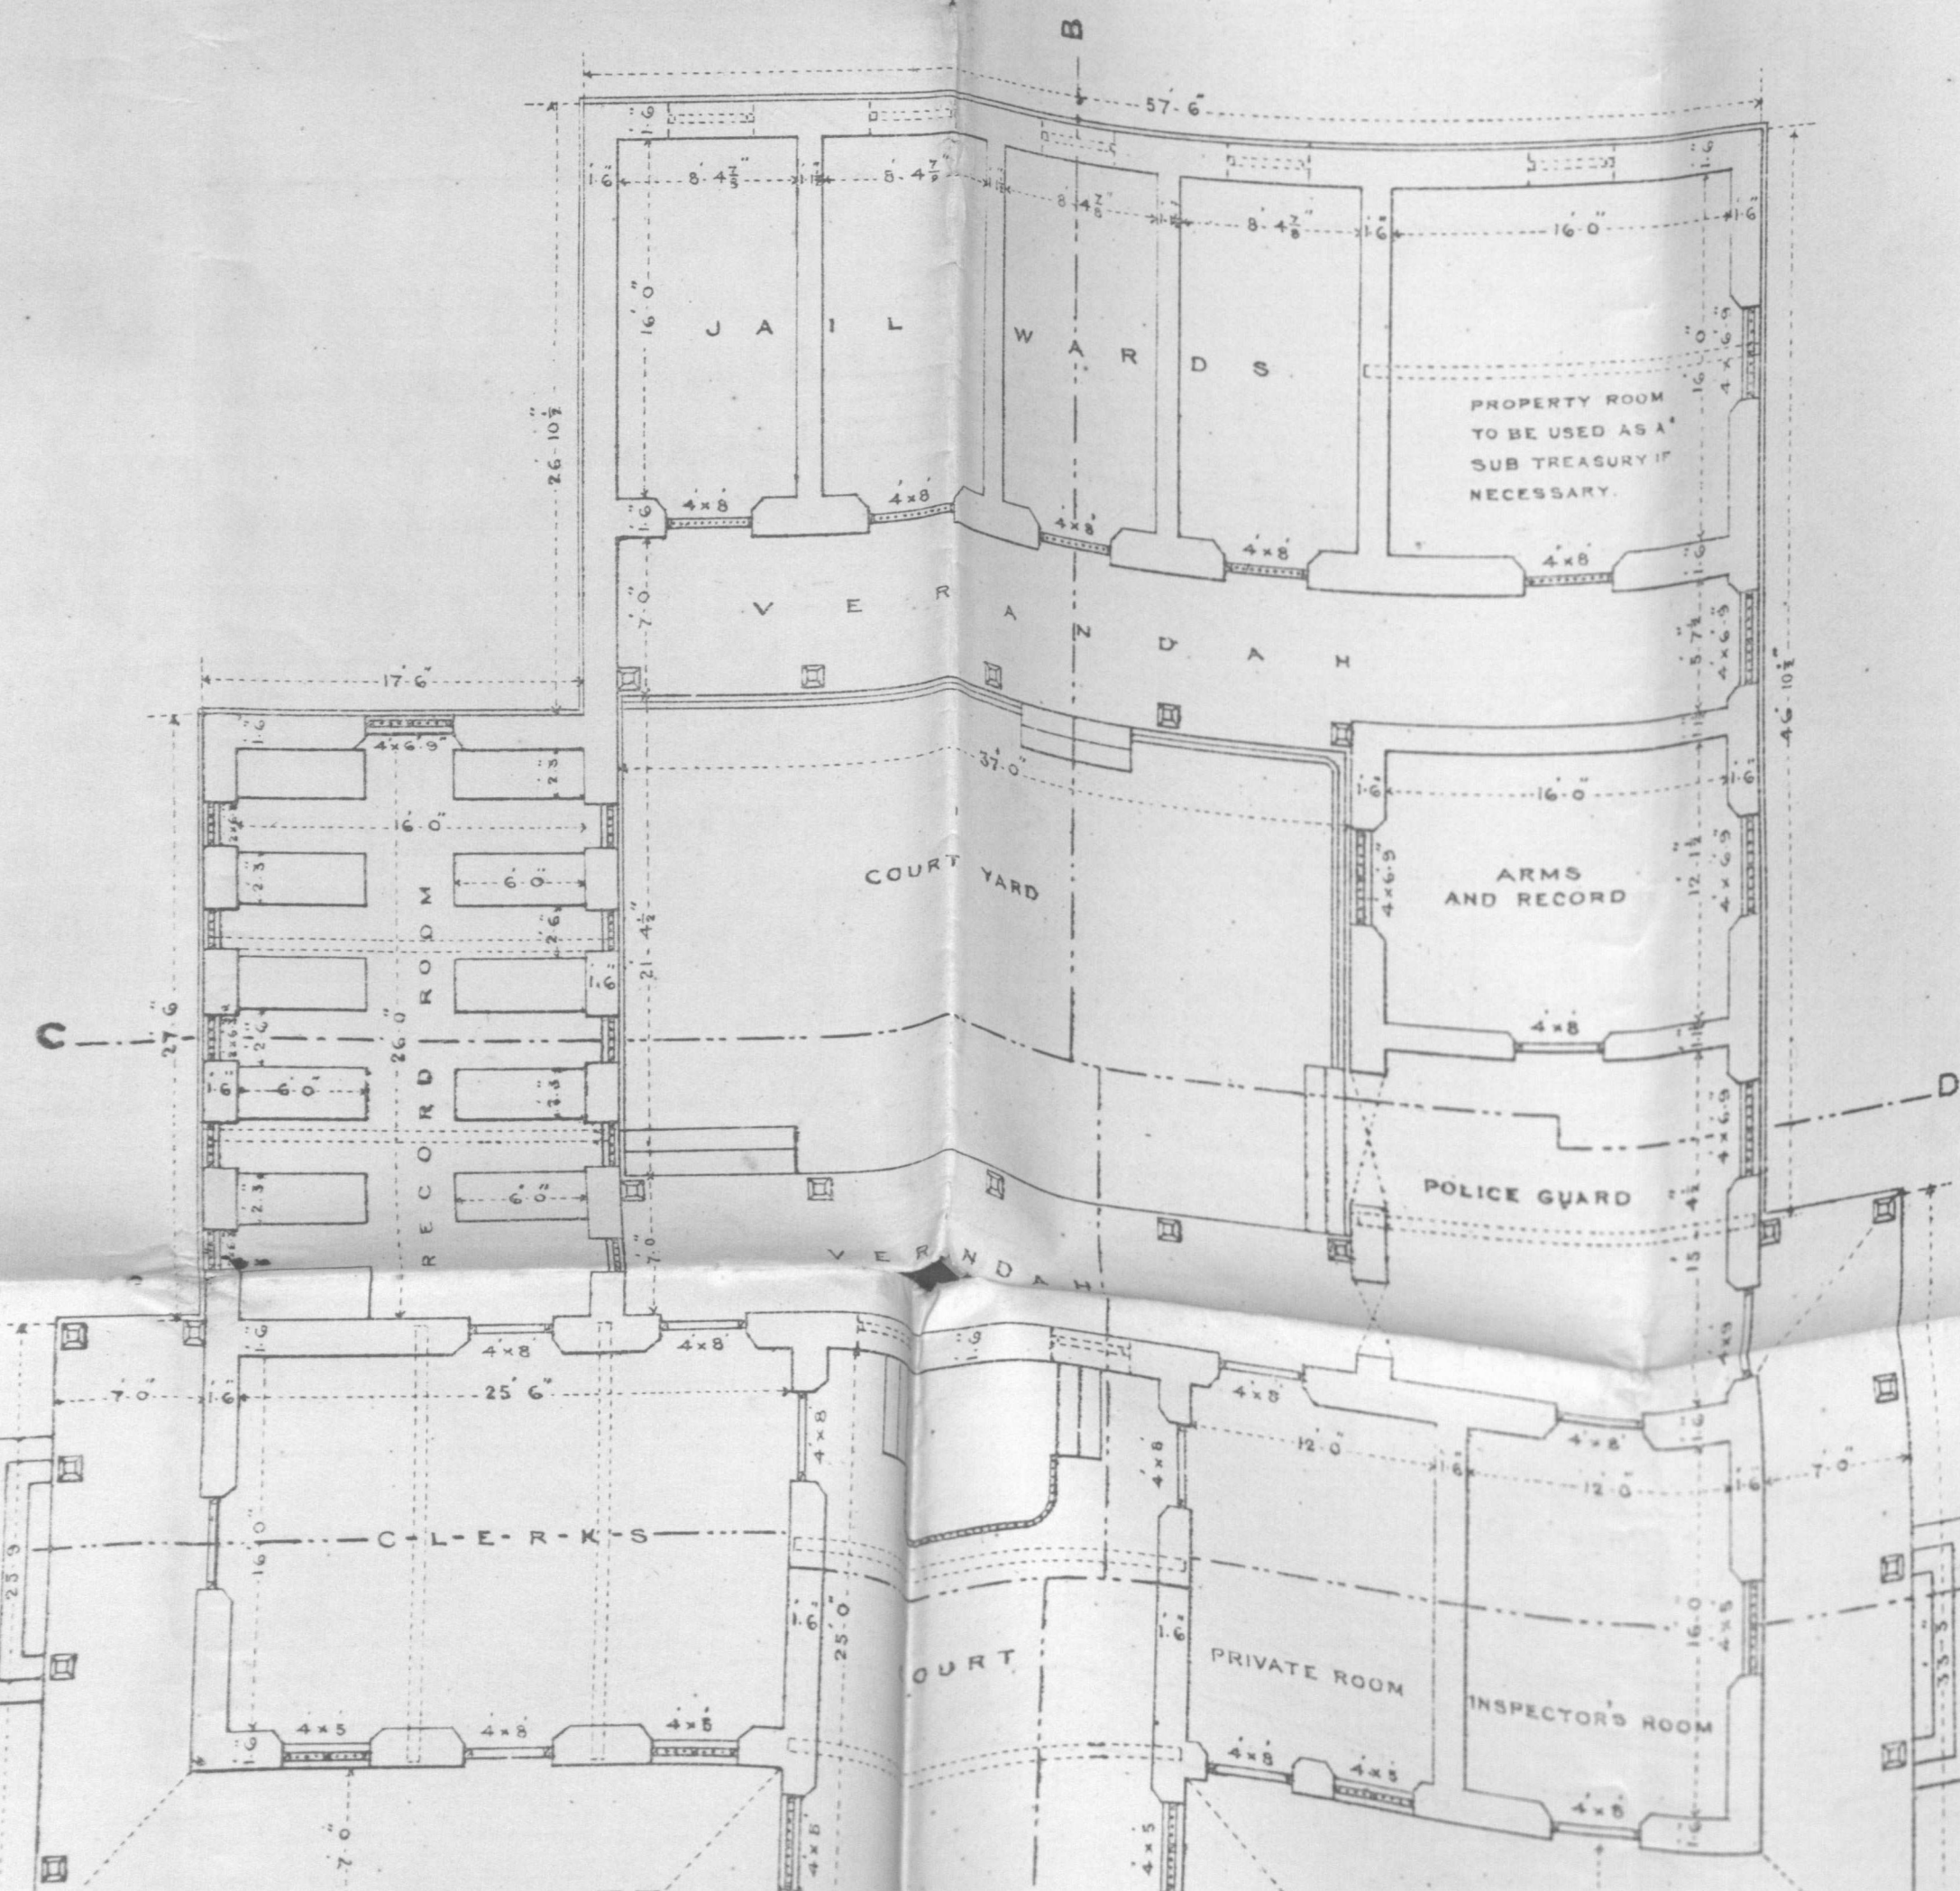


NOTE. FOR BUILDINGS ON THE WEST COAST WITH MANGALORE TILE ROOFING OVER TERRACED ROOFING, SEE REVISED TYPE DESIGN FOR FIRST CLASS TALUK OFFICES SHEET NEE





Ch. J. J. J.
By: Chief Engineer P. W. D.

(Signed) H. J. J. J.
Consulting Architect to Govt.

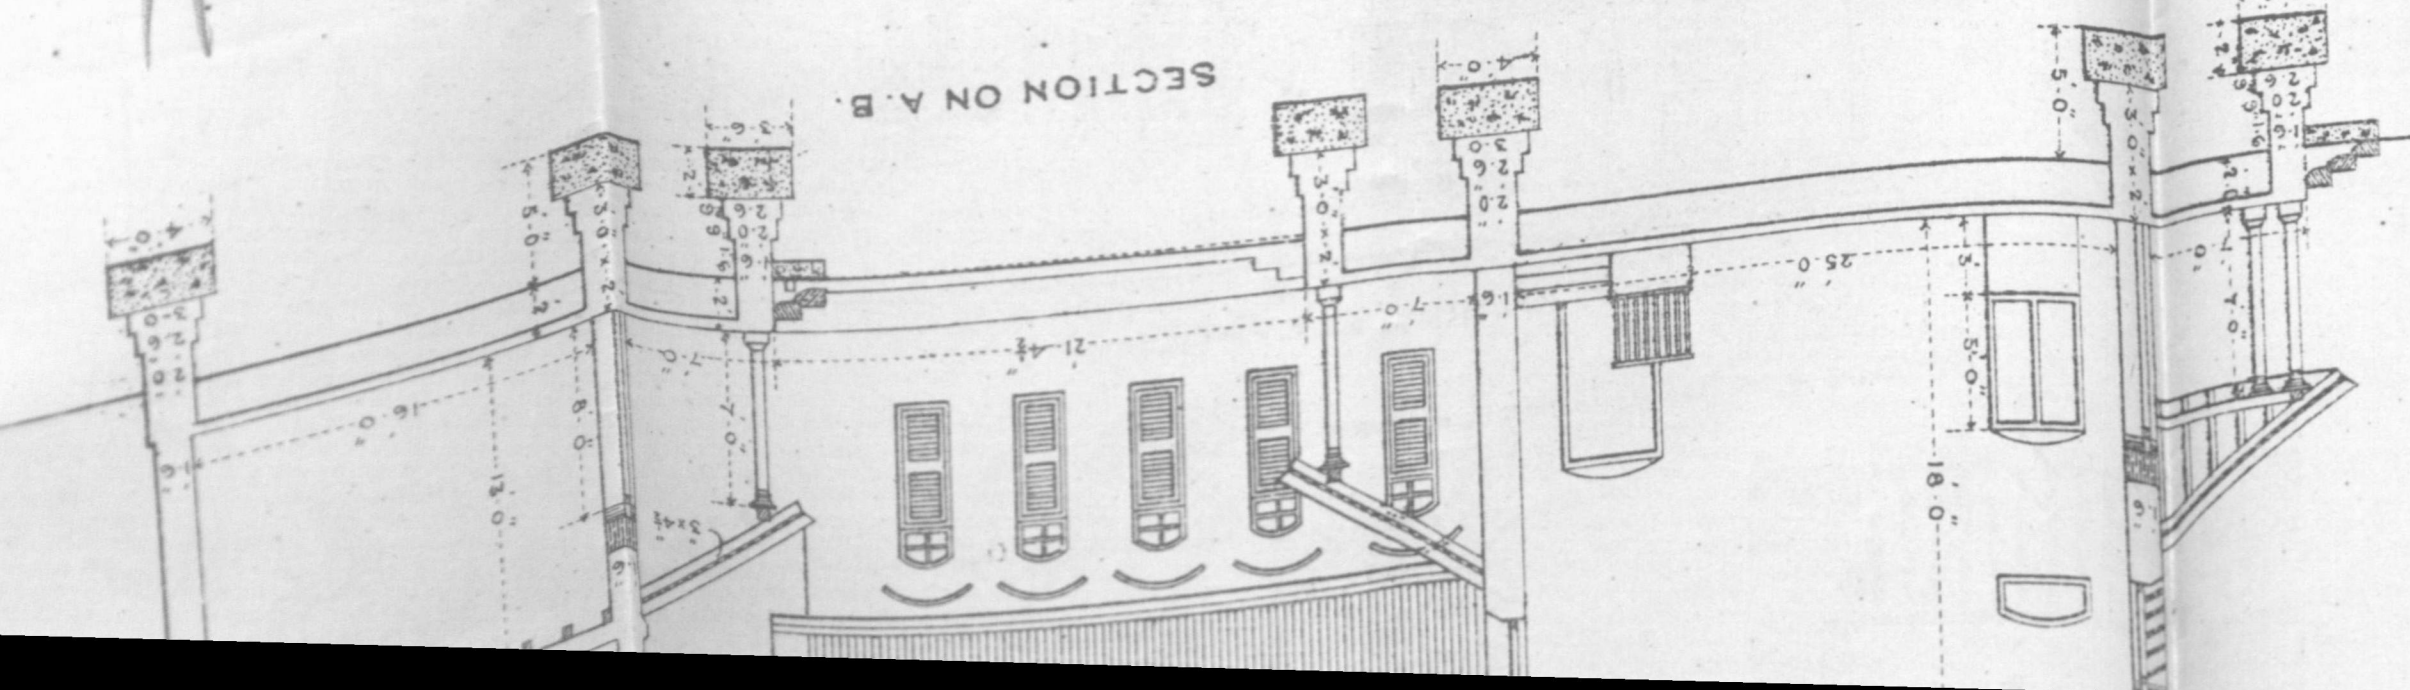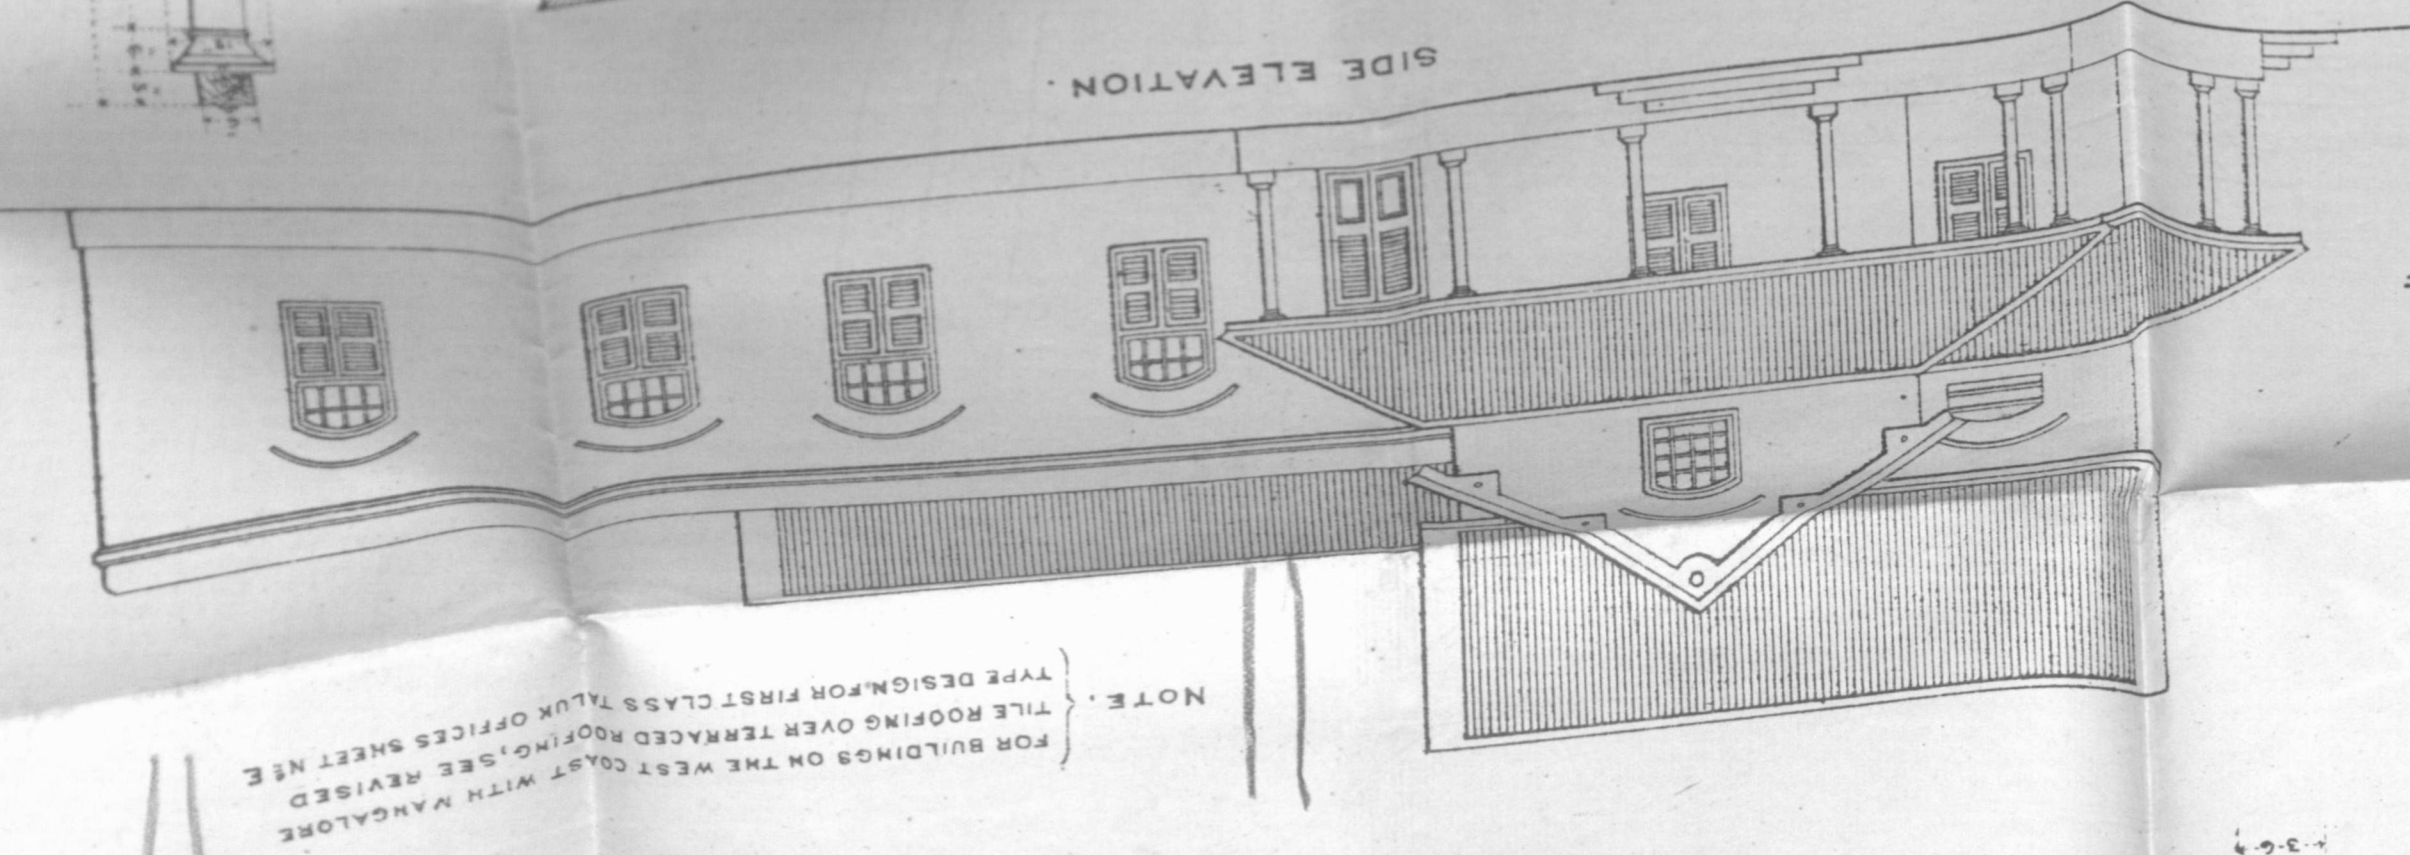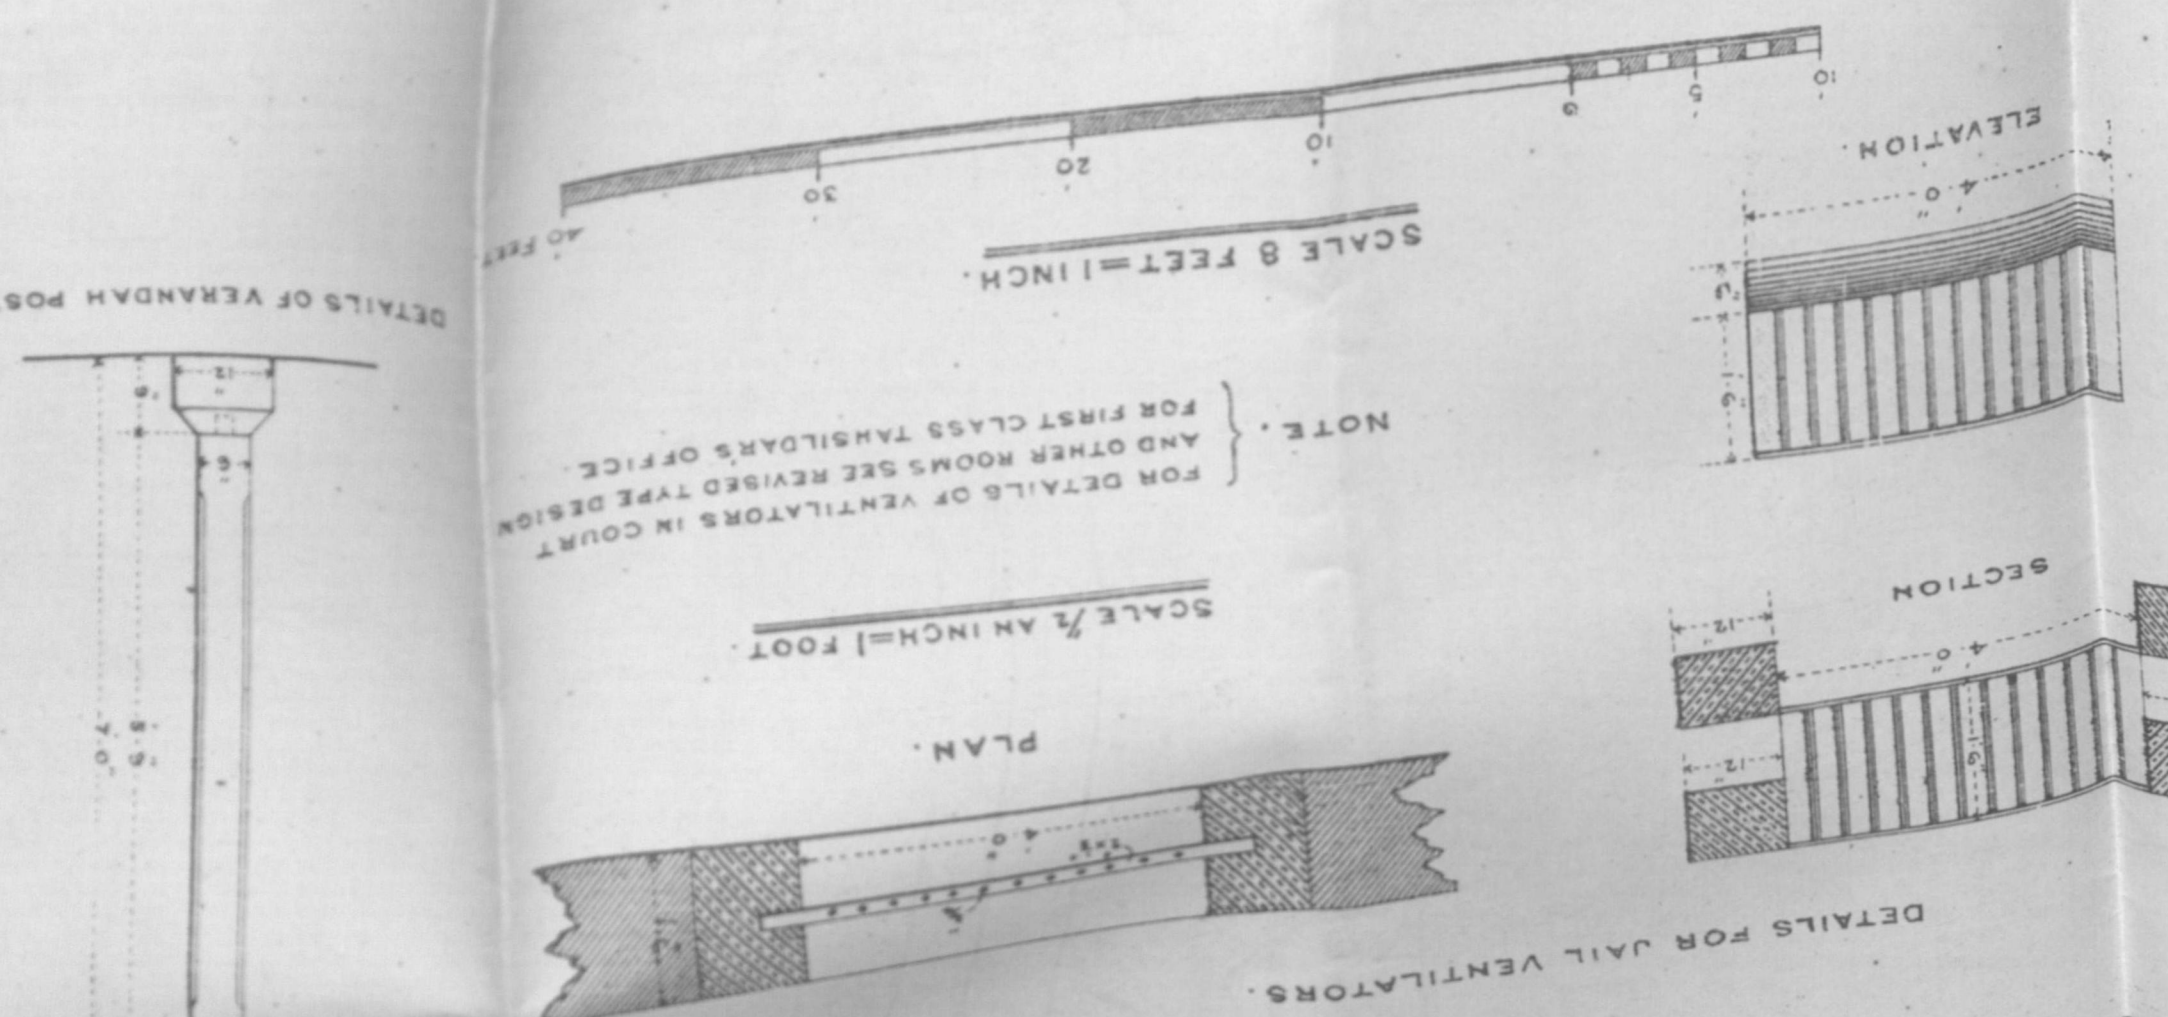

PLINTH AREA (EXCLUSIVE OF COURT-YARD AND STEPS) = 5567 SQ. FEET.

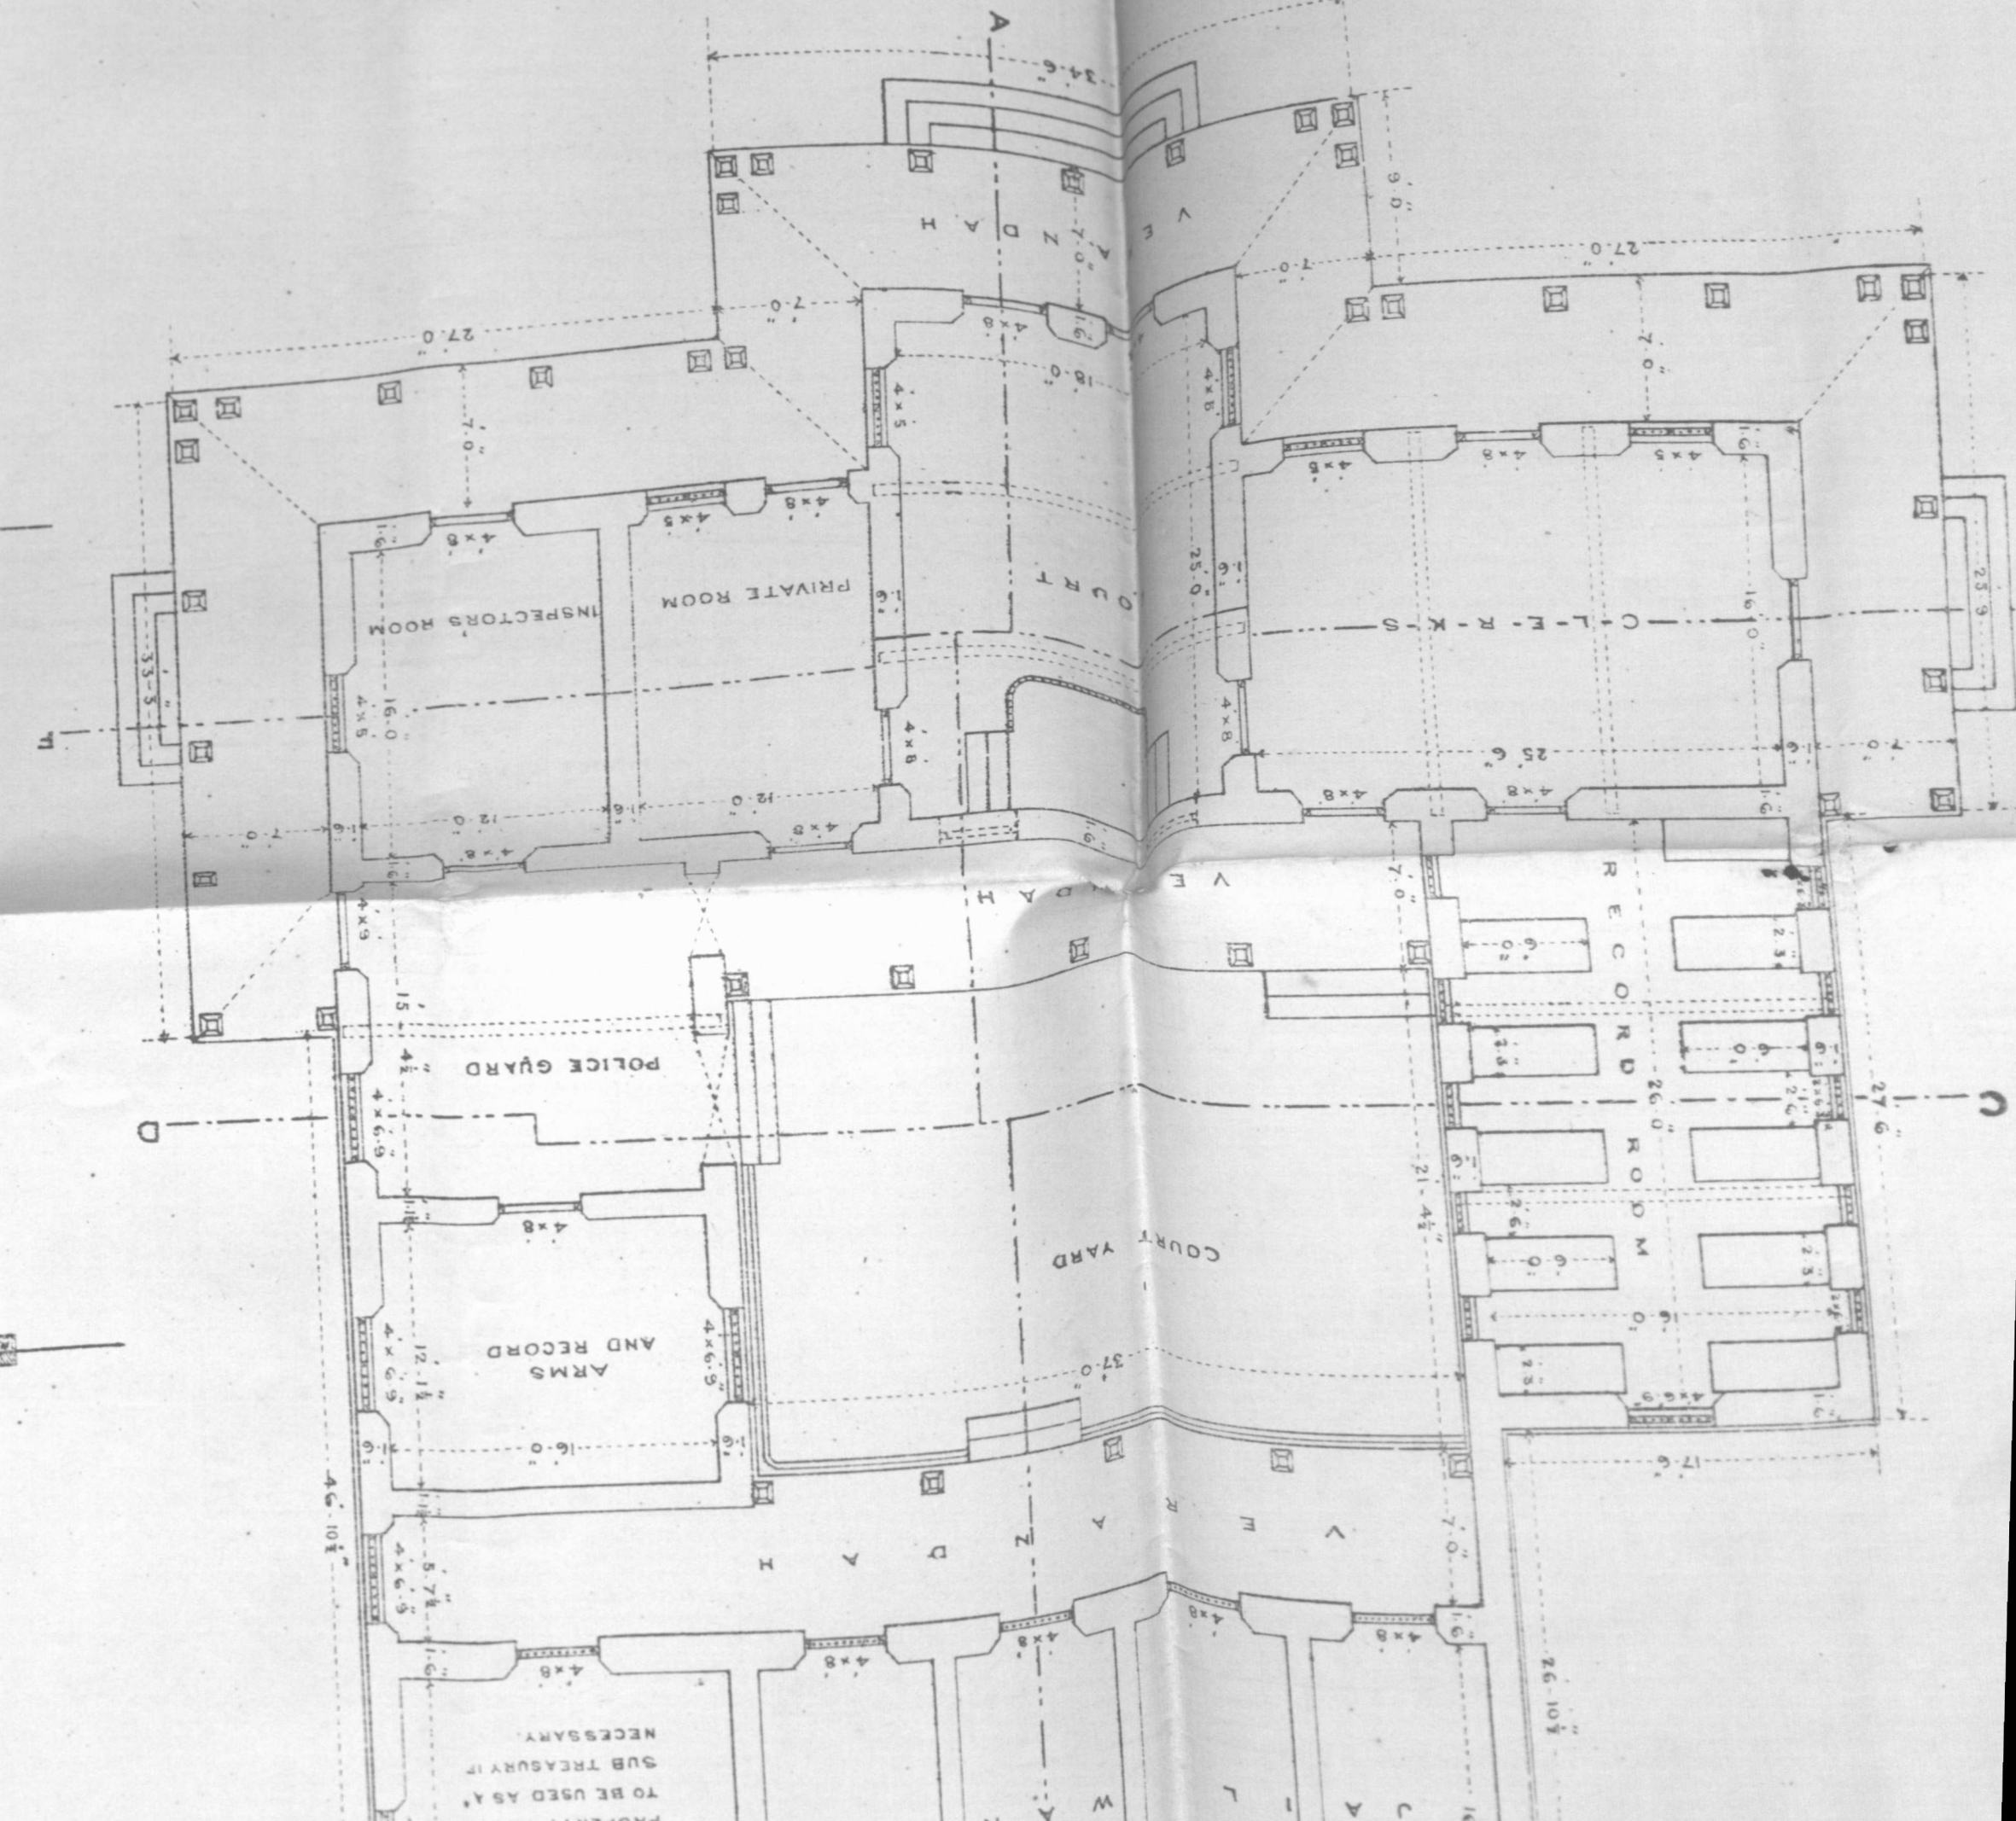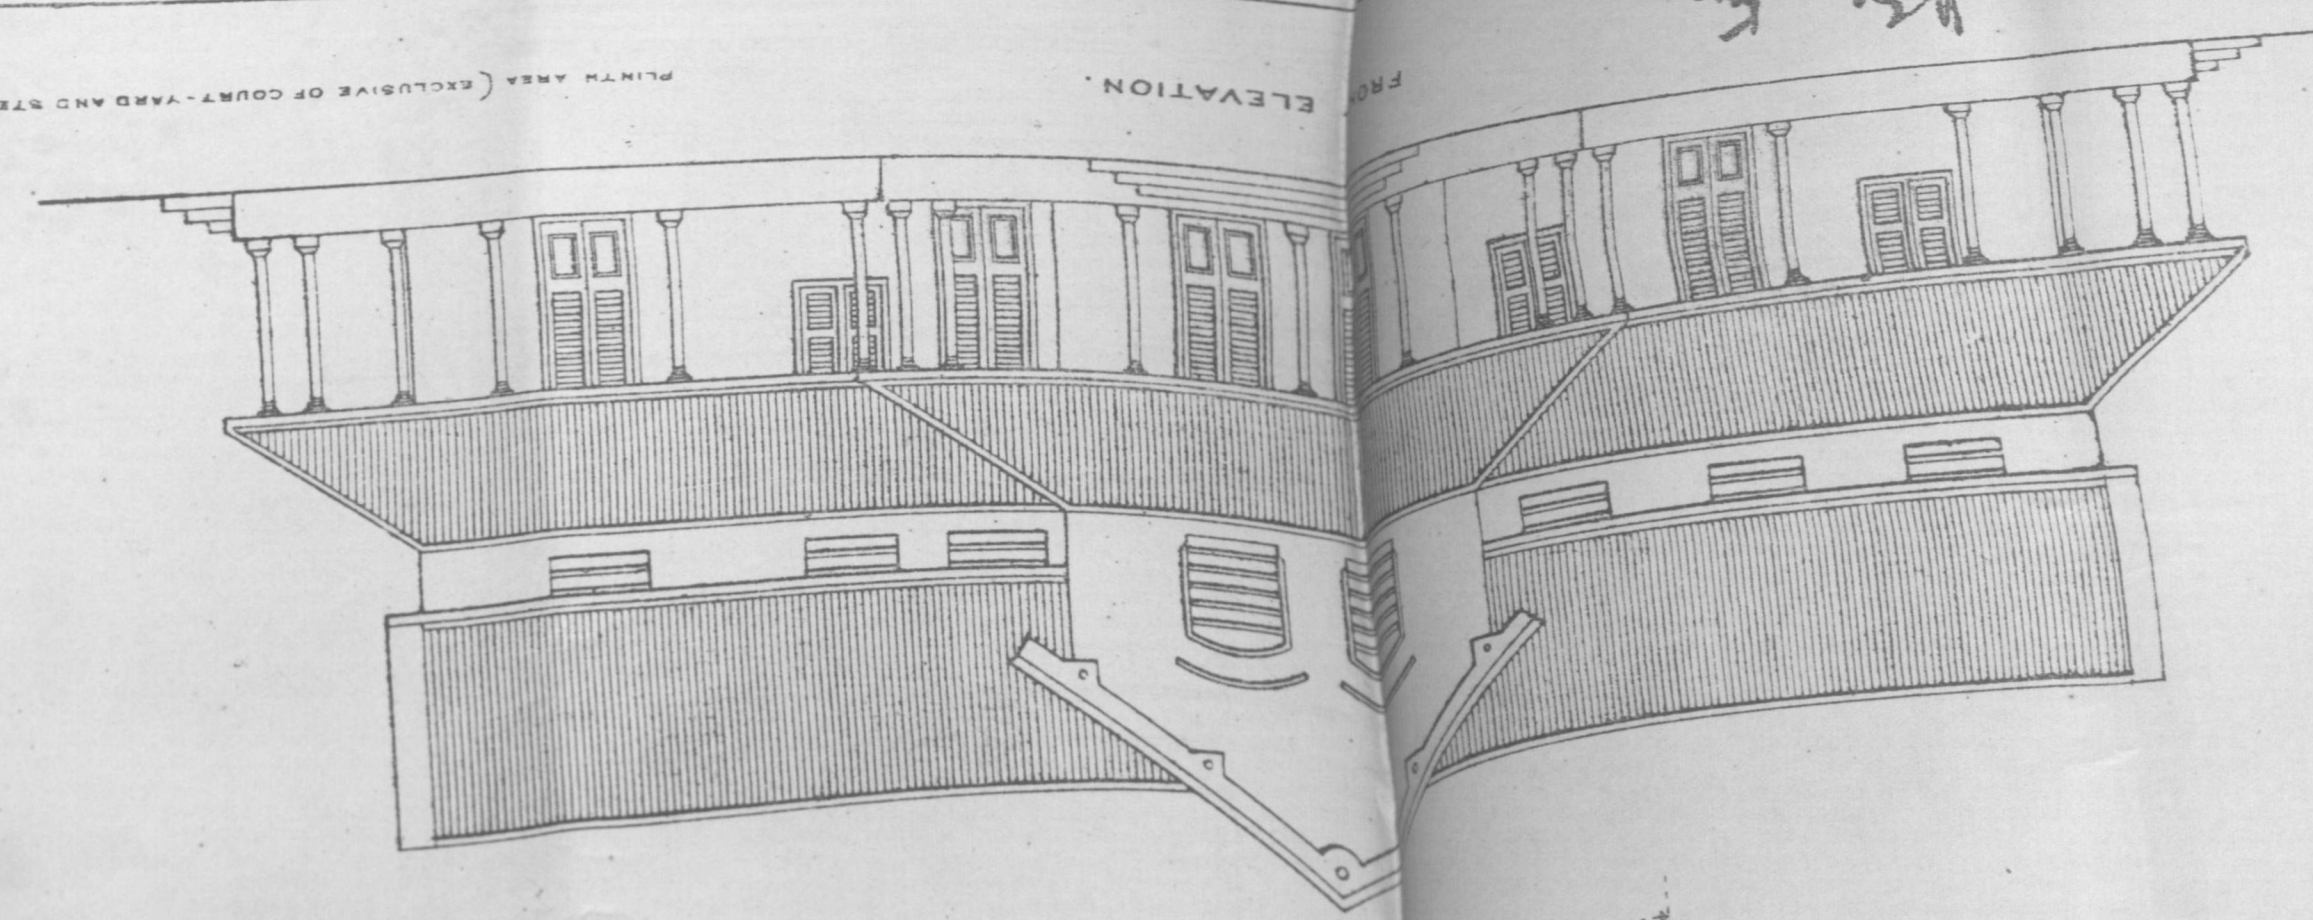

Ch. J. J. J.
Superintendent
Chief Engineer P. W. D.

No. 260 Gb

Superintending Engineer's Office,

Bengalada
II CIRCLE,

Dated 17 Sept. 1895.

From,

A. S. Russell Esquire,
offy Superintending Engineer,
II Circle.

To,

The Chief Engineer,
Public Works Department,
Madras.

Sir

I have the honour to request
you will be good enough to sup-
-ply me with three more copies of
the revised standard design for a
second class Salang office, tiled
roofing, Circulated (as an accom-
-paniment to G. O. No. 31224, of
20th November '91) with No. 3655C
dated 17th November '94.

2 I request also that the re-
vised Schedule of quantities under
preparation in the Consulting Ar-
-chitect's office (vide para 3 of the
above Circulars) if ready, may be
supplied with three extra copies.

I have the honour to be
Yours most obedt Servt
A. S. Russell
offy Supty Engr

No 3658 ca/17-11-94
3122 w/20-11-91

From The Supdy Engineer,
II Circle,
Bezawada.

Recd: 18. 8. 95

From, The Superintending Engineer,
II Circle.

To The Chief Engineer
Mysore
Maddur.

To, The

Dated 13th September 1895.

No 260 Gb

Dated }
Received } 18

Enclosures.

NO.

SUBJECT.

Standard design for
2nd class Subdy Officers.

Requesting to supply with
3 more copies of the
and revised schedules
of quantities of

O.L.S 394 226/9

No 2381 W/26 September 1895

PROCEEDINGS OF THE MADRAS GOVERNMENT.

13th R
bail and

READ the following

Letter from the Supdy Engineer II Circle N.E. No 260 Gb of 17 Sept 95

The design applied
for by the Supdy Engineer
is now obsolete, and a
revised design recently
prepared is circulated
for adoption.

2. A schedule of quanti-
ties based on the plan
now issued, will shortly
be circulated.

249 23 95

Supdy Engineers }
C.A. to Govt }
Revenue Dept. }
Write copies
of the revised
design

Cm

Revised type design
for 2 class Toluk
offices

T₁₀

No 2381 W of 26 Sept 1893

Current 1093

Saw

The design referred to
is now obsolete, a revised
design has now been
prepared, this may be
circulated to the Dept.
with the remark that
schedule of quantities
based on this revised
design, will be circulated
shortly.

The revised design pro-
vides for the elongation
of the side verandah to the
police guard & altering
the position of steps at
sides, also it now shows
the elevation of the record room
the side elevation & the
position of fences on ground
plan.

20.11.55.

CAM
22/11

2093
Govt. of Madras.

PUBLIC WORKS.

Dated

Recd.

Encl.

G.O. 26/9/1895 No. 238/4

Type Design.

I recently prepared
revised — for second
class Saluk ^{officers of} offices
circulated to the Dep.
for adoption.

250
12

Be alq