Public Works

~~Marine~~ (1895) Department.

G.O., No. 2769W

DATED 1/11/95

[Despatch Abstract.]

Tracings showing roads completed & opened for traffic in the Kurnool Dt.

Letter from the Asst Surveyor General returning two

Record

[M. 6. / 2,000—23-10-96.]

BACK PAPERS.

G.O.	No.	Department.	Date.	G.O.	No.	Department.	Date.

FURTHER PAPERS.

G.O.	No.	Department.	Date.	G.O.	No.	Department.	Date.

P. W. CURRENT No. 8276

Recd: 28.10.95

Inc: 5 Tracings

9-8-95 No 1460-W
20-4-95 - 999 W
31-1-95 - 229 W
9-5-94 - 1177-8 W
12-7-94 - 690 W

No. 2769 W, of 1st November 1895

B

Recorded

Recorded

Cunn 28/10/95

T

Cn

2c. 4/6

No 2930
S

In any reply to this communication, its number, date, and distinguishing letters should be quoted.

Survey of India Department,
SURVEYOR GENERAL'S OFFICE,
13, WOOD STREET,
Calcutta, 22d October 1895.

1 te.

FROM

THE ASSISTANT SURVEYOR GENERAL,
In charge Drawing Office,

To

The Secretary to Government of Madras
Public Works Department.

Sir,

th reference to your letter No. 1961 W of the 9th August 1895, I have the honour to return the accompanying five tracings showing roads completed and opened for t in the Kurnool district, as they are of no further use to this Office.

I have the honour to be
Sir
your most obedient Servant

C. F. Erskine

Officer incharge Drawing Office

DM

KURNOOL DISTRICT

INDEX MAP

SHEET No. 1

1. ROAD FROM ATMAKUR TO NANDIAL AND ON TO KOILKUNTLA.
2. Do. CHAMAKALVA TO THE RAILWAY STATION AT NANDIAL.

SCALE

1 INCH TO A MILE

Enclosure to L. F. Engineer's No. 365 Dated 14.6.1895

DISTRICT BOARD E
KUR
No. 351
24 JUN

Reference

- ● DEPUTY TAHASILDAR'S QUARTERS
- ○ POLICE STATION
- ● TAHSILDAR'S Hd. QUARTERS.
- ● DIST MUNSIFF'S COURT.
- ■ REGULAR POST OFFICE.

NOTE

BOUNDARIES, STREAMS &c. PREPARED AS PER REVENUE SURVEY TALUK MAPS.

ATHMAKUR TO KOILKUNTLA ROAD ——— PREPARED AS PER MR. COOPER (LATE DIST. BD. ENGR'S) SURVEY

ROAD FROM CHAMAKALVA TO THE RAILWAY STATION AT NANDYAL.
— Do. — √ MARKAPUR TO VEMULAKOTA } FAMINE ROADS } PREPARED AS PER REV. SY. TALUK MAPS
— DO — √ GIDDALUR TO MUNDLAPAD

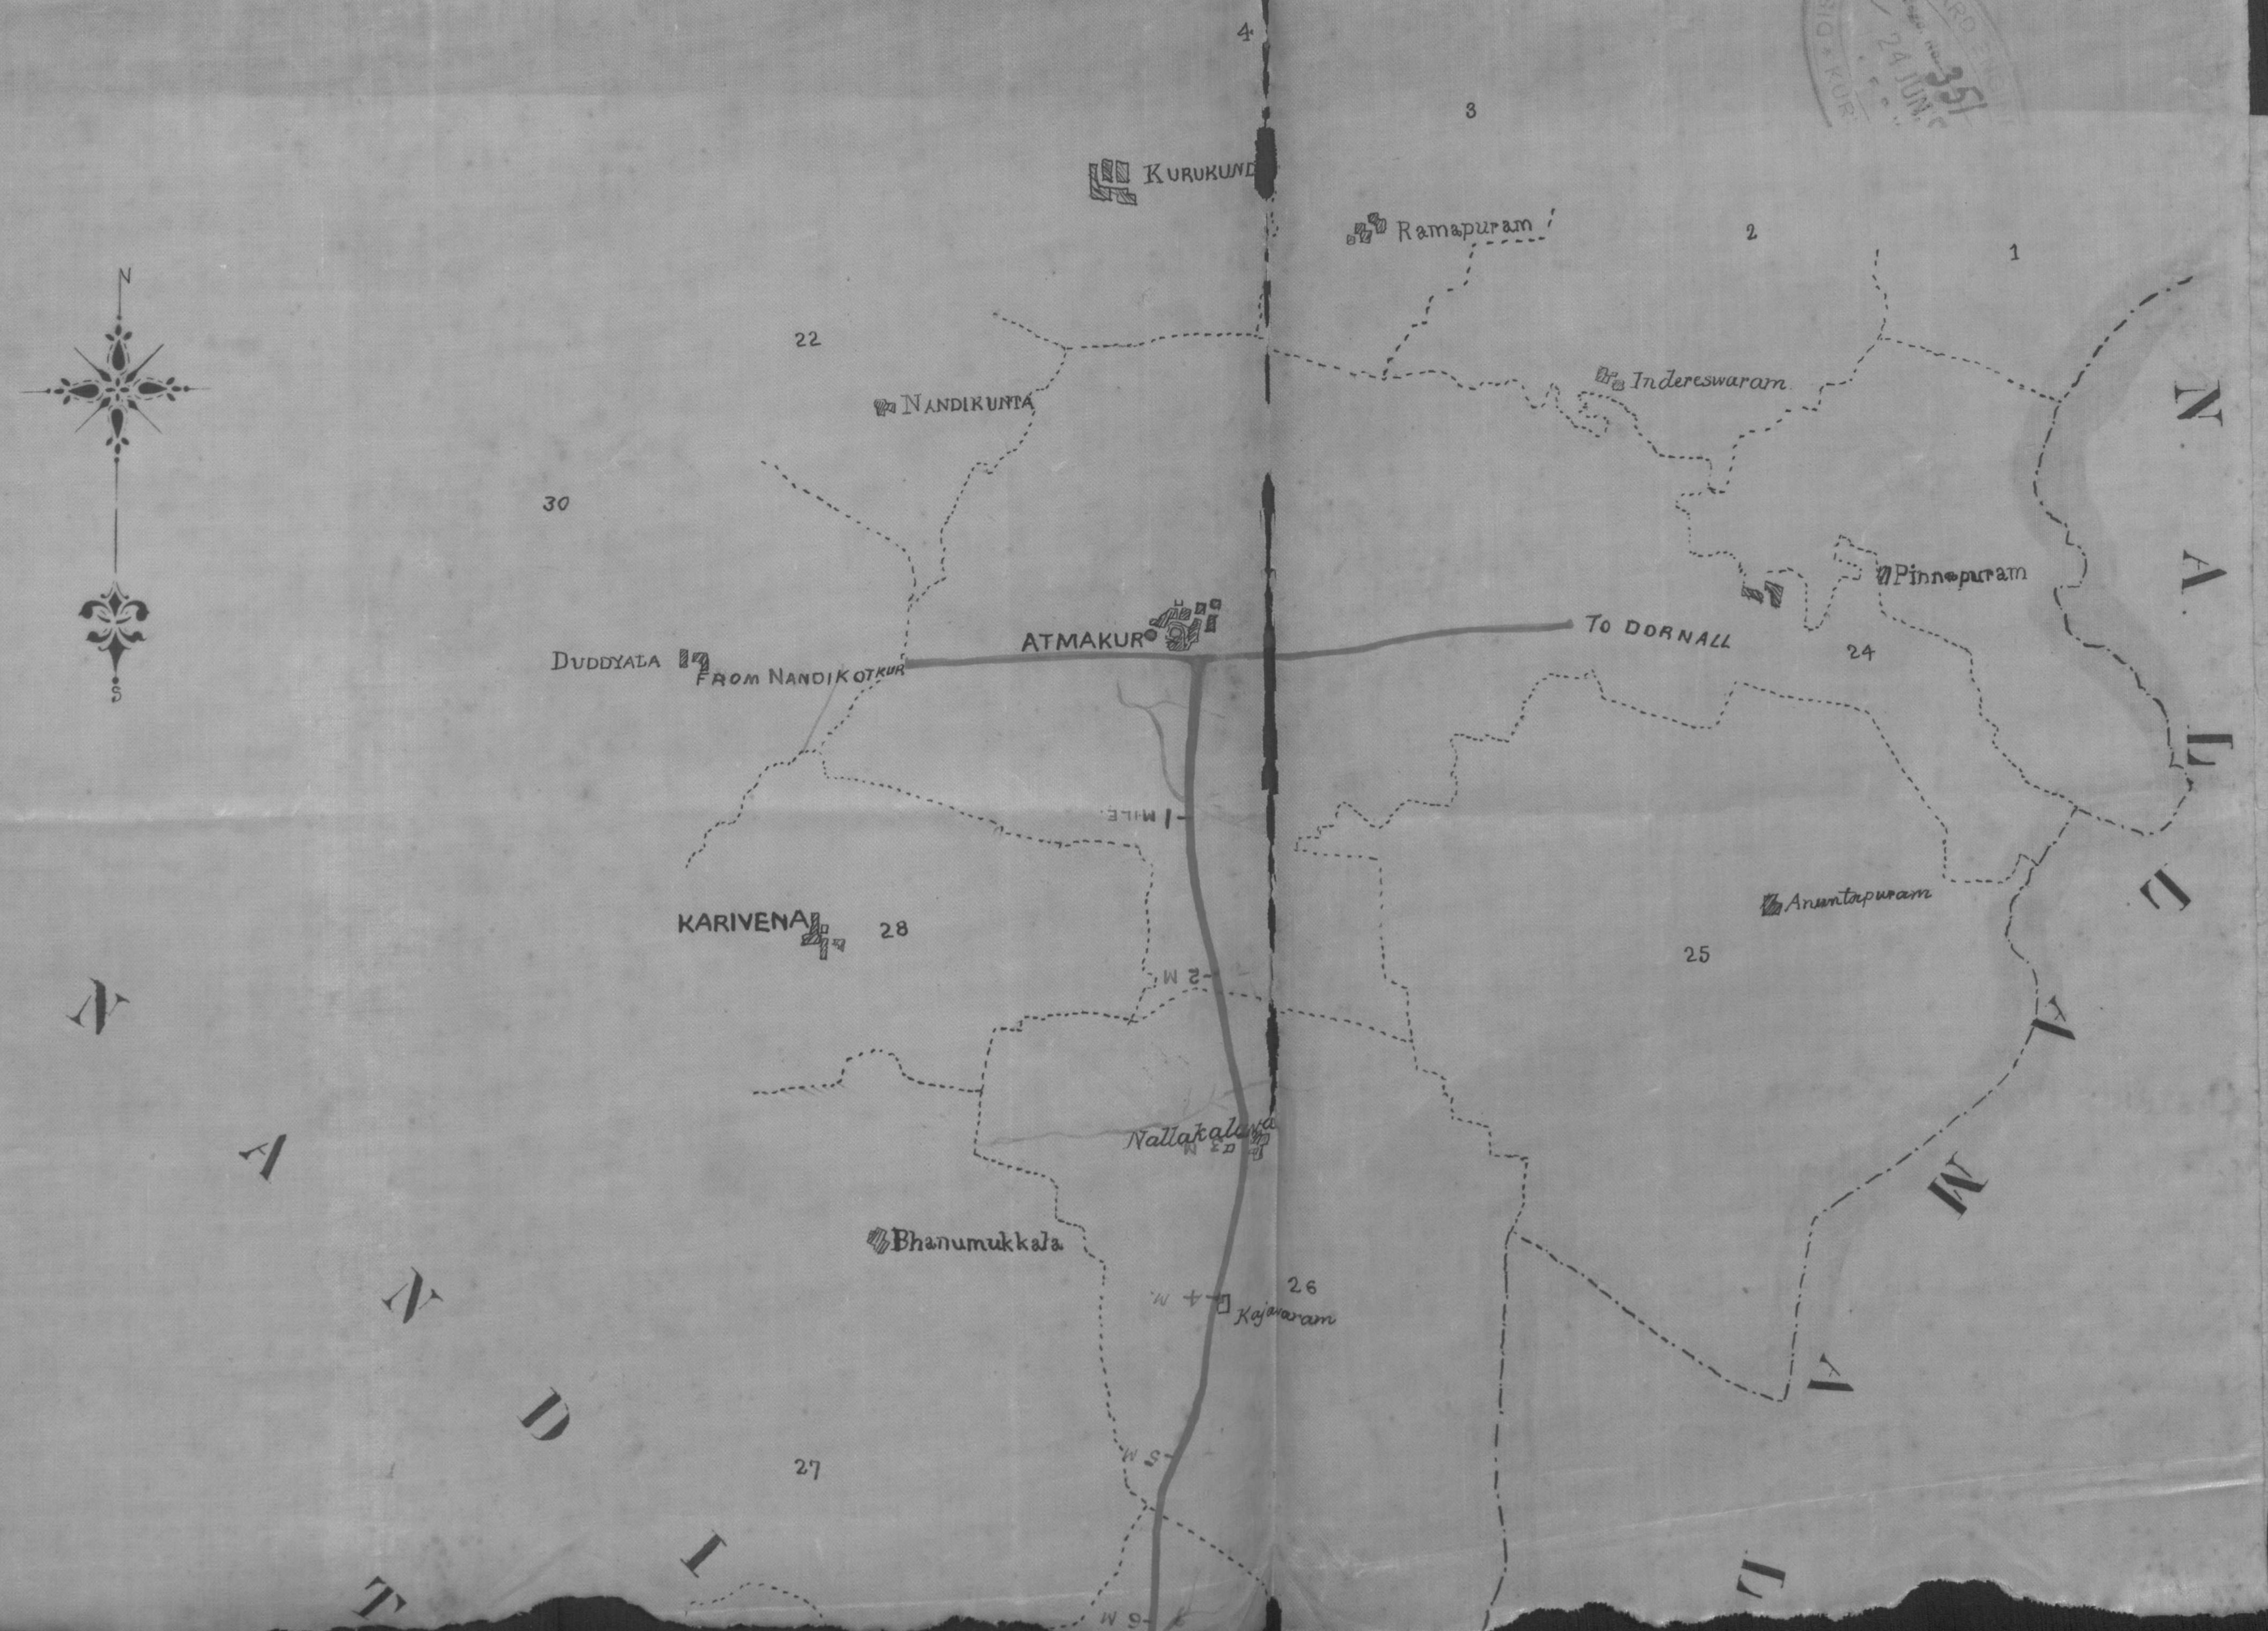

A. Mackenzie
Distt Eng
14. 6. 95

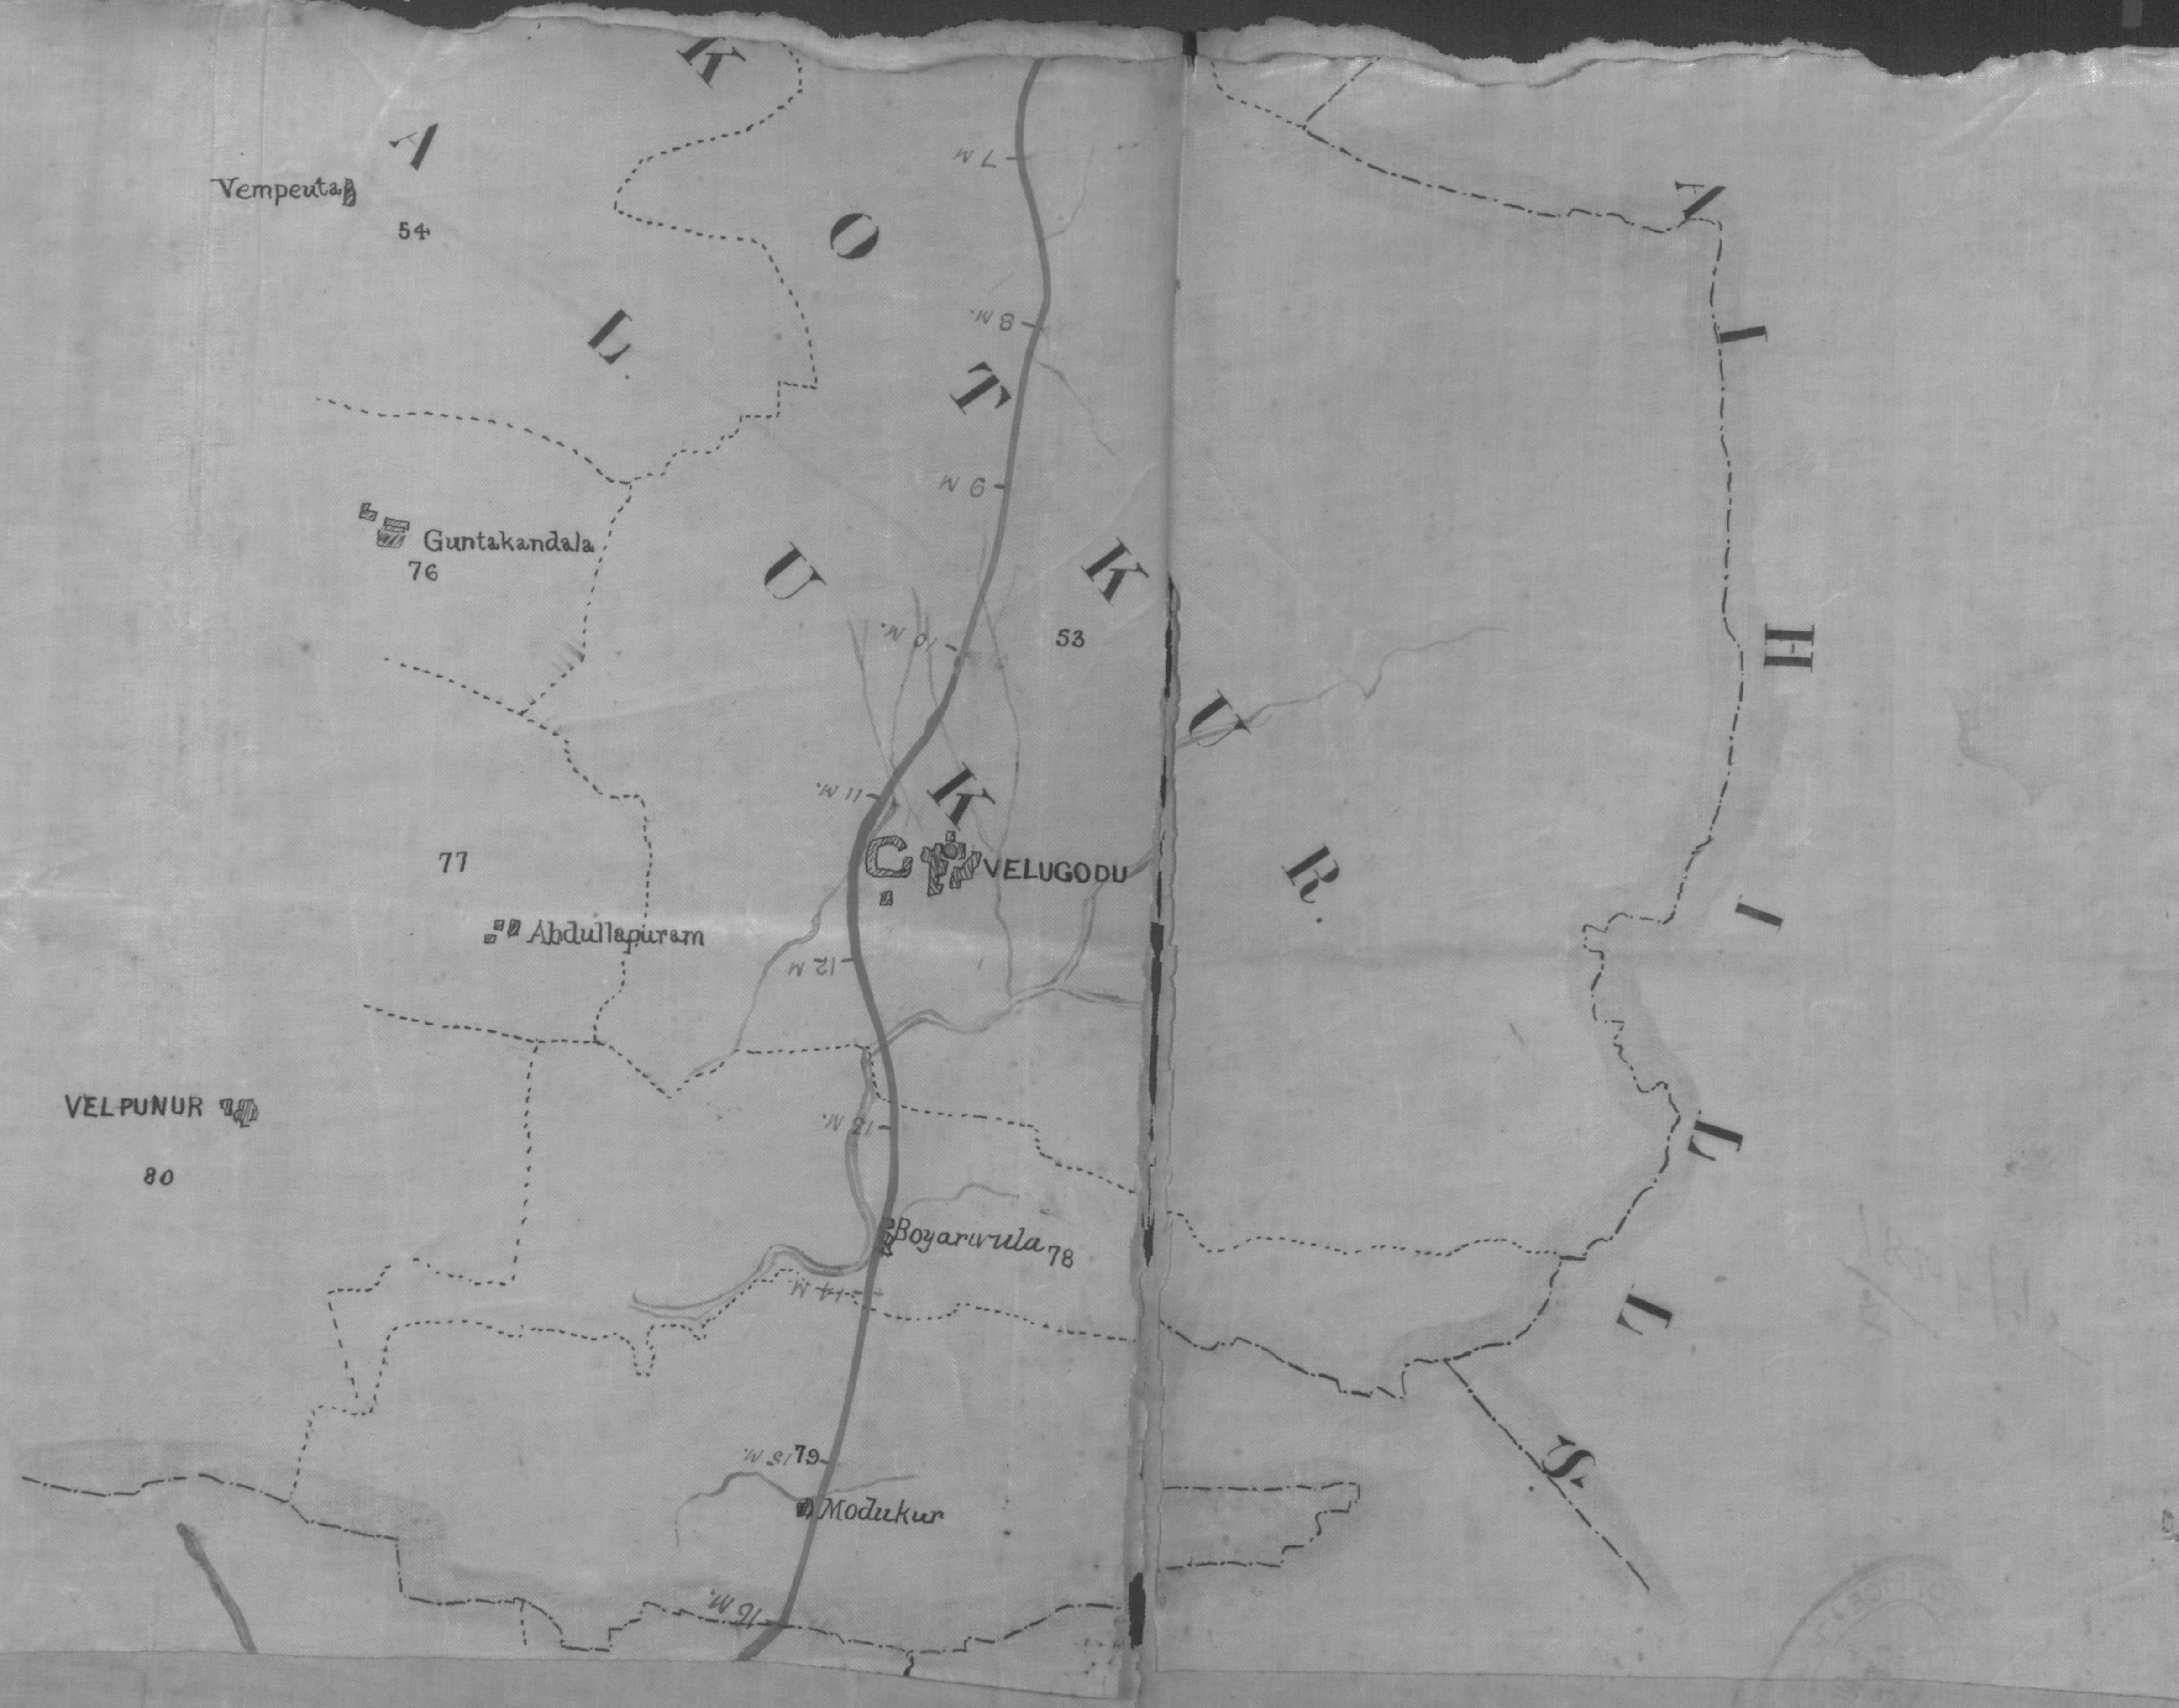

KURNOOL DISTRICT

MARKAPUR TALUK

INDEX MAP.

FAMINE ROAD FROM MARKAPUR TO VEMULAKOTA

SCALE
1 INCH TO A MILE

629
15/6

Enclosure to D. E. Engineer's
No. 365 Dated 14.6.1895

DISTRICT BOARD
351
24 JUN 95
KURNOOL OFFICE

Reference

♁	TAHSILDAR'S HEAD QUARTERS
☒	POST OFFICE
○	POLICE STATION

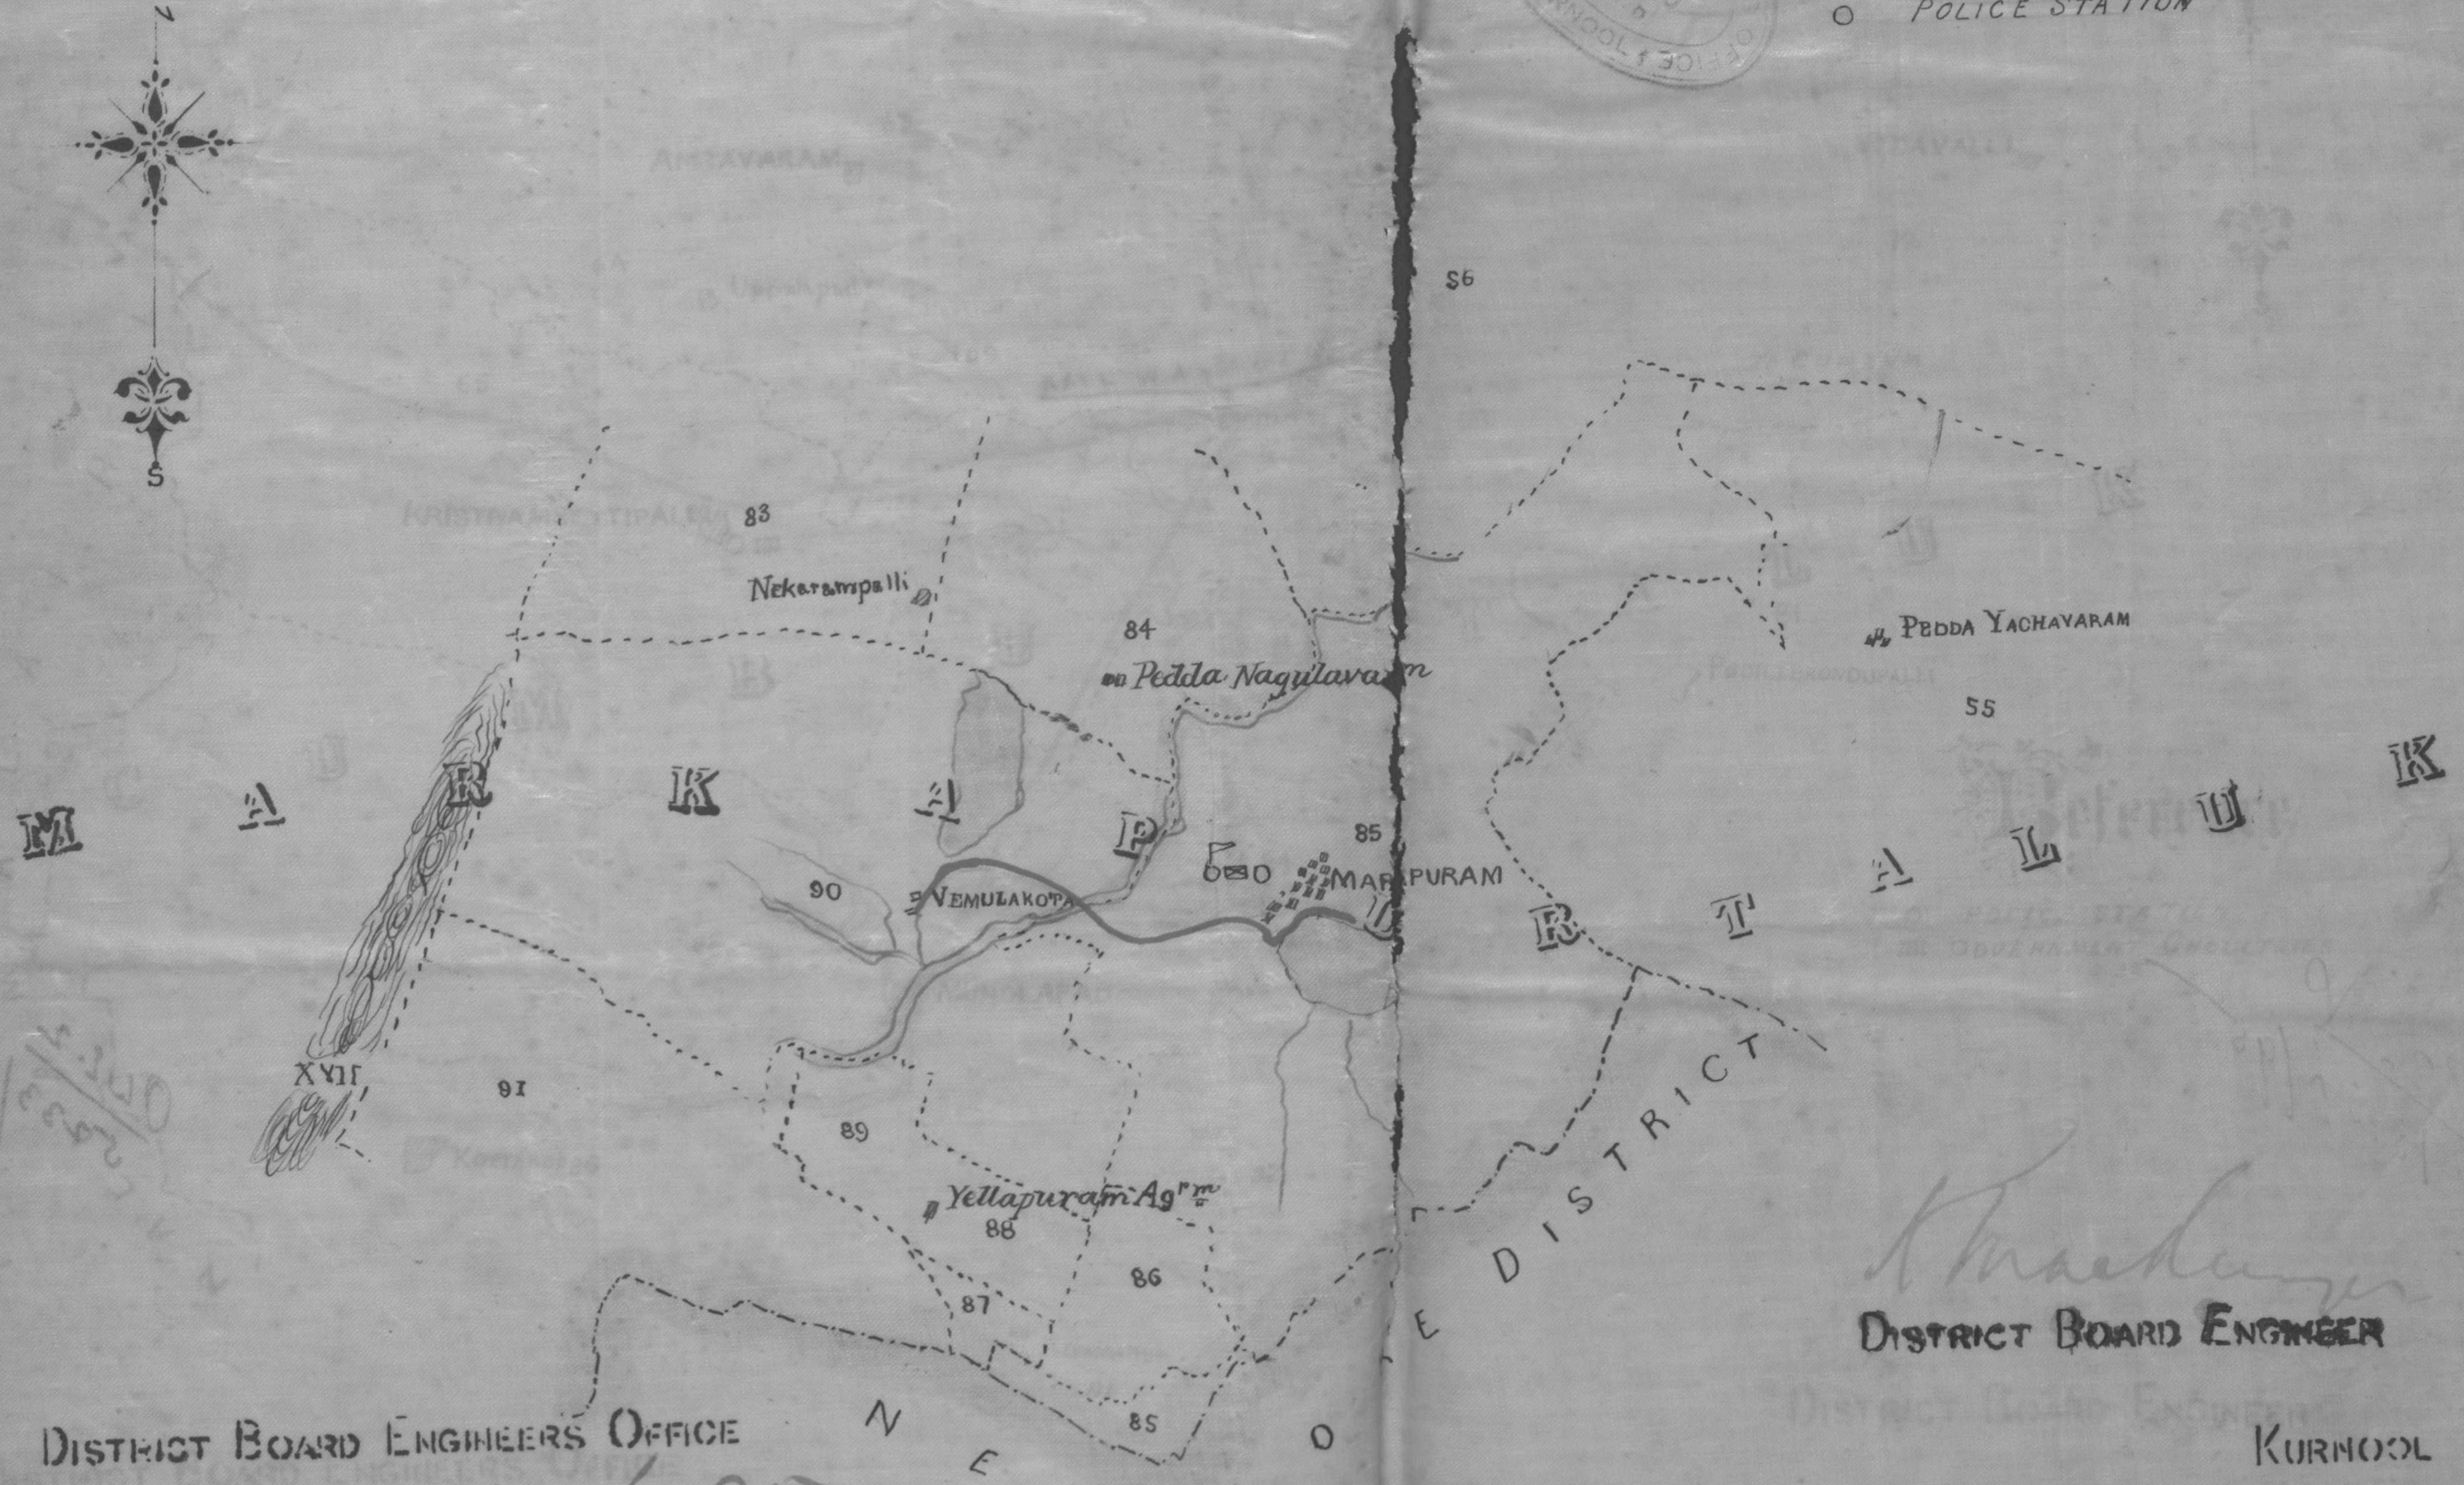

DISTRICT BOARD ENGINEER

KURNOOL

DISTRICT BOARD ENGINEERS OFFICE
KURNOOL DATED 14.6.95

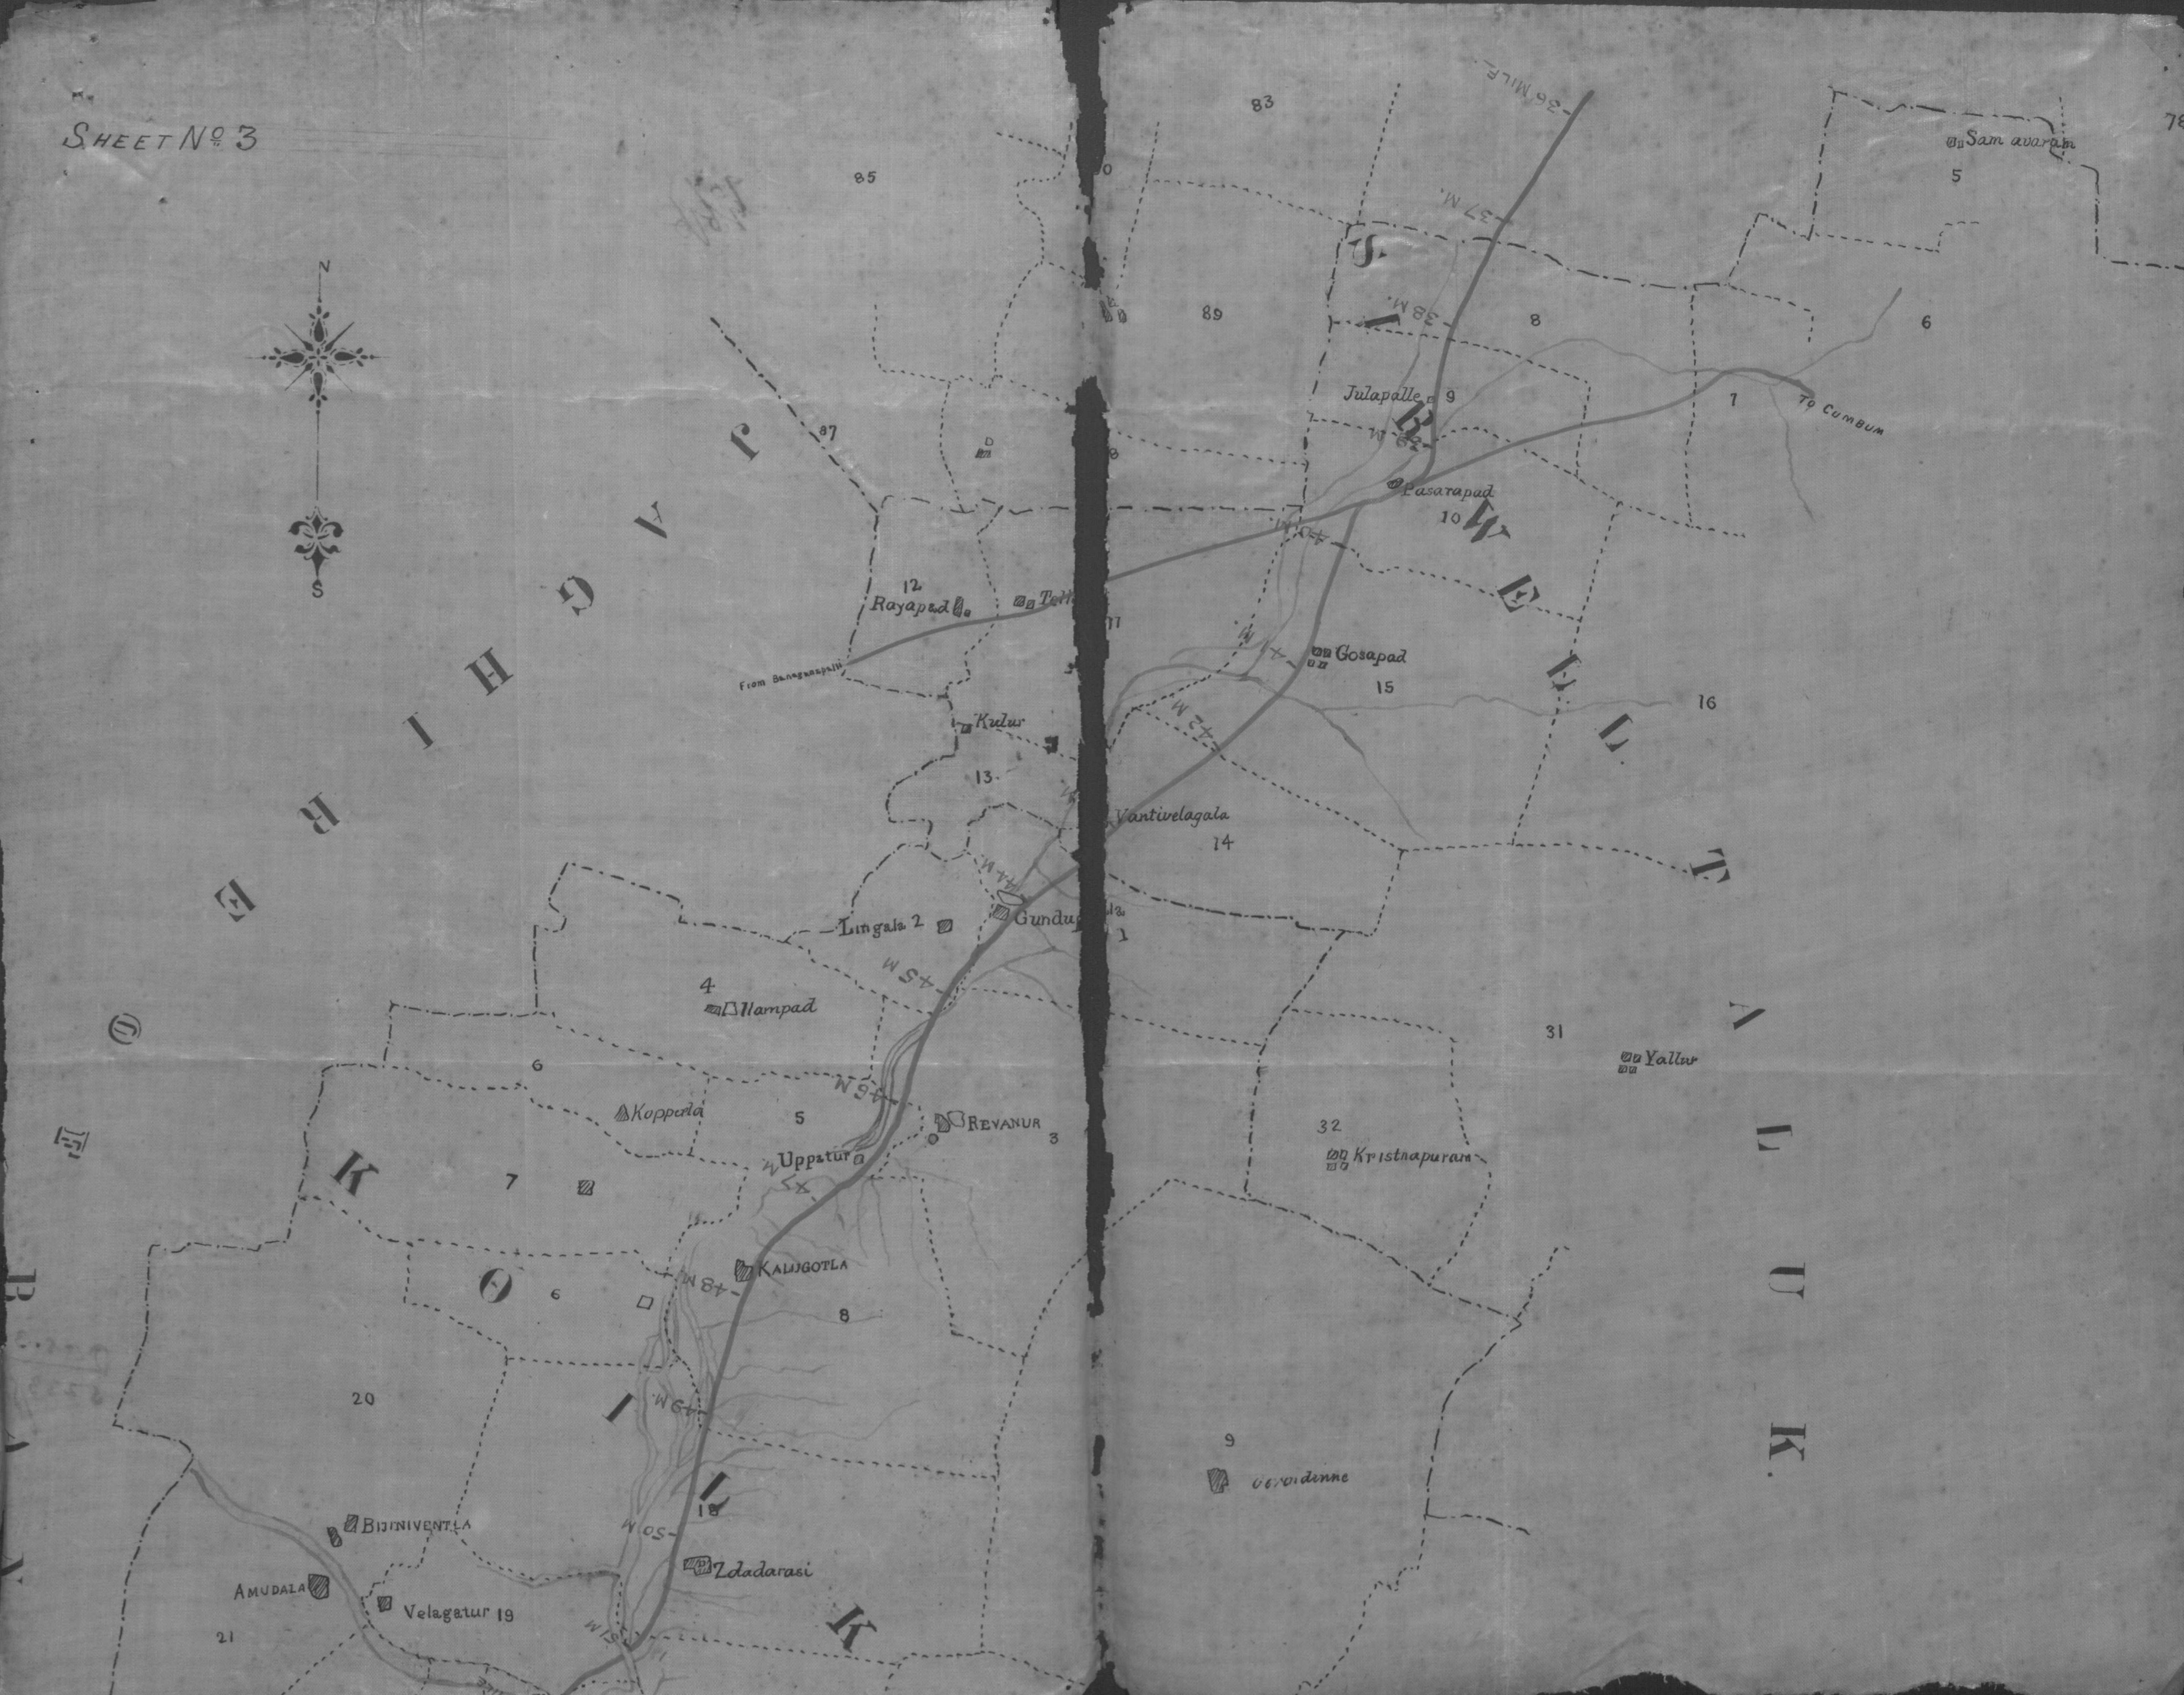
SHEET No. 3
N
S
85
83
87
89
78
Sam avaram
5
8
6
7
To CUMBUM
36 MILE
37 M.
38 M.
39 M.
40 M.
41 M.
42 M.
44 M.
45 M
46 M
47 M
48 M
49 M.
50 M
51 M
Julapalle
9
Pasarapad
10
12
Rayapad
From Banaganapalli
Kulur
13
11
Gosapad
15
16
Vantivelagala
14
Lingala 2
Gundu
1
4
Ilampad
6
Kopperla
5
REVANUR
3
Uppatur
7
KALUGOTLA
6
8
20
BIJINIVENTLA
AMUDALA
Velagatur 19
21
18
Zdadarasi
31
Yallur
32
Kristnapuram
9
Gerondinne
K O I L K
S I R W E L L T A L U K.

KURNOOL DISTRICT.

629
15/6

INDEX. MAP.

CUMBUM TALUK

FAMINE ROAD
FROM GIDDALORE TO MUNDLAPAD
SCALE
1 INCH TO A MILE

Enclosure to D. B. Engineer's
No. 365 Dated 14-6-1895

DISTRICT BOARD ENGINEER'S OFFICE KURNOOL
35
24 JUN. 95

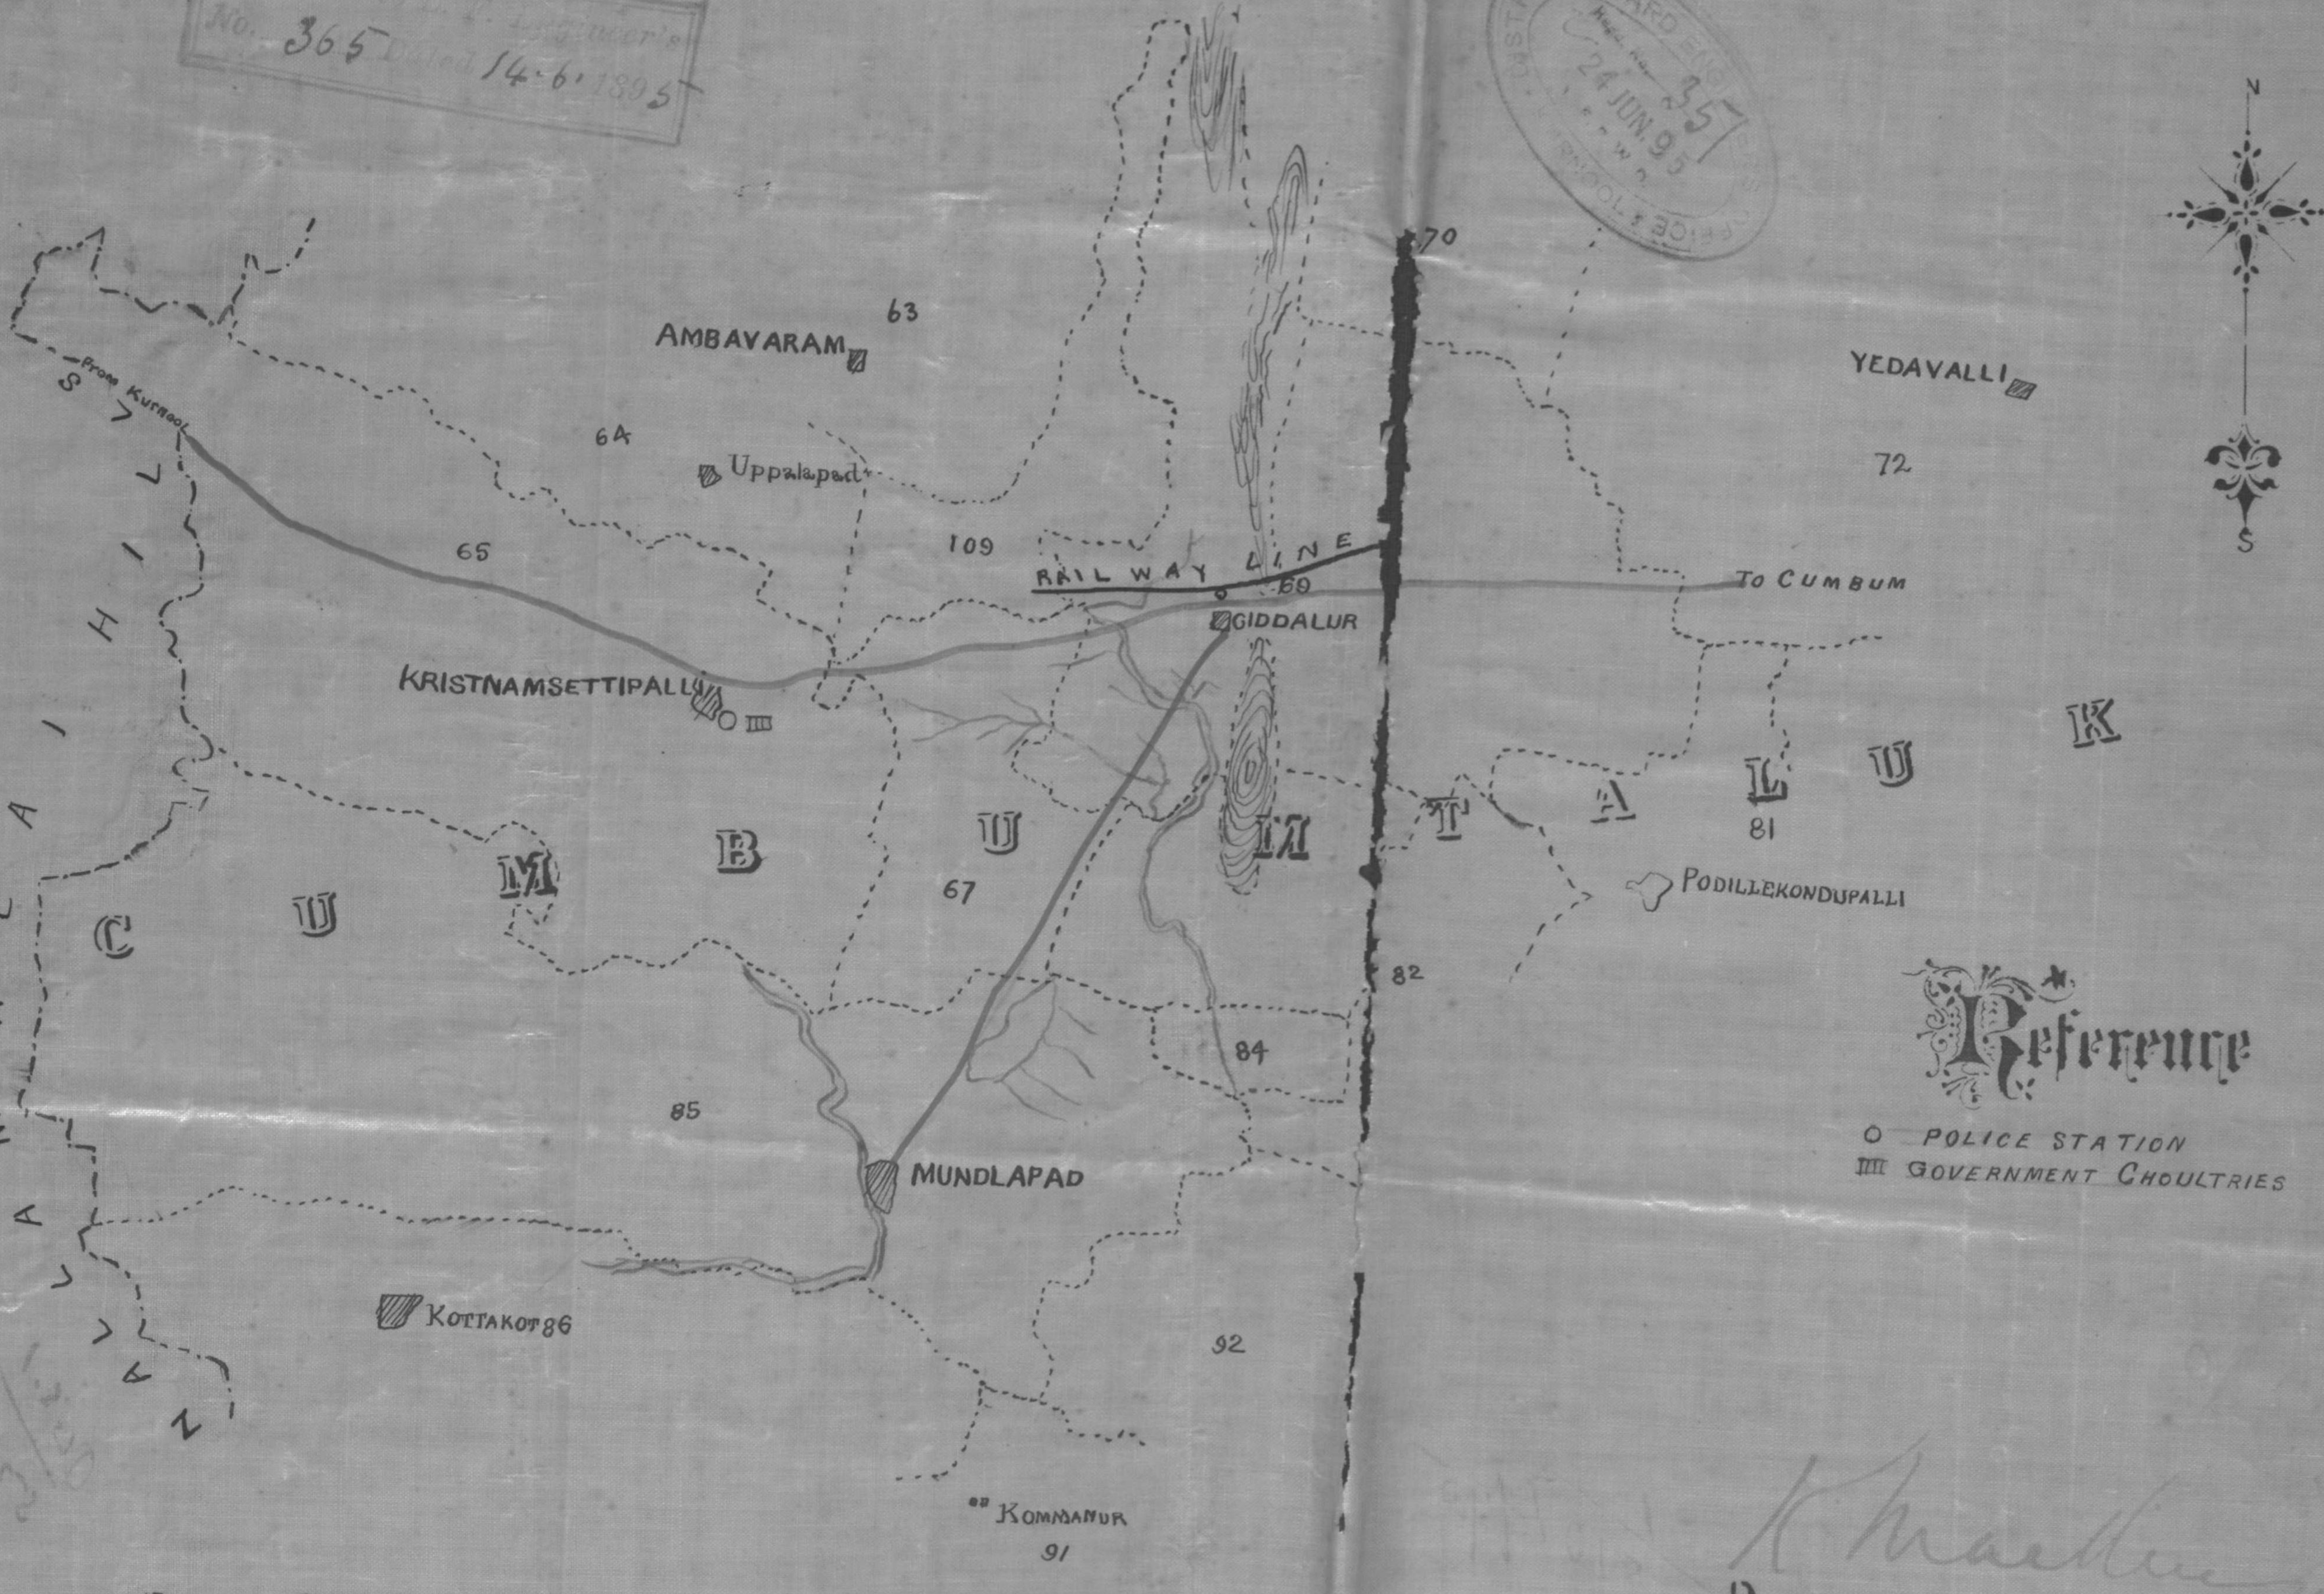

K Maclean

DISTRICT BOARD ENGINEER

KURNOOL

DISTRICT BOARD ENGINEERS OFFICE
KURNOOL DATED 14-6-95

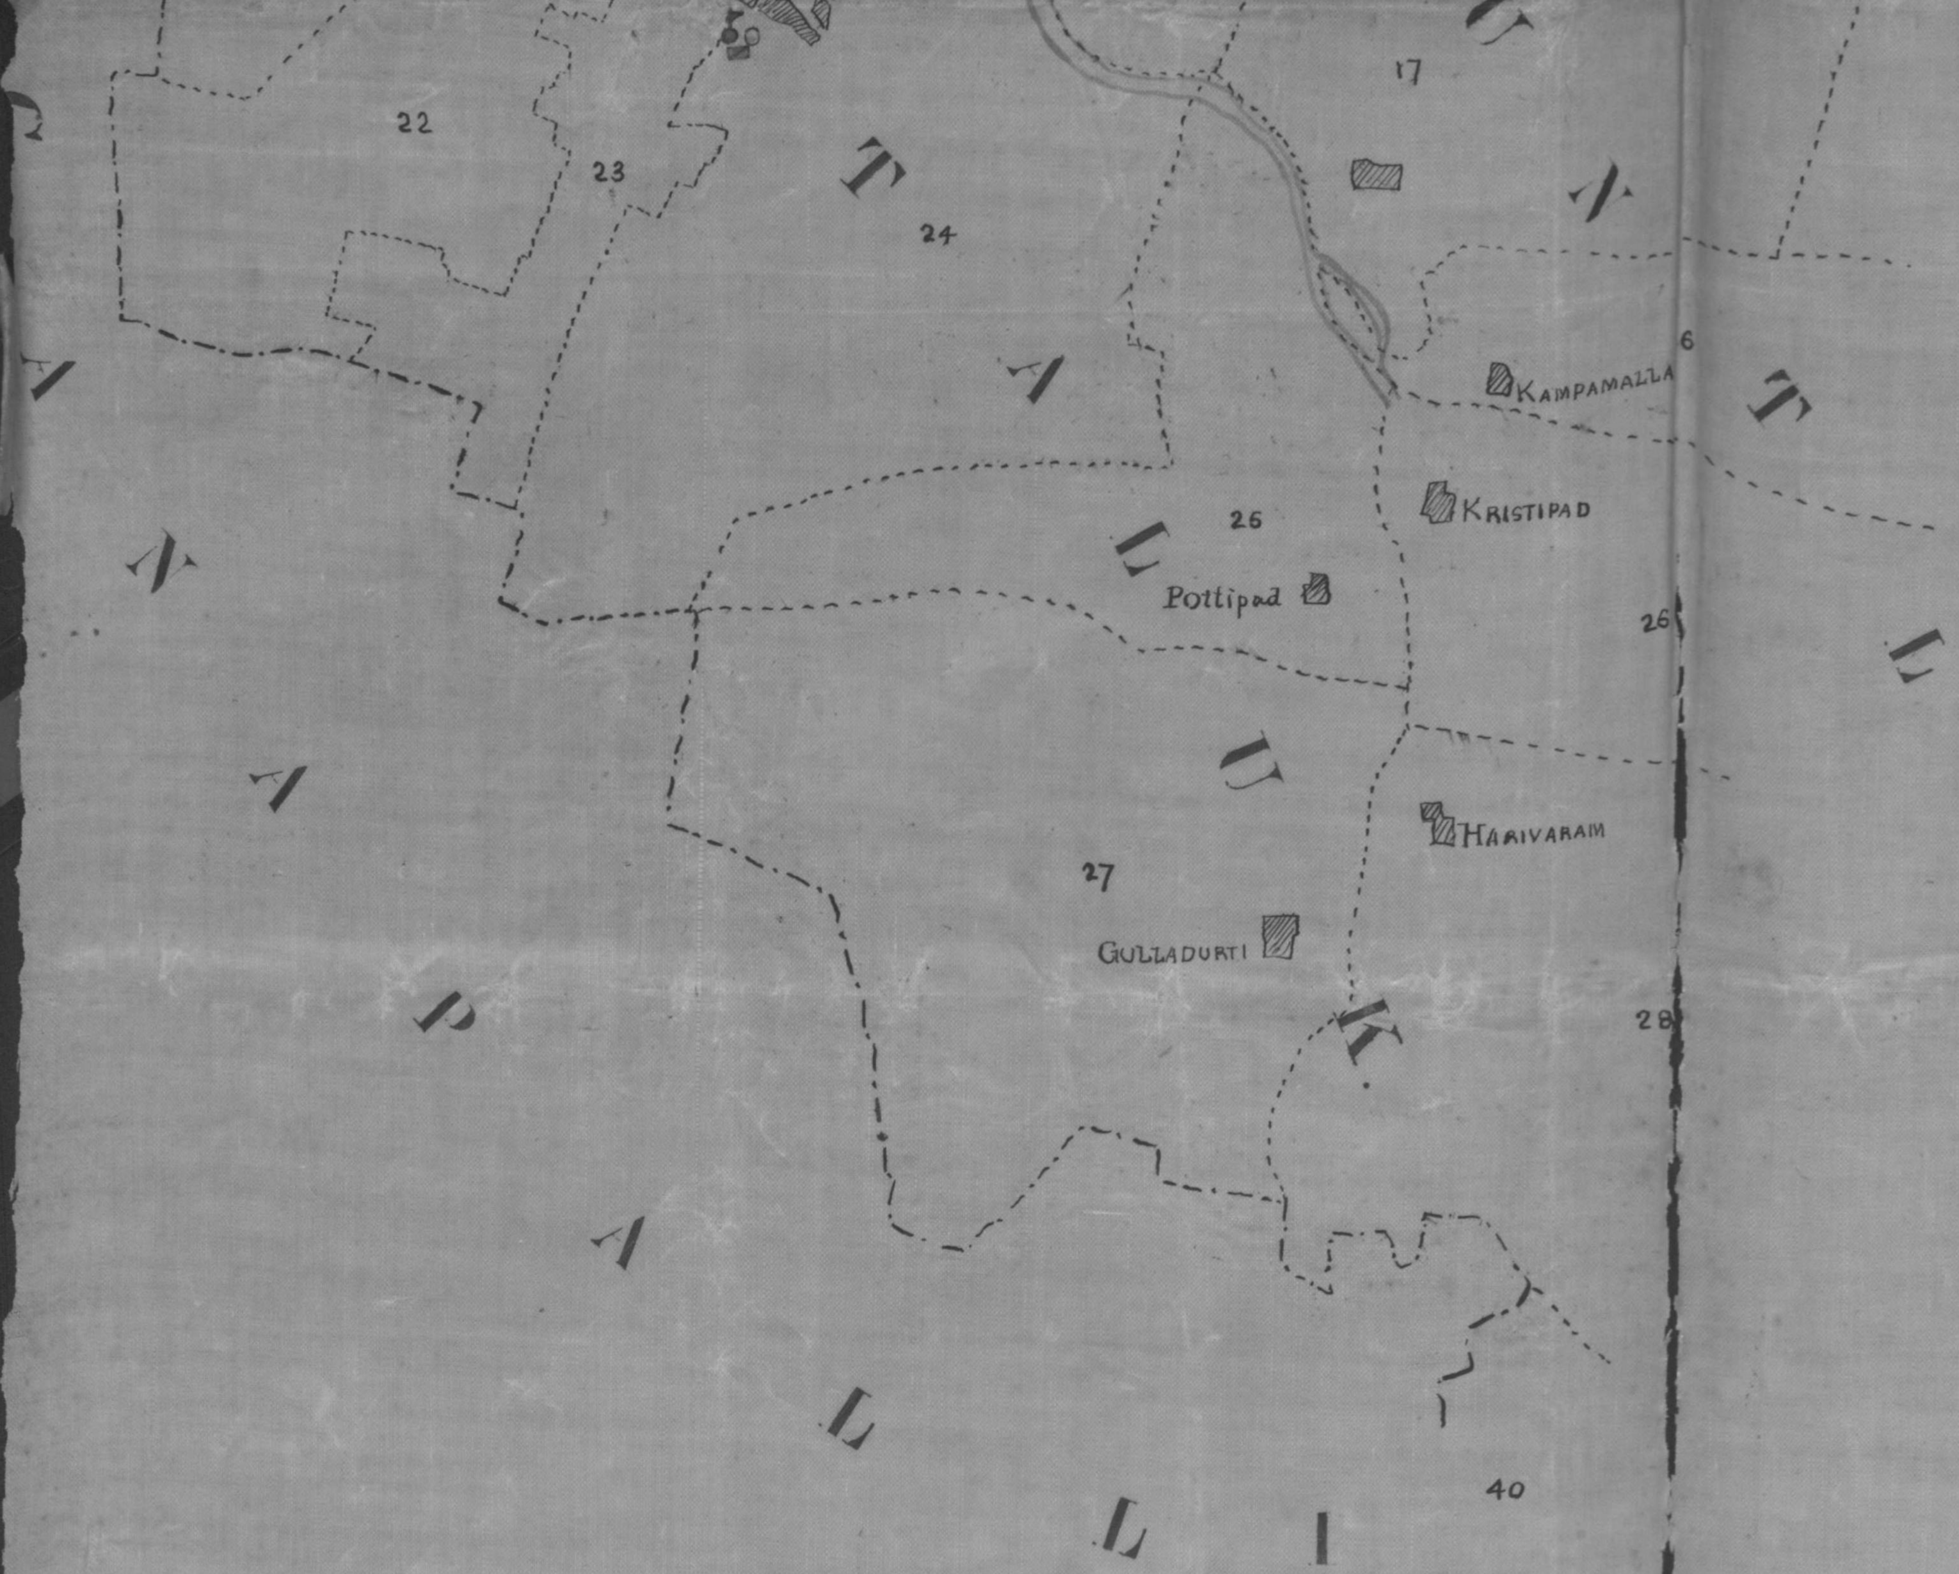

District Board Engineers Office
Kurnool Dated 14. 6. 95

W.S.

Enclosure to D. B. Engineer's
No. 365 dated 14.6.1895

Dist

Board Engineer

Kurnool

DISTRICT BOARD OFFICE KURNOOL
24 JUN 95
351

SHEET No 2

DISTRICT BOARD OFFICE KURNOOL
357
24 JUN 95

Enclosure to L. F. Engineer's No. 365 Dated 14.6.1895

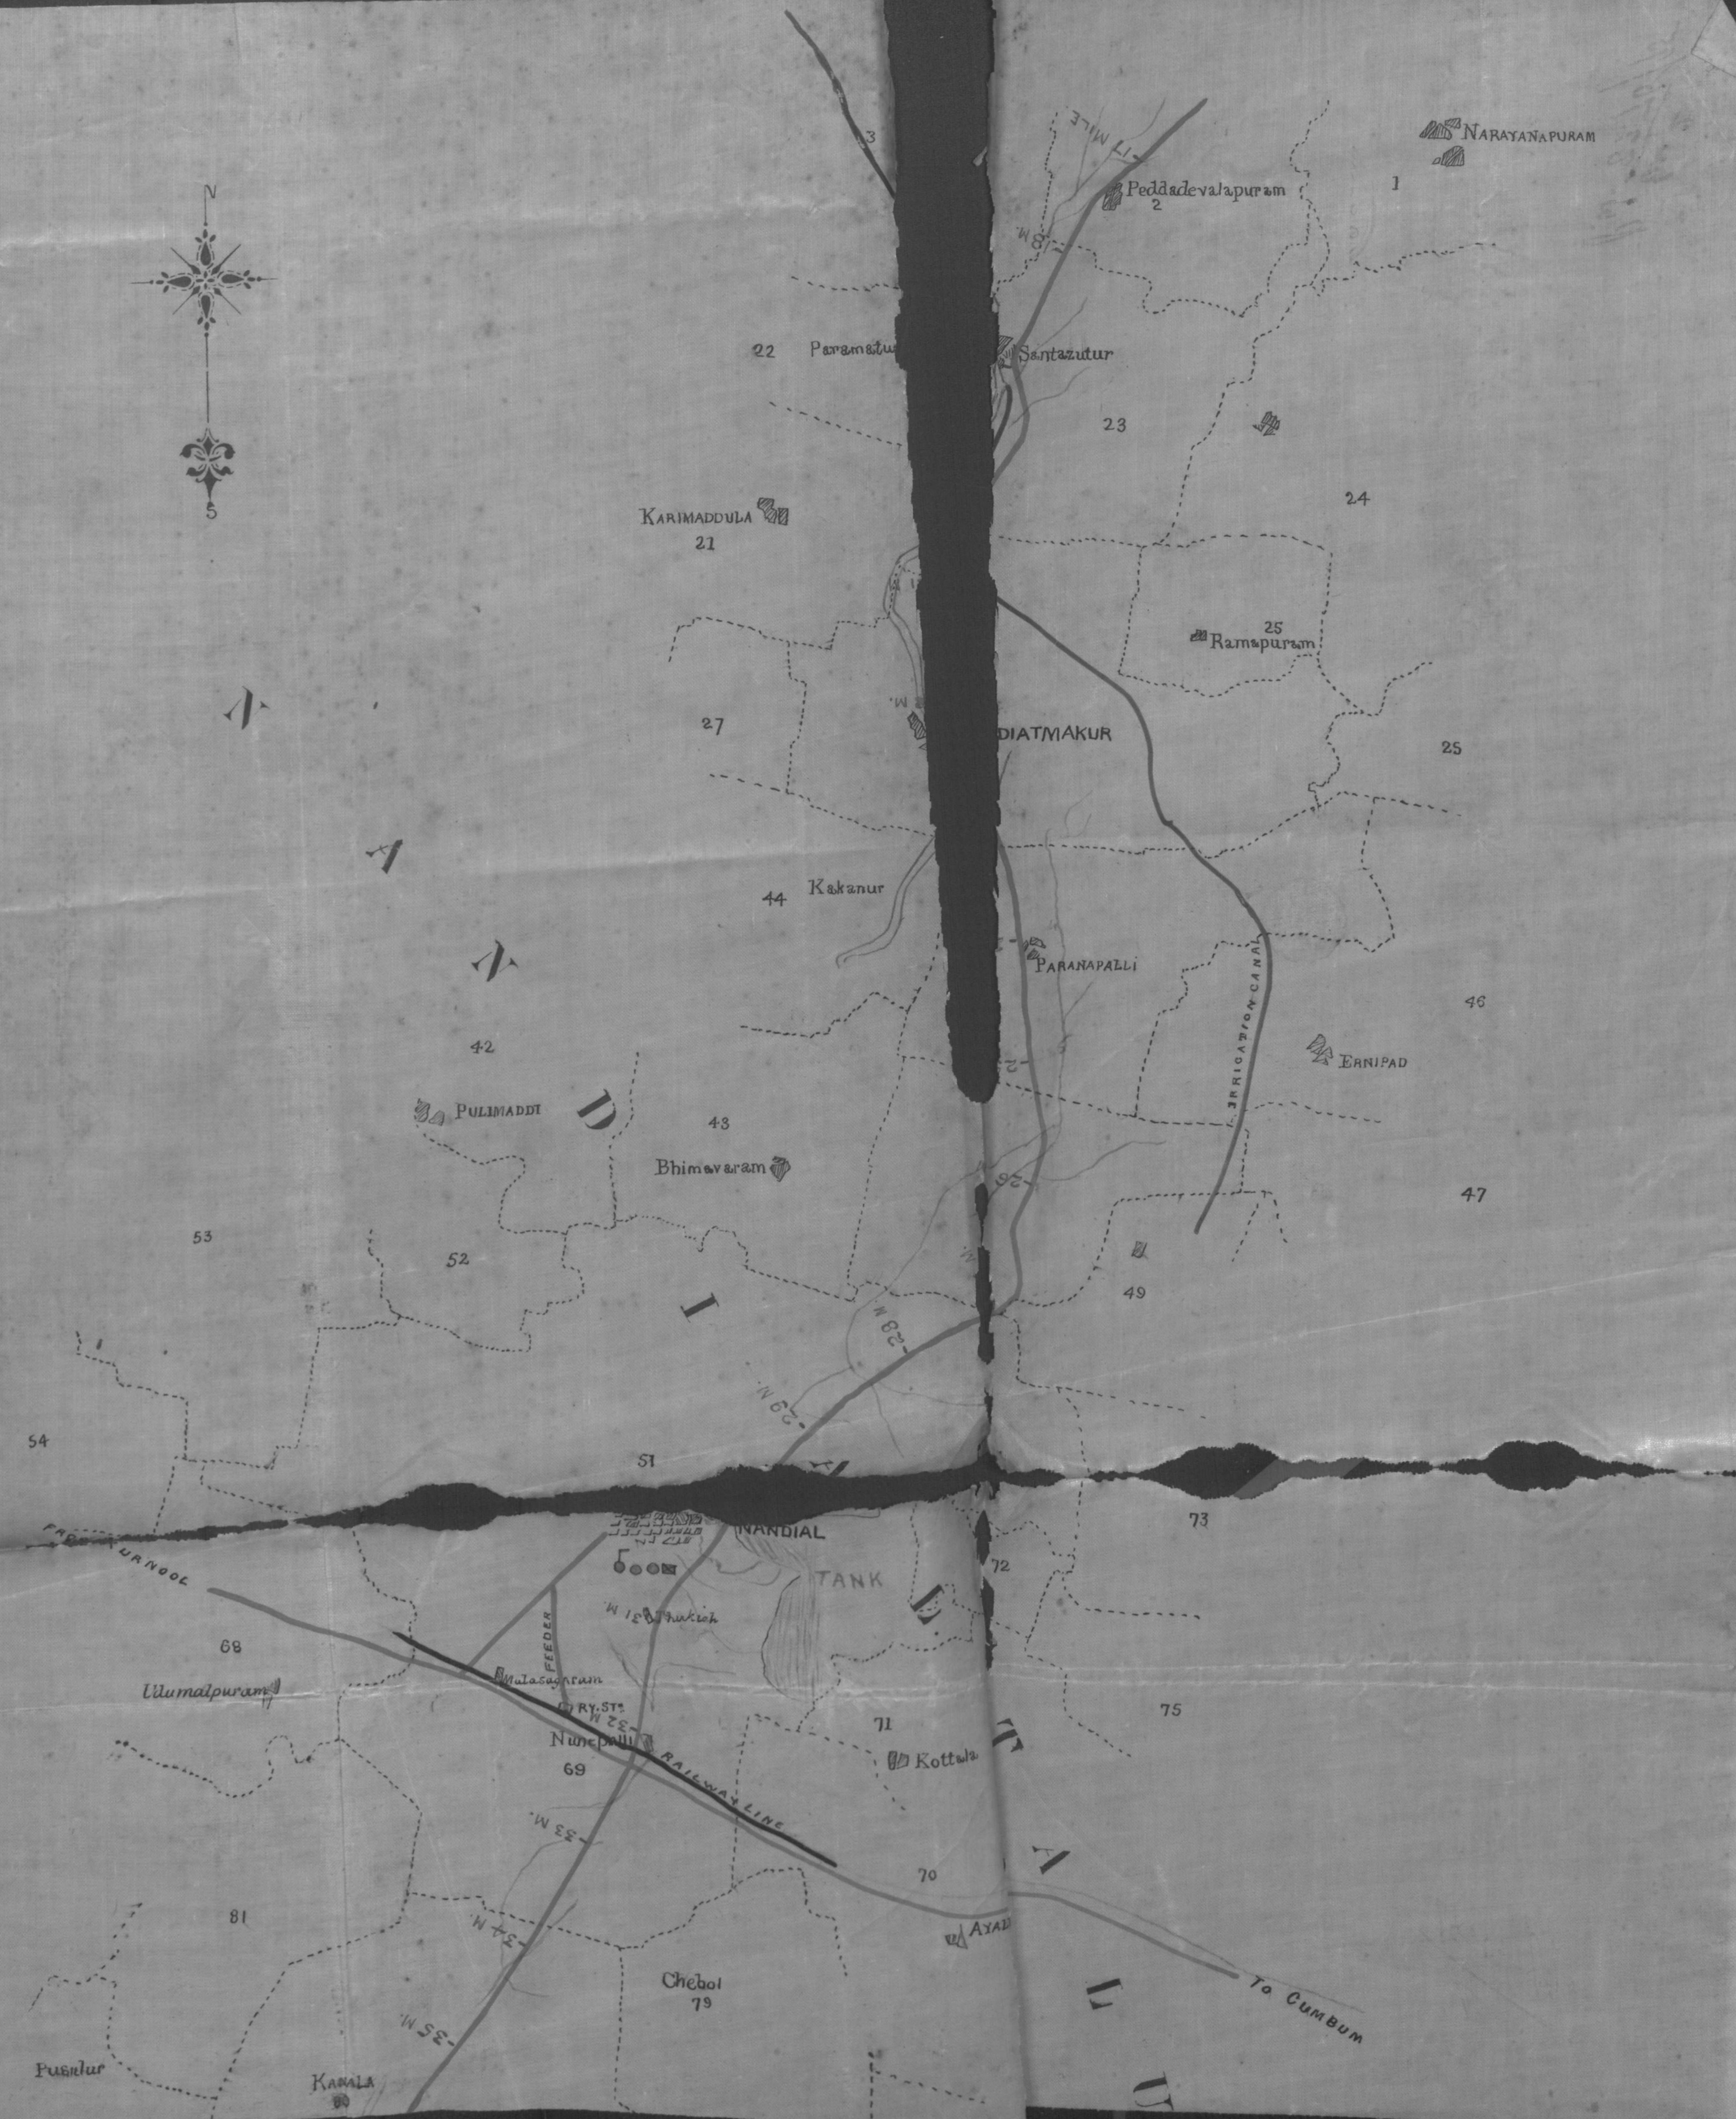

Tracing
Dt. Bd. Engineer
14.6.95