
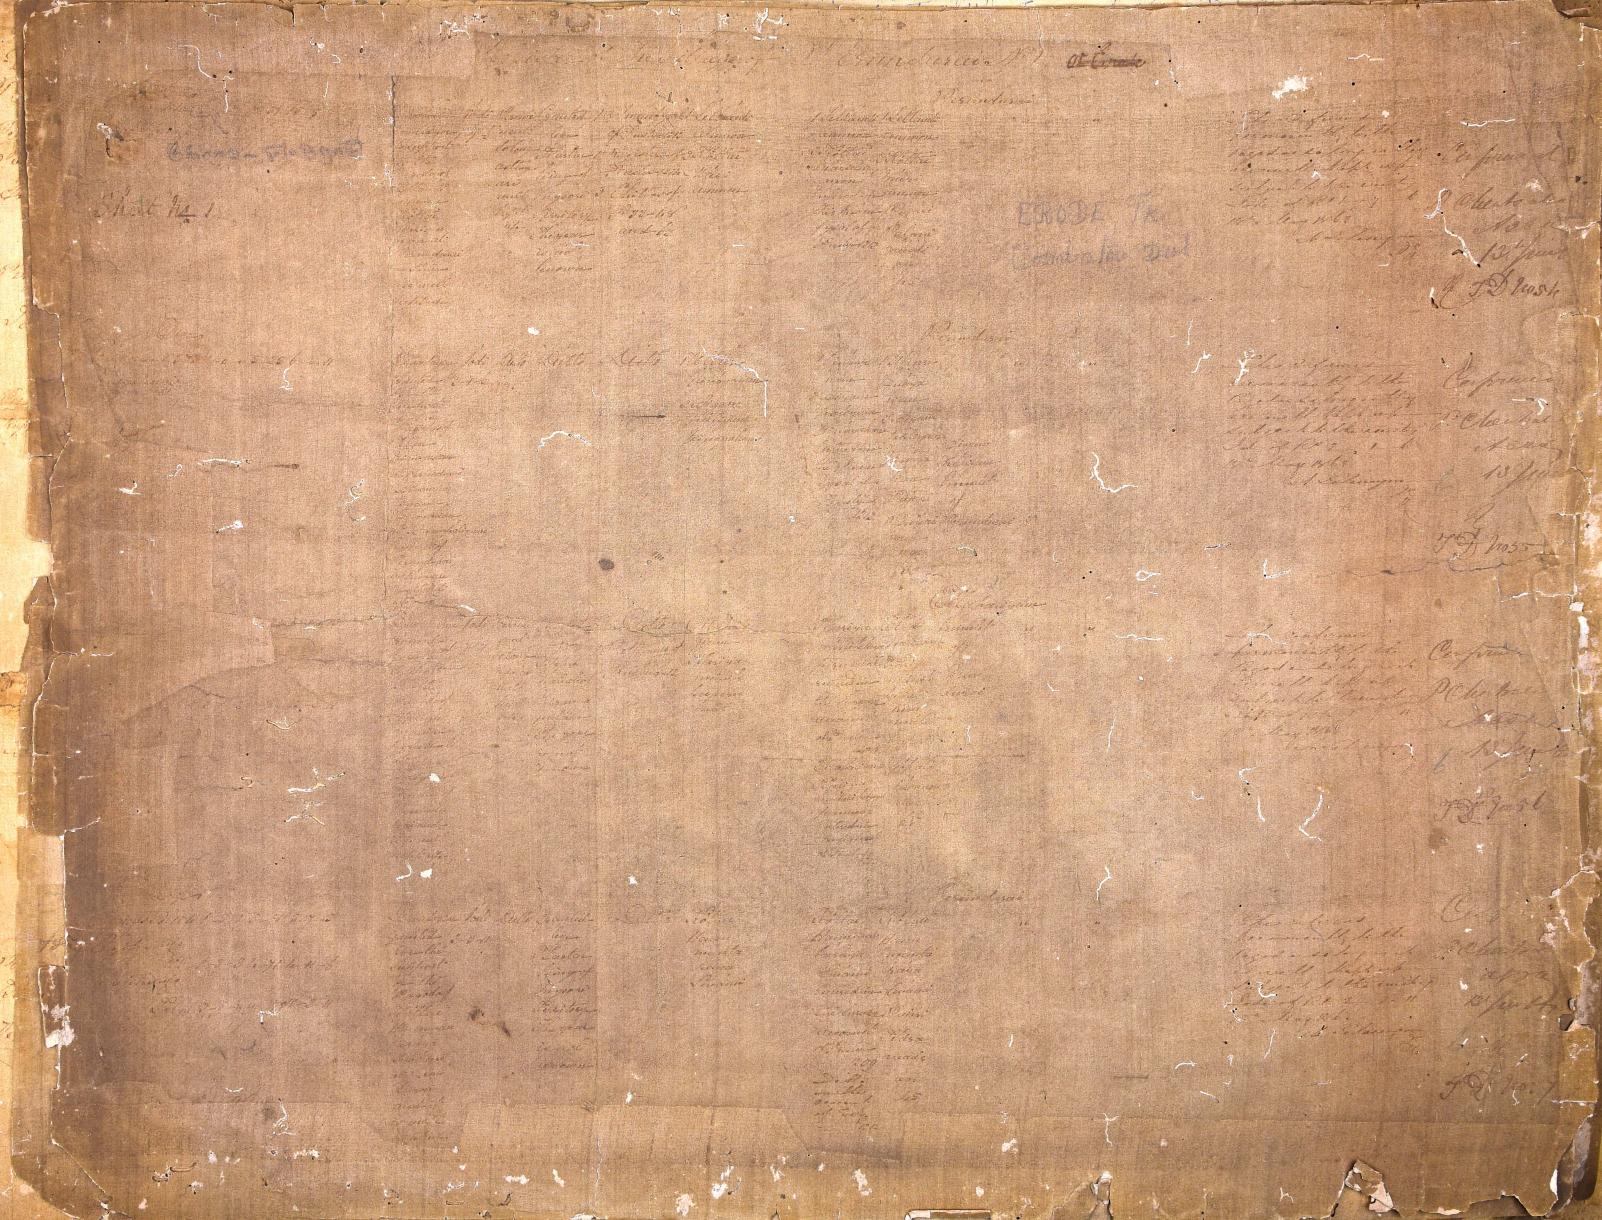


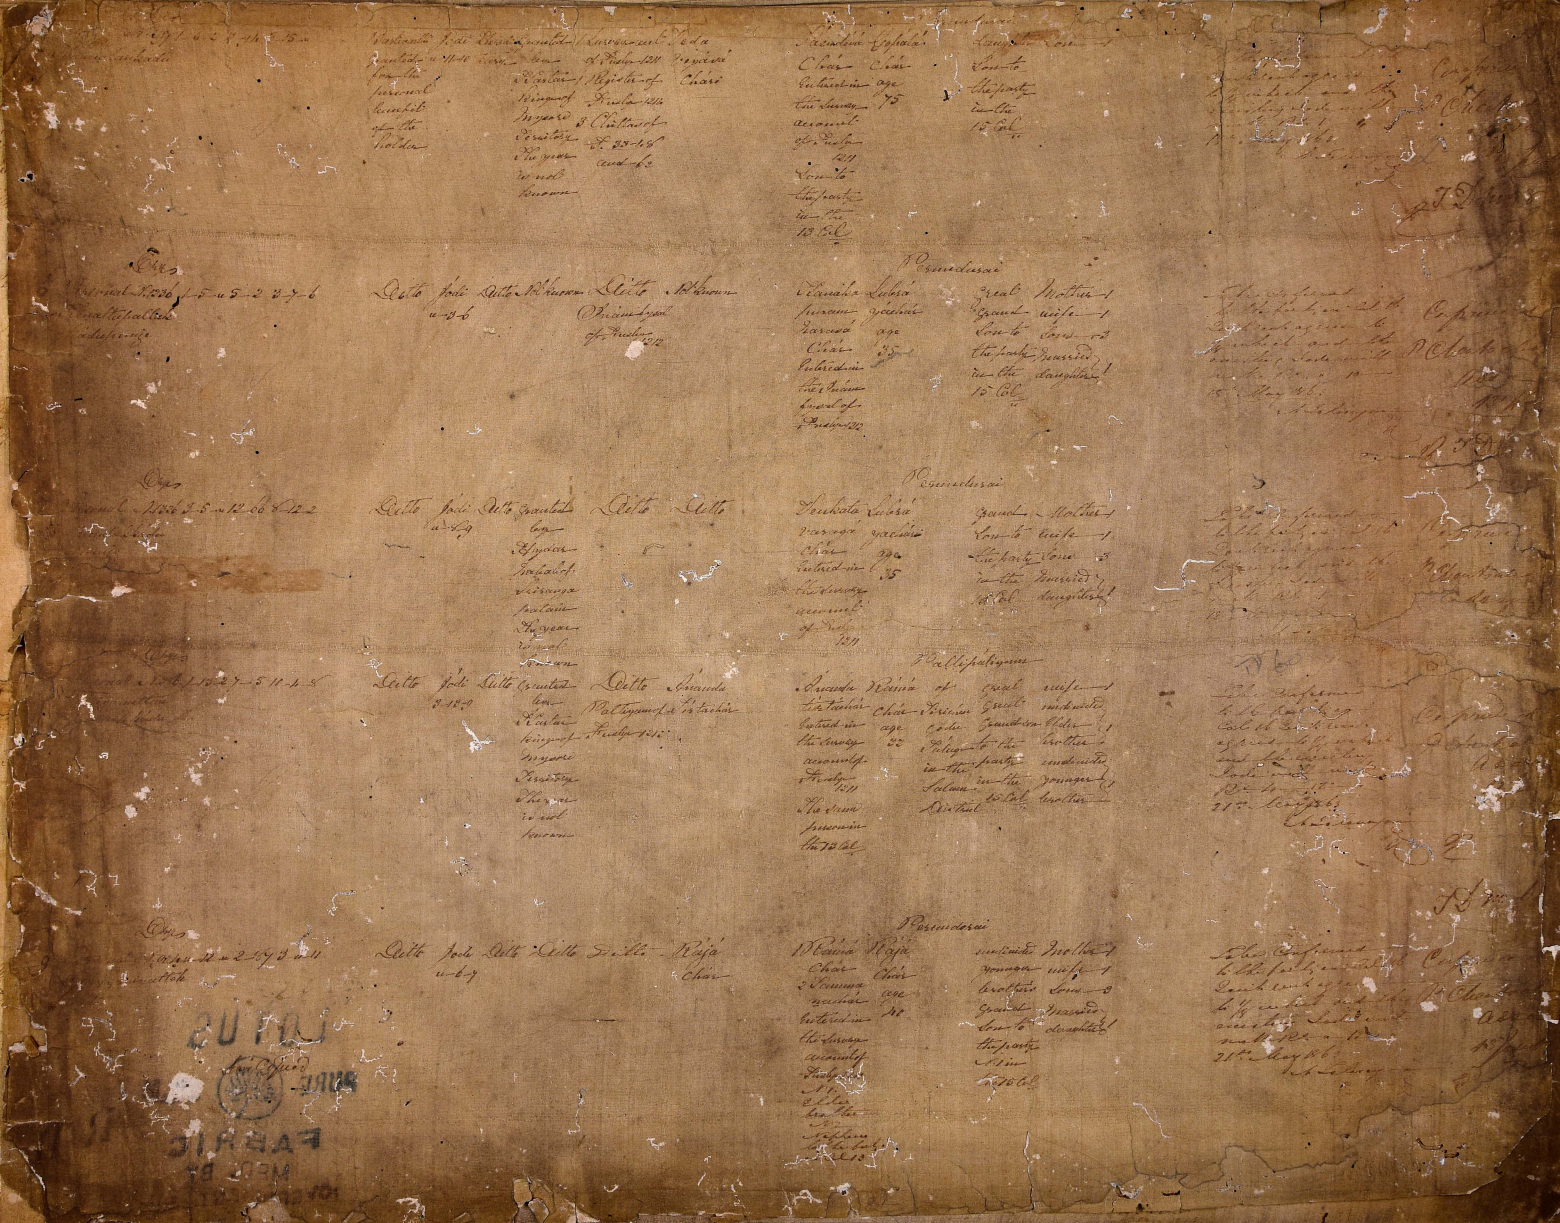


Freedwomen No 1

Freedwomen No 2

Freedwomen No 3

Freedwomen No 4

Freedwomen No 5

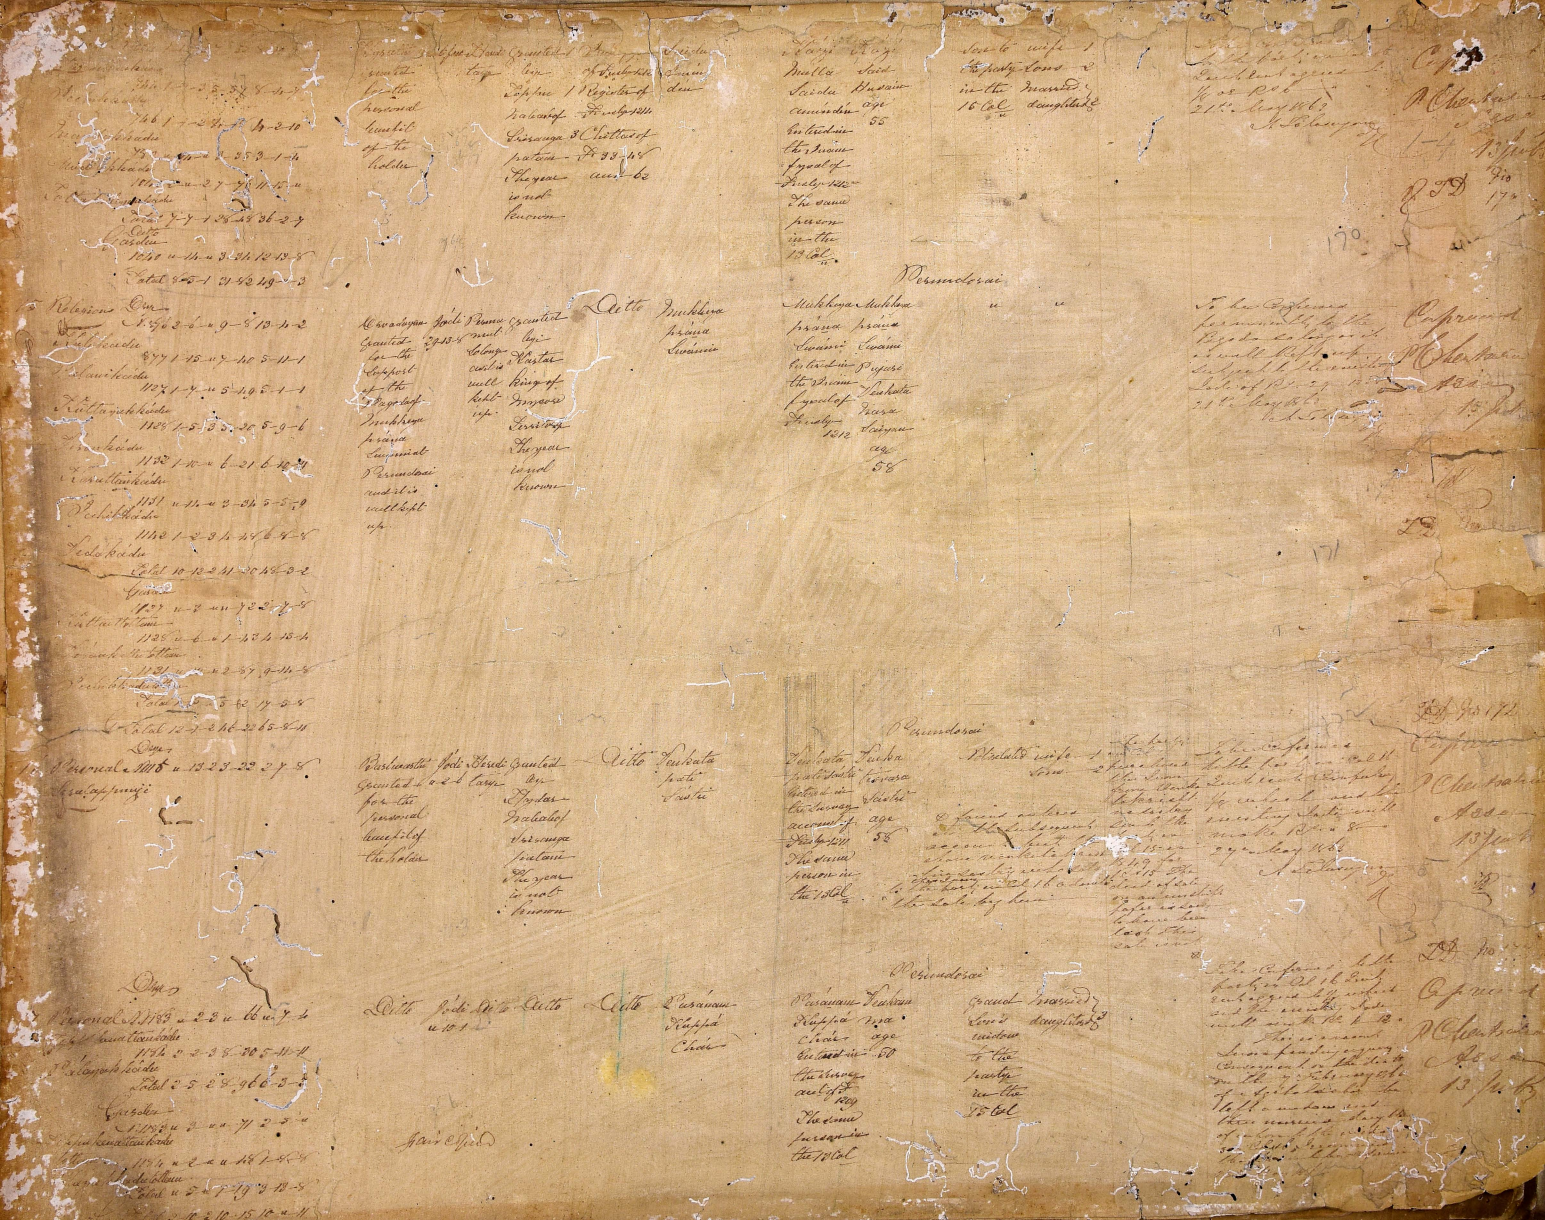

Perumdorai Taluq

Perumdorai

Perumdorai

Perumdorai

Perumdorai


Perumdorai


Perumdorai


Perumdorai

Erode Tk.
Coimbatore Dist

Sheet No 3

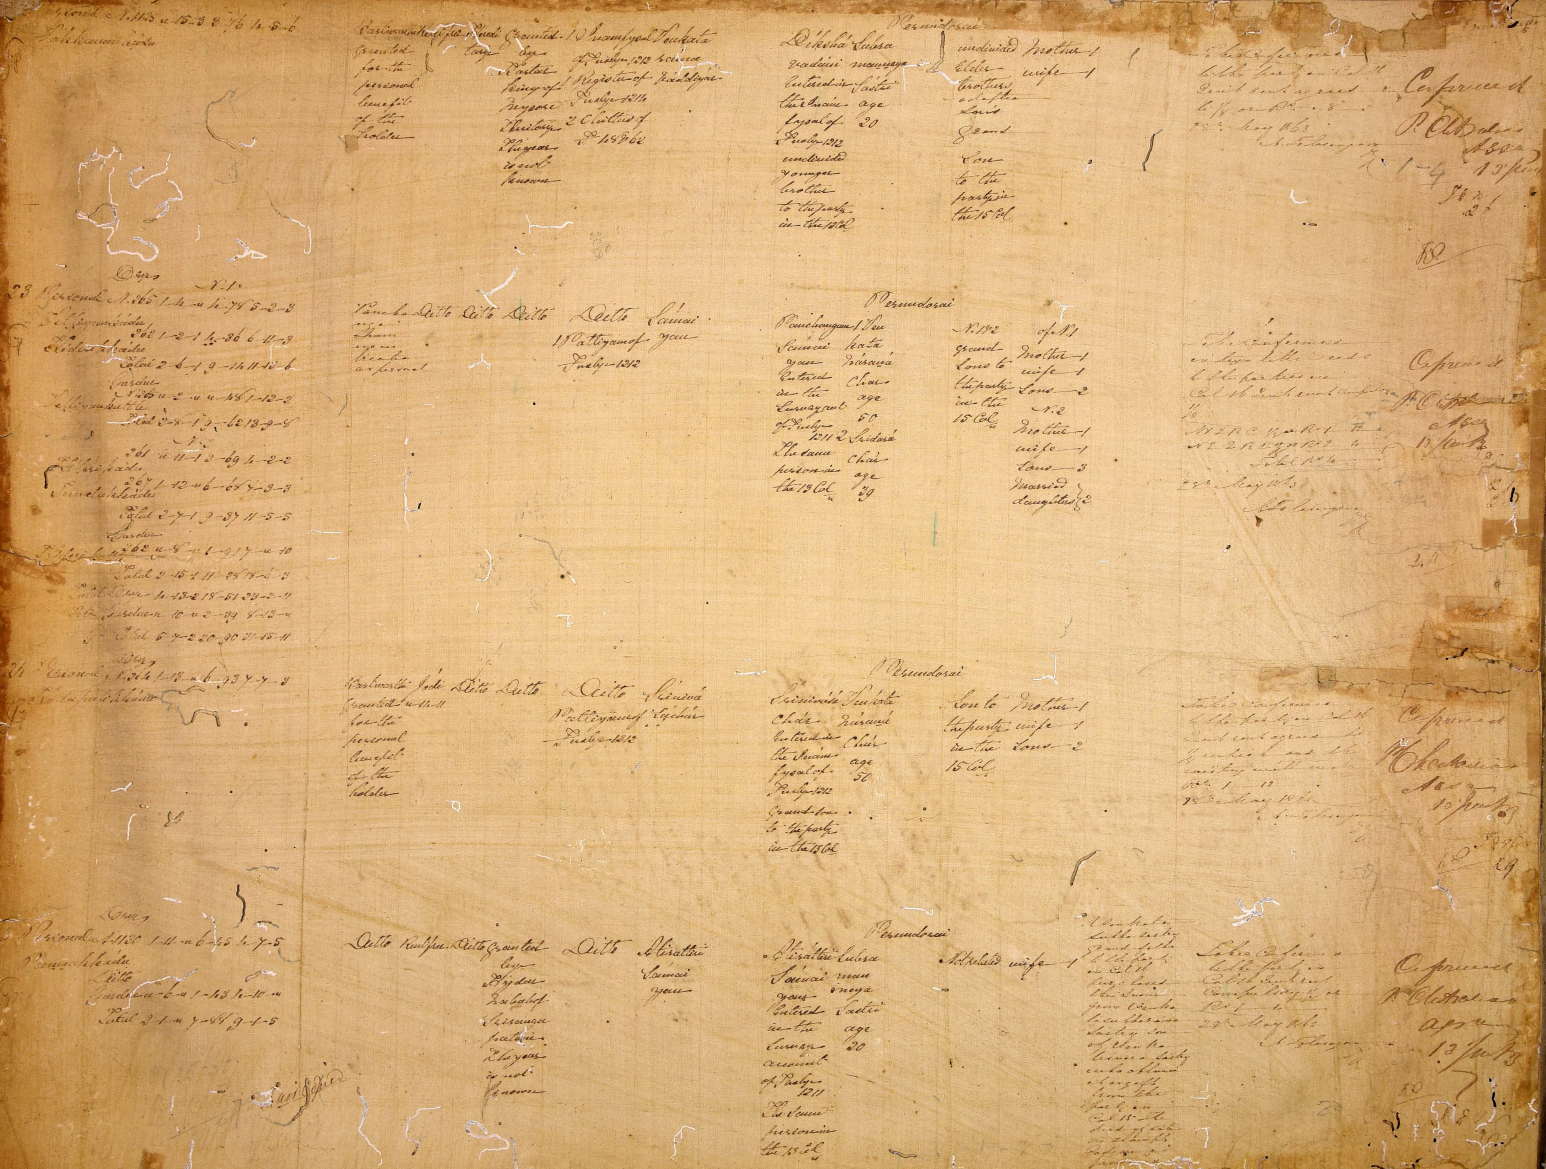

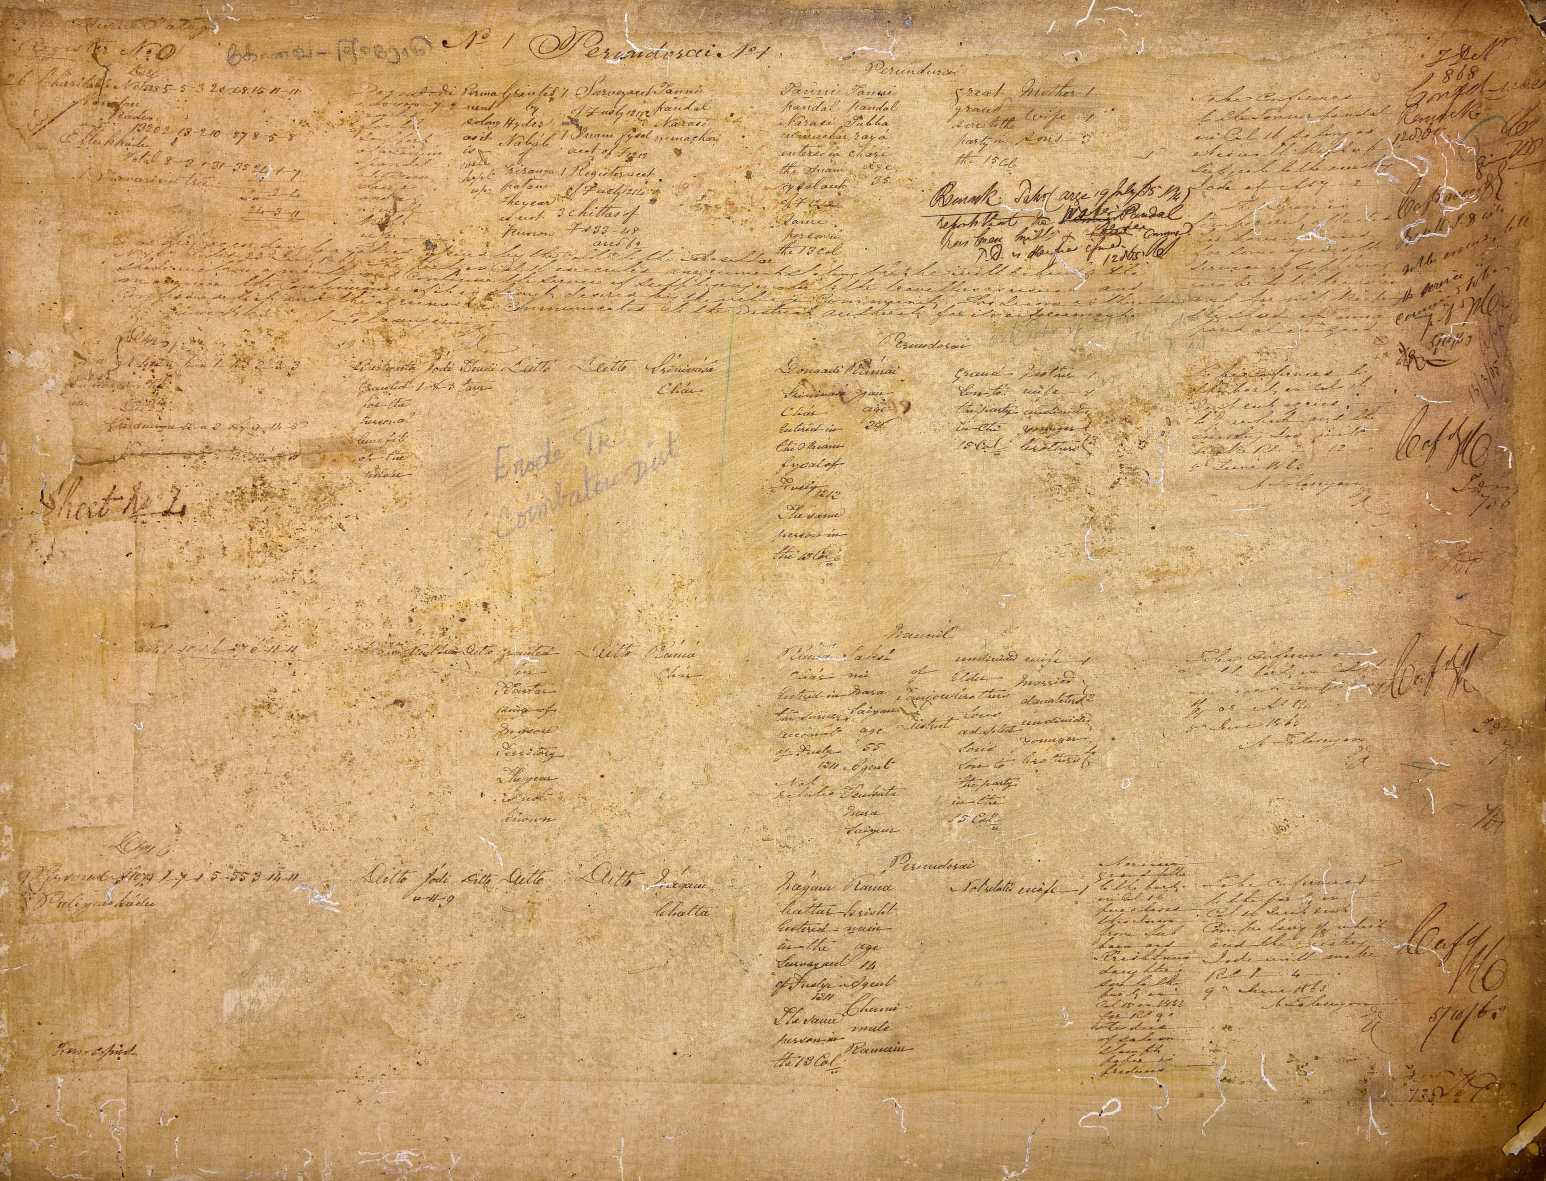

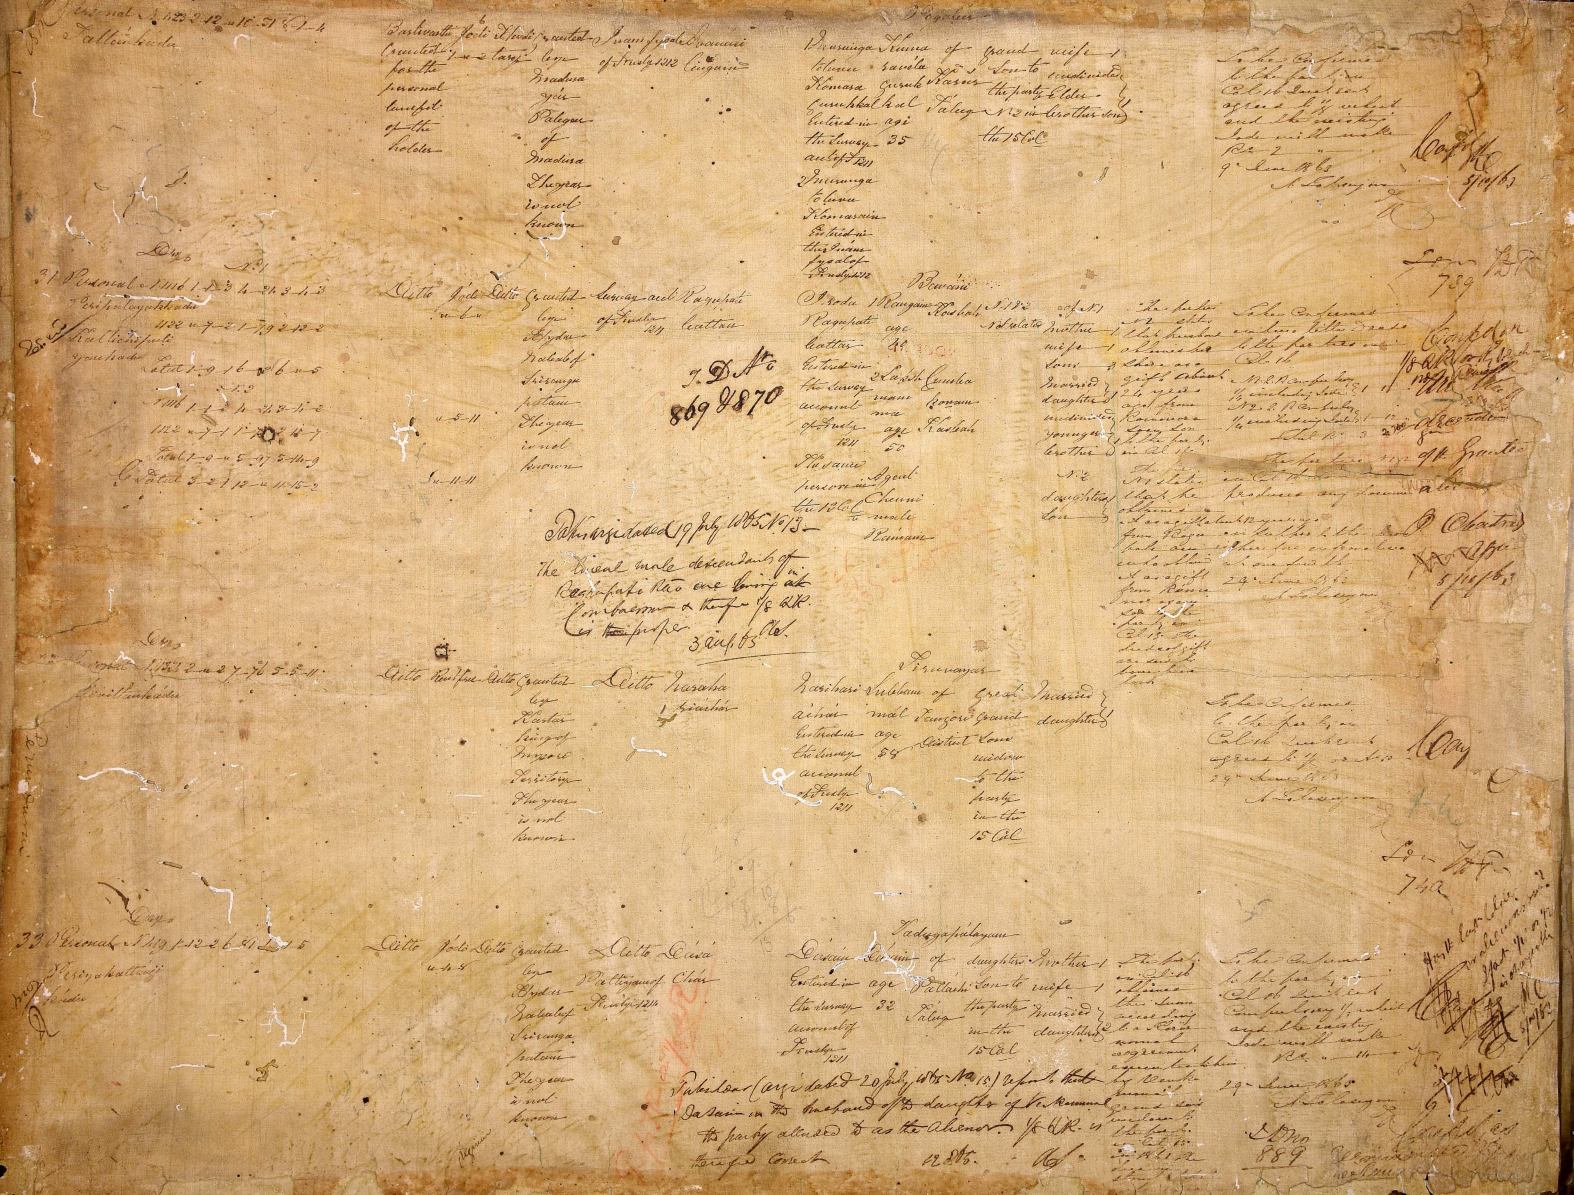

Estimate Tk. Comm. Victoria Dist

N. 1 Pesundoraei No 1

Estimate of Works

Pesundoraei

Sheet 5

Total Subtotal Optional

Description of Items	Qty	Rate	Each	Total	Estimate	Items	Newly proposed	Completed	Repairs & Quality
Excavation	27 57	"	2	53	59	109	8	87	2 6
Earthwork	21 35	"	"	21	13	21	1	7	" 7 2
Personal	237 26	"	12	29	316	15	364	8	10 15
Total	337 14	"	17	91	888	9	601	11	1 32

Differences as per Estimate accounted

No difference