

- (1) பக்கங்களின் எண்ணிக்கை 142 Maps-
 (2) புதுக்கித் திருப்பிய நாள் 11/89
 (3) ஆதாரங்குறிப்பவர் சுருக்கொப்பம் [Signature]

தமிழ்நாடு ஆவணக் காப்பகம்.

40

தமிழ்நாடு அரசு

பயா

துறை

அரசாணை எண். மு. கோப்புத் தாள் எண்.	1308	அச்சகம் பலவகை
நாள் :	16-5-88	188

1001

மடிக்கவோ கண்டபடி கையாளவோ கூடாது


3 sheets
14-15 chifton
10

shut on 2 maps

CRUZ MILAGRE DAM

COCHIN

SCALE 200 FEET TO AN INCH

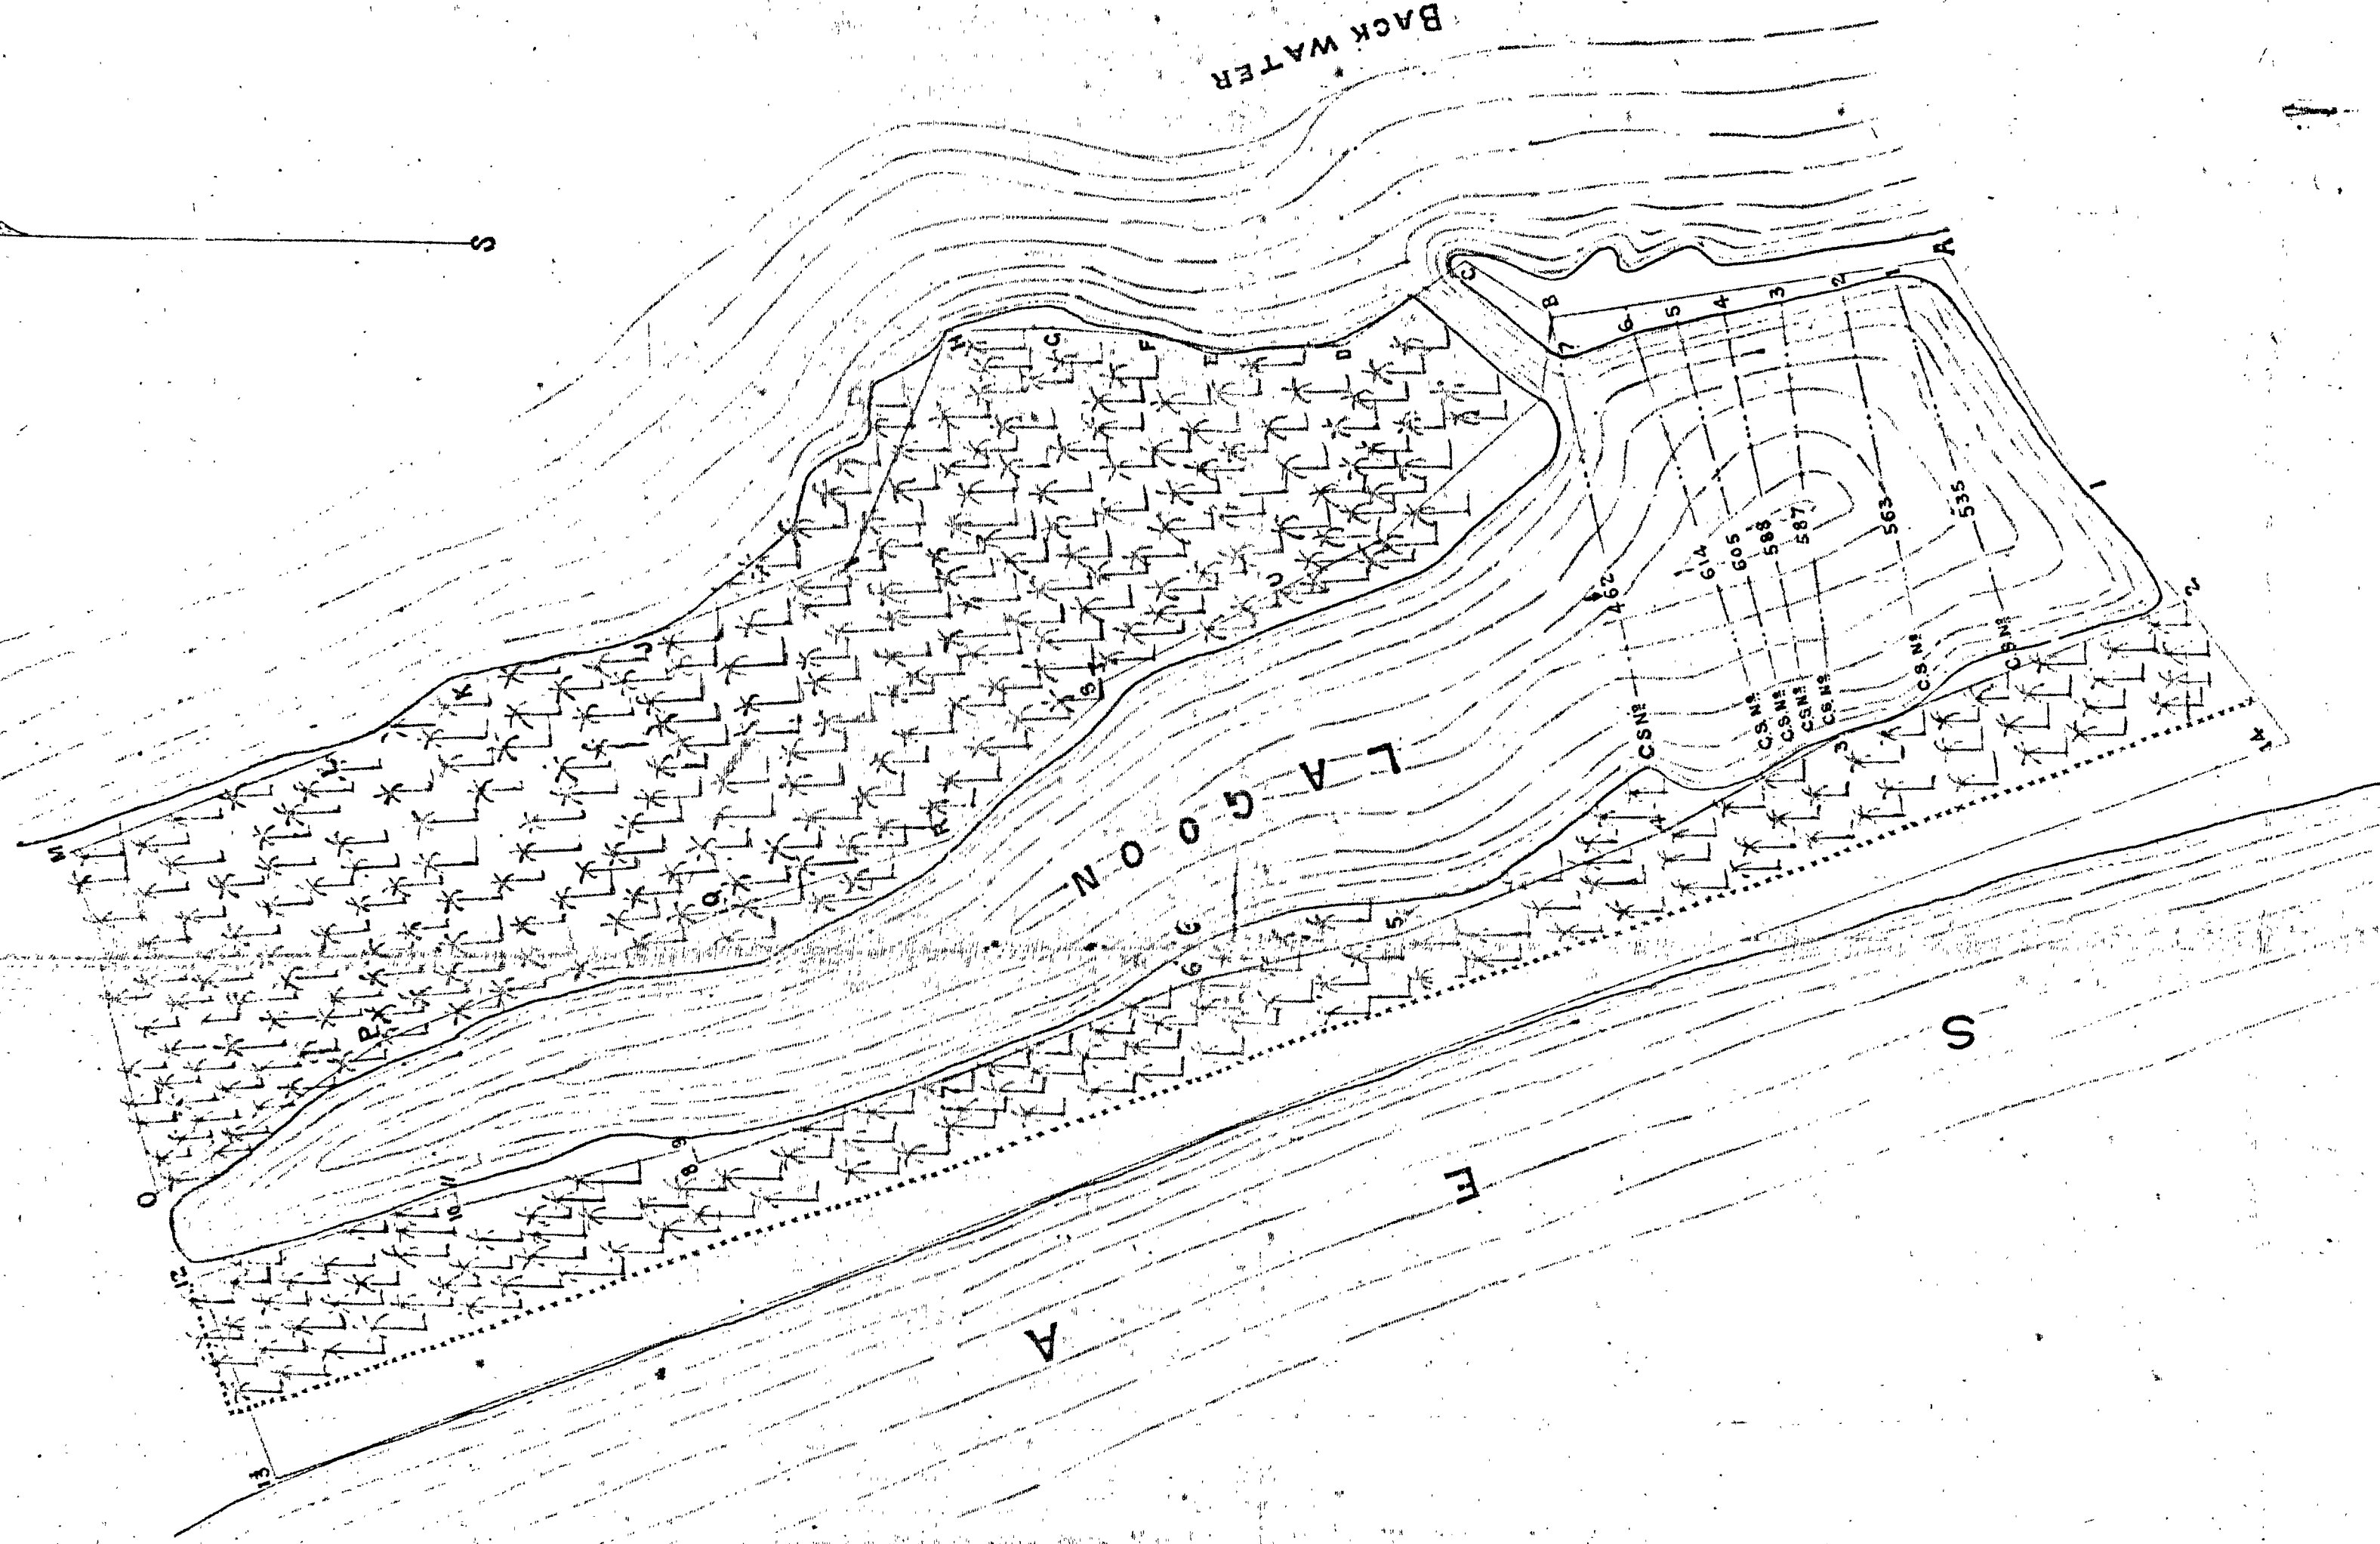

[TRUE COPY]

Albion

LIEUT. COL. R.E.

SUPERINTENDING ENGINEER 4TH CIRCLE.

WEST COAST DIVISION
CALCUT 15TH MARCH 1889

[SIGNED]

A.T. FRASER, COL. R.E.
EXECUTIVE ENGINEER

1888
SUB-DIVISIONAL OFFICER, GRANITE STONES HAVE BEEN FIXED
SO AS TO ENABLE THE SECTIONS BEING TAKEN IN THE SAME
LINE EVERY YEAR. THE LINES TAKEN BY M^r SALDANHA WERE
KEPT TO AS NEAR AS POSSIBLE EXCEPT IN CROSS SECTION N^o 7
WHERE HIS LINE WAS ONLY FOLLOWED UP TO EAST EDGE OF
LAGOON OWING TO THE JUNGLE M^r SALDANHA SEEMS TO HAVE
CARRIED HIS LEVELS ALONG THE WEST WING CHANNEL
WHERE AS I HAD THE JUNGLE CUT DOWN SO AS TO CONTINUE
THE SECTION IN ONE STRAIGHT LINE UP TO SECTION STONE
N^o 7 WHICH IS MUCH SHORTER THEREFORE THE DIFFERENCE
IN LENGTH

CALCUT
9th JAN 89

Signed

T. GREEN

SUB-DIVISIONAL OFFICER

NOTE

RED FIGURES DENOTE LEVELS TAKEN IN APRIL 1888
BLACK D^s ————— D^s ————— JANUARY 1889

Signed

A. T. FRASER. COL: R. E.

EXECUTIVE ENGINEER


TRUE COPY

Admitt


LT: COL: R. E.

SUPG: ENGINEER 4th CIRCLE


JZ MILACRE DAM

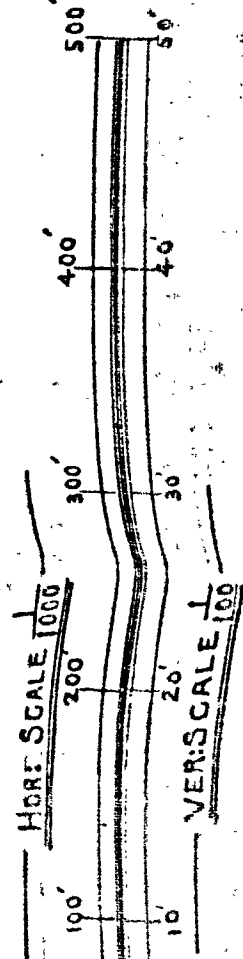


C.S.N.1

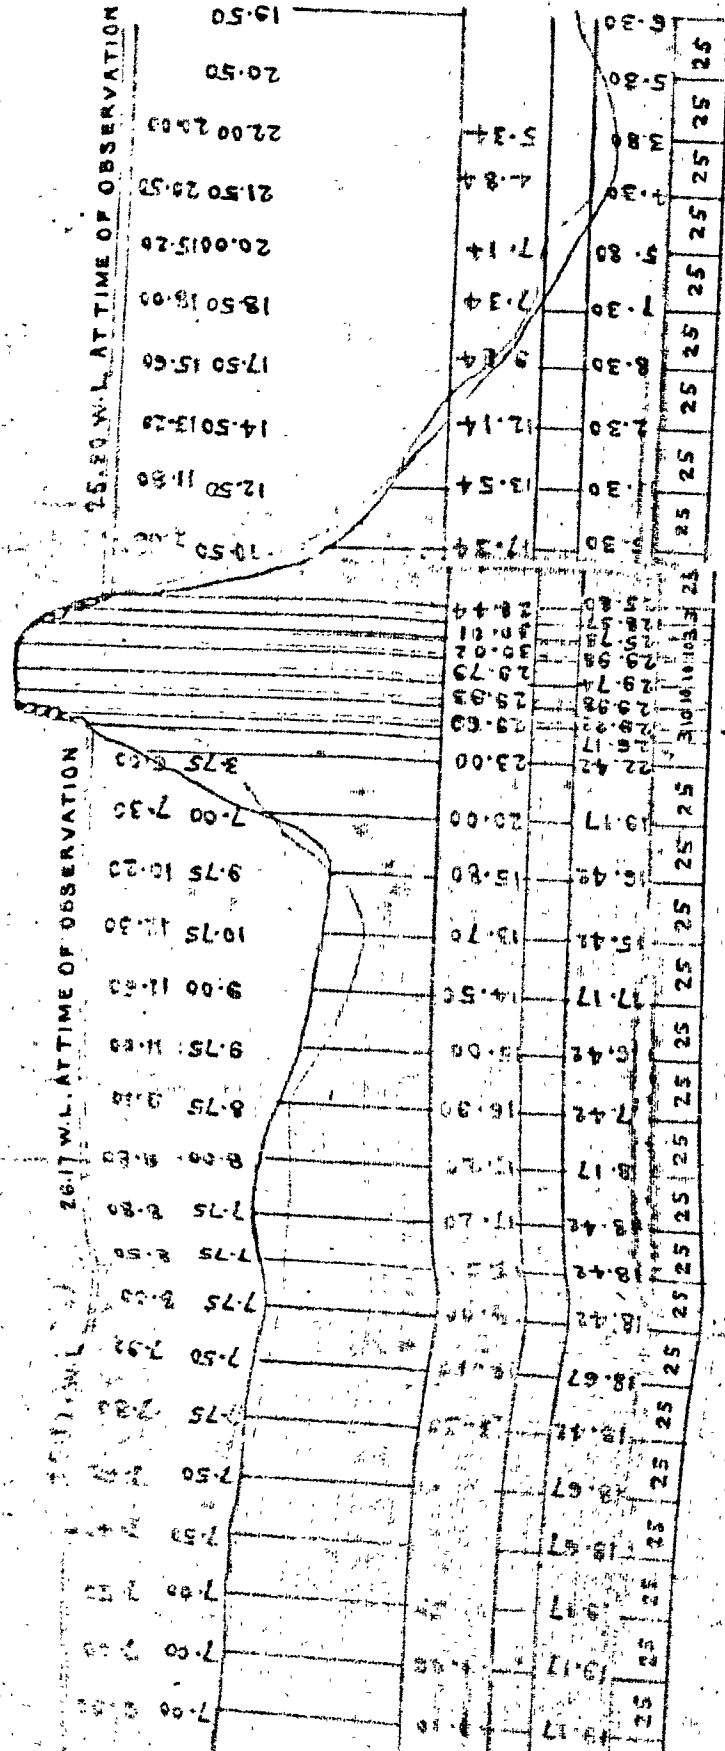


C.S.N.2

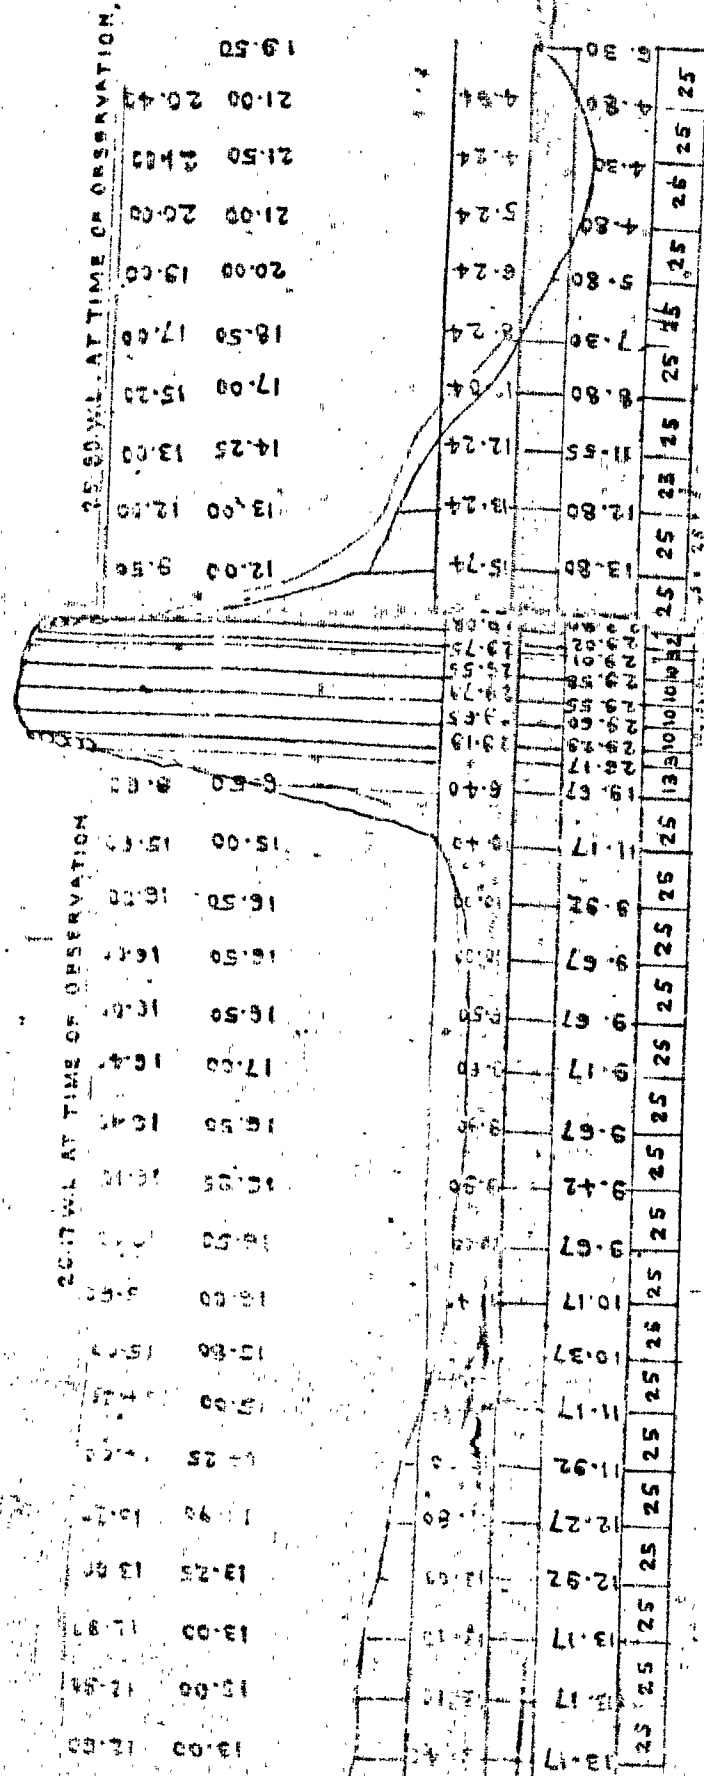

C.S.N.3

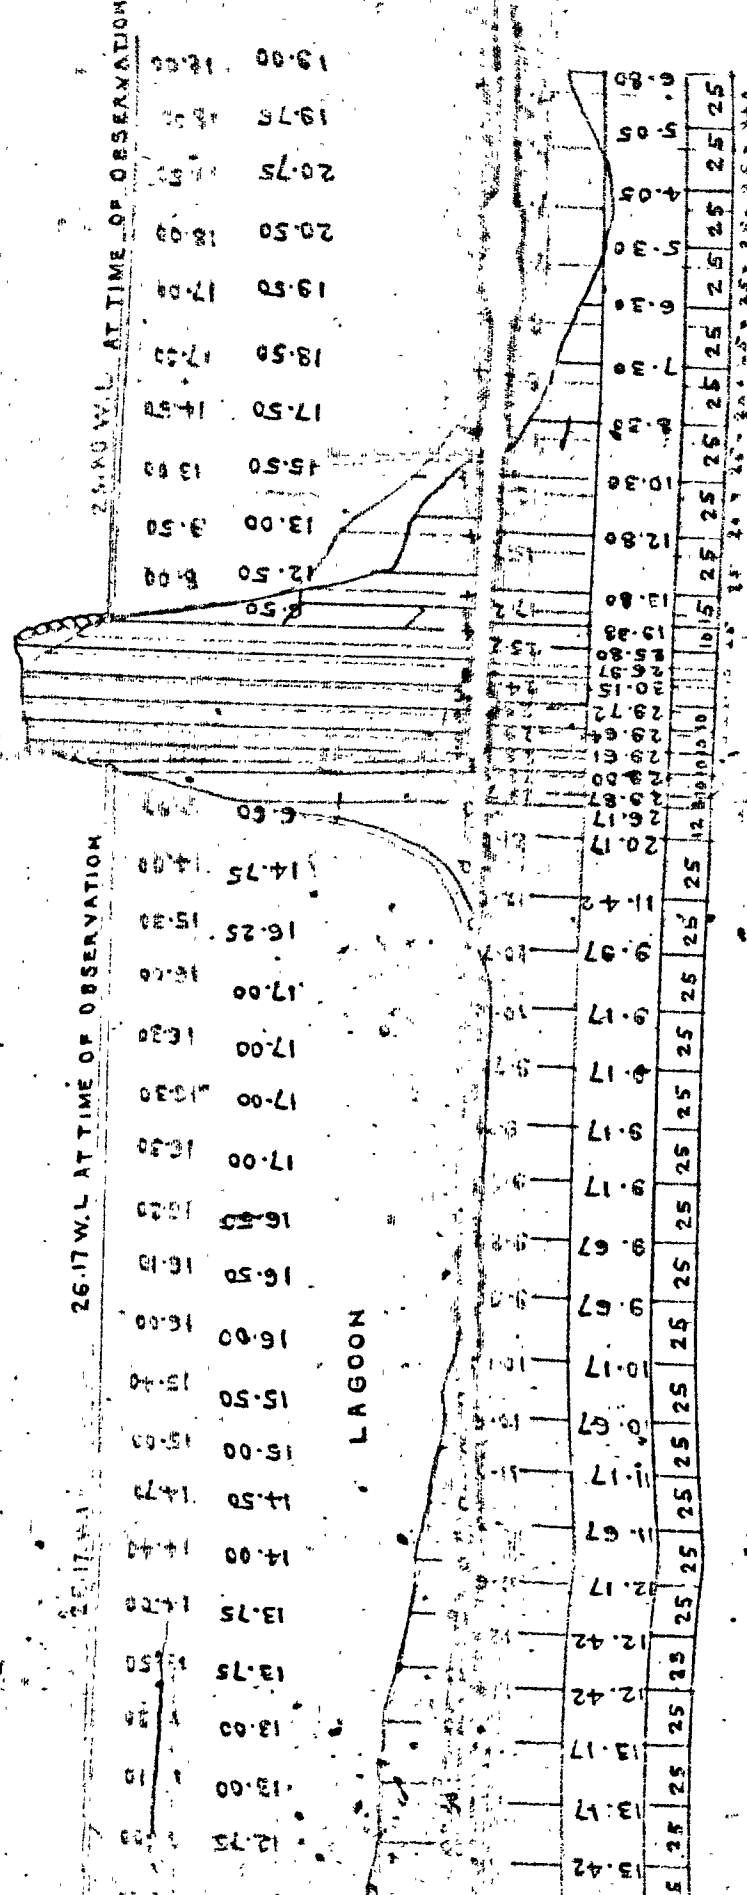


C.S.N.4

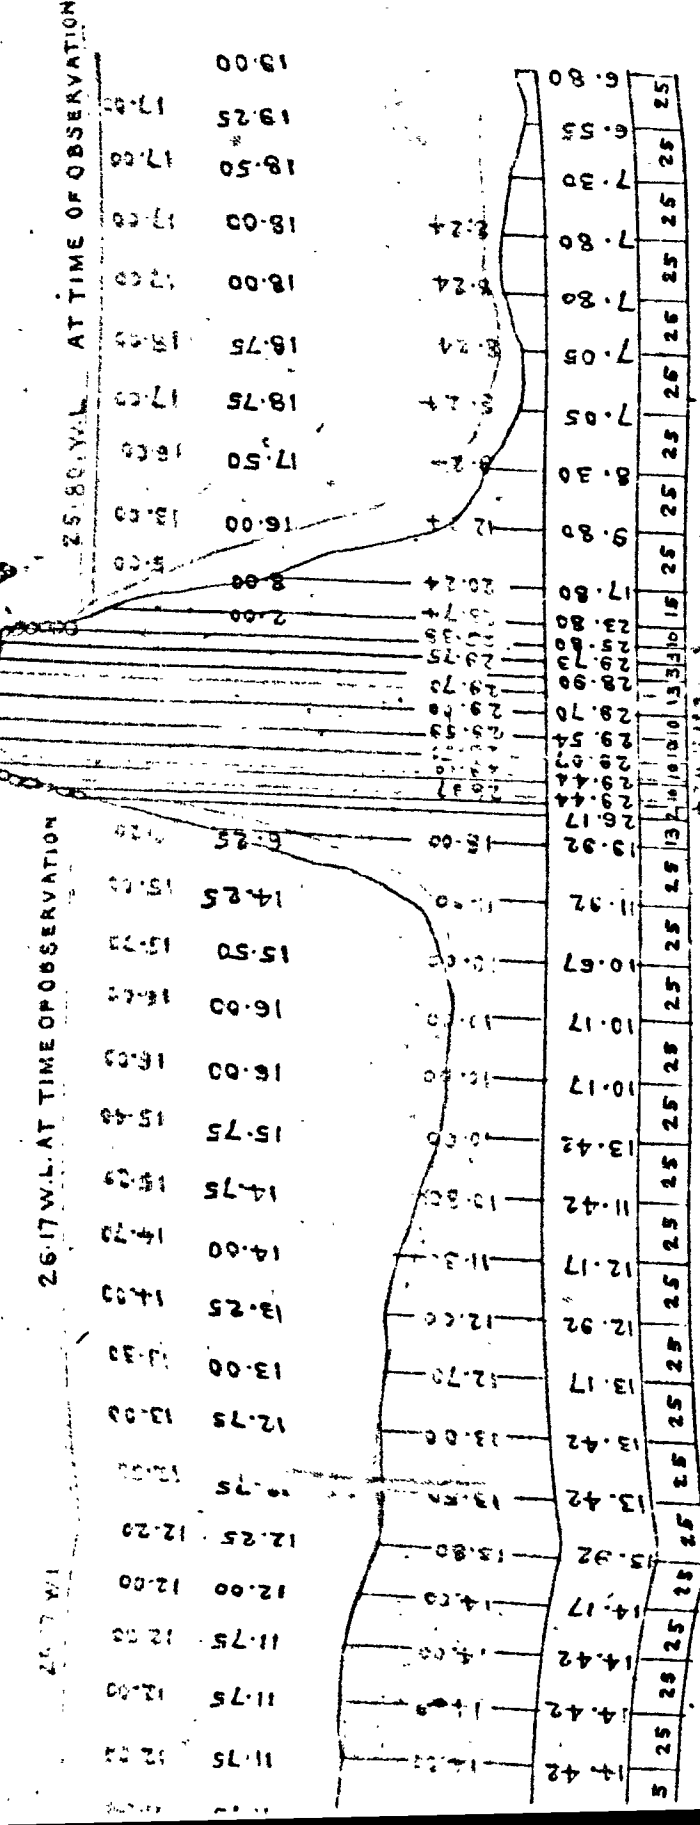

AT TIME OF OBSERVATION

AT TIME OF OBSERVATION


C.S.N.7

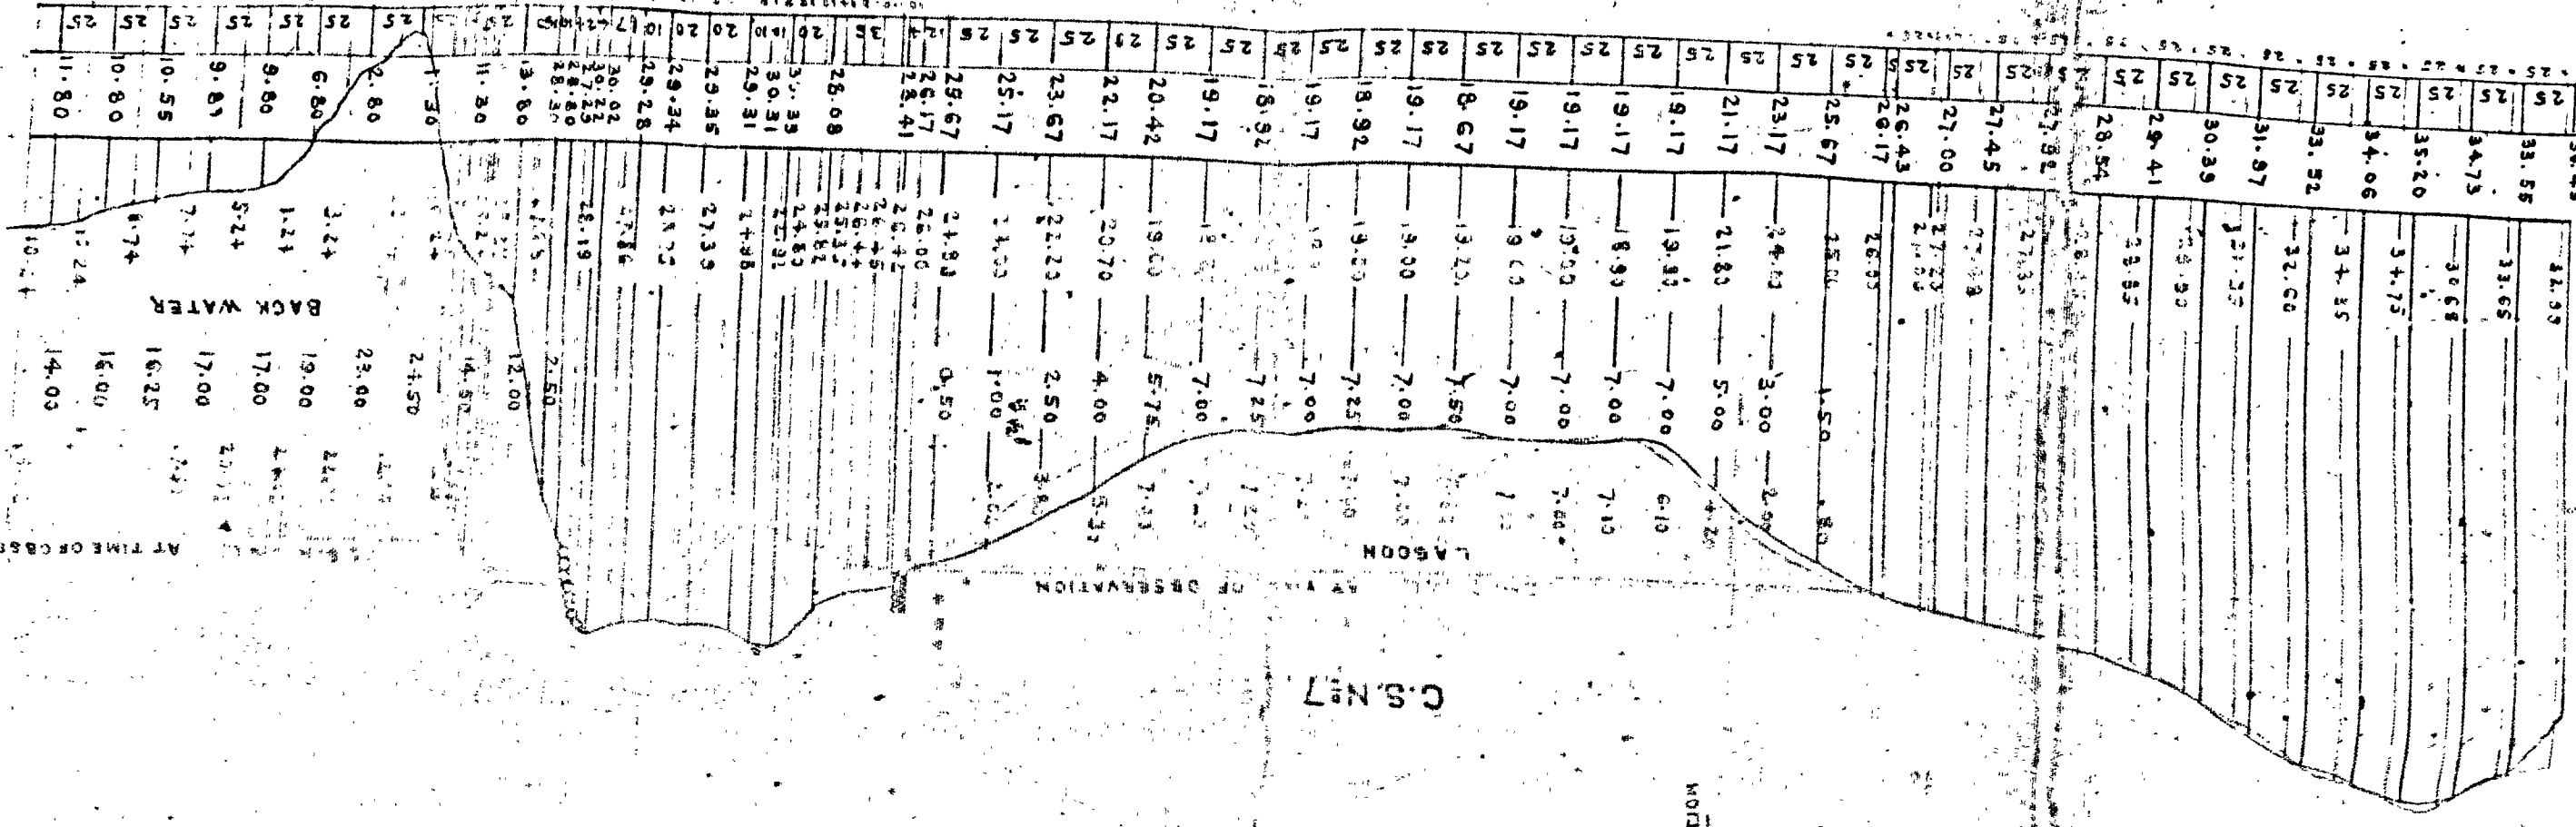

NOTE

SINCE THE LEVELS ARE

C.S. № 5

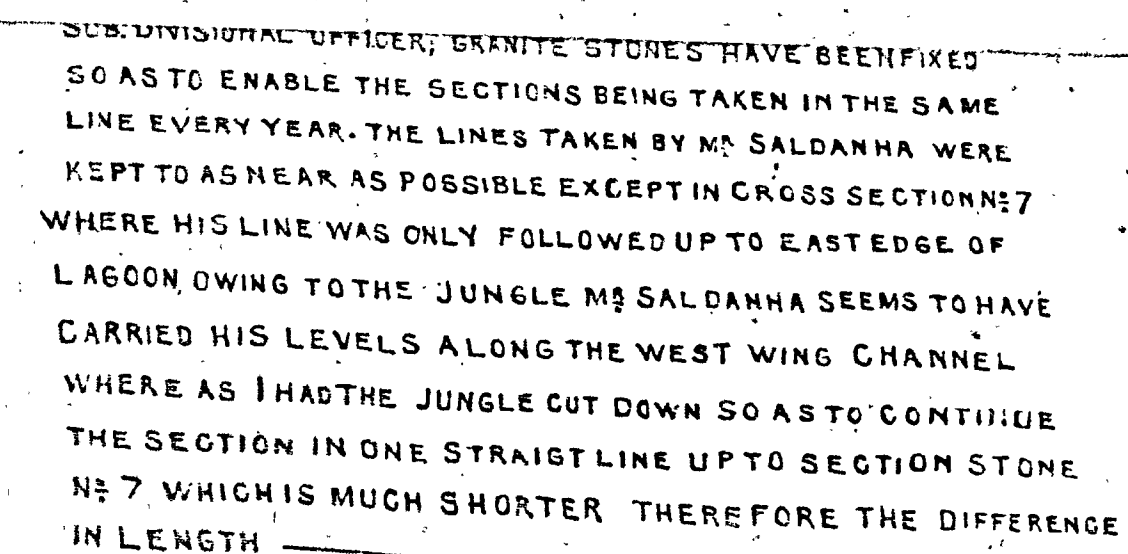

CALICUT
9TH JAY-89

SIGNED

T. GREEN

SUB.DIVISIONAL OFFICER

NOTE

RED FIGURES DENOTE LEVELS TAKEN IN APRIL 1888
BLACK D^s _____ D^s _____ JANUARY 1889

SIGNED

A.T. FRASER. COL: R.E
EXECUTIVE ENGINEER

TRUE COPY

Admiral

LT: COL: R.E

SUPG: ENGINEER 4TH CIRCLE

ST COAST DIVISION
LIGUT 15TH MARCH 1889

André Delva

From

Madras

30

P. W. Department.

N^o. 574.

1828 W. H. L. L. L.

2nd April 1889

Recd.

Notes of inspection of the
Executive Engineer
dated 24th February 1881.
Forwards — the original
remarks for information and
orders of Government.

with order