

(1) Number of pages_____

(2) Date of repair_____

(3) Initials of the Referencer_____

MADRAS RECORD OFFICE.

Government of Madras.

Public works DEPARTMENT.

G.O. No. 1888	Press
155-156.	Mis.
Dated 9- 8.	1872.

Not to be folded or roughly handled

*Proceedings of the Madras Government, Public Works Department,
9th August 1872.*

No. 155. Read the following letter from the Superintending Engineer, 8th Division, to the Secretary to Government, Public Works Department, dated Madura, 24th July 1872, No. 1,919:—

I HAVE the honour to submit, for the sanction of Government, a revised plan and estimate, amounting to Rupees 3,700, for the construction of a Sea Custom Office at Tondy in lieu of the estimate of Rupees 3,450 sanctioned in G. O. No. 2,231, dated 13th July 1868.

- 1 Plan.
- 1 Revised Estimate of Rupees 3,700.
- 1 Specification Report.
- 1 Comparative Statement

2. As the sanctioned plan was exceedingly defective in regard to ventilation, I have had it properly revised in this as in other respects.

3. I may mention that, as directed in the G. O. above quoted, the estimate has been successively entered in the Divisional Budget submitted to Government from the year 1869-70 up to the present year, but no funds have been allotted for it.

4. In a letter* which I have recently received from the Collector of Madura, he states that "since September 1869 the Sea Custom Office has been moved three times, and that the building now occupied, besides being very unsuitable, is held at the pleasure of the owner, who refuses to let it for any definite time." Mr. McQuhae, therefore, urges on me the provision of some accommodation for the said office.

5. Although I am aware that available funds sufficient for this service are not at the disposal of Government under "Reserve Civil Buildings Provincial" for the current year, yet I am constrained by the urgency of the matter to bring the subject to their prominent notice for such orders as may appear to them expedient, in order to remove the very great inconvenience now experienced for want of a suitable Custom House at a rising port like that of Tondy.

No. 156. ORDER THEREON, 9th August 1872, No. 1,888.

CIVIL WORKS, No. 11.

SANCTIONED for Rupees 3,550, or Rupees 100 only in excess of the original estimate, a rate of 5 per cent. for contingencies and sundries being considered sufficient in lieu of 10 per cent. charged.

2. Funds are provided from the sum credited to the reserve under Civil Buildings Provincial in G. O. No. 1,654 of 9th July 1872.

(True Extract.)

Colonel, R.E.,
Secretary to Government.

To the Superintending Engineer, 8th Division.
,, Controller of Public Works Accounts.
,, Revenue Department.
Exd. E. C. Shunker.

N^o 1919 Superintendent Engineer's Office S^t D^{iv}
Madras 24th July 1872

From,

Lieutenant Colonel R. A. Roberts
Superintending Engineer
S^t Division

To,

Colonel C. W. Walker R^e
Secretary to Government C. P. W.

Madras

Enclosures 4

- 1 Plan
- 1 Revised Estimate
of Rs 3700
- 1 Specifications
Report
- 1 Comparative
Statement.

I have the honor to submit, for
the sanction of Government, a revised
Plan and Estimate amounting to Rupees
3700 for the construction of a Sea
Customs Office at Pondy, in lieu of
the Estimate of Rupees 3450 sanction-
ed in P. O. N^o 2231 dated 13th July
1868. —

2. As the sanctioned Plan

was exceedingly defective in regard to ventilation. I have had it properly revised in this as in other respects —

3 I may mention that as directed in the C.O. above quoted the Estimate has been successively entered in the Divisional Budget submitted to Government from the year 1869-70 up to the present year, but no funds have been allotted for it.

4 In a letter, which I have recently received from the Collector of Madura, he states that since September 1869 the Sea Customs Office has been moved three times and that building now

N: 1264 dated
25th June 1872

now occupied besides being very unsuitable is held at the pleasure of the owner, who refuses to let it for any definite time. Mr. Mc Dihae therefore urges on me the provision of some accommodation for the said Office.

5 Although I am aware that available funds sufficient for this service are not at the disposal of Government under "Reserve Civil Buildings Provincial" for the current year, yet I am constrained by the urgency of the matter to bring the subject to their prominent notice for such orders as may appear to them expedient, in order to remove the very great inconvenience

once now experienced for want of a
Suitable Custom House at a rising
port like that of Yonky.

I have the honor to be,

Sir,


Your Most Obedient Servant

Rich^d. Robt^d Esq^r Lieut. Col. R.


Superintending Engineer S. D.

Ampt
822


DETAIL DRAWING OF VENTILATORS.

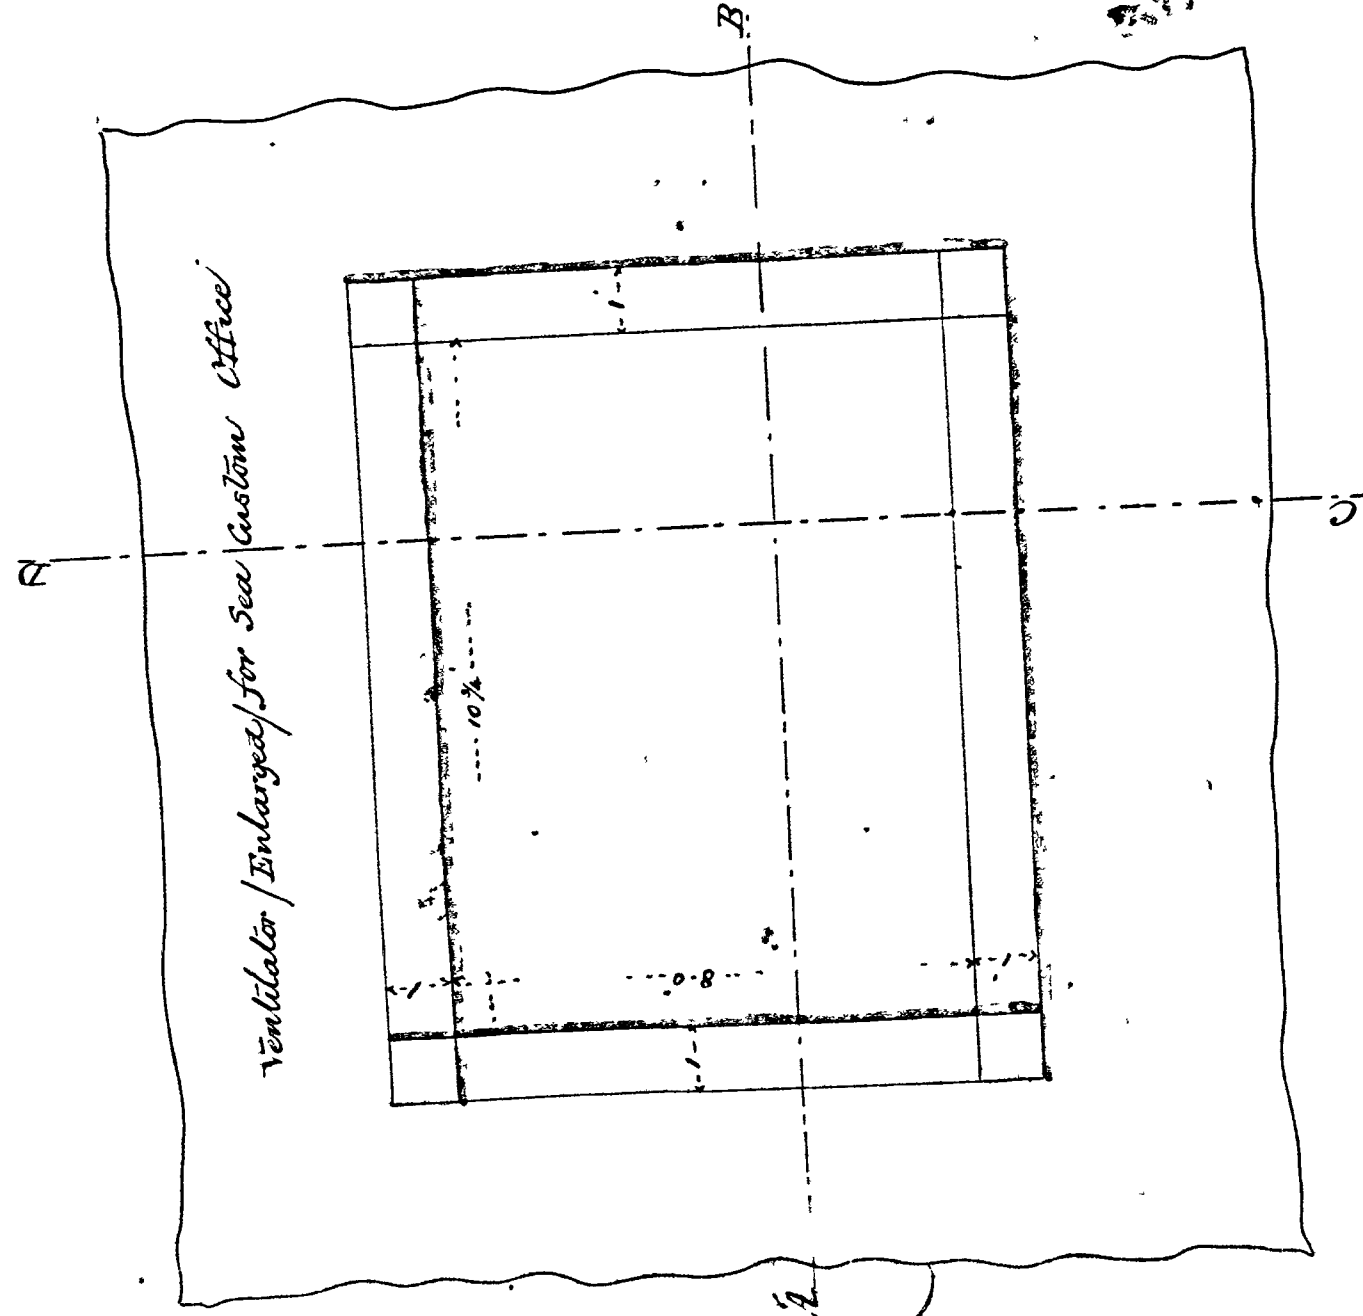

Section thro' A-B

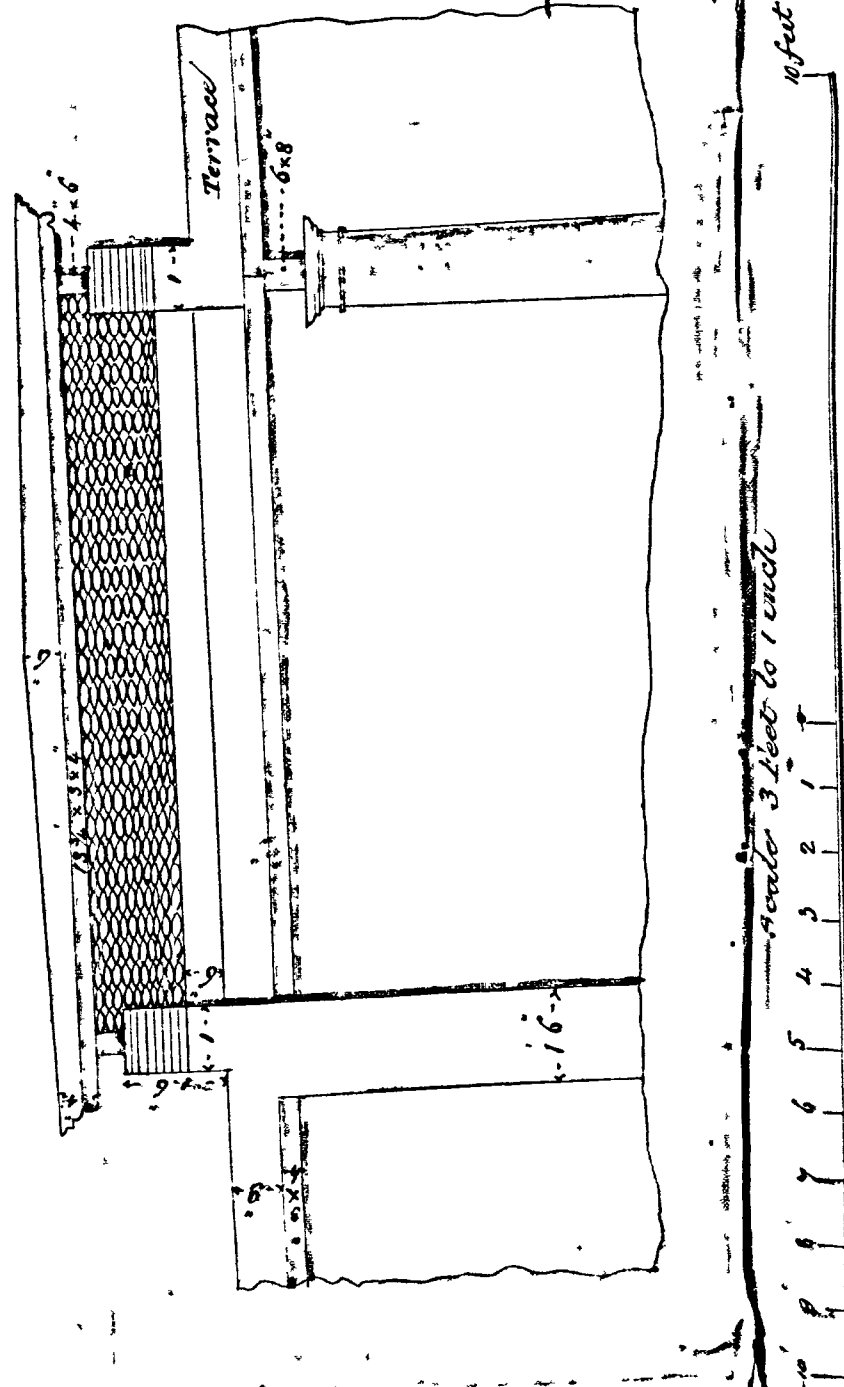


Detail Door with iron Gratings for
Male & Female Ward & Treasury Room

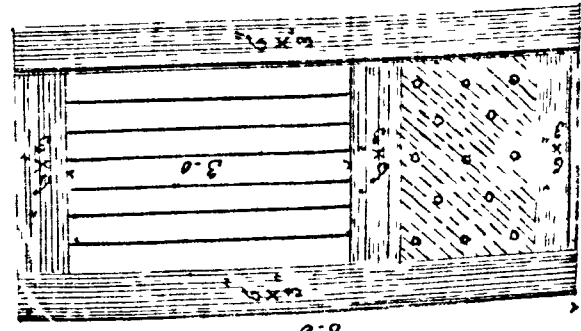


To accompany my letter to Government
No 191 dated 24th July 1872


Suptg Engrs Office S.D.
Madras 16th July 1872.
Traced by C.M.N.D.

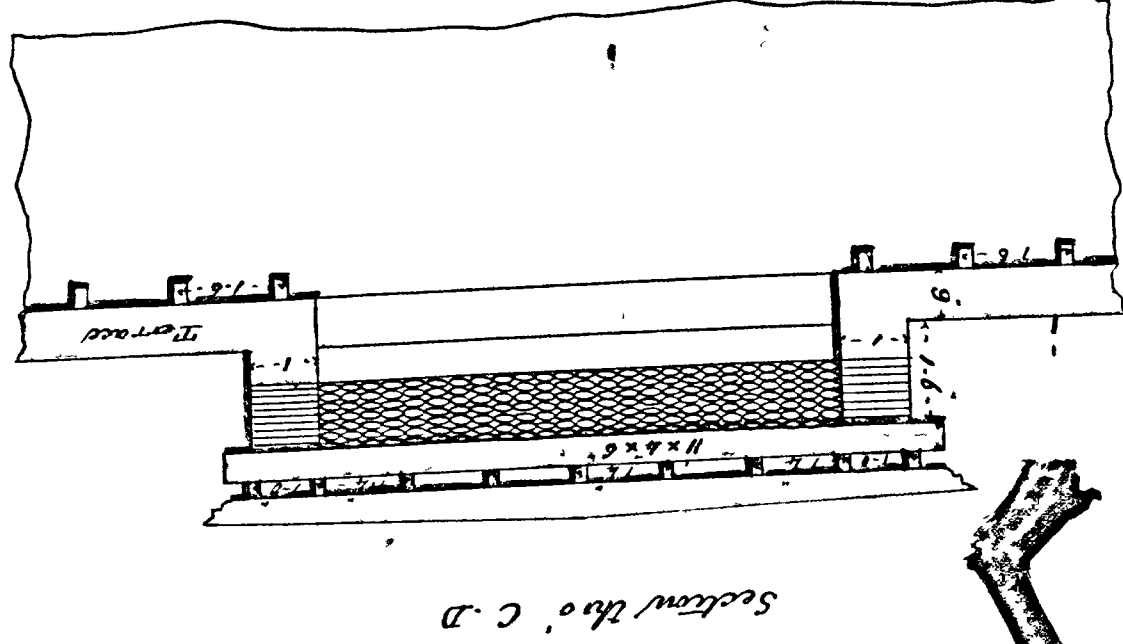

Ventilator / Enlarged / for Treasury and
Police Station

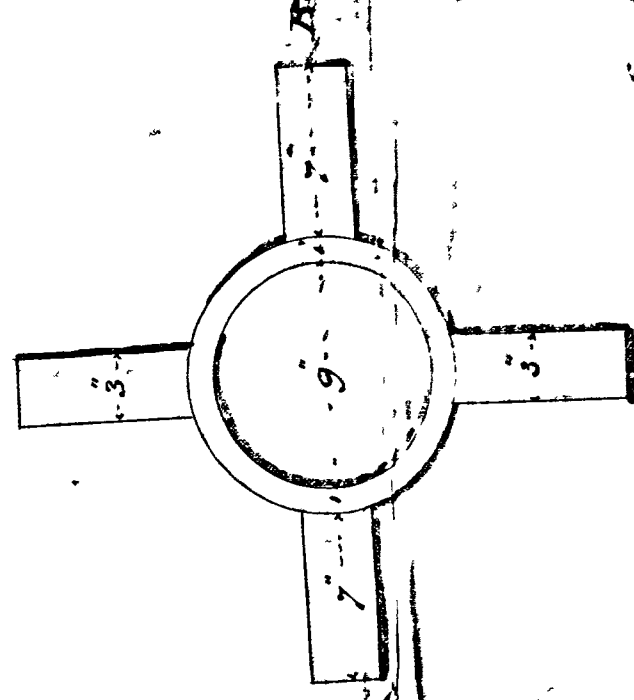

Section thro' A-B

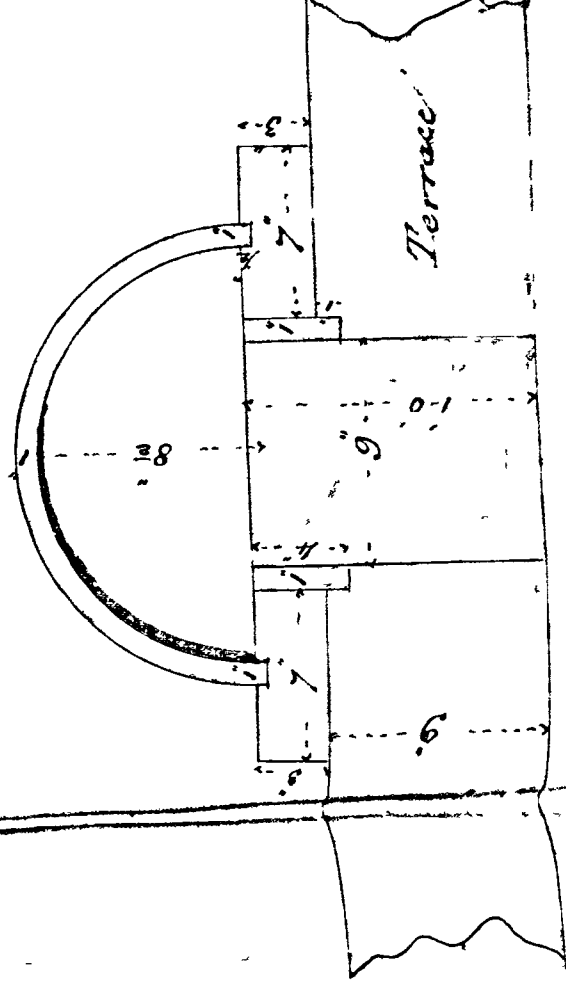

Superintending Engineer S.D.
Madras 16th July 1872.
Traced by C.M.N.D.





Revised Plan of a Sea Customs Police Station House

Proposed to be constructed at

Penang

Madras District

Designed by Mr. J. D. Martin

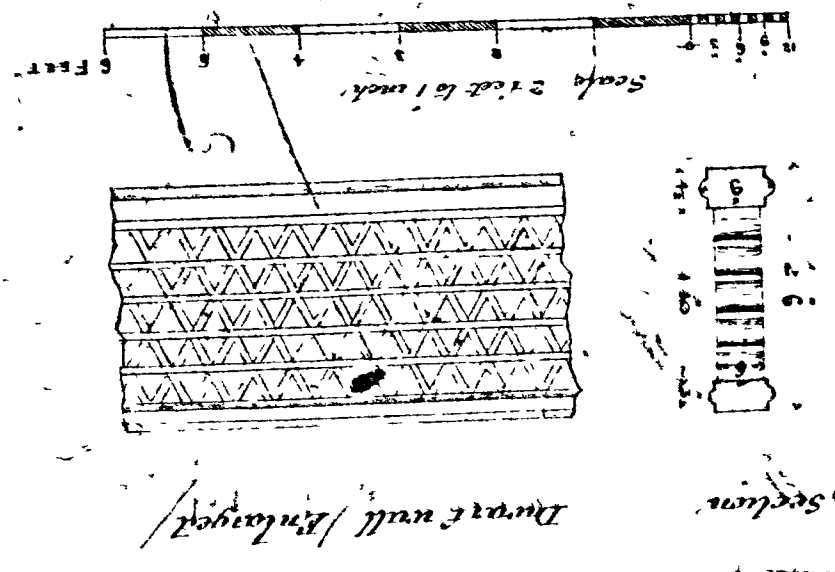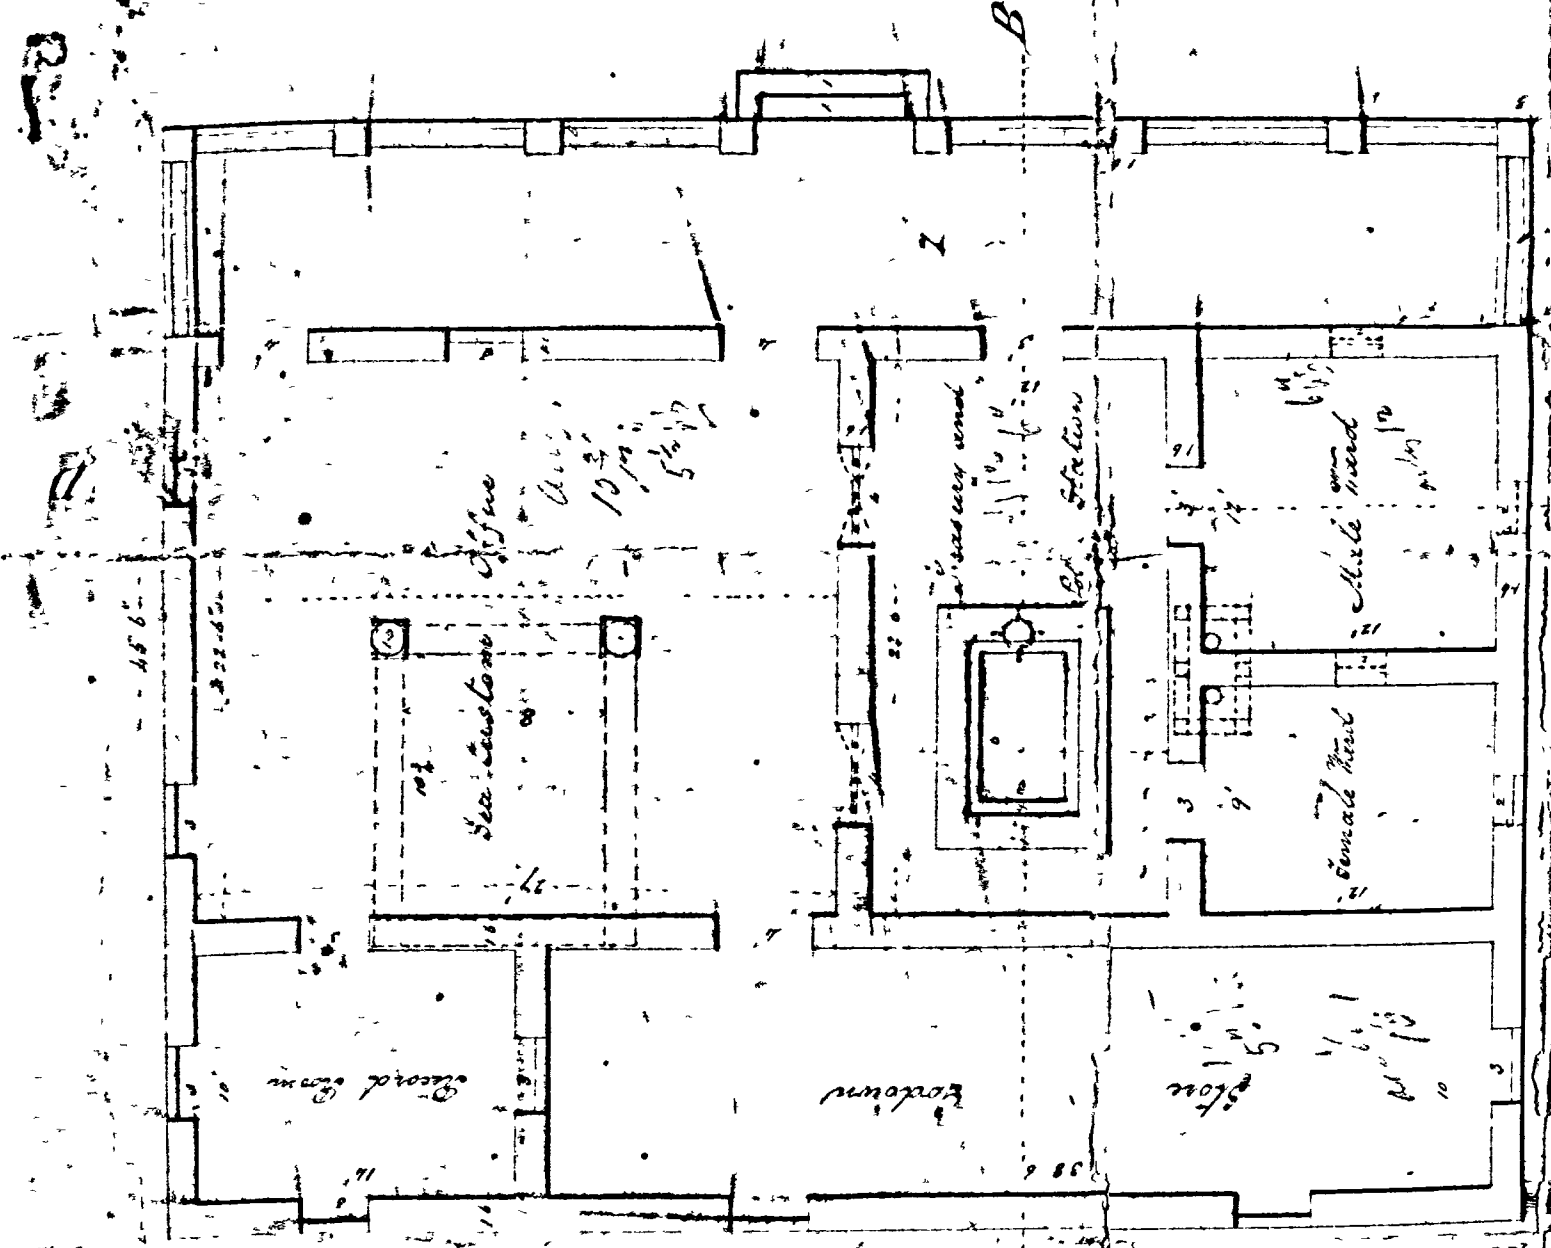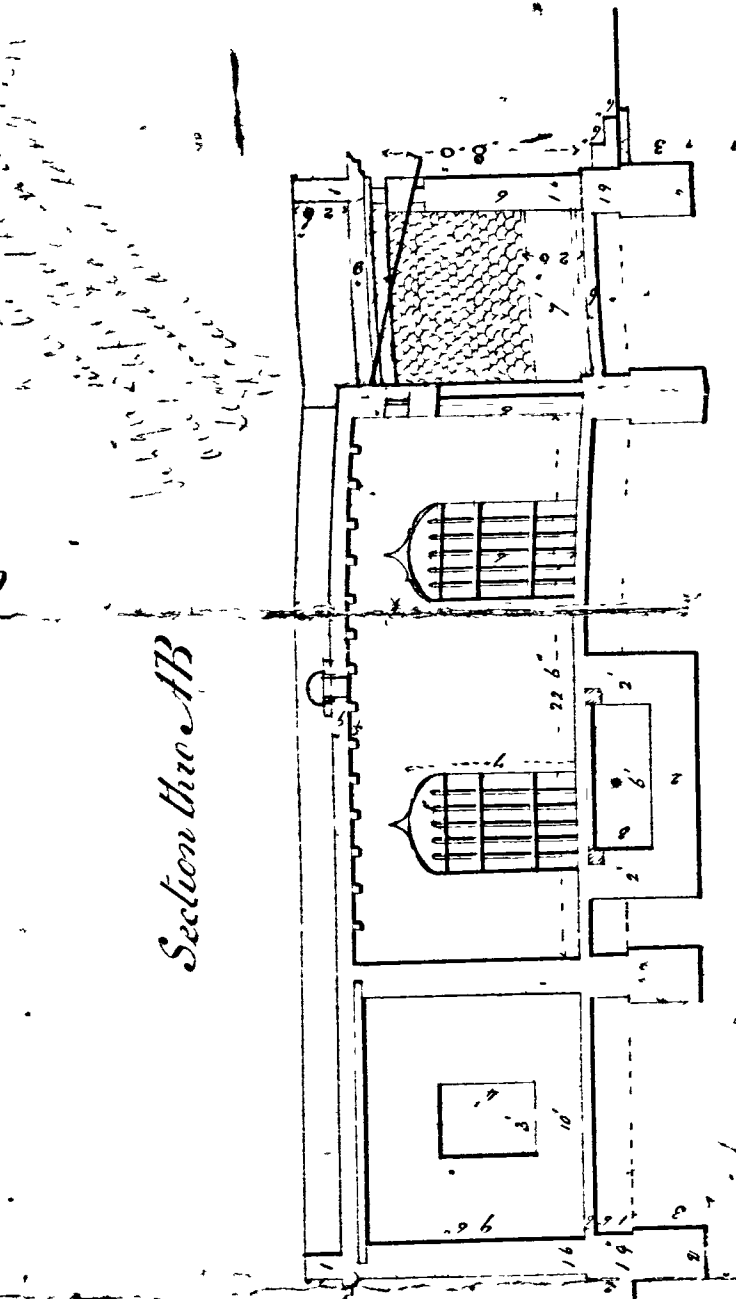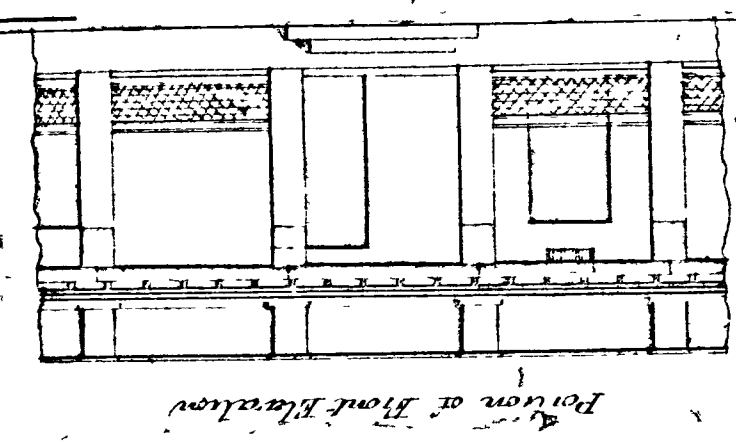

Reference:
For further Detail Drawings
See attached Drawing cloth
H.M.

J. D. Martin

Superior in class of 3rd
Superior in class of 3rd

Warden past

Captain R.H.

Off. Superintending Engineer 8th Dec 25

Collector

10th October 1867
J. D. Martin
J. D. Martin

Enclosure No. 1. In a letter
from the Sup^r Engineer &c.
dated 24th May 1872.

No. 1917

To
The Secretary to Govt
Madras

P.W. 3644/72.

Plan of a Sea Customs Office
and a Police Station for
to be constructed at Loo.

Pres. g. August 1/72 L. B. N. 105

Abstract Estimate No 12 of 1872-73.
District Madura Ramnad Jemindary
Work. For constructing a sea custom office and Police station
House at Fondy.

10

Quantities	Particulars of Work.	Rate	Amount	Total.
380	Cub yds of Brick in chunam.	50	1900	
119	Squares of plastering with chunam. 2 coats	2 8	297 8	
19 1/2	do of flooring with concrete and tar.	8	156	
304	Cub ft of Palay wood wrought and put up	2	608	
66 1/100	Squares of Trellis work.	7 8	2 152	
7 1/100	do of Honey comb tile work.	9	6 41	
3	Painted doors 4x7 with frames, bolts, hinges, painting complete.	25	75	
1	do do 3x6 do do	15	15	
3	do do 3x6 with iron bars	20	60	
1	do do 3x6 with frame & see for Treasury bin complete	30	30	
9	Windows with shutters 3/4 iron bars, frames & see complete 3x4.	15	135	
5	Ventilators of 2x1 with frames and iron gratings complete.	5	25	
	Roof Ventilators			
4 1/9	Cub yds of Brick in chunam	5	20 8 10	
3 1/2	Squares of plastering with 2 coats of chunam	2 8	6 4	
12 1/2	do of Honey Comb tile work	9	4 5 1	
14 1/4	Cub ft of Palay wood wrought & put up.	2	28 8	
1	Small Rectangular Ventilator	5	5	
1	Oct Ventilator.	2	2	3380
	Excavating foundation, sundries and Superintendence including scaffolding.			170
				3550
	Total Estimate Rupees			3700

Supr Engineer's Office 8th Div.
Madura 24th July 1872

Recd. Note Lieut. Col. R.
Superintending Engineer 8th Division.

Comparative Statement.

P.N. 3644/72.

Enclosure 1st in a letter
from the Supr Engineer 8th
dated 24th July 1872.
10 1919.
The Secretary to Govt.
Madras

No 1888

Sanctioned for
Rs 3550, or Rs 100
only in excess of the
original estimate, a rate
of 5 per cent for con-
tingencies and sundries
being considered sufficient
in lieu of 10 per cent
charged -

Funds are provided
from the sum credited
to the Reserve under
Civil Buildings -

Enclosure No. 2. In a letter

from the Sup^r Engineer

dated 25th July 1912

1919

The Secretary to Govt

Madras

No. 3644/12

Revised estimate of

Rs 3700 for construction

at Sea Customs Office and

Office Station, Service and

Sundry

Provincial in C. O.

1554 of 9th July

37². G.M.

Ch 3646

Govt. of 1872 Madras.

PUBLIC WORKS. ✓

To the Superintending Engg.
8th Division

Dated

Recd.

Encl 3 ✓

G. O. 9th Aug 1888. No. 1888.

Nos. 1554 & 156

See Custom Office at Lony.

S. Engg 8th Division

Contd ✓

Recd Dept ✓

Decr 11/8/72