

No 3129 W of 25th Nov/86

Communicated

to the S.E.V circle &
the Exr. of P.W. Accts
with reference to G.O.
No. 2708 W. dated 15th
October 1886, & in Conti-
nuation of G.O. No. 3069 W.
4/19 Nov^r 1886.

(sd) J.O.H

W.

S.E.V. circle

Exr. P.W. Accts.

Govt. of (1886) Madras

FINANCIAL.

Issued

Recd.

Encl.

G.O., 13th November 1886, No. 1176.

No 3129 W of 25th Nov/86

NOVEMBER.

Port Funds.

Sanctioning a grant from — of Rs. 10,125 to meet the cost of constructing a lighthouse at Seven Pagodas, and placing the amount at the disposal of the Public Works Department.

with order

13TH NOVEMBER 1886, No. 1176, FINANCIAL.

GOVERNMENT OF MADRAS.

FINANCIAL DEPARTMENT.

READ—the following paper :—

From J. H. TAYLOR, Esq., Lieut., R.N.R., Port Officer, Madras, to the Chief Secretary to Government, dated Madras, 29th October 1886, No. 10242.

Referring to G.O., dated 28th instant, Mis. No. 1114, Marine, I have the honor to report that the funds required for the construction of the Seven Pagodas light buildings may be allotted from the unexpended balance of Port funds.

ORDER—dated 13th November 1886, No. 1176, Financial.

A grant from Port funds of Rs. 10,125 is sanctioned accordingly. The amount will be placed at the disposal of the Public Works Department.

(True Extract.)

H. E. STOKES,
Ag. Chief Secretary.

To the Port Officer, Madras.

„ Accountant-General.

„ Public Works Department.


Exd. A. Raitt.

Standard Plan
BARRACK & HOSPITAL FURNITURE


H. F. No. 40
B. F. No. 4

APPARATUS
FOR DRY-EARTH CONSERVANCY
AND
PAN, PRIVY


SCRAPER
SECTION ON C. D.

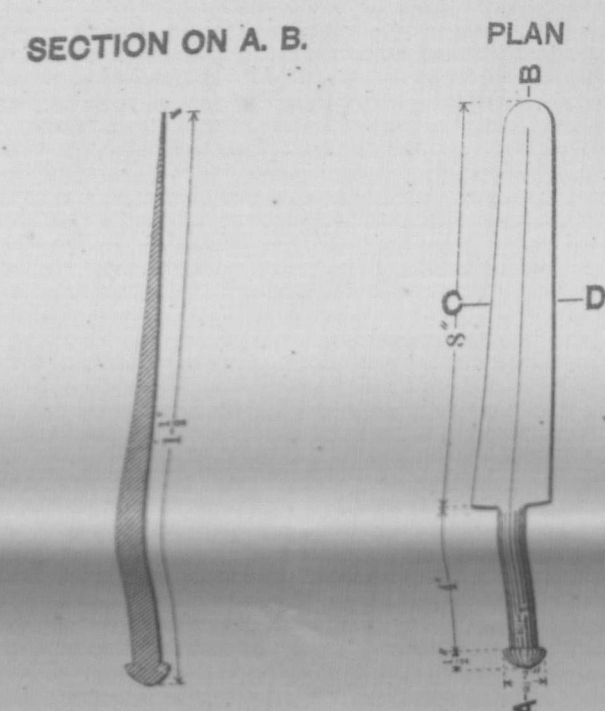


SCOOP

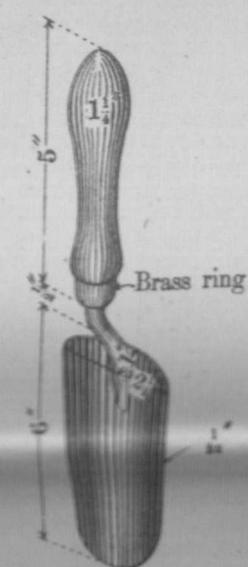

MALLET

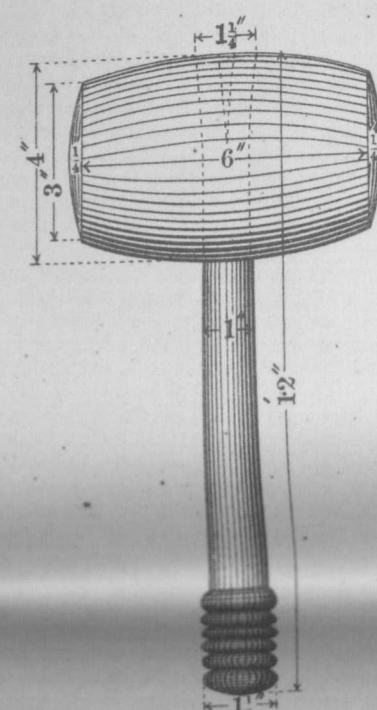

SIEVE

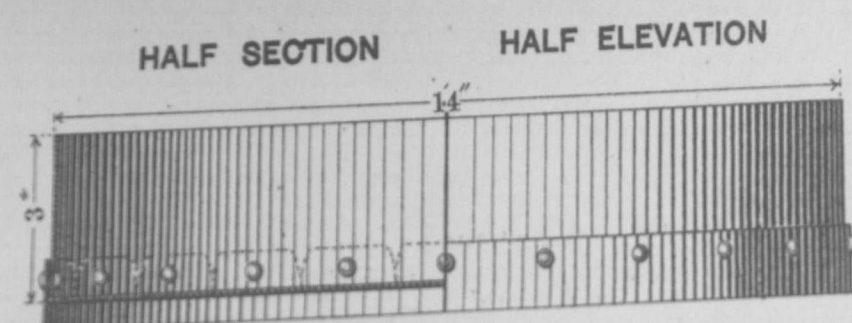

PAN, PRIVY

HALF SECTION HALF ELEVATION




P. W. D. Cir. No 45
Dated 4th Aug 1876.

Standard Plan
BARRACK & HOSPITAL FURNITURE
FORMS

H. F. No. 34
B. F. No. 7

WITH AND WITHOUT BACKS.

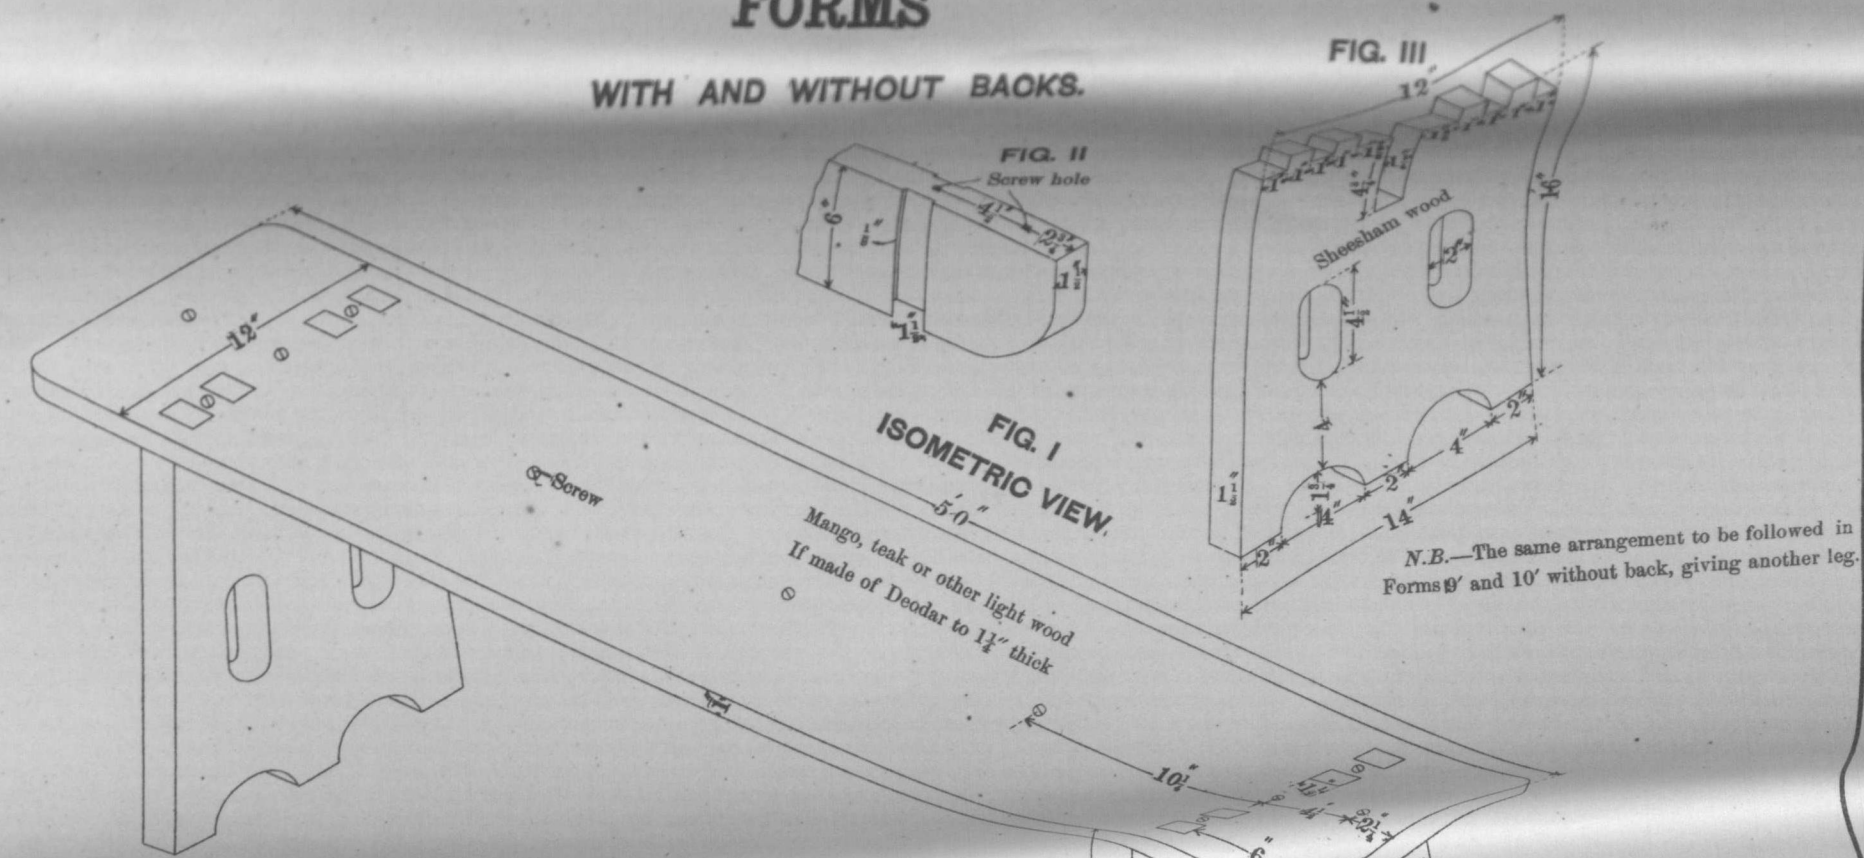

FORM WITH BACK

FIG. V
TOP PLAN




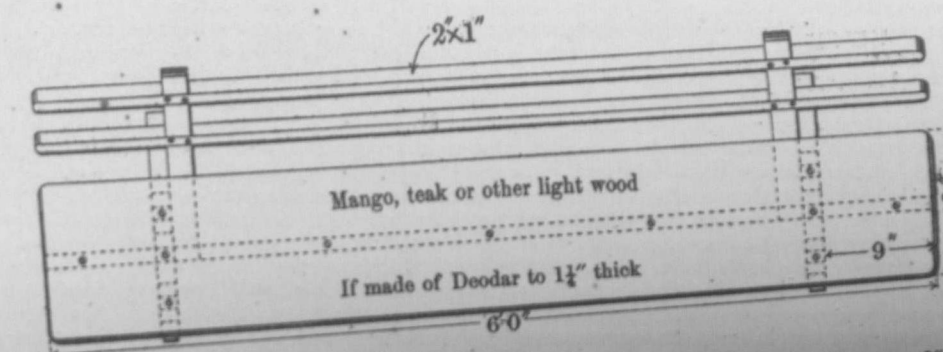


FIG. IV
CROSS SECTION

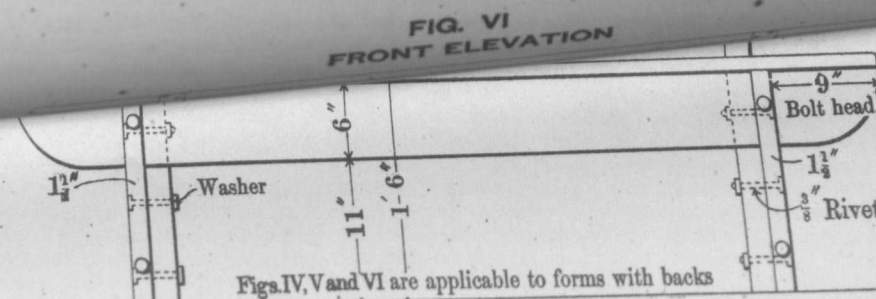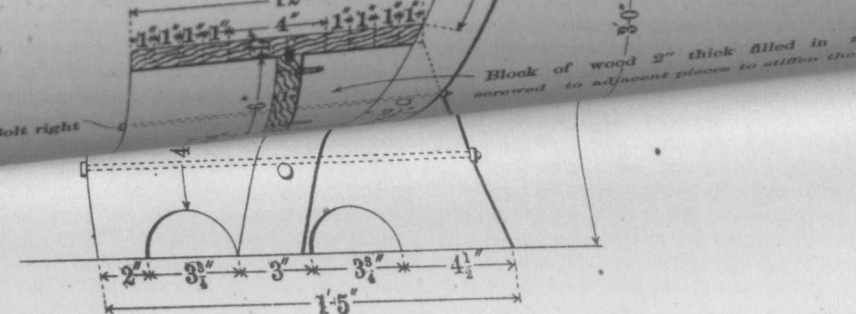

Figs. IV, V and VI are applicable to forms with backs
7 1/2 and 5 but the legs in the latter should be fixed at
only 6 inch from end.

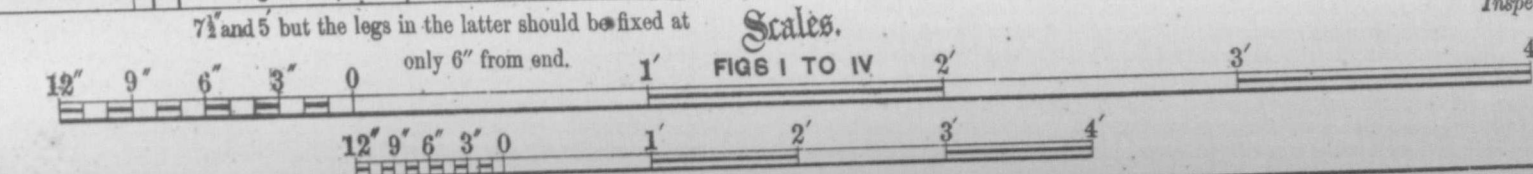

John Noah Draftsman.

Colonel, R.E.
Inspector General of Military Works


H. F. No. 40
B. F. No. 4

Standard Plan
BARRACK & HOSPITAL FURNITURE
APPARATUS
FOR DRY-EARTH CONSERVANCY
AND
PAN, PRIVY


SCRAPER
SECTION ON C. D.

SECTION ON A. B.


PLAN

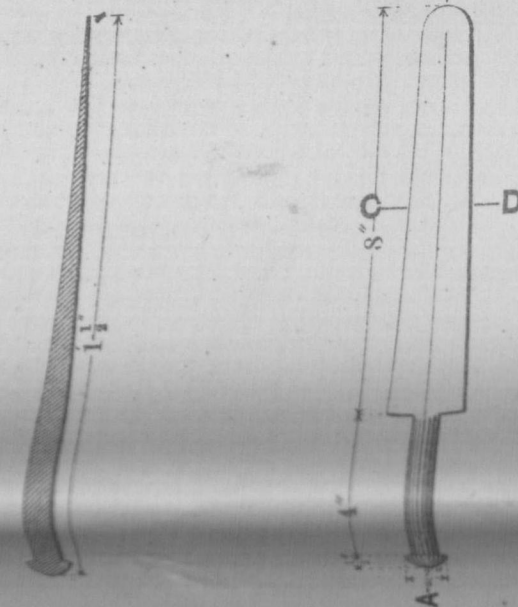

SCOOP

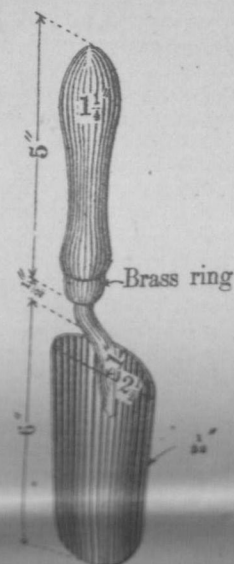


MALLET

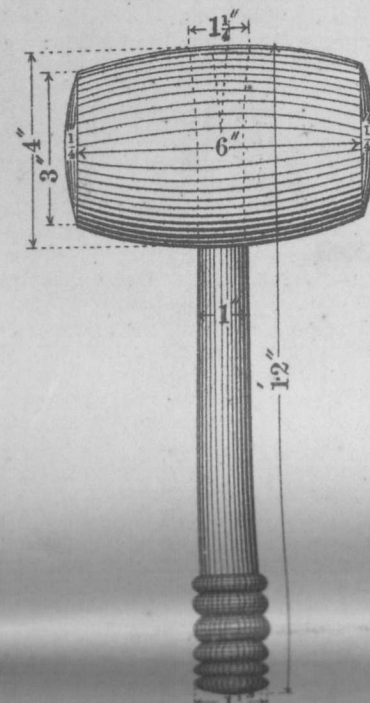

SIEVE

HALF SECTION HALF ELEVATION

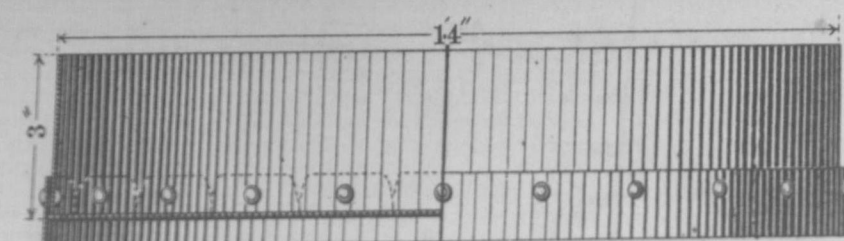

Galv. Iron Wire 64 meshes
to the Inch

20 B. W. G. Galv. sheet

PAN, PRIVY

HALF SECTION HALF ELEVATION




PLAN

P. W. D. Cir. No 45
Dated 4th Aug. 1876.

Standard Plan
BARRACK & HOSPITAL FURNITURE
FORMS
WITH AND WITHOUT BACKS.

H. F. No. 34
B. F. No. 7

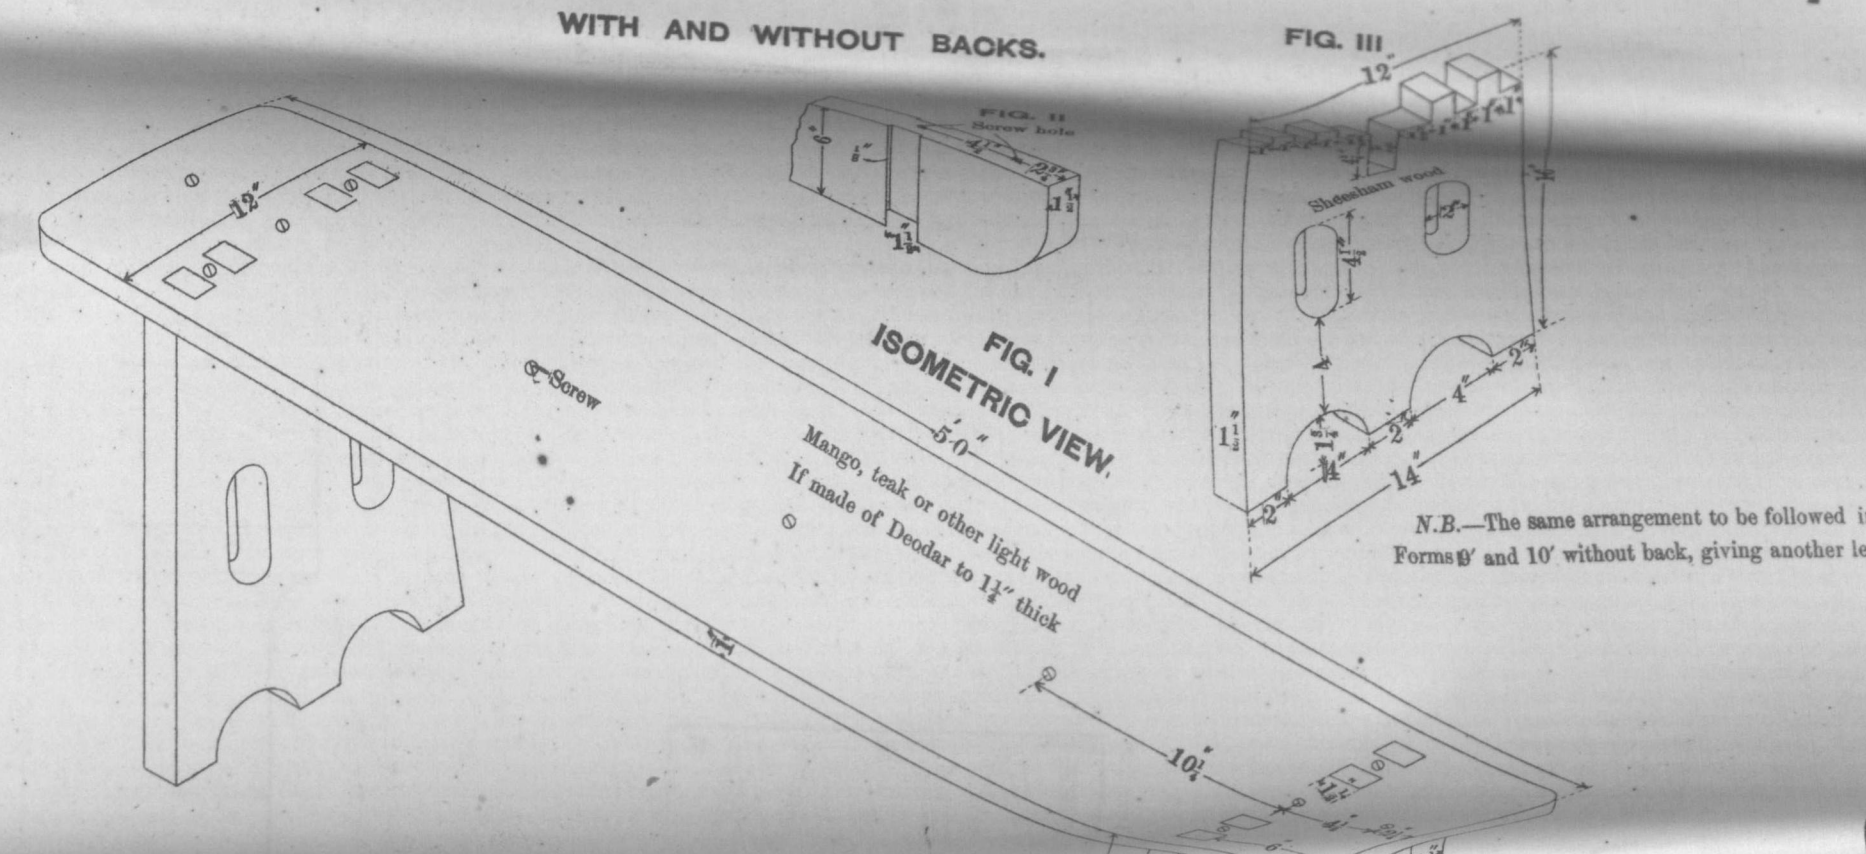

FORM WITH BACK

FIG. V
TOP PLAN

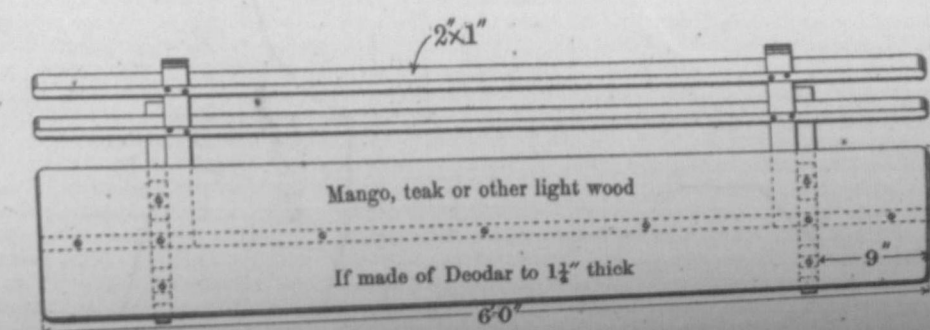


FIG. IV
CROSS SECTION



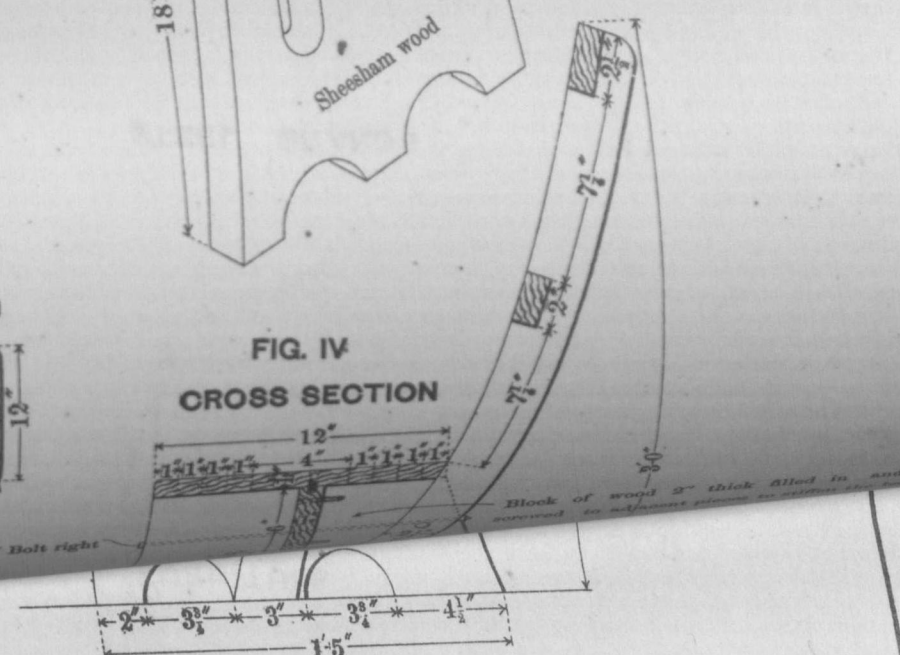


FIG. VI
FRONT ELEVATION

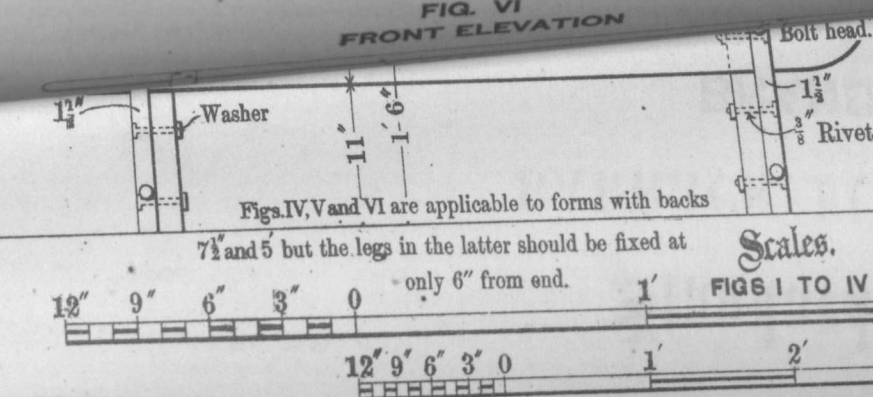

Scales.

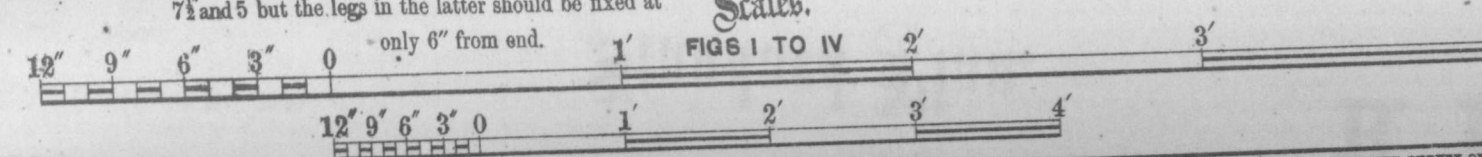


John Noah Draftsman.

M. L. S. S. Colonel, R.E.
Inspector General of Military Works

Standard Man.

H.F. No. 62
B.F. No. 6

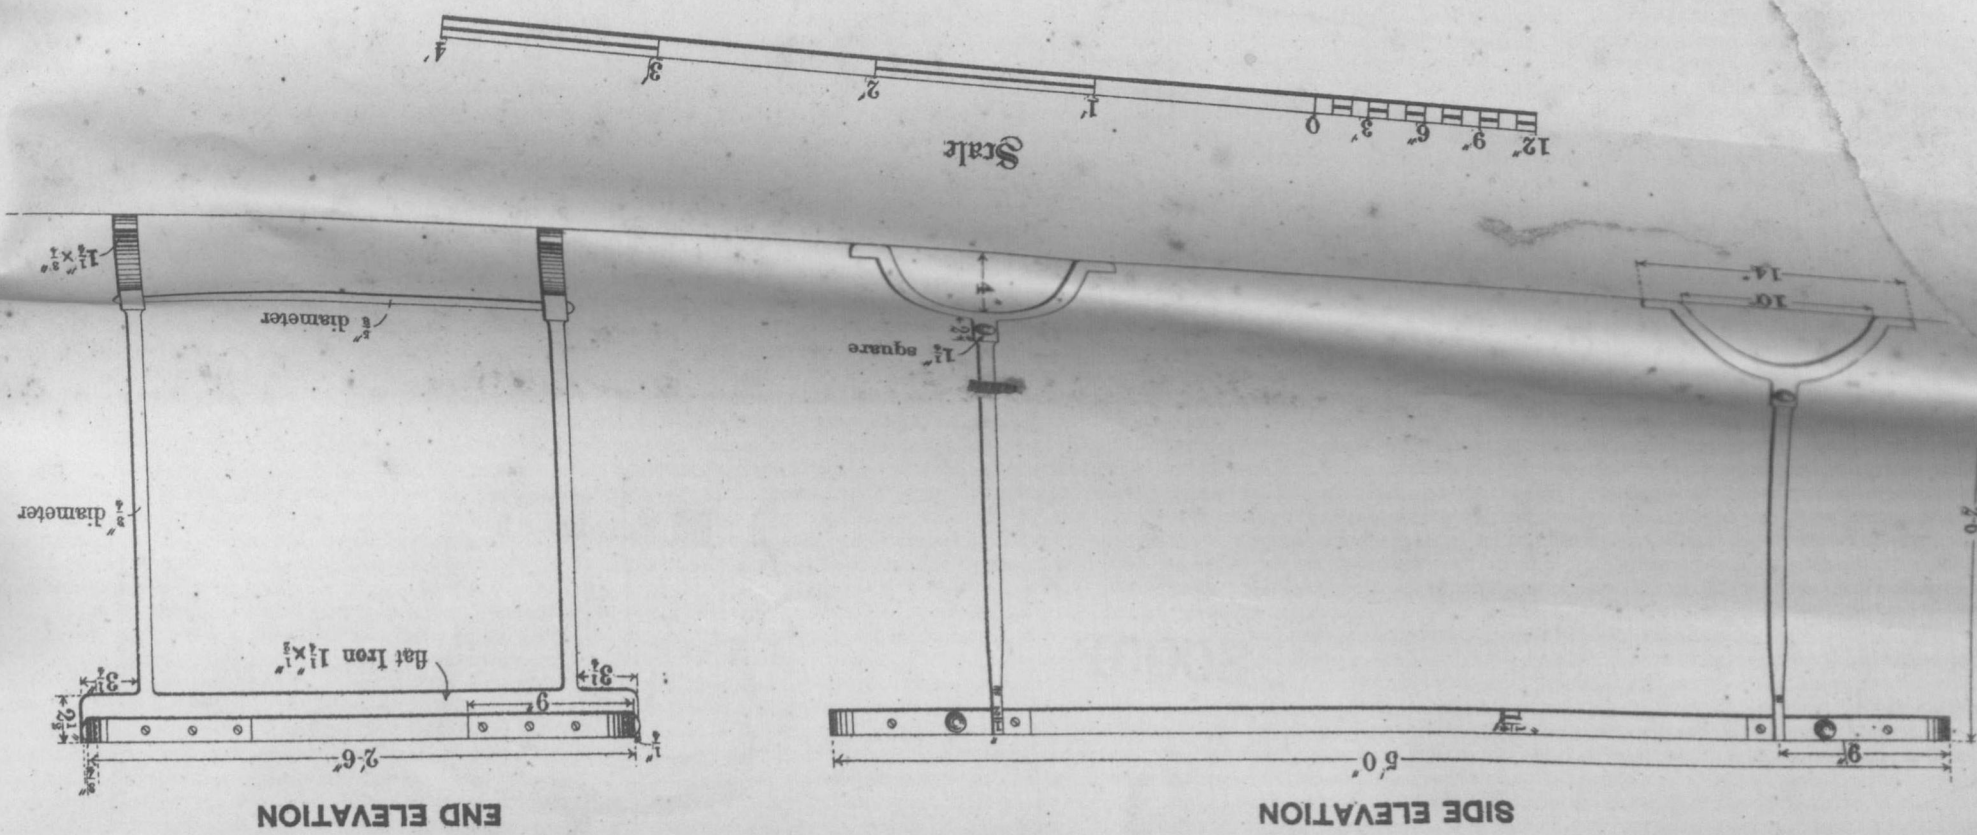


PROCESSED AND FORWARDED AT THE SECRET OF STATE OFFICE, ALBANY, NEW YORK 1908.

John L. ...
Inspector General of Military Works
Colonel, R.E.



STEEL BRANDS

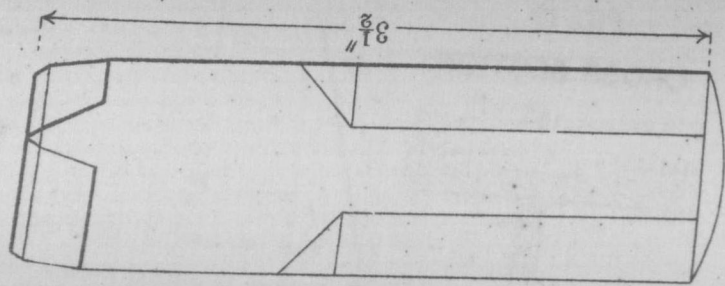

Standard Plan.

FOR MARKING BARRACK AND HOSPITAL FURNITURE

B. F. No. 1



John Noah Drates

Government of India Mty. Dept
No 590 M W Dated 11th June 1884

Standard Pattern.

H.F. No. 62
B.F. No. 6





BARRACK & HOSPITAL FURNITURE
TABLE, IRON

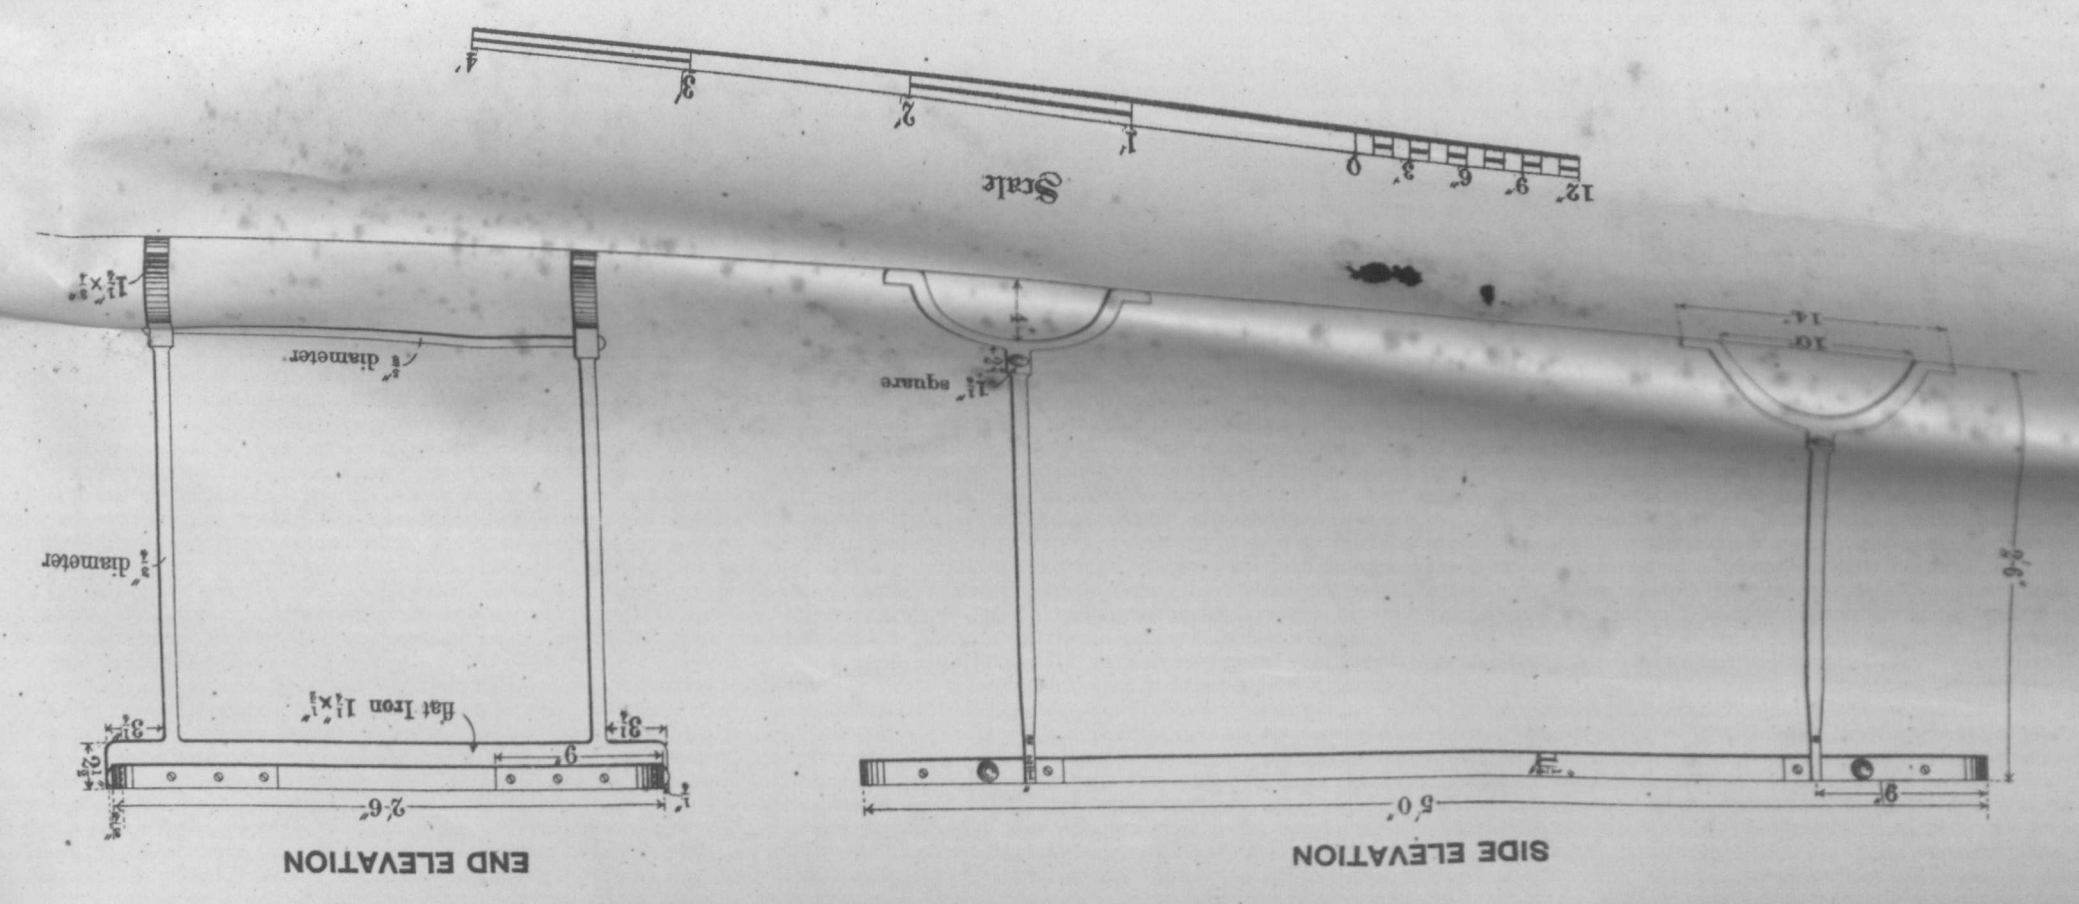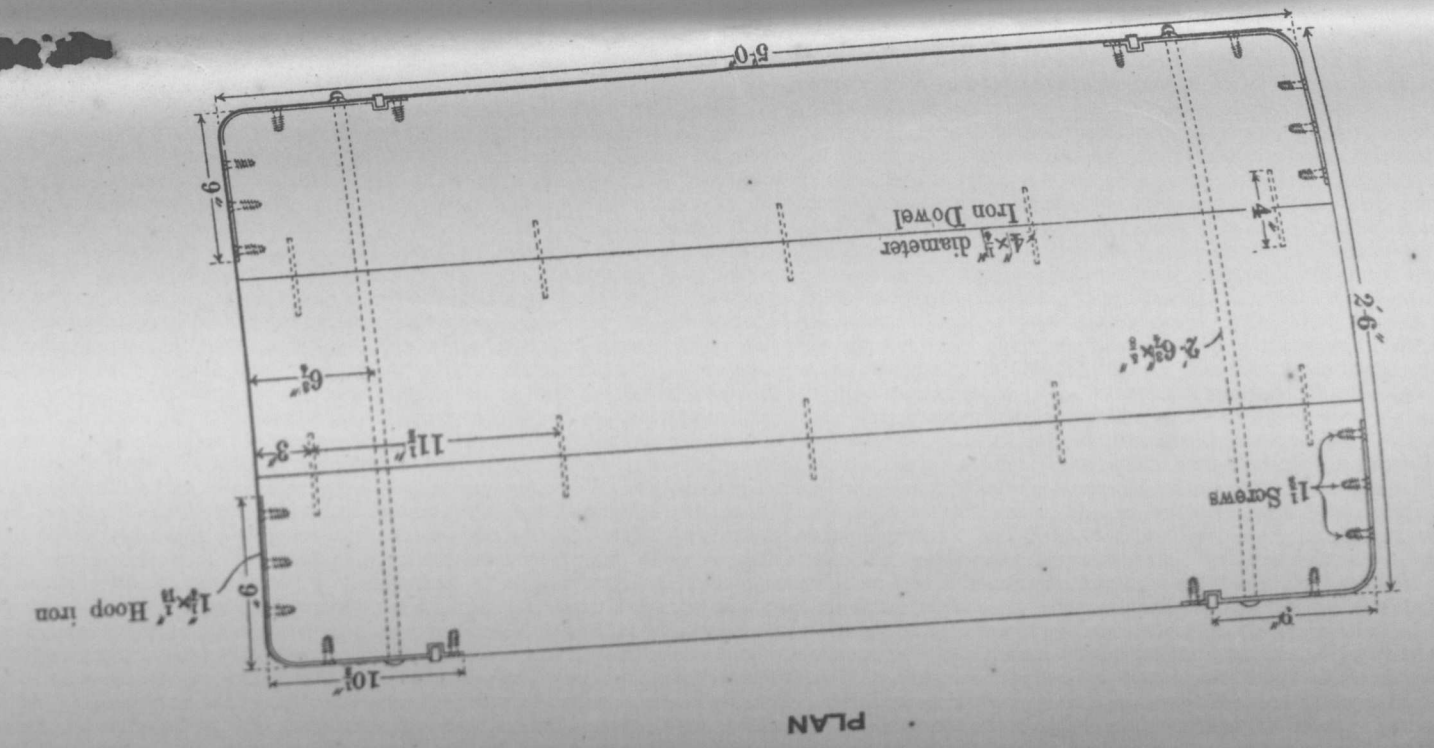


Colonel, R. B.
Inspector General of Military Works
Photographed at the Survey of India Office, Calcutta, February 1884.

Printed by

John Noah Draftsman.

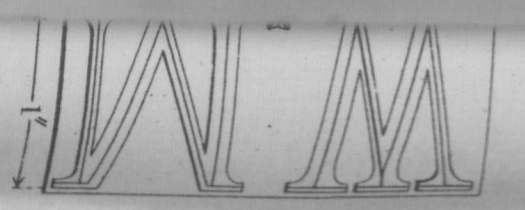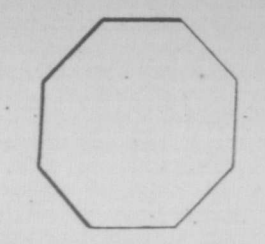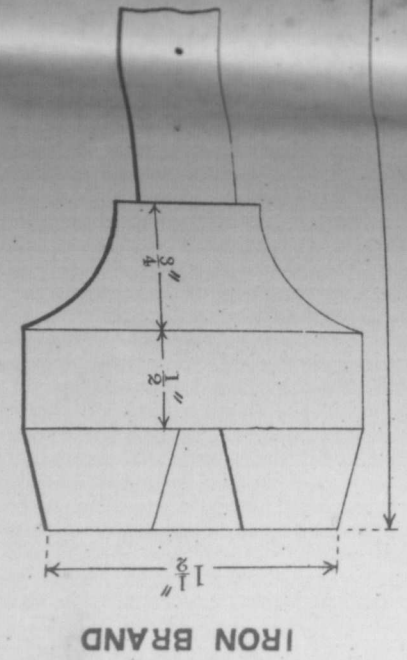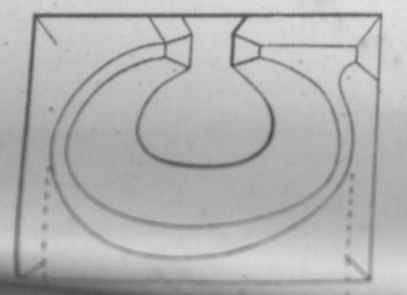

STEEL BRANDS

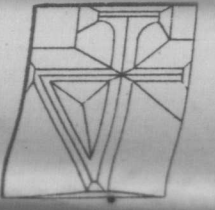

Standard Plan.
FOR MARKING BARRACK AND HOSPITAL FURNITURE

B. F. No.