

- 1) Number of Pages = 24
2) Date of Refun = 23-3-88
3) Initial of Refun = ~~22-3-88~~
D
14/4

P. W. Dept.

Grano: 2455

Date: 12-9-1887

H. Co

2455
1

GOVERNMENT OF MADRAS.

PUBLIC WORKS DEPARTMENT.

Buildings and Roads.
Military Works.

READ—the following letter from the Inspector-General of Military Works, to the Secretary to the Government of Madras, Public Works Department, dated Simla, 24th August 1887, No. 2131 B.:—

I have the honor to forward 60 copies of each of the type drawing Nos. 7-A and 7-B of British Infantry married men's barracks.

ORDER—dated 12th September 1887, No. 2455 W., Public Works.

Communicated to the Superintending Engineers and the Military Department.

(True Extract.)

Captain, R.E.,
Under Secy. to Govt., P.W.D.

To Superintending Engineers, } with copies of type plans.
To the Military Department, }

Exd. J. Moses.
Spare Copies

BUILDINGS AND ROADS.
MILITARY WORKS.

Govt. of Madras
PUBLIC WORKS.

Dated September, 12th.

Recd.

Encl.

G.O., 12th Sept. 1887, No. 2455

SEPTEMBER.

Type Drawings

British Infantry married men's barracks.—
Letter from the Inspector-General of Military Works forwarding copies of — Nos. 7-A and 7-B of —, communicated to Superintending Engineers and the Military Department.

BRITISH INFANTRY. MARRIED MEN'S BARRACK.

FIG. I.

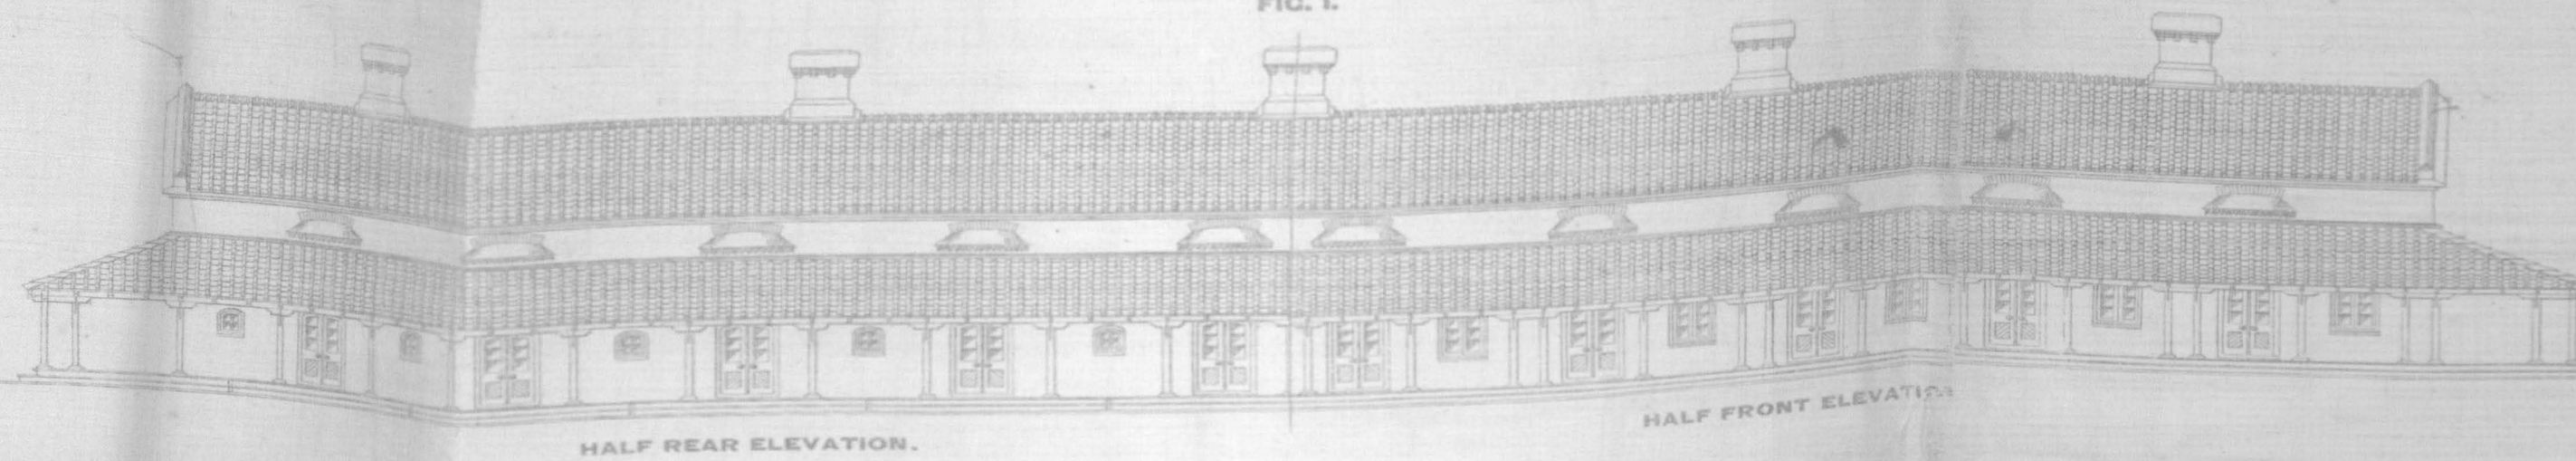


TABLE OF SCANTLINGS.

SAL WOOD

I—MAIN ROOF.	Class III quarters.			Class II quarters.			Class I quarters.		
	Roofing, ...	Parlour, ...	Ridge pole, ...	Roofing, ...	Parlour, ...	Ridge pole, ...	Roofing, ...	Parlour, ...	Ridge pole, ...
	4" x 24"	4" x 24"	4" x 24"	4" x 24"	4" x 24"	4" x 24"	4" x 24"	4" x 24"	4" x 24"
	14" x 24"	14" x 24"	14" x 24"	14" x 24"	14" x 24"	14" x 24"	14" x 24"	14" x 24"	14" x 24"
	7" x 11"	7" x 11"	7" x 11"	7" x 11"	7" x 11"	7" x 11"	7" x 11"	7" x 11"	7" x 11"
	15" x 15"	15" x 15"	15" x 15"	15" x 15"	15" x 15"	15" x 15"	15" x 15"	15" x 15"	15" x 15"

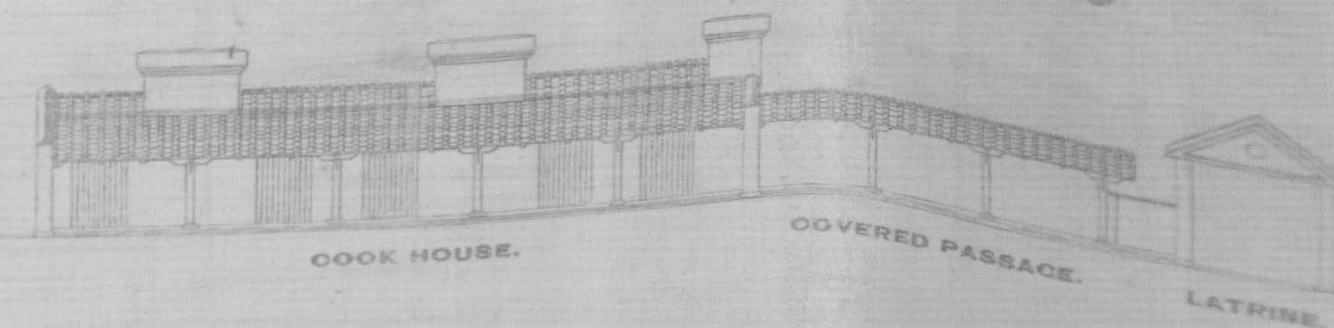


FIG. II.


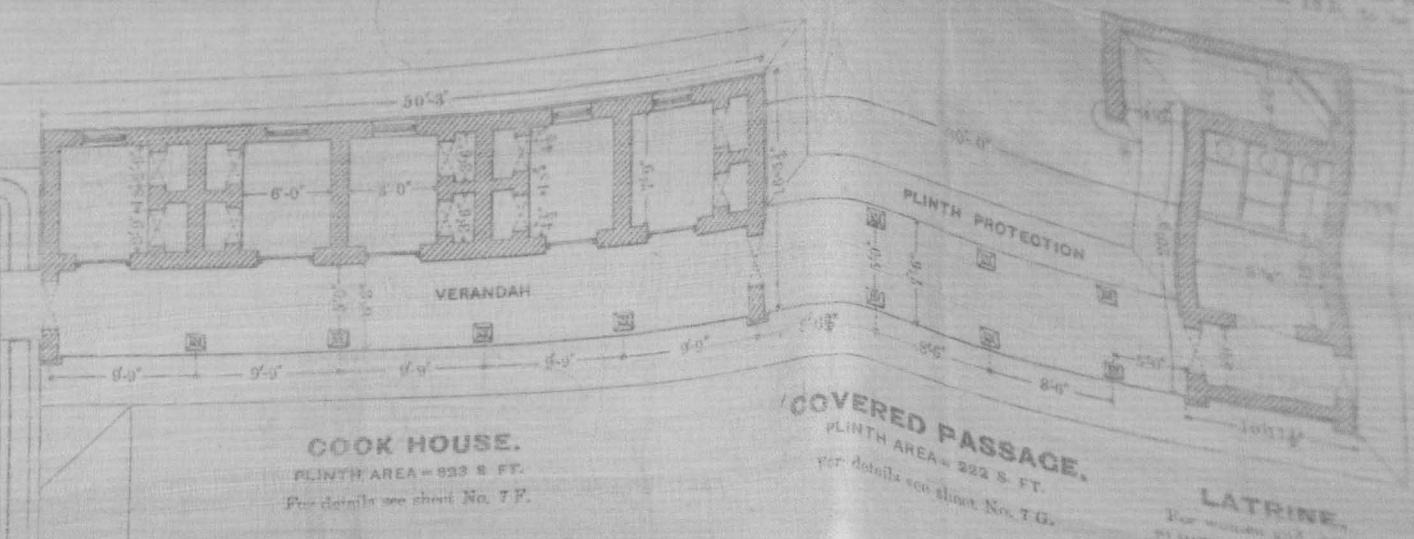


FIG. III.

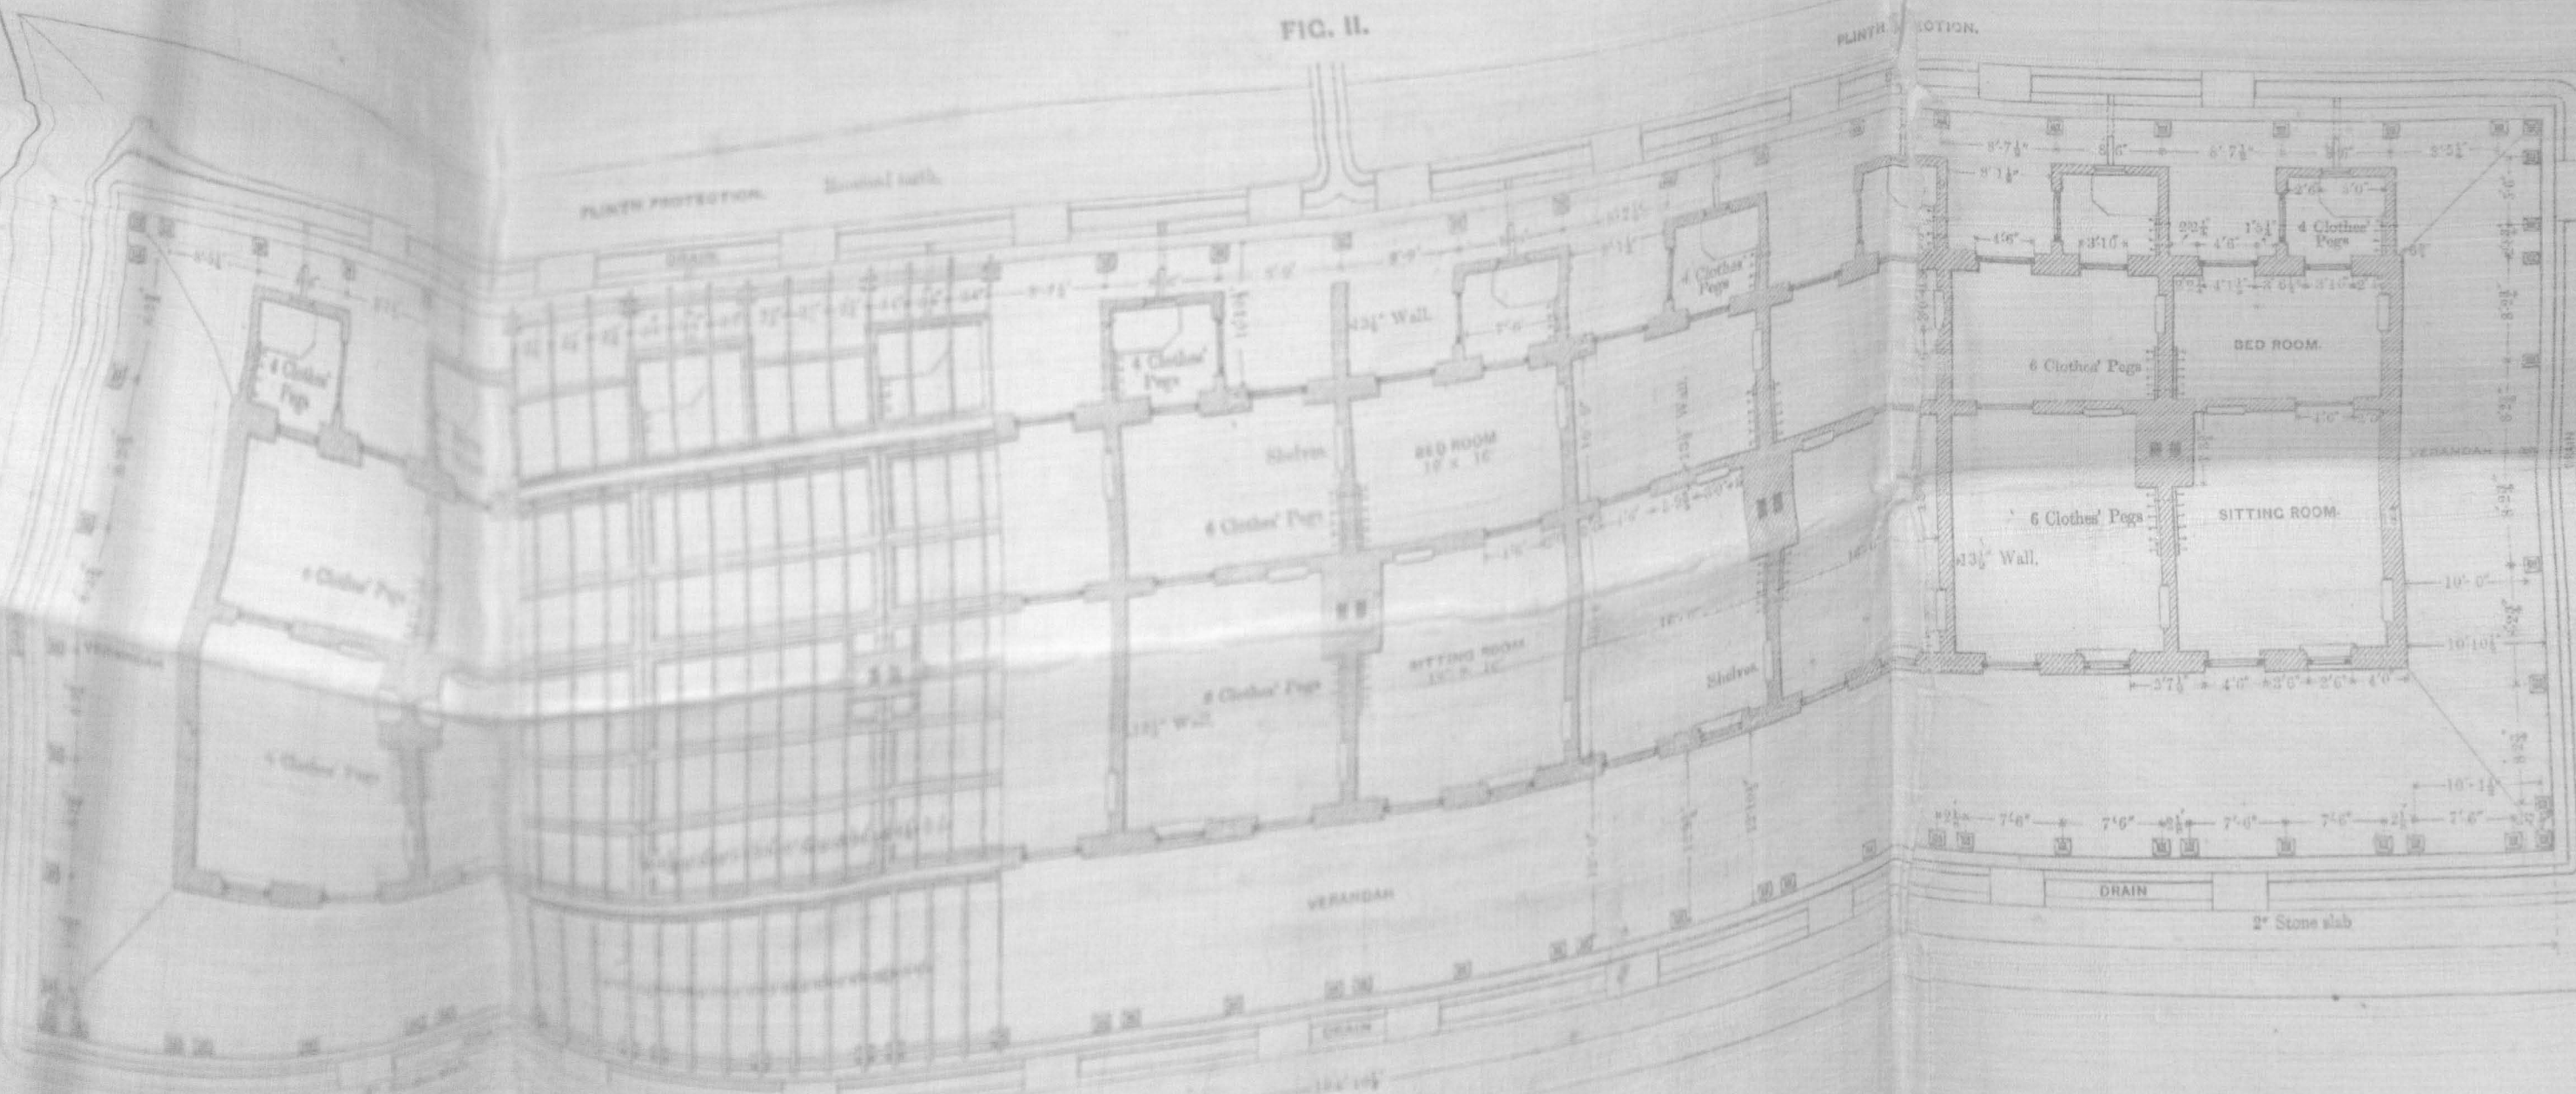

BRITISH INFANTRY. MARRIED MEN'S BARRACK.

NO. 7 B.

Scales.



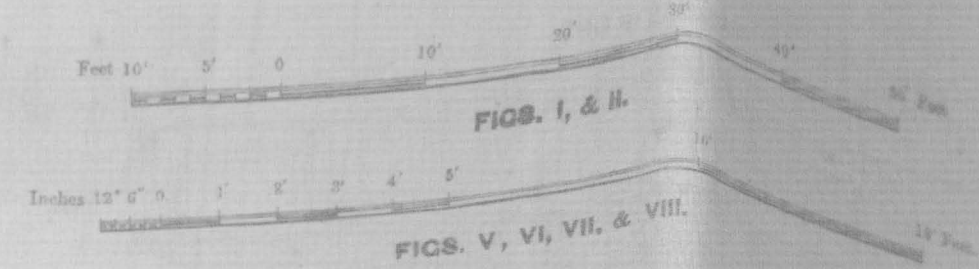


FIG. I.

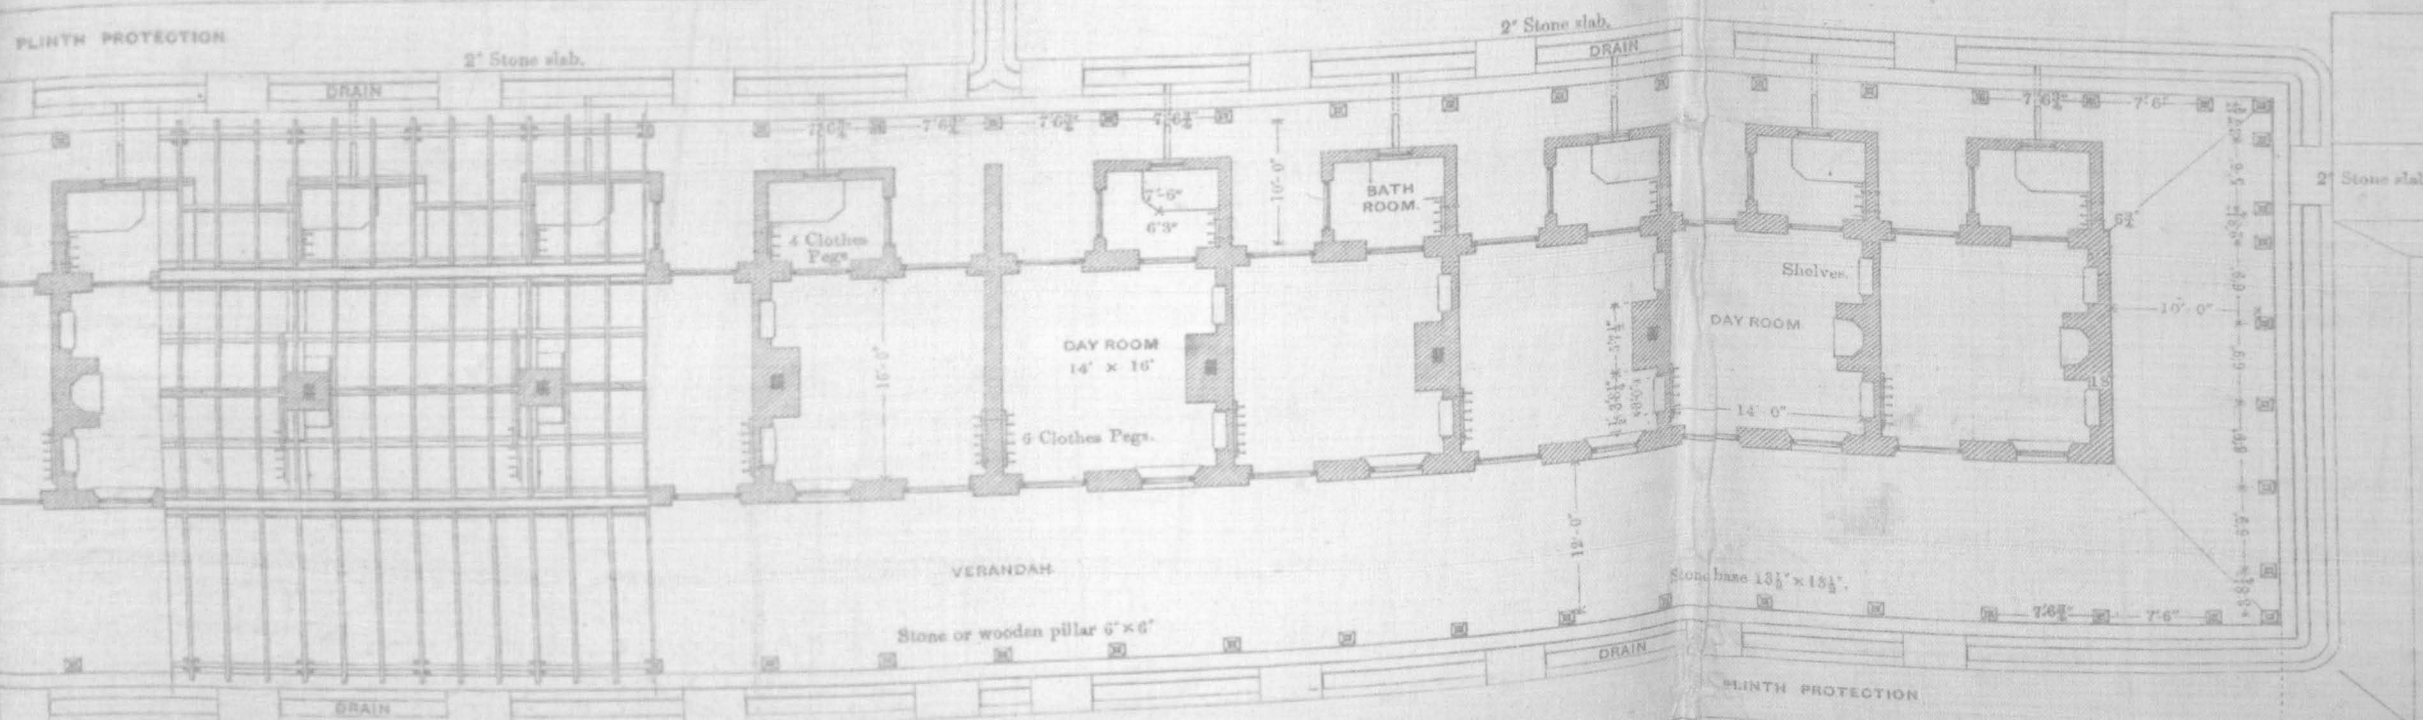

PLAN OF 10 CLASS I QUARTERS.
PLINTH AREA EXCLUSIVE OF STEPS AND DRAIN = 7,449 S. FT.

FIG. II.

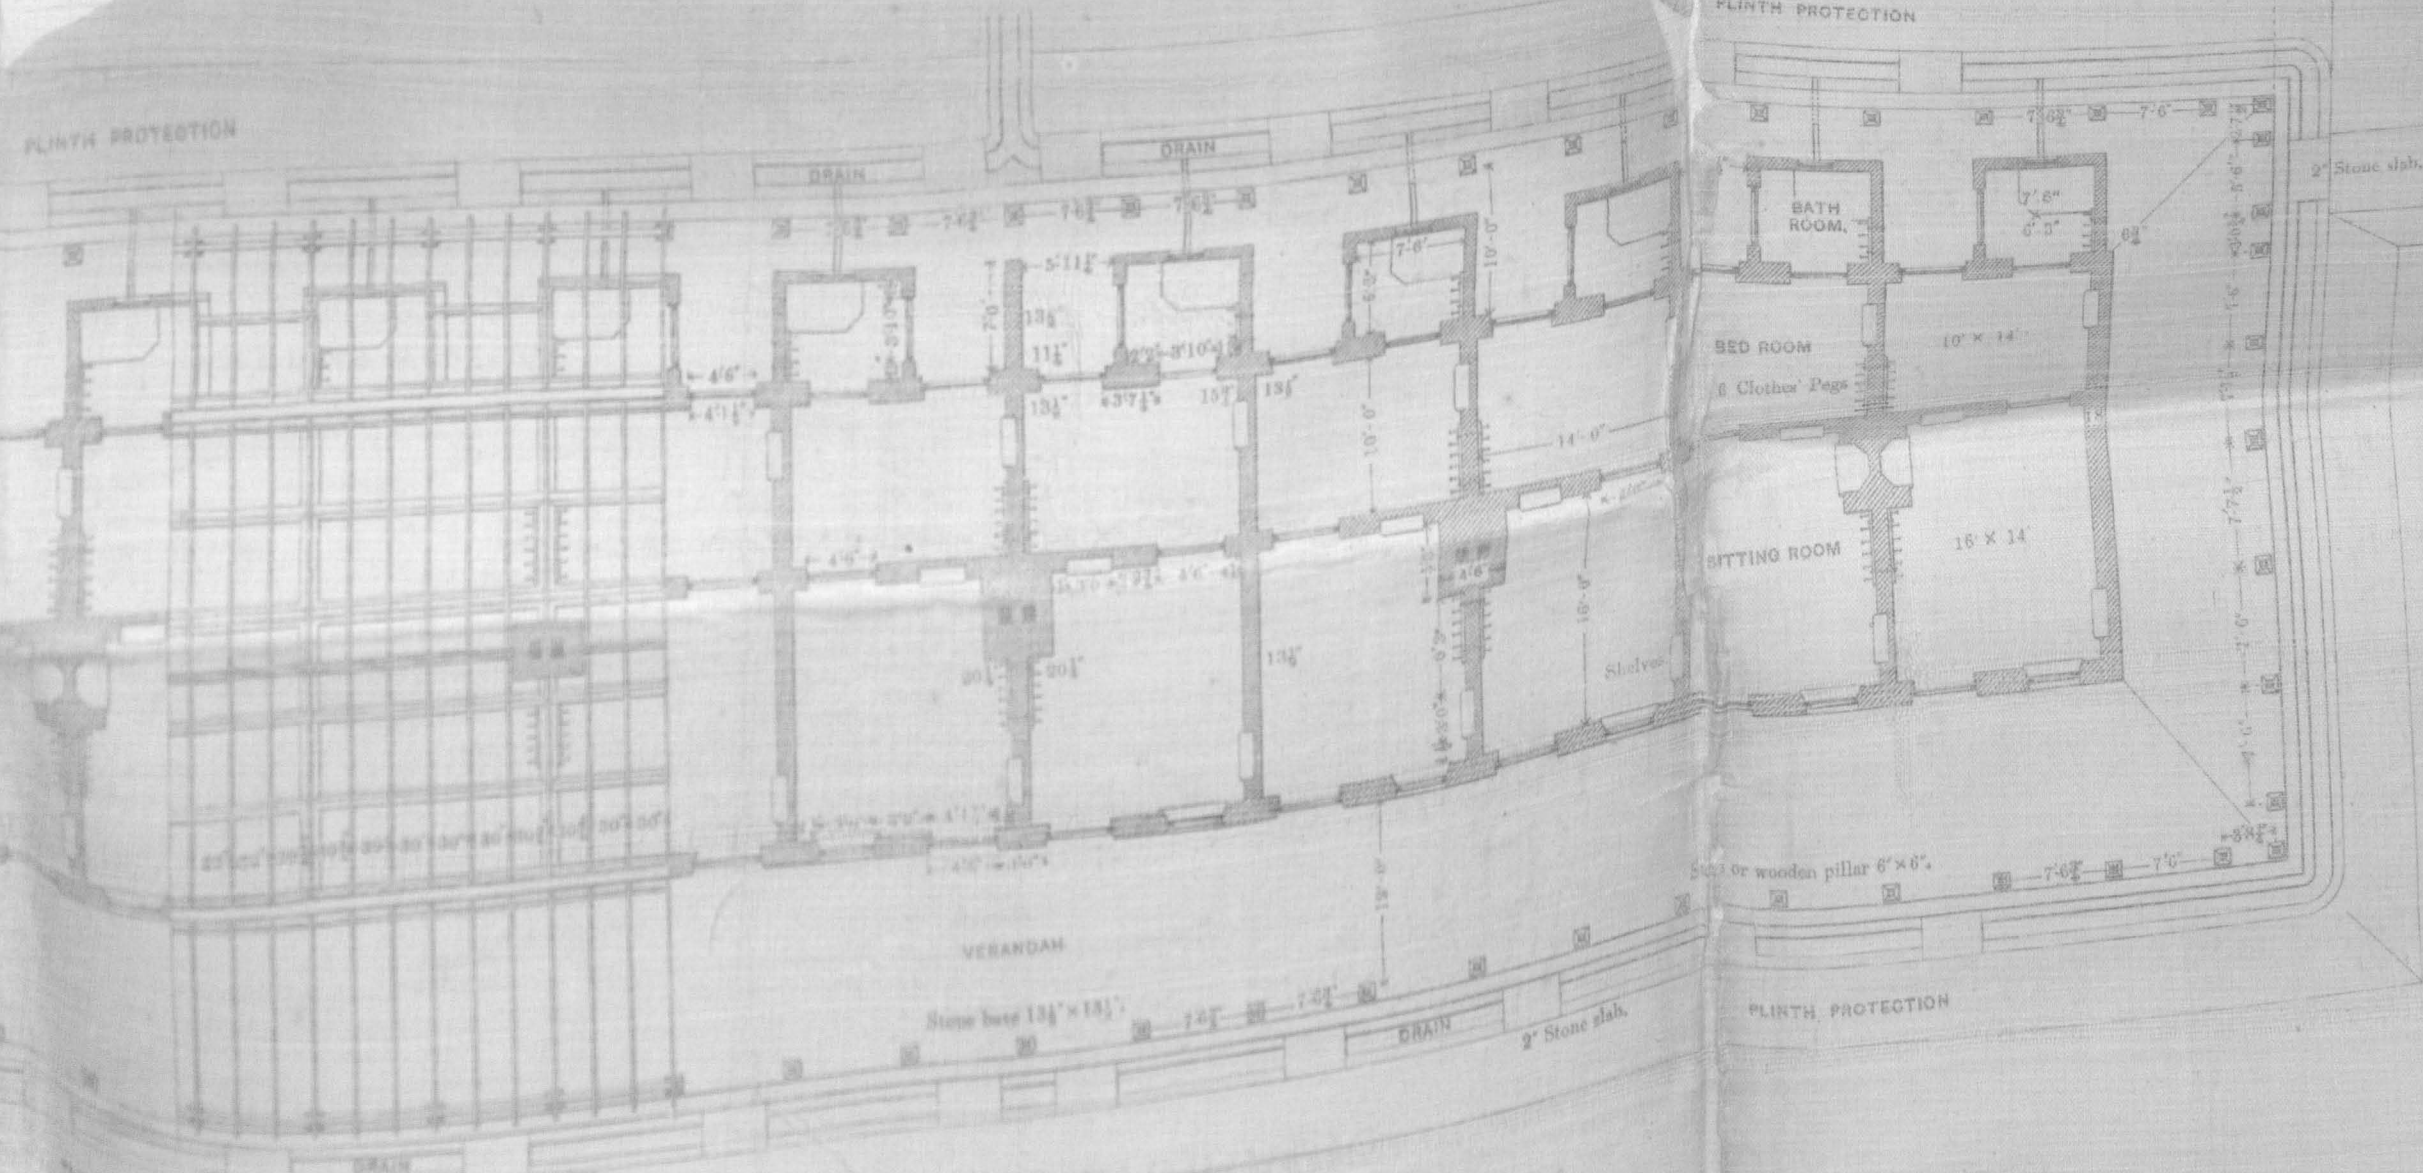

PLAN OF 10 CLASS II QUARTERS.
PLINTH AREA EXCLUSIVE OF STEPS AND DRAIN = 9,308 S. FT.

Cook House, Covered Passage and Latrine same as for block of 10 Class III Quarters see sheets Nos. 7 A, 7 F and 7 G.

FIG. III.

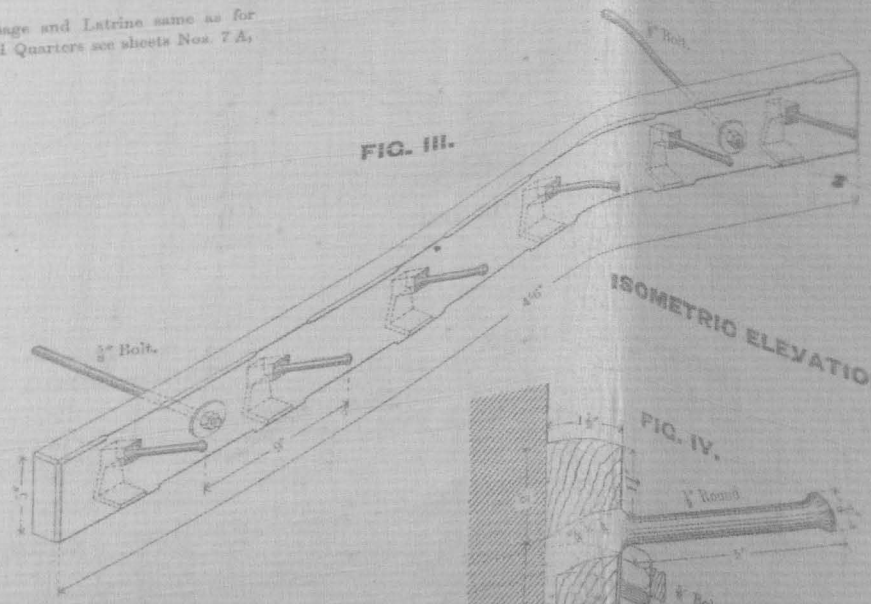


FIG. V.



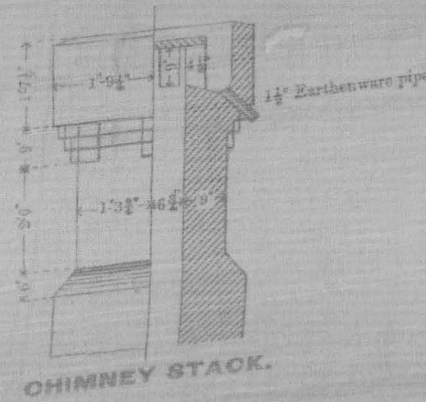


FIG. VII.

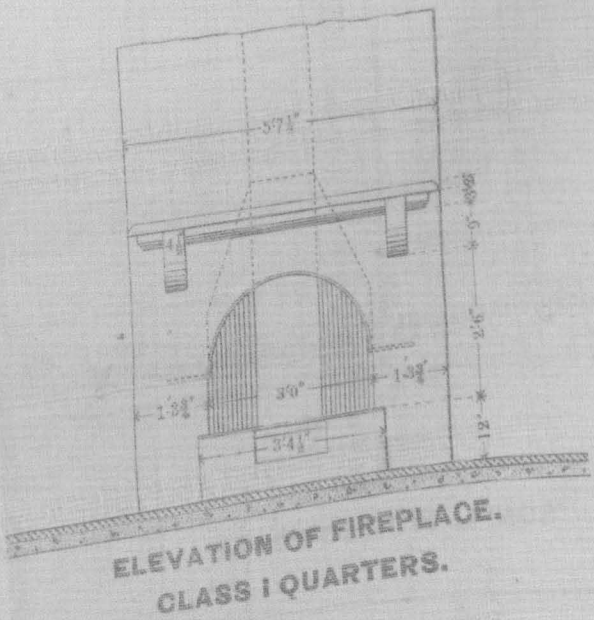

SECTION OF FIREPLACE CLASS I QUARTERS.
FIG. VIII.

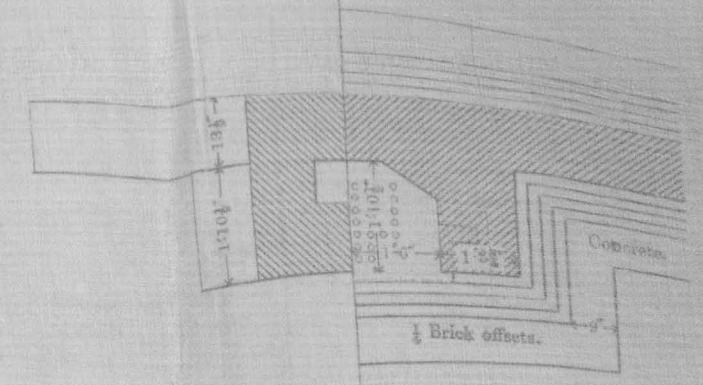

All communications
to be addressed
to the Inspector
General of Military
Works.

No. 2131

104

B

Military Works Department

Simla,

24th August 1887.

MS
3

From The Inspector General of Military Works.

To The Secretary to the Government
of Madras,
Public Works Department.
Madras.

Sir,

+
sent by Parcel
post.

+ I have the honor to forward 60 copies of each of the
"Type Drawings" for you and 7 B
of British Infantry married men's
barracks.

I have the honor to be,
Sir,
Your most obedient servant,

H. Arnott Major, R.E.

For Inspector General of Military Works.

Per

151 K. 0001
No. 2455W a/12 Sept 1897

116 N. 674

2455
4

(1)

Communicated to
the Superintending Engineer
and the Military Department

1.9.97

For
9/9/97

R. S. 9.87

Col. ...

87

(+ plan
into 57

De
20/9

Supg Engd
Mily Dept
With copies
of type plan

116 N. 674

7.9.87

6944

Govt. of (1887) Madras

PUBLIC WORKS

13/9/87

Recd.

Encl.

G.O. 12/9/1887, No. 2455 W

Type drawings

Spanish Infantry man's ^{uniform} ~~garments~~: Letter
from the Inspector General
Military Works forwarded
copies of — ^{Vol. 1} and
7 B. of —, communicated
to Superintendent Engineer
and the Military Dep.

180
12

105 Pm

105 Pm
R. 12/9