

- (1) பக்கங்களின் எண்ணிக்கை 1+2 Maps-
 (2) புதுக்கித் திருப்பிய நாள் 11/89
 (3) ஆதாரங்குறிப்பவர் சுருக்கொப்பம் 10/89

தமிழ்நாடு ஆவணக் காப்பகம்.

தமிழ்நாடு அரசு

பாட

துறை

அரசாணை எண். மு. கோப்புத் தாள் எண்.	<u>1308</u>	அச்சகம் பலவகை
நாள் :	<u>16-5-1989</u>	<u>198</u>

மடிக்கவோ கண்டபடி கையாளவோ கூடாது


3 sheets
1+ 14 chiffon
10

sheet 2 maps

CRUZ MILAGRE DAM

COCHIN

SCALE 200 FEET TO AN INCH

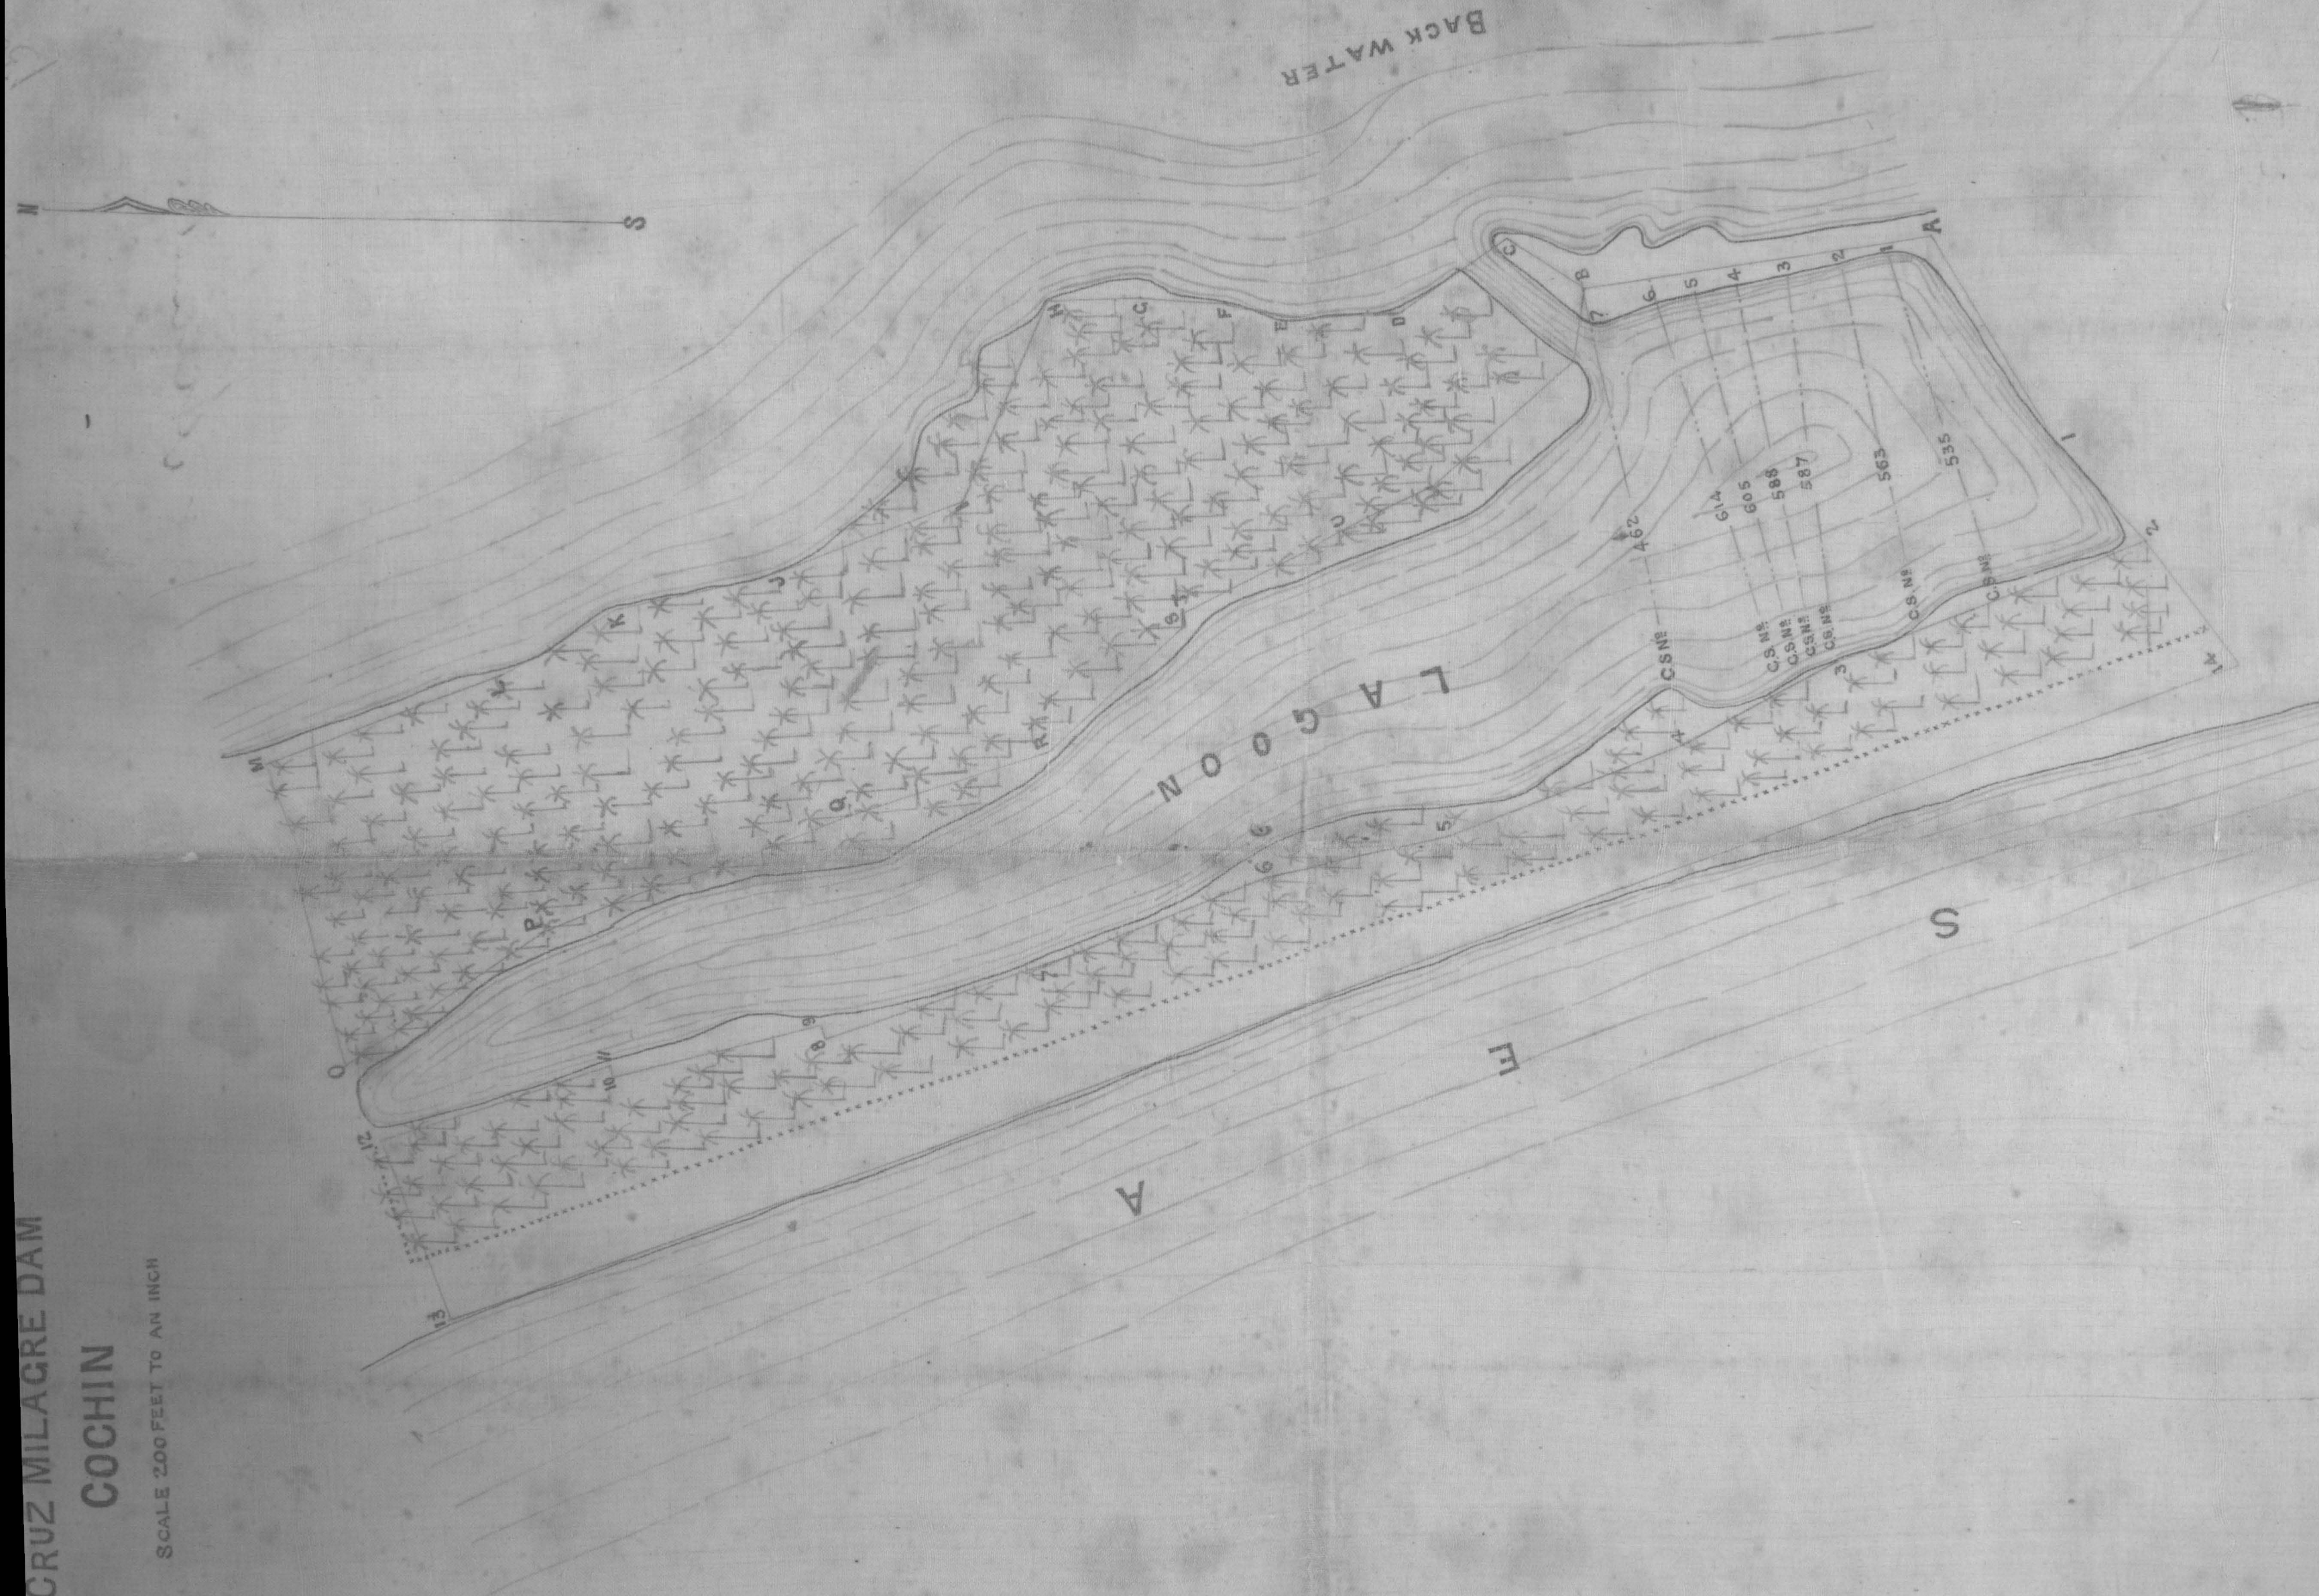

[TRUE COPY]

Admiral

LIEUT. COL. R.E.

SUPERINTENDING ENGINEER 4TH CIRCLE.

WEST COAST DIVISION
CALCUT 15TH MARCH 1889

[SIGNED]

A.T. FRASER, COL. R.E.
EXECUTIVE ENGINEER

1388
SUB-DIVISIONAL OFFICER, GRANITE STONES HAVE BEEN FIXED
SO AS TO ENABLE THE SECTIONS BEING TAKEN IN THE SAME
LINE EVERY YEAR. THE LINES TAKEN BY M^r SALDANHA WERE
KEPT TO AS NEAR AS POSSIBLE EXCEPT IN CROSS SECTION N^o 7
WHERE HIS LINE WAS ONLY FOLLOWED UP TO EAST EDGE OF
LAGOON. OWING TO THE JUNGLE M^r SALDANHA SEEMS TO HAVE
CARRIED HIS LEVELS ALONG THE WEST WING CHANNEL
WHERE AS I HAD THE JUNGLE CUT DOWN SO AS TO CONTINUE
THE SECTION IN ONE STRAIGHT LINE UP TO SECTION STONE
N^o 7 WHICH IS MUCH SHORTER THEREFORE THE DIFFERENCE
IN LENGTH

CALCUT
9th JAN 89

Signed

T. GREEN

SUB-DIVISIONAL OFFICER

NOTE

RED FIGURES DENOTE LEVELS TAKEN IN APRIL 1888
BLACK D^s ——— D^s ——— JANUARY 1889

Signed

A. T. FRASER. COL: R. E.

EXECUTIVE ENGINEER


TRUE COPY

Aldwinth

LT: COL: R. E.


SUPG: ENGINEER 4th CIRCLE

UZ MILACRE DAM

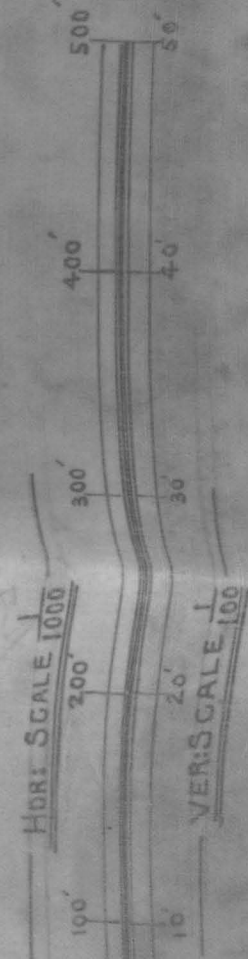


C. S. N. 1


2
N
S
C

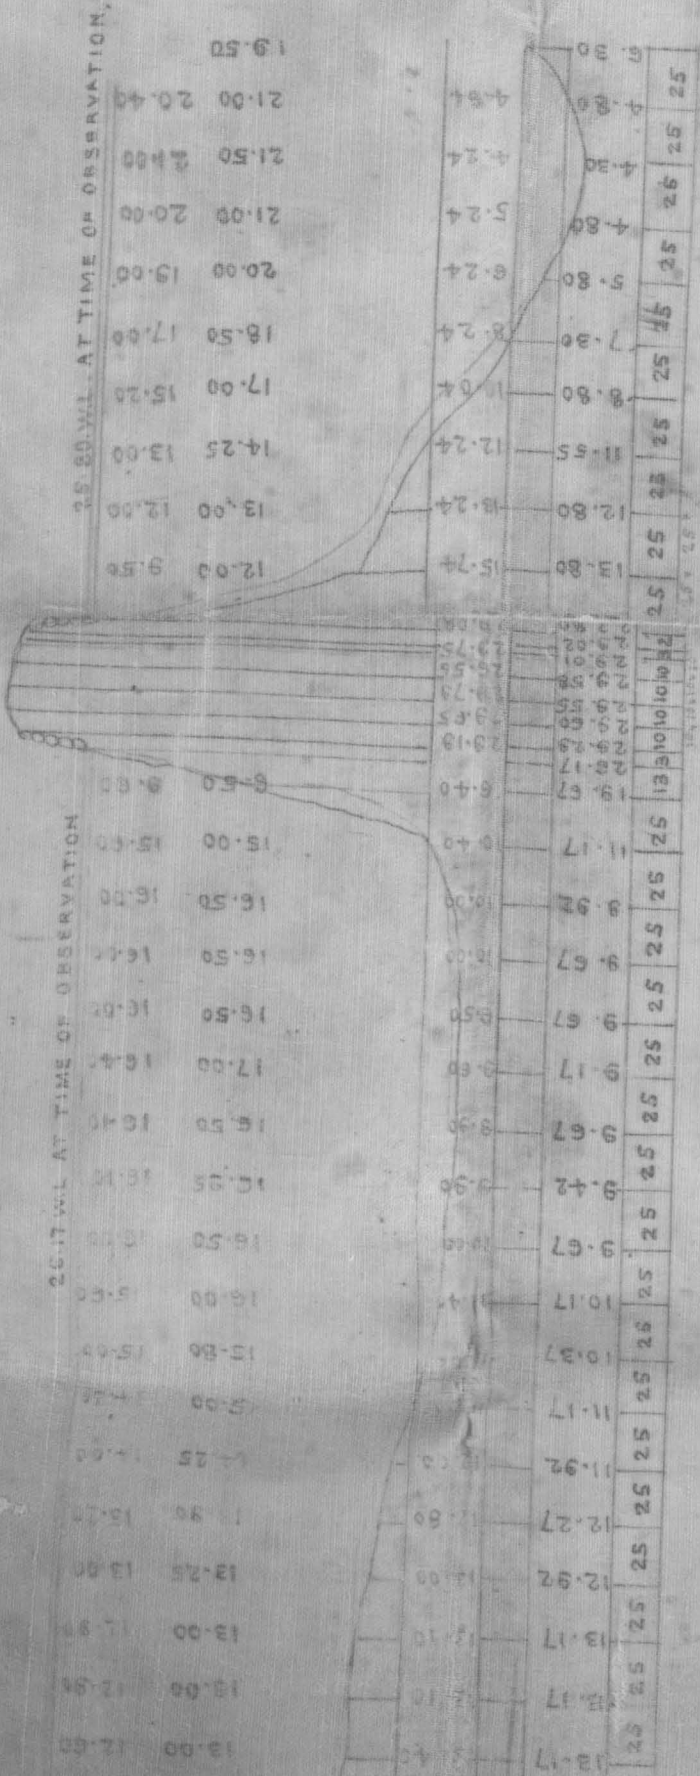

C.S. No. 33

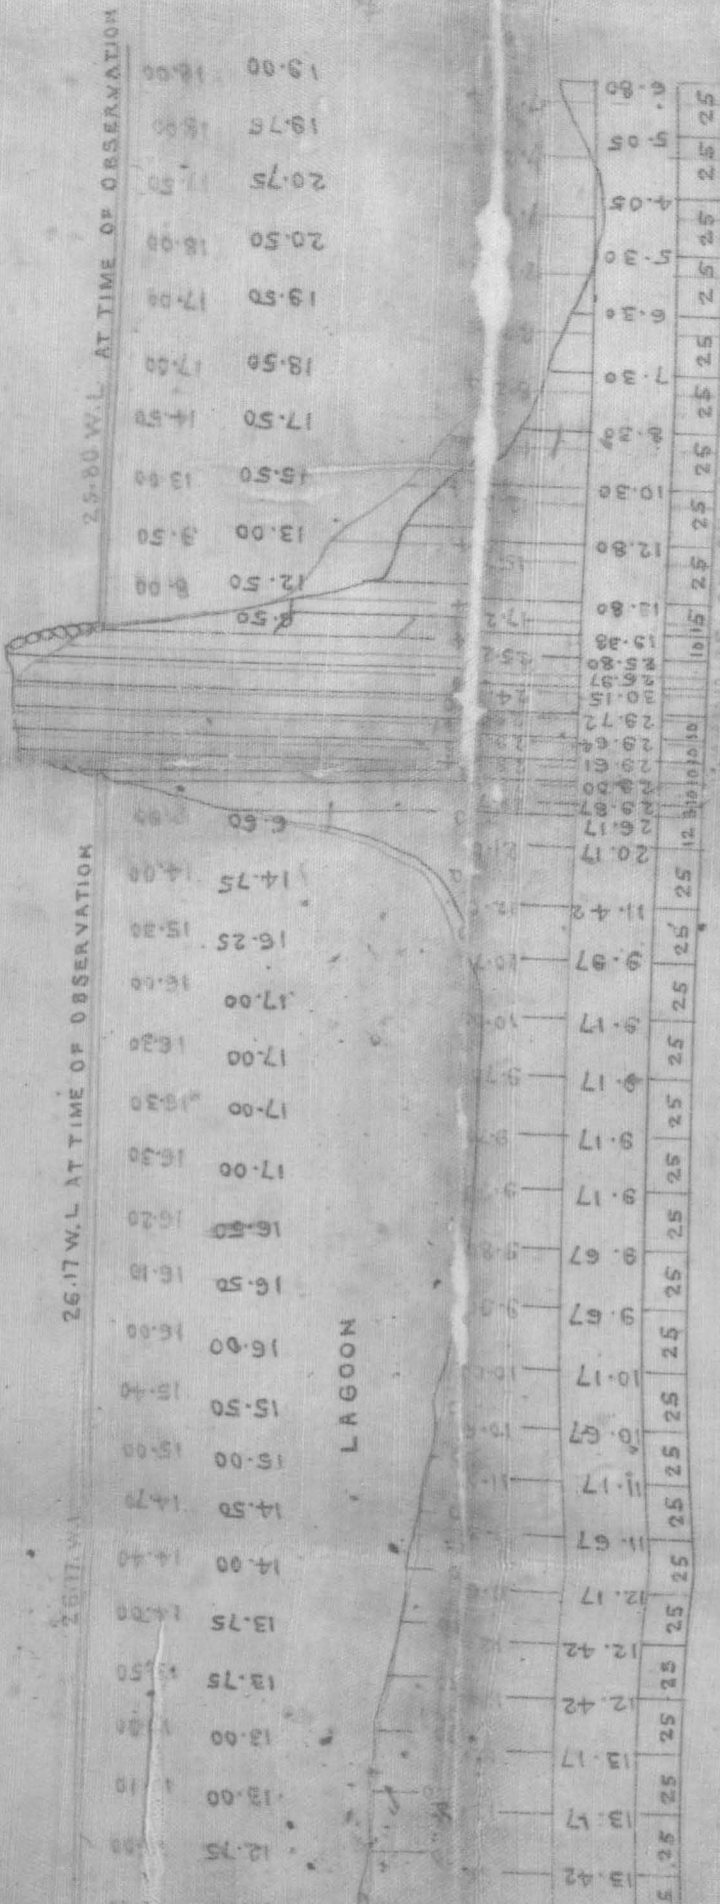

4
N
S
C

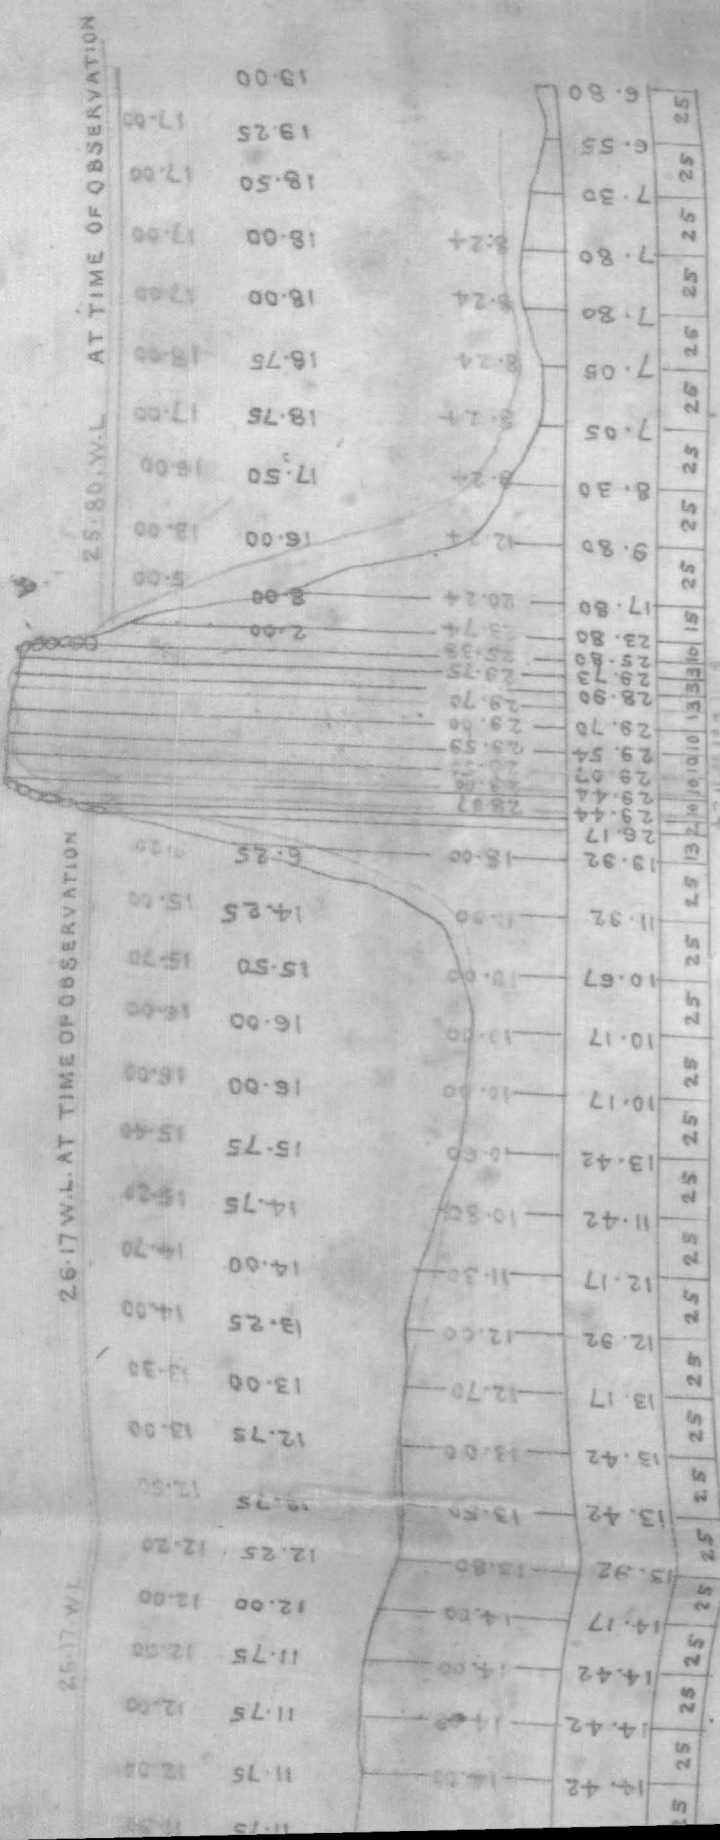

NOTES

SINCE THE

SUBDIVISIONAL OFFICER, GRANITE STONES HAVE BEEN FIXED
SO AS TO ENABLE THE SECTIONS BEING TAKEN IN THE SAME
LINE EVERY YEAR. THE LINES TAKEN BY M^{rs} SALDANHA WERE
KEPT TO AS NEAR AS POSSIBLE EXCEPT IN CROSS SECTION: 7
WHERE HIS LINE WAS ONLY FOLLOWED UP TO EAST EDGE OF
LAGOON OWING TO THE JUNGLE M^{rs} SALDANHA SEEMS TO HAVE
CARRIED HIS LEVELS ALONG THE WEST WING CHANNEL
WHERE AS I HAD THE JUNGLE CUT DOWN SO AS TO CONTINUE
THE SECTION IN ONE STRAIGHT LINE UP TO SECTION STONE
N^o 7 WHICH IS MUCH SHORTER THEREFORE THE DIFFERENCE
IN LENGTH

CALCULATED
BY J. H. B.

Signed

T. GREEN

SUBDIVISIONAL OFFICER

NOTE

RED FIGURES DENOTE LEVELS TAKEN IN APRIL 1888
BLACK D^o D^o JANUARY 1889

Signed






A. T. FRASER, COL. R.E.
EXECUTIVE ENGINEER

TRUE COPY

Edmund

LT. COL. R.E.


SUPG. ENGINEER 4th CIRCLE

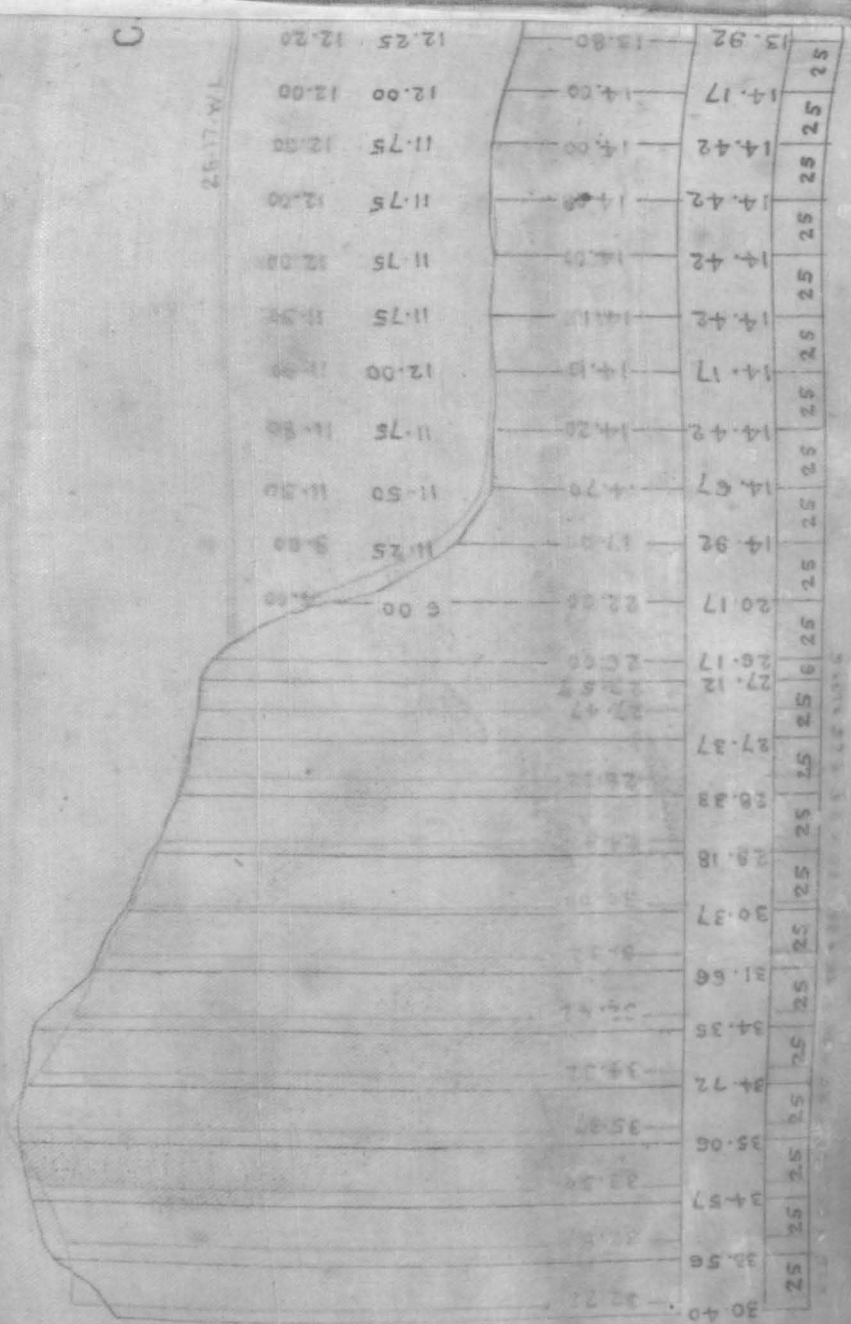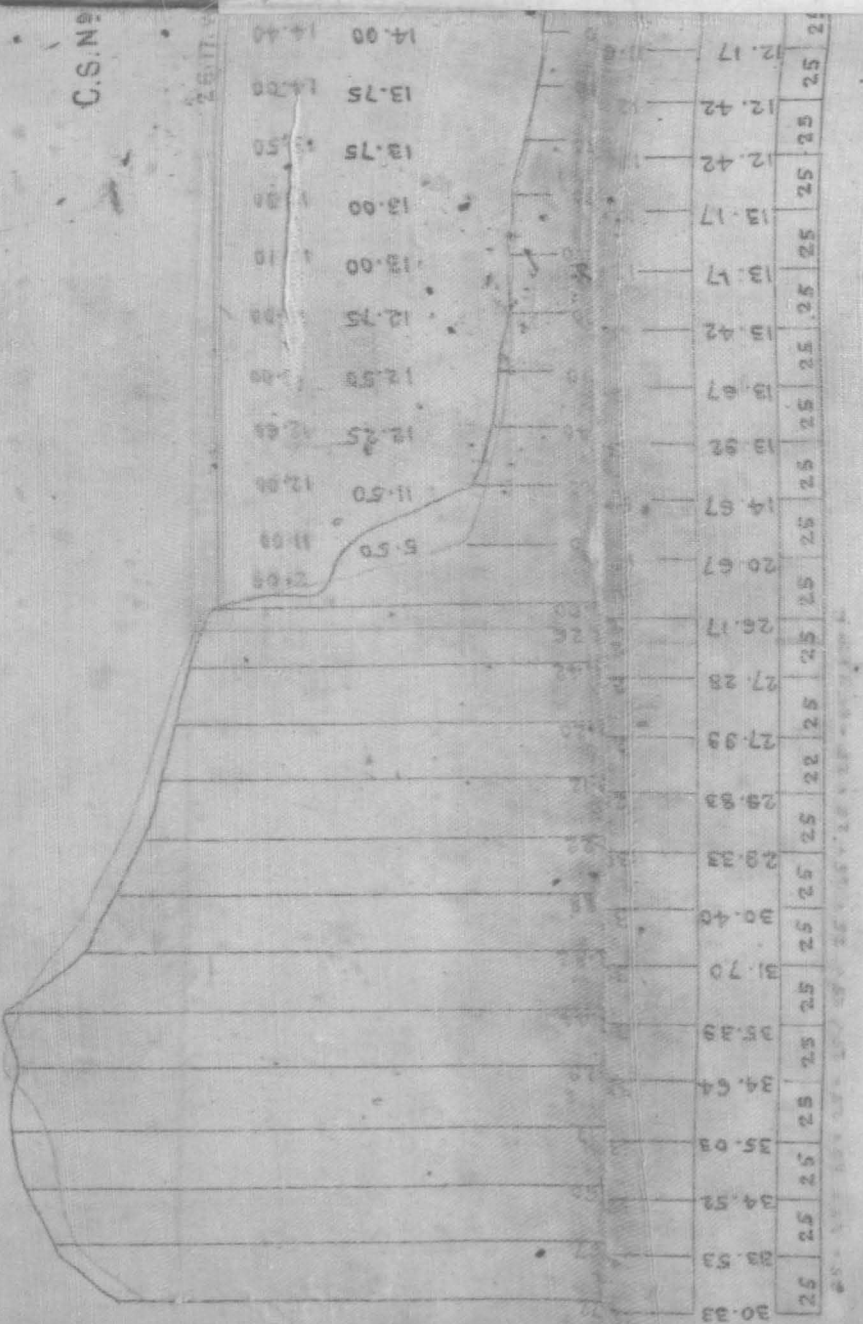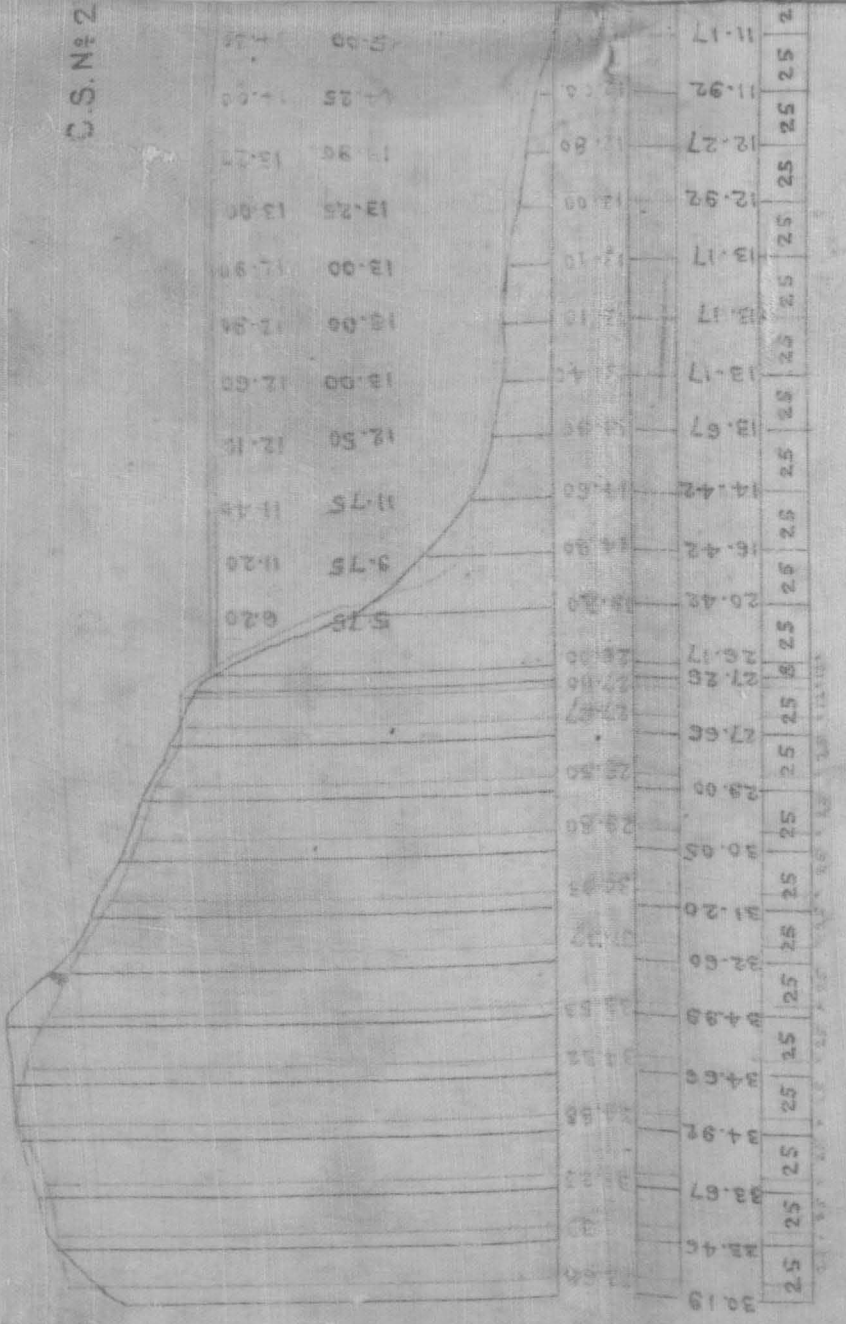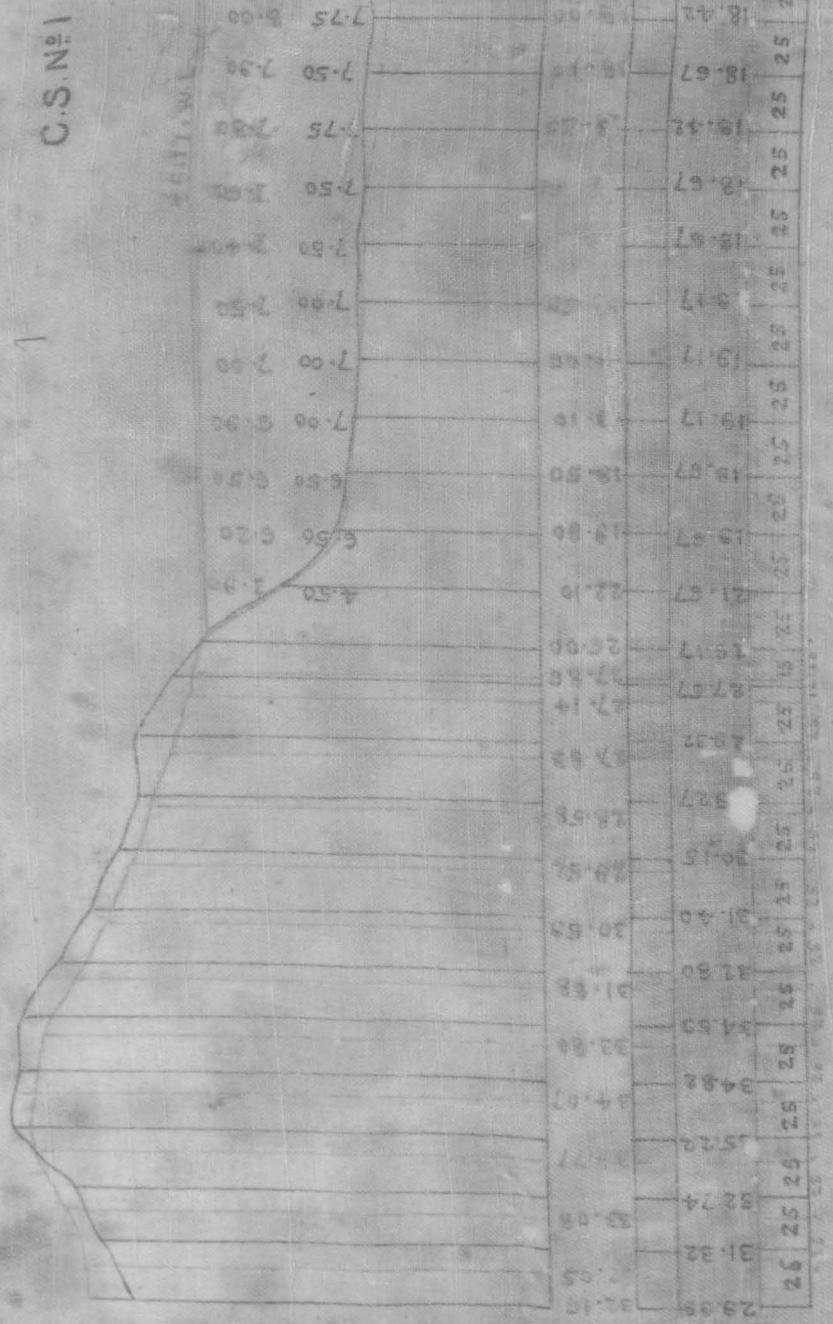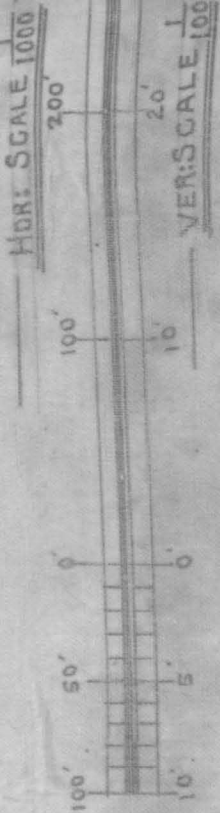

LEVEL
OF THE
CRUZ MILAO

LEVELS

C.S. N° 5

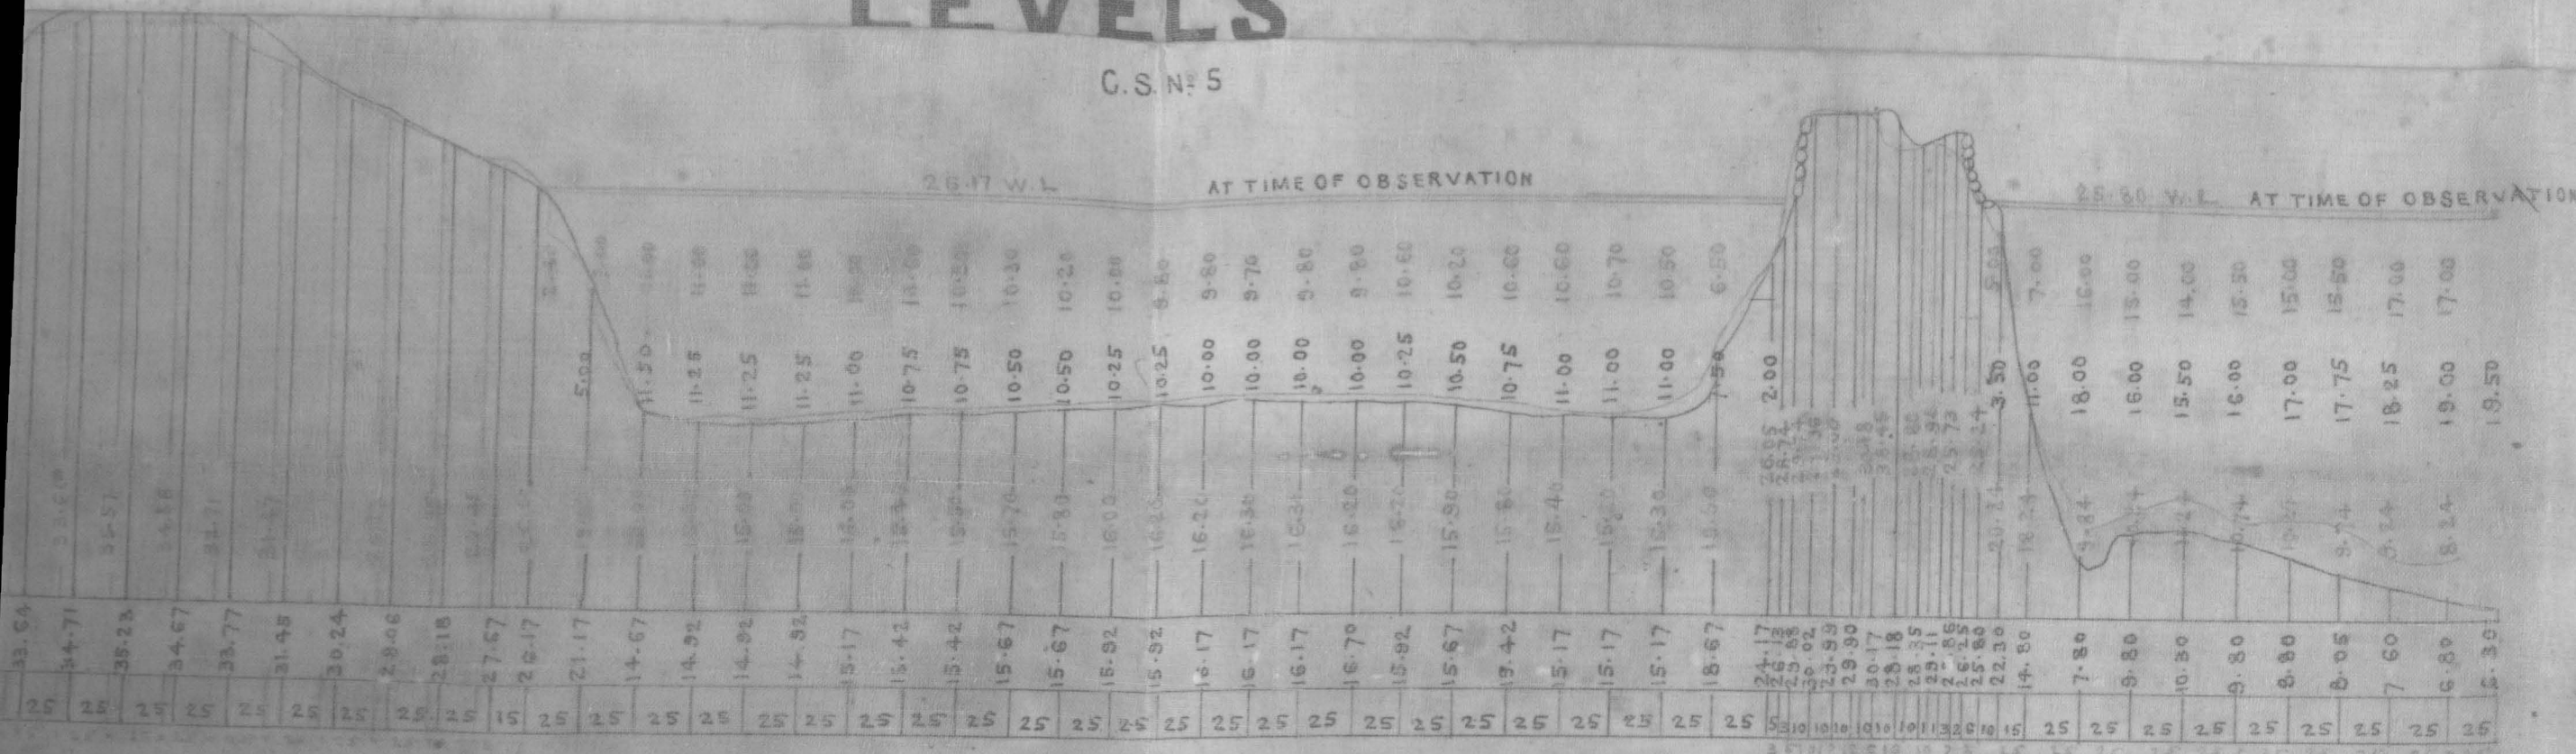

SUB-DIVISIONAL OFFICER; GRANITE STONES HAVE BEEN FIXED SO AS TO ENABLE THE SECTIONS BEING TAKEN IN THE SAME LINE EVERY YEAR. THE LINES TAKEN BY M^{rs} SALDANHA WERE KEPT TO AS NEAR AS POSSIBLE EXCEPT IN CROSS SECTION N° 7 WHERE HIS LINE WAS ONLY FOLLOWED UP TO EAST EDGE OF LAGOON OWING TO THE JUNGLE M^{rs} SALDANHA SEEMS TO HAVE CARRIED HIS LEVELS ALONG THE WEST WING CHANNEL WHERE AS I HAD THE JUNGLE CUT DOWN SO AS TO CONTINUE THE SECTION IN ONE STRAIGHT LINE UP TO SECTION STONE N° 7 WHICH IS MUCH SHORTER THEREFORE THE DIFFERENCE IN LENGTH

CALCUT 2
9th JAN 89


Signed

T. GREEN
SUB-DIVISIONAL OFFICER

NOTE

RED FIGURES DENOTE LEVELS TAKEN IN APRIL 1888
BLACK D^s ——— D^s ——— JANUARY 1889

C.S. N° 6

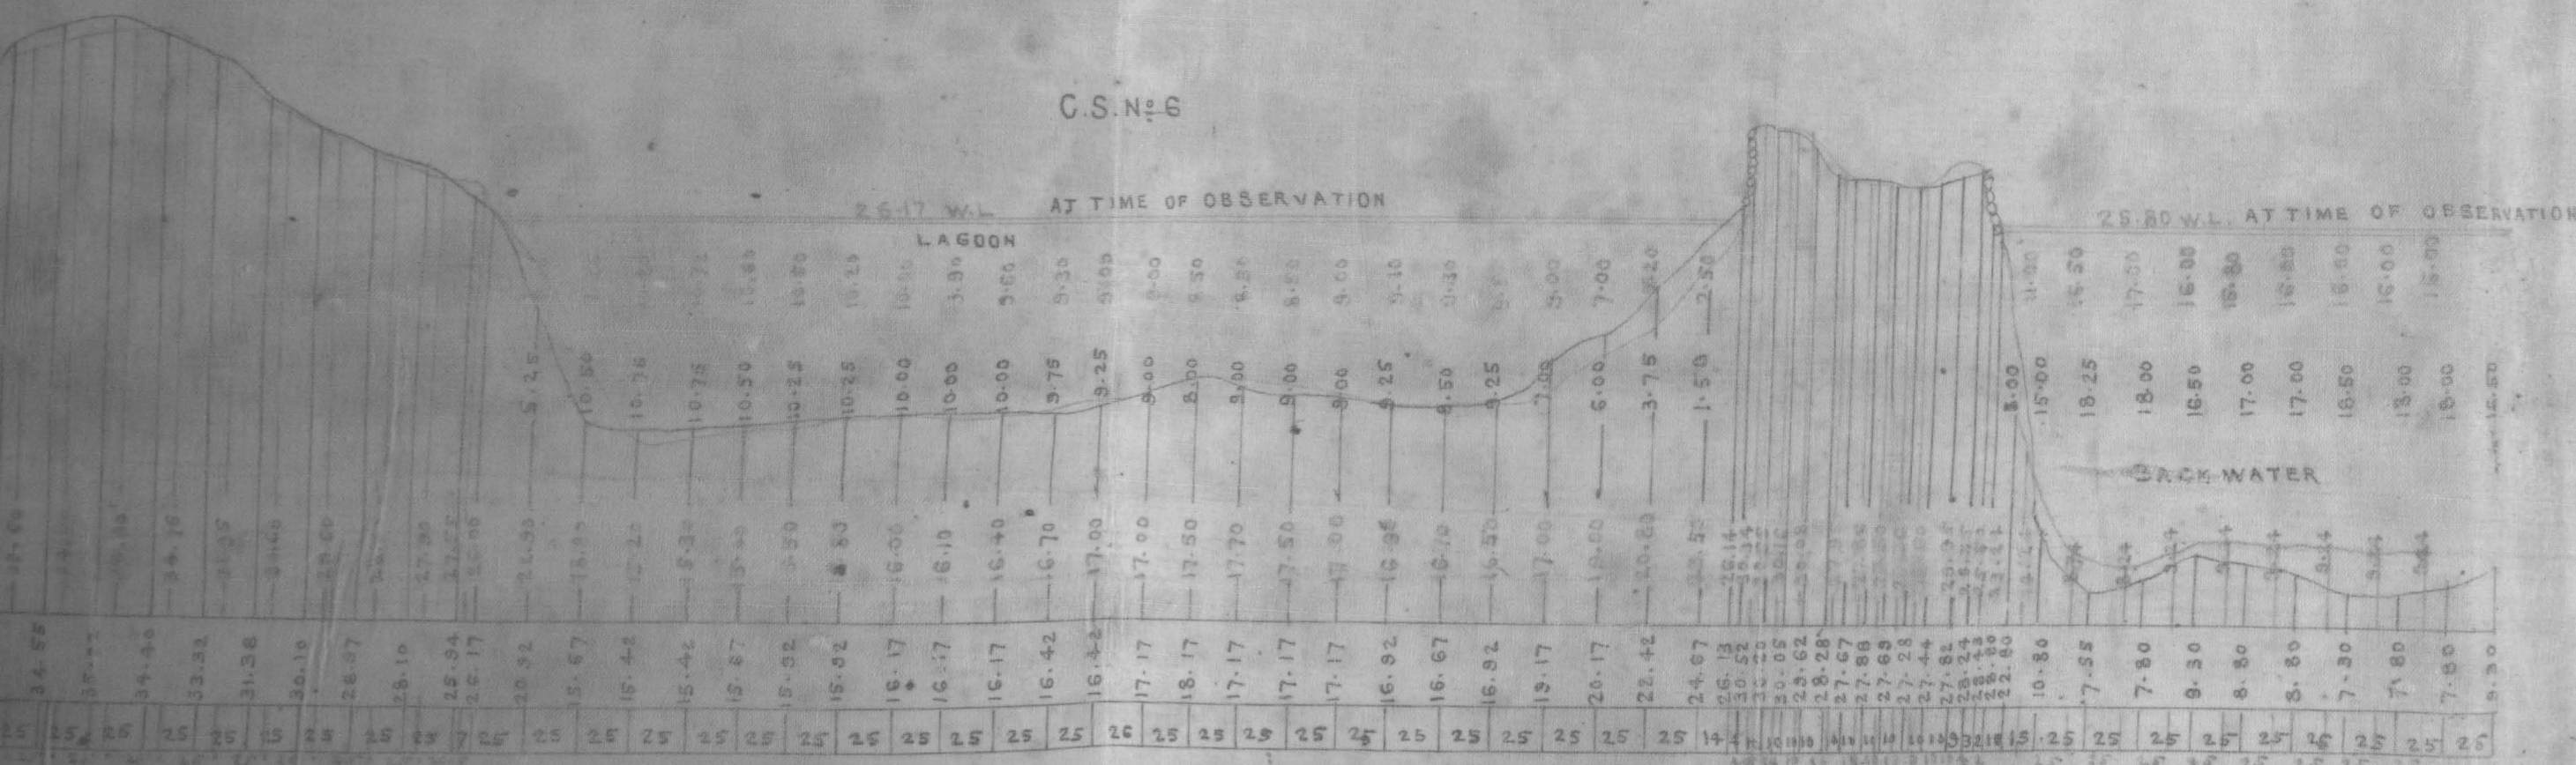

Signed

A. T. FRASER, COL: R.E.
EXECUTIVE ENGINEER

TRUE COPY

Aldwinth

LT: COL: R.E.

SUPG: ENGINEER 4th CIRCLE

ST COAST DIVISION
LICUT 15th MARCH 1889

G. O. Dec 27th 1887
 A - 27th Dec 1887
 B - 27th Dec 1887
 C - 27th Dec 1887
File 4060

I am to the
 S. H. Circle for the
 information and
 guidance of the
 Ex. Eng. who will
 submit the necessary
 reports & explanations
 on the various points
 noticed by the Ex.

From

The Examiner P. W. Accounts.

Mo adras.

To

The Secretary to Government

P. W. Department.

2. There are several
 matters requiring the
 attention of the accounts.

N^o 574.

3. The S. H. Circle will report
 on the subject of item
 No 27 (para 36 of the notes).
 It is not the first occasion
 on which a wrong
 statement has been
 made in the
 P. W. Department.

N^o 1308 W. 11/16

2nd April 1889

11 Jan 1889

W. S. 89

Ames 11.5.89

To S. H. Circle
 with a view to be noted
 in the P. W. Department.

Notes of inspection of the
 Executive Engineer
 dated 24th Feb 1889
 Forwards - the same
 remarks for information and
 orders of Government.

with order

17/5

For