

Public Works (1899) Department.

G.O., No.

2336 W

DATED ^{6th} September 1899.

[Despatch Abstract.]

Type plan of Lavatory - Circular from
the Dir. Genl of Public Works forwarding
a revised — for one Company of British
Infantry, connected to the S.E. I, IV
& VII Circles

BACK PAPERS.

G.O.	No.	Department.	Date.	G.O.	No.	Department.	Date.

FURTHER PAPERS.

G.O.	No.	Department.	Date.	G.O.	No.	Department.	Date.

Public Works (1899) Department.

CURRENT No. 6939

544289

B/

From The Director General
of
Military Works

Order No. 2336 W & 6.9.99

Communicated to
the Supts. Engineers, I, IV
& VI Circles.

Cir. No. 28-B

Recd. Hll 24/8

24.8.99

Dated 31-7-99

Received } 24-8-99

Registered }
Enclosures Plans - 20 } Total
Others - nil } 20.

Spare copies. 19

4 copies retained. T. H. B. C. M. B.

SUBJECT.

Type plan of Lavatory

To

The Supts. Engrs, I Circle } with 5 Forwarding a
" Supts. Engrs, IV Circle } copies raised for one
" Supts. Engrs, VI Circle } of plan Company of British
Infantry.

025437 12/1/9

Handwritten signature/initials

BRITISH INFANTRY.

LAVATORY FOR (REVISED




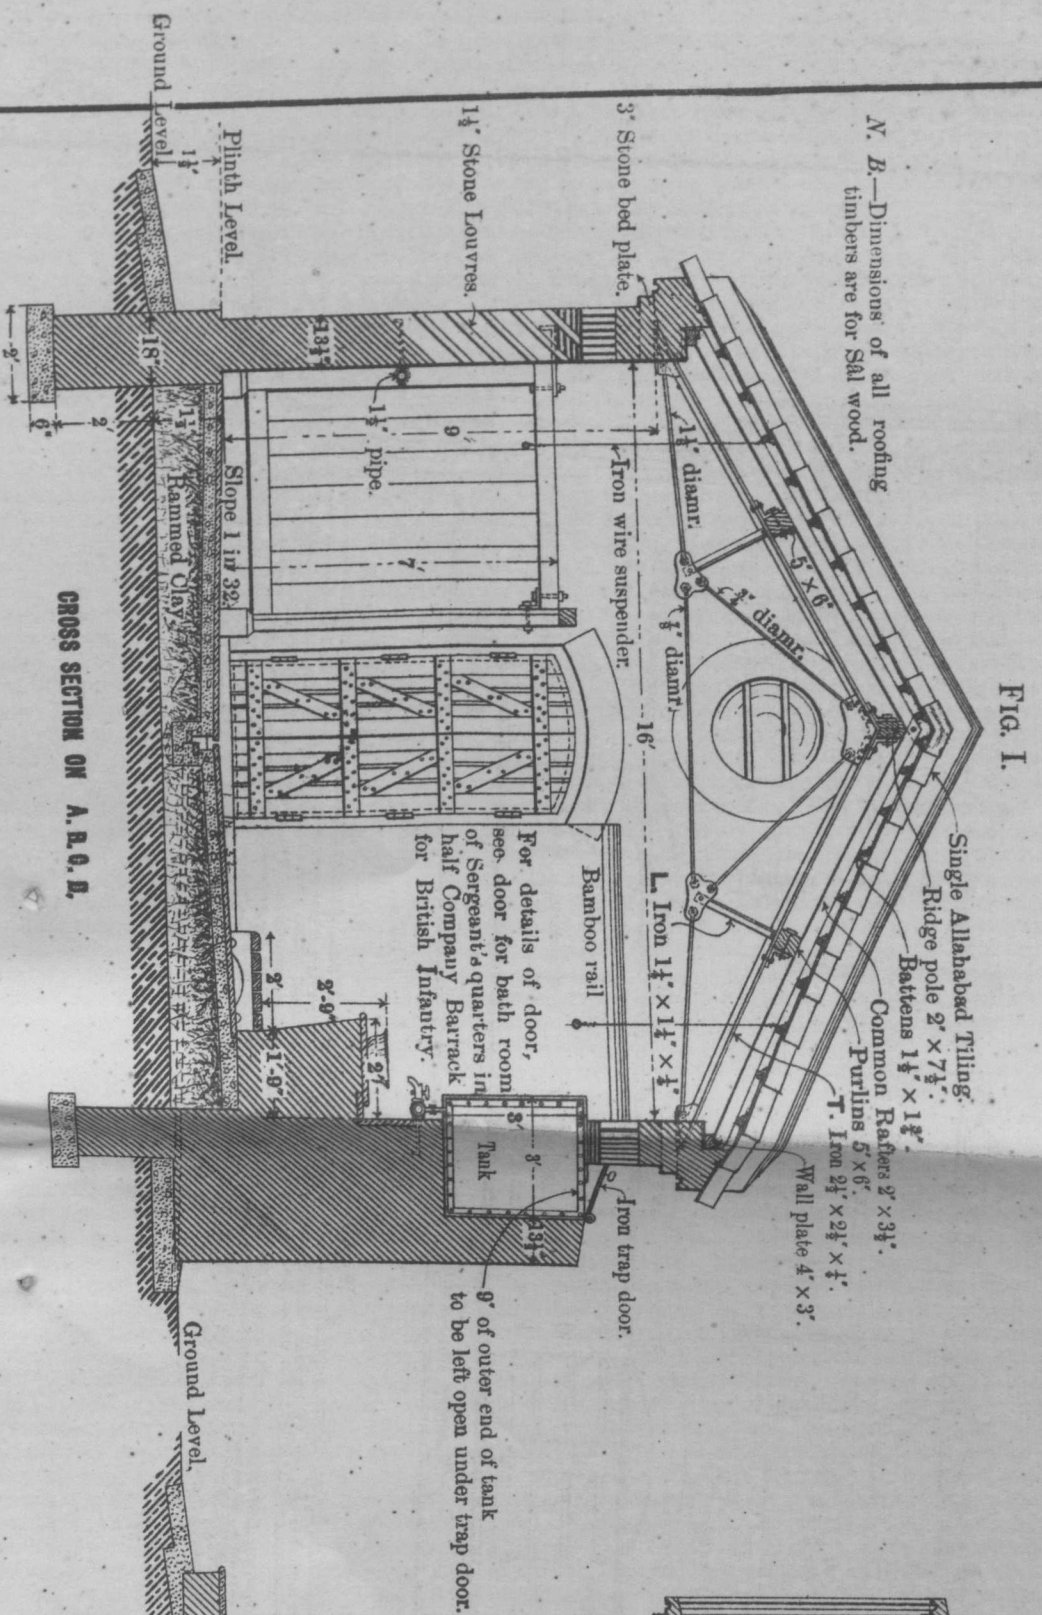


FIG. III.
SIDE ELEVATION.

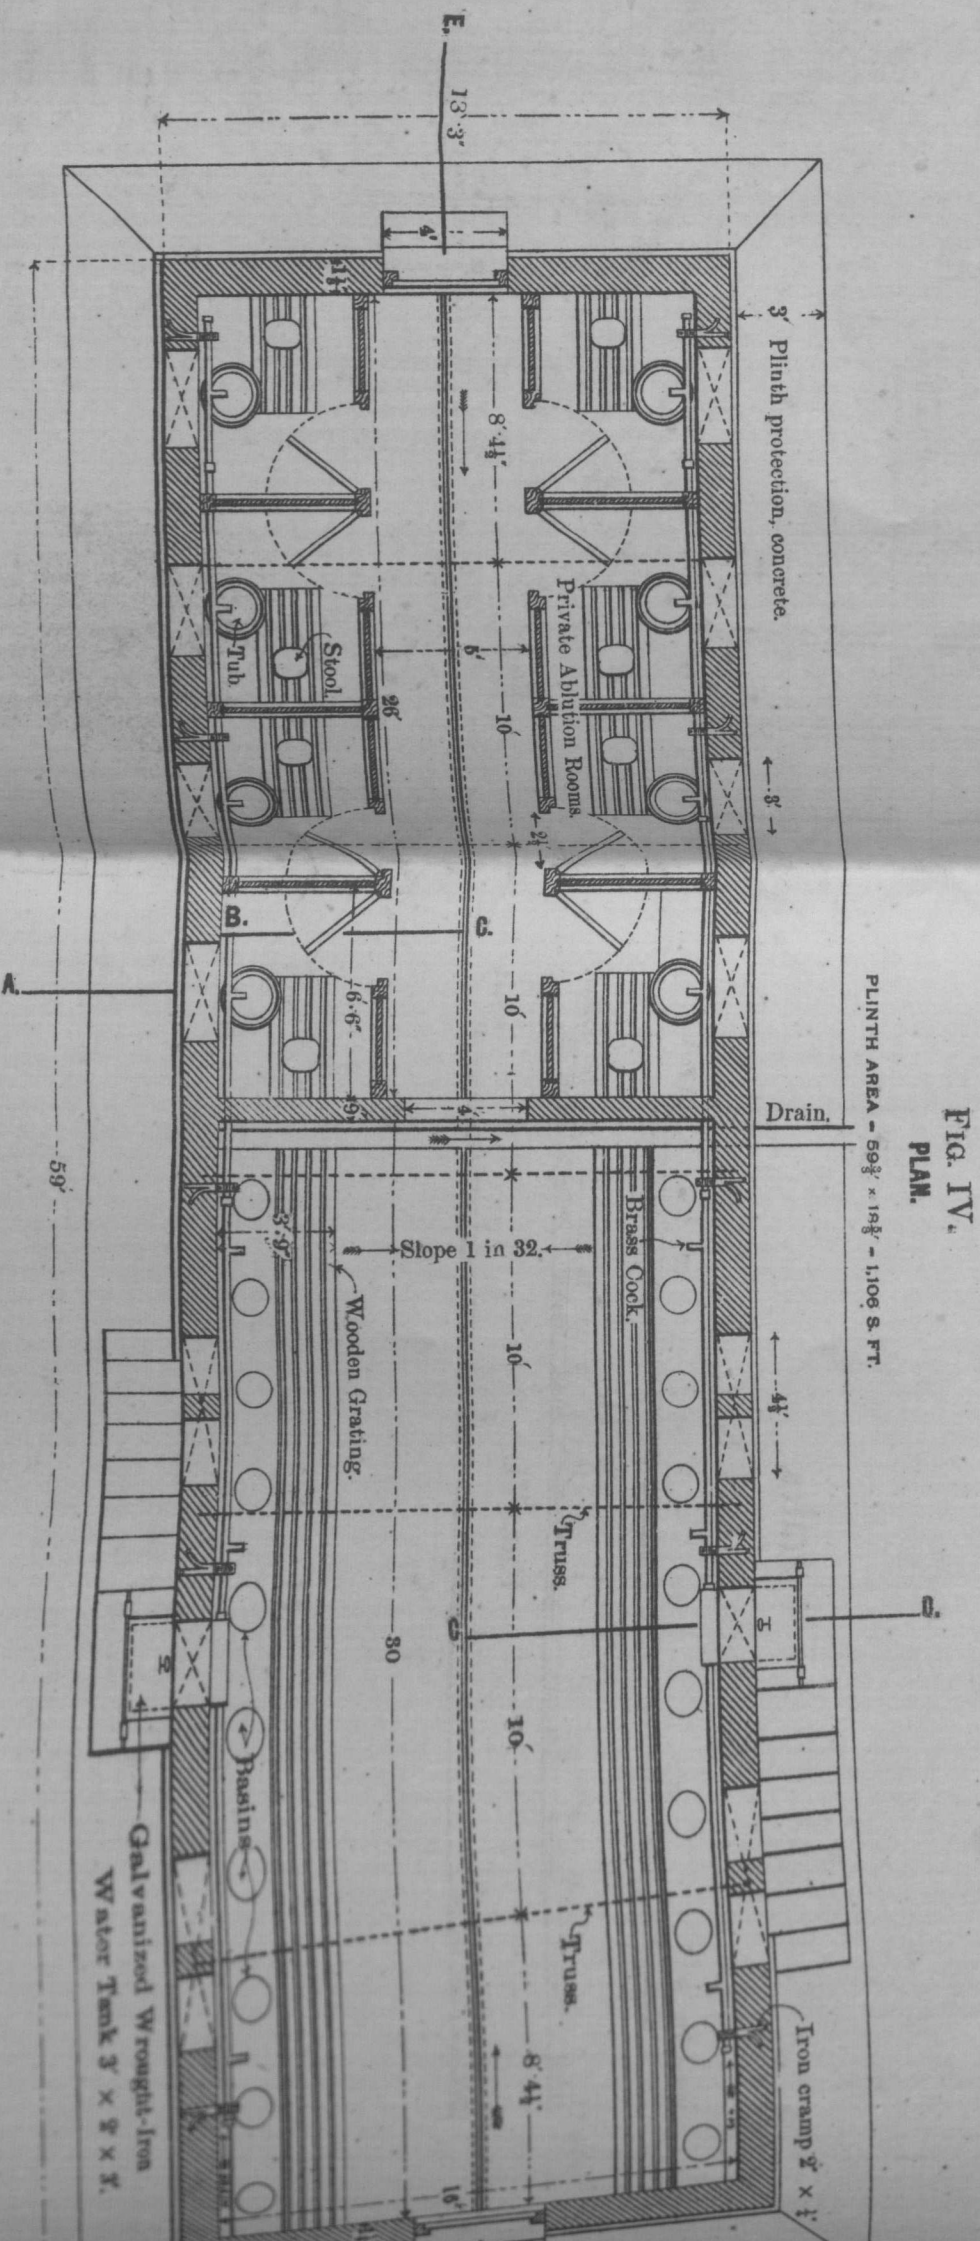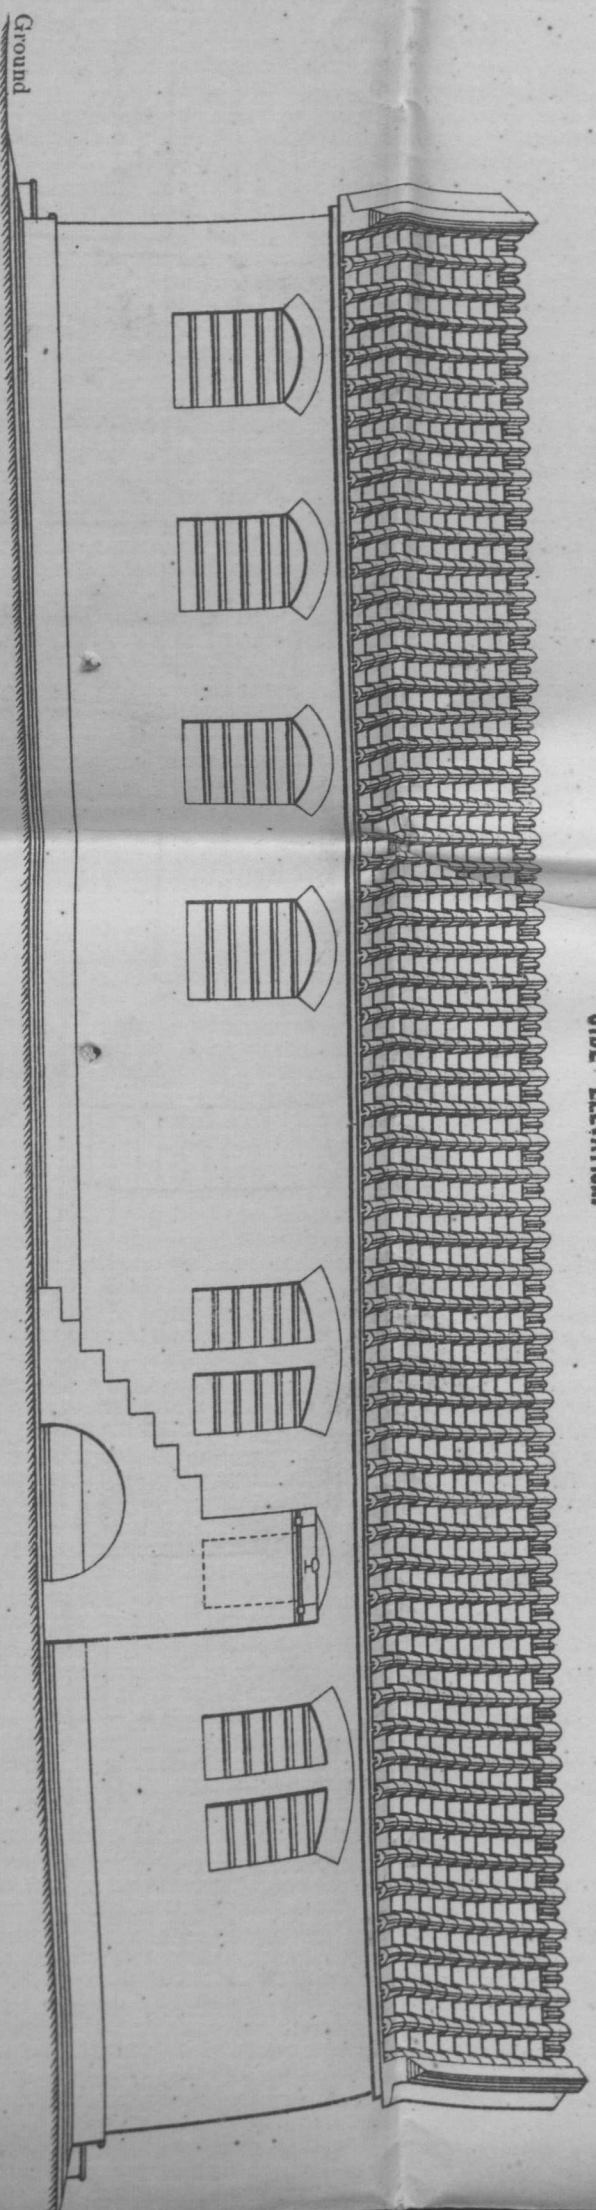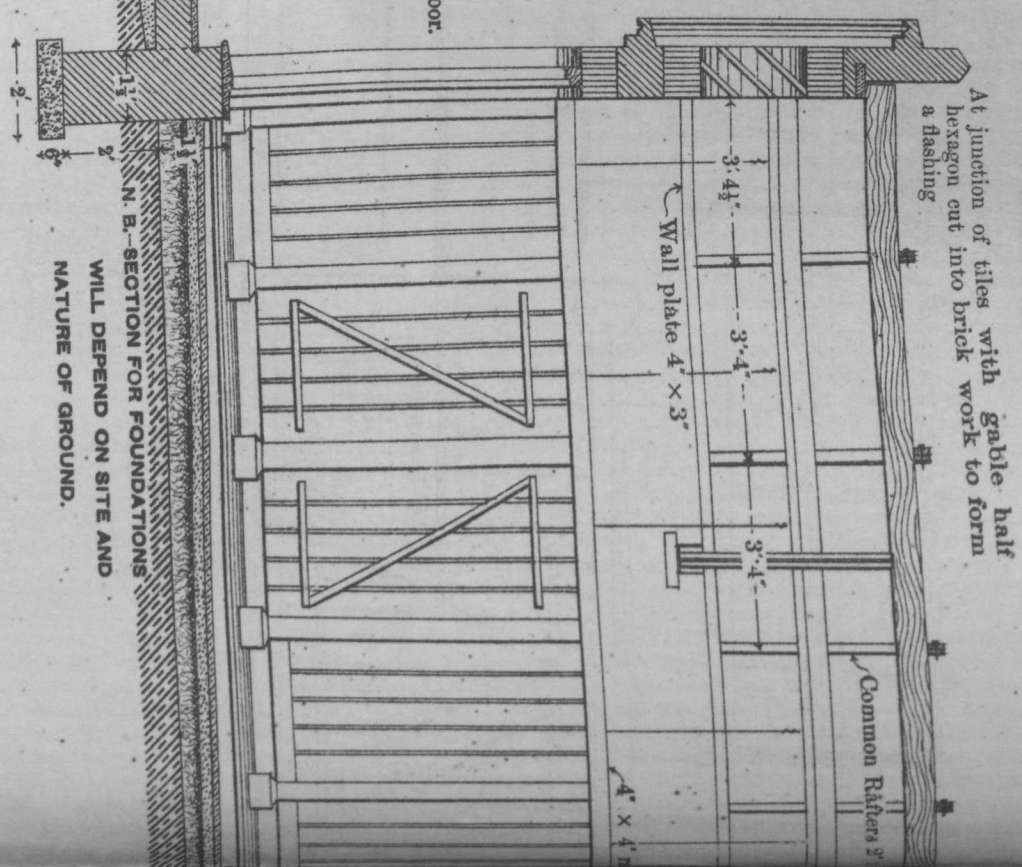

Buldeo Sahay Draftsman
Office of D. G. M. W. 12.4.39

Reg. No. 216, D. G. M. Works.—July 99.—600.

FIG. II.
LONGITUDINAL SECTION ON E. F.
(Battens and Tiles removed.)

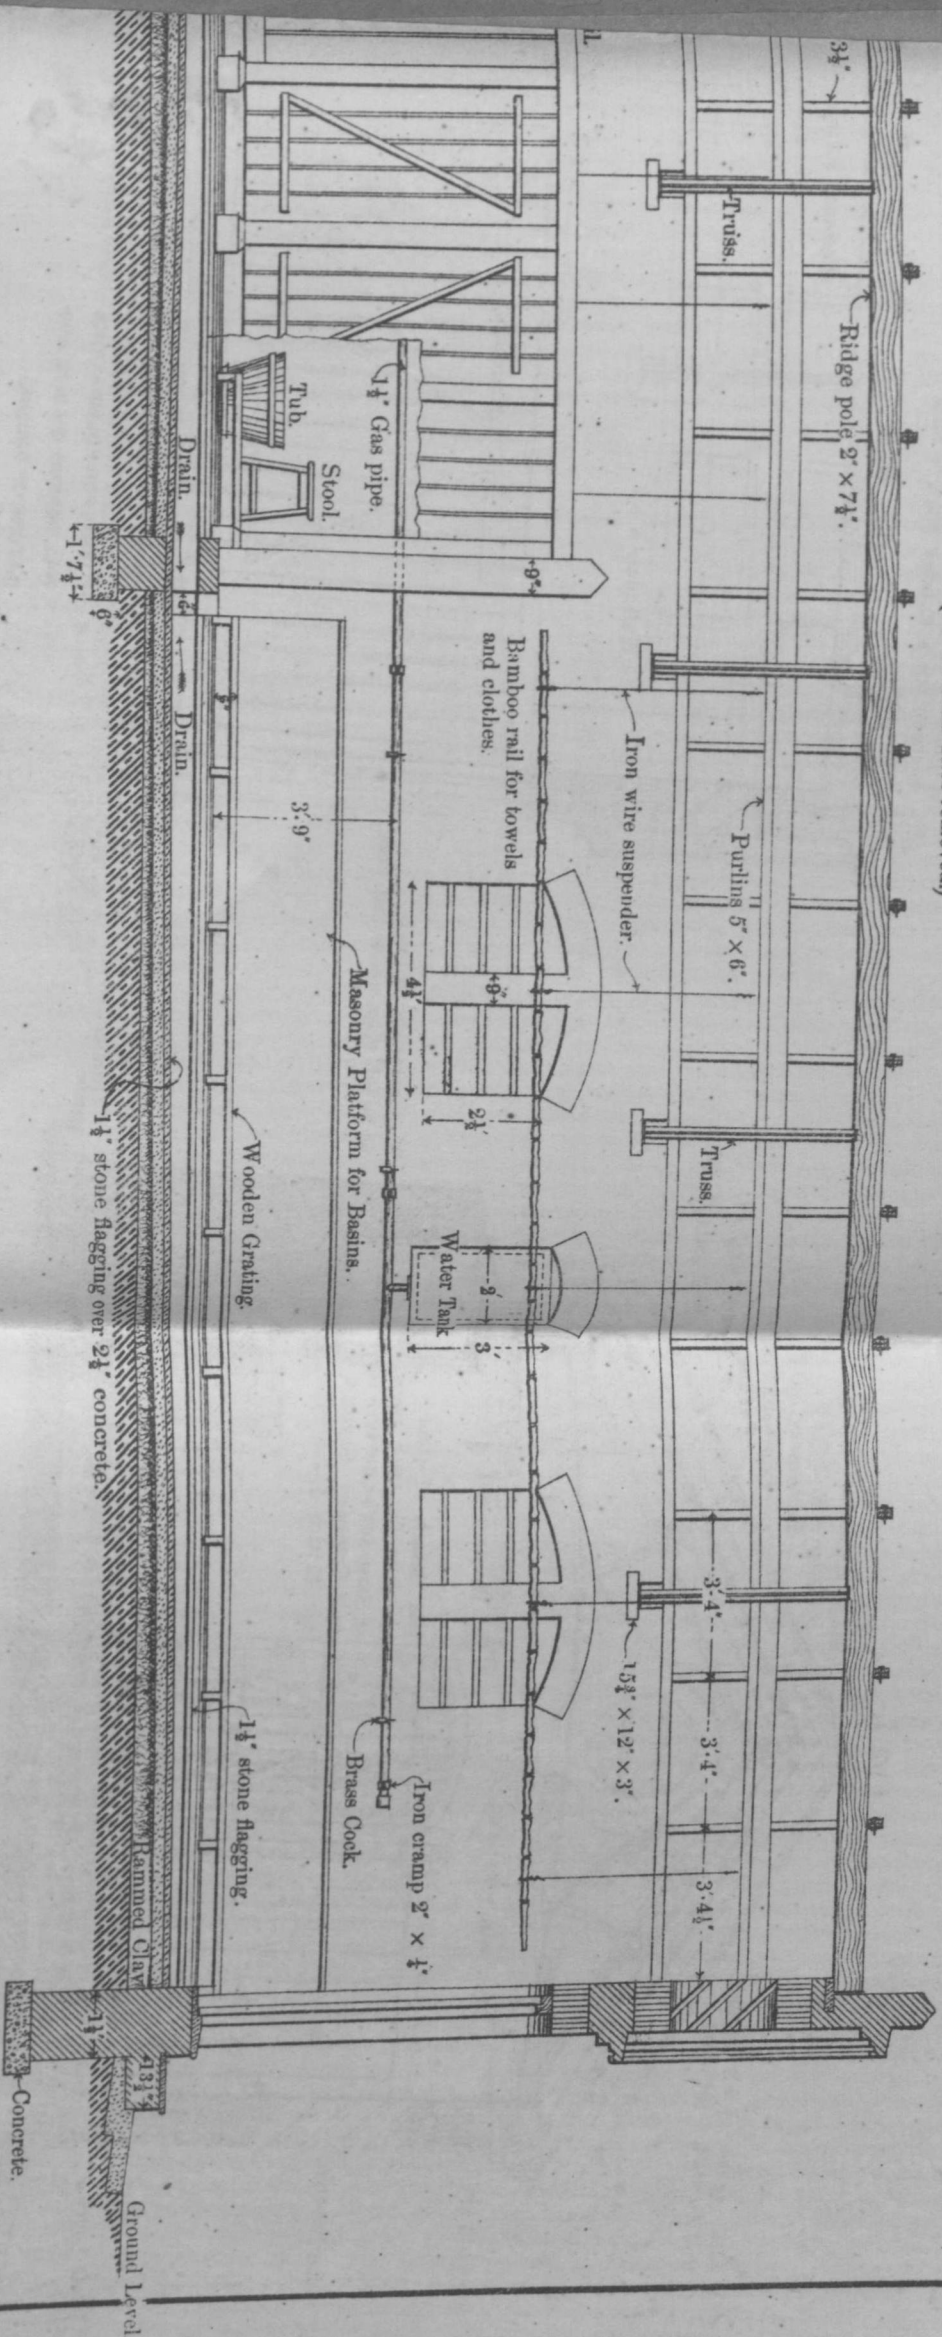


FIG. V.
END ELEVATION.


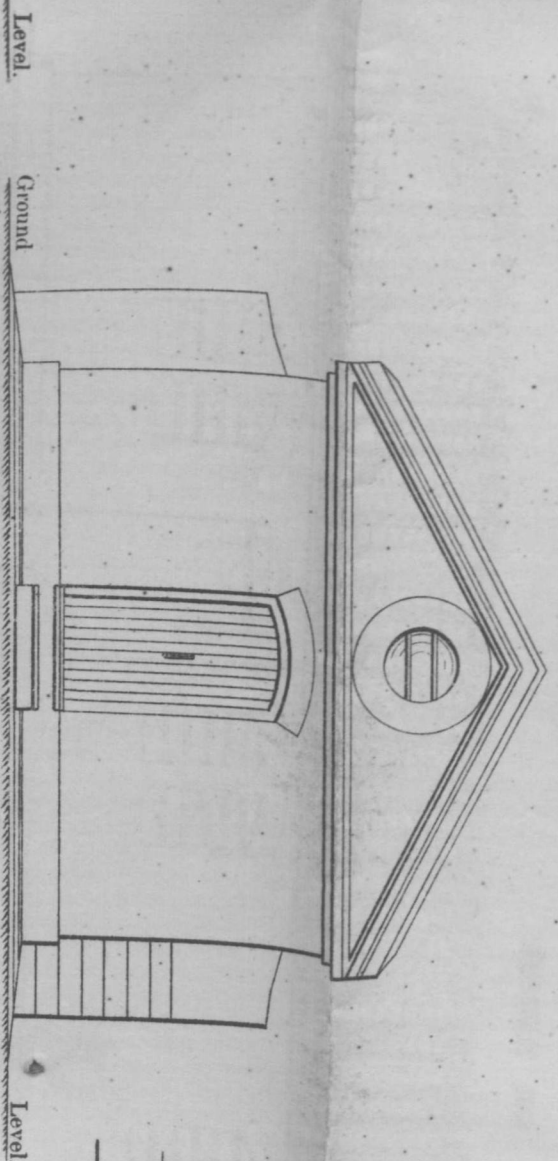


FIG. VI.
DETAILS OF WOODEN PARTITION, ETC.

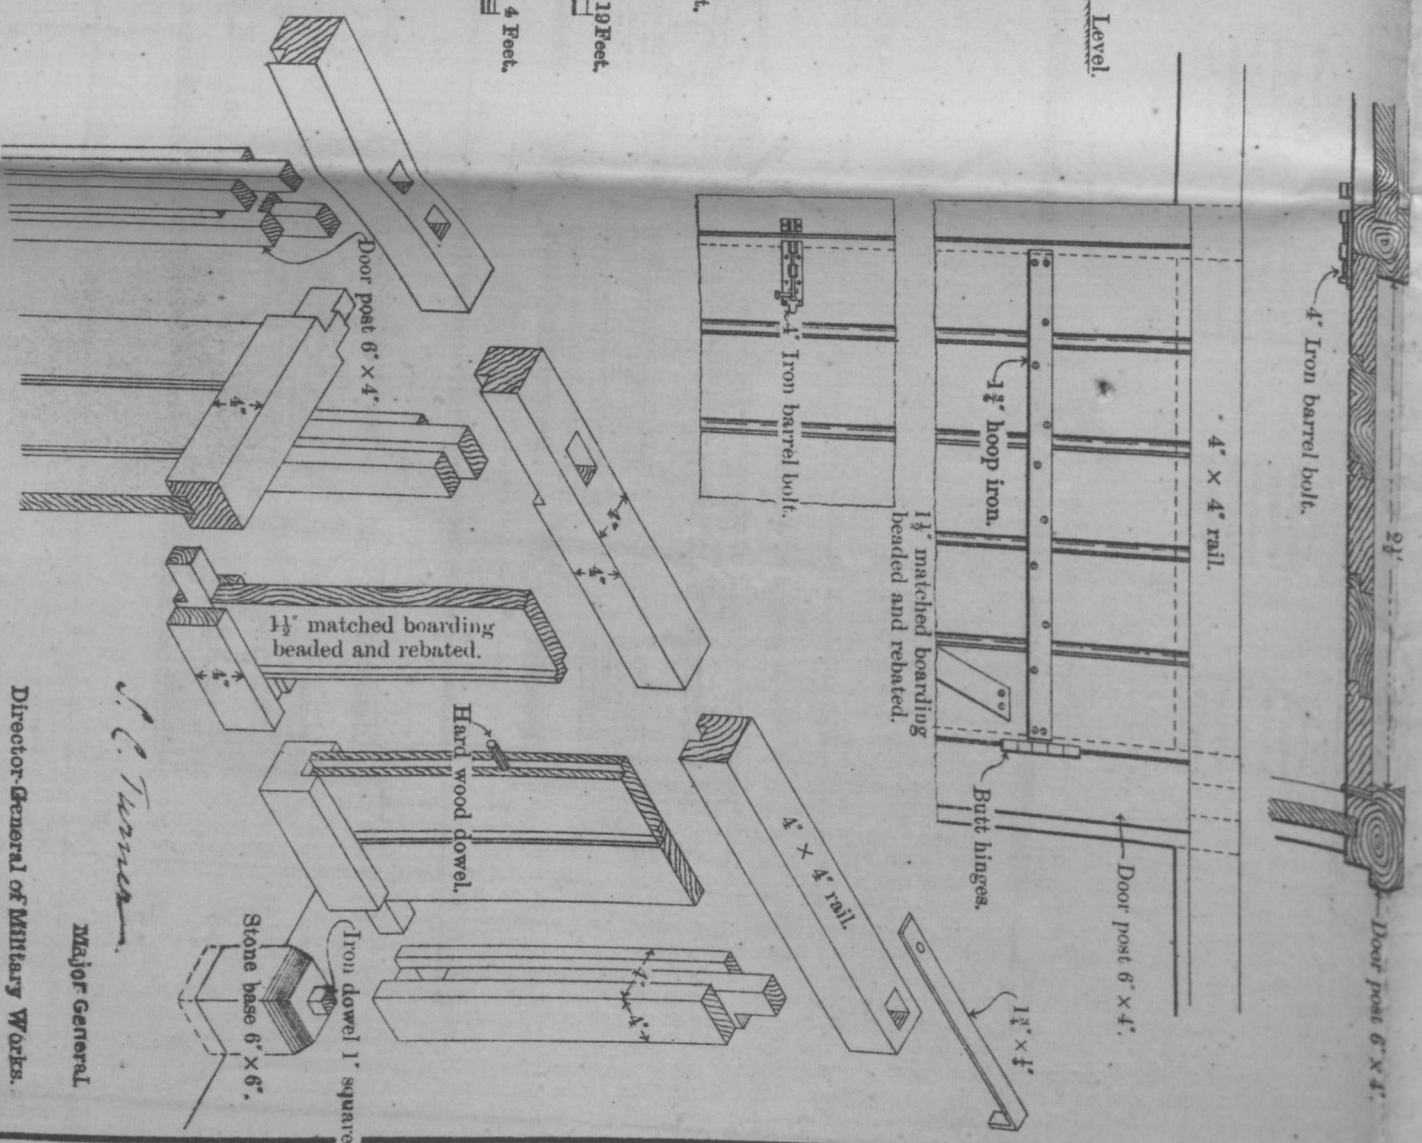

Scales.

FIGS. III, IV & V.

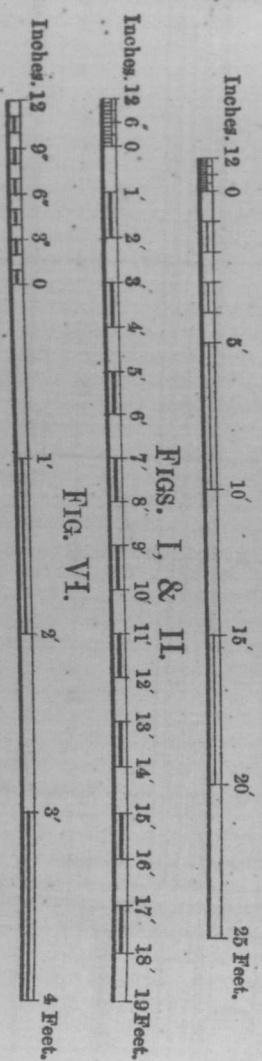


FIG. VI.

C. C. Turner
Major General
Director General of Military Works.

Photocopy prepared at the Survey of India Office, Calcutta.

BACK PAPERS.

FURTHER PAPERS.

Circular No. 28-B.

Military Works Department.

From

The Director-General of Military Works,

To

All Local Governments and Administrations,
and Chief and Superintending Engineers,
Military Works Department.

Simla, the 31st July 1899.

Sir,

I have the honour to forward, for information and guidance, a revised* type plan of Lavatory for one Company of British Infantry.

I have the honour to be,

Sir,

Your most obedient servant,

Geo Dupont Lieut.-Colonel, R. E.,

for *Director-General of Military Works.*

To

THE Secy: to the Govt: of Madras,
Public works Deptt:

Madras

CASE No. 3976-B.