

MADRAS RECORD OFFICE.

Government of Madras.

Revenue DEPARTMENT.

G.O. No. 110

Press

~~Mis.~~

217-218

Dated

14 — 1 — 1867.

Not to be folded or roughly handled

*Proceedings of the Madras Government, Revenue Department,
14th January 1867.*

No. 217. Read the following letter from the Superintending Engineer, 4th Division, to the Secretary to Government, Public Works Department, dated Madras, 5th January 1867, No. 3,908:—

1. I have the honor to transmit, for the sanction of Government, a plan and an estimate, amounting to Rupees 1,100, for certain improvements to the Talook Cutcherry at Wandiwash, in the North Arcot District, consisting of raising partition walls, making lock-ups and a Tahsildar's room, erecting a shed for the Curnums, and re-arranging a few doors and windows.

1 Plan.

1 Estimate (Abstract).

2. The project was taken in hand at the request of the Collector of North Arcot, who has approved of the general arrangement exhibited in the plan.

3. From recent inspection I am in a position to concur with the Revenue Department in considering the proposed alterations very desirable, and permission is solicited to make an application for the necessary funds after the 1st April 1867.

Referred to the Revenue Department.

(Signed) CHARLES A. ORR, Colonel, R. E.,
Secretary to Government.

8th January 1867.

No. 218.

ORDER THEREON, 14th January 1867, No. 110."

Miscellaneous.

The Collector is requested to explain to what purposes the additional space is to be applied, and the average number of persons, male and female, daily confined in the lock-ups of the Cutcherry.

(True Extract.)


(Signed) J. D. SIM,
Secretary to Government.

To the Collector of North Arcot.
„ the Public Works Department.
„ the Board of Revenue.


Erd. S. T. Augustin.

Plan and Section
of

Estimated Paper (1100-)
Nature of Soil clay
Description of proposed foundation
Built in water

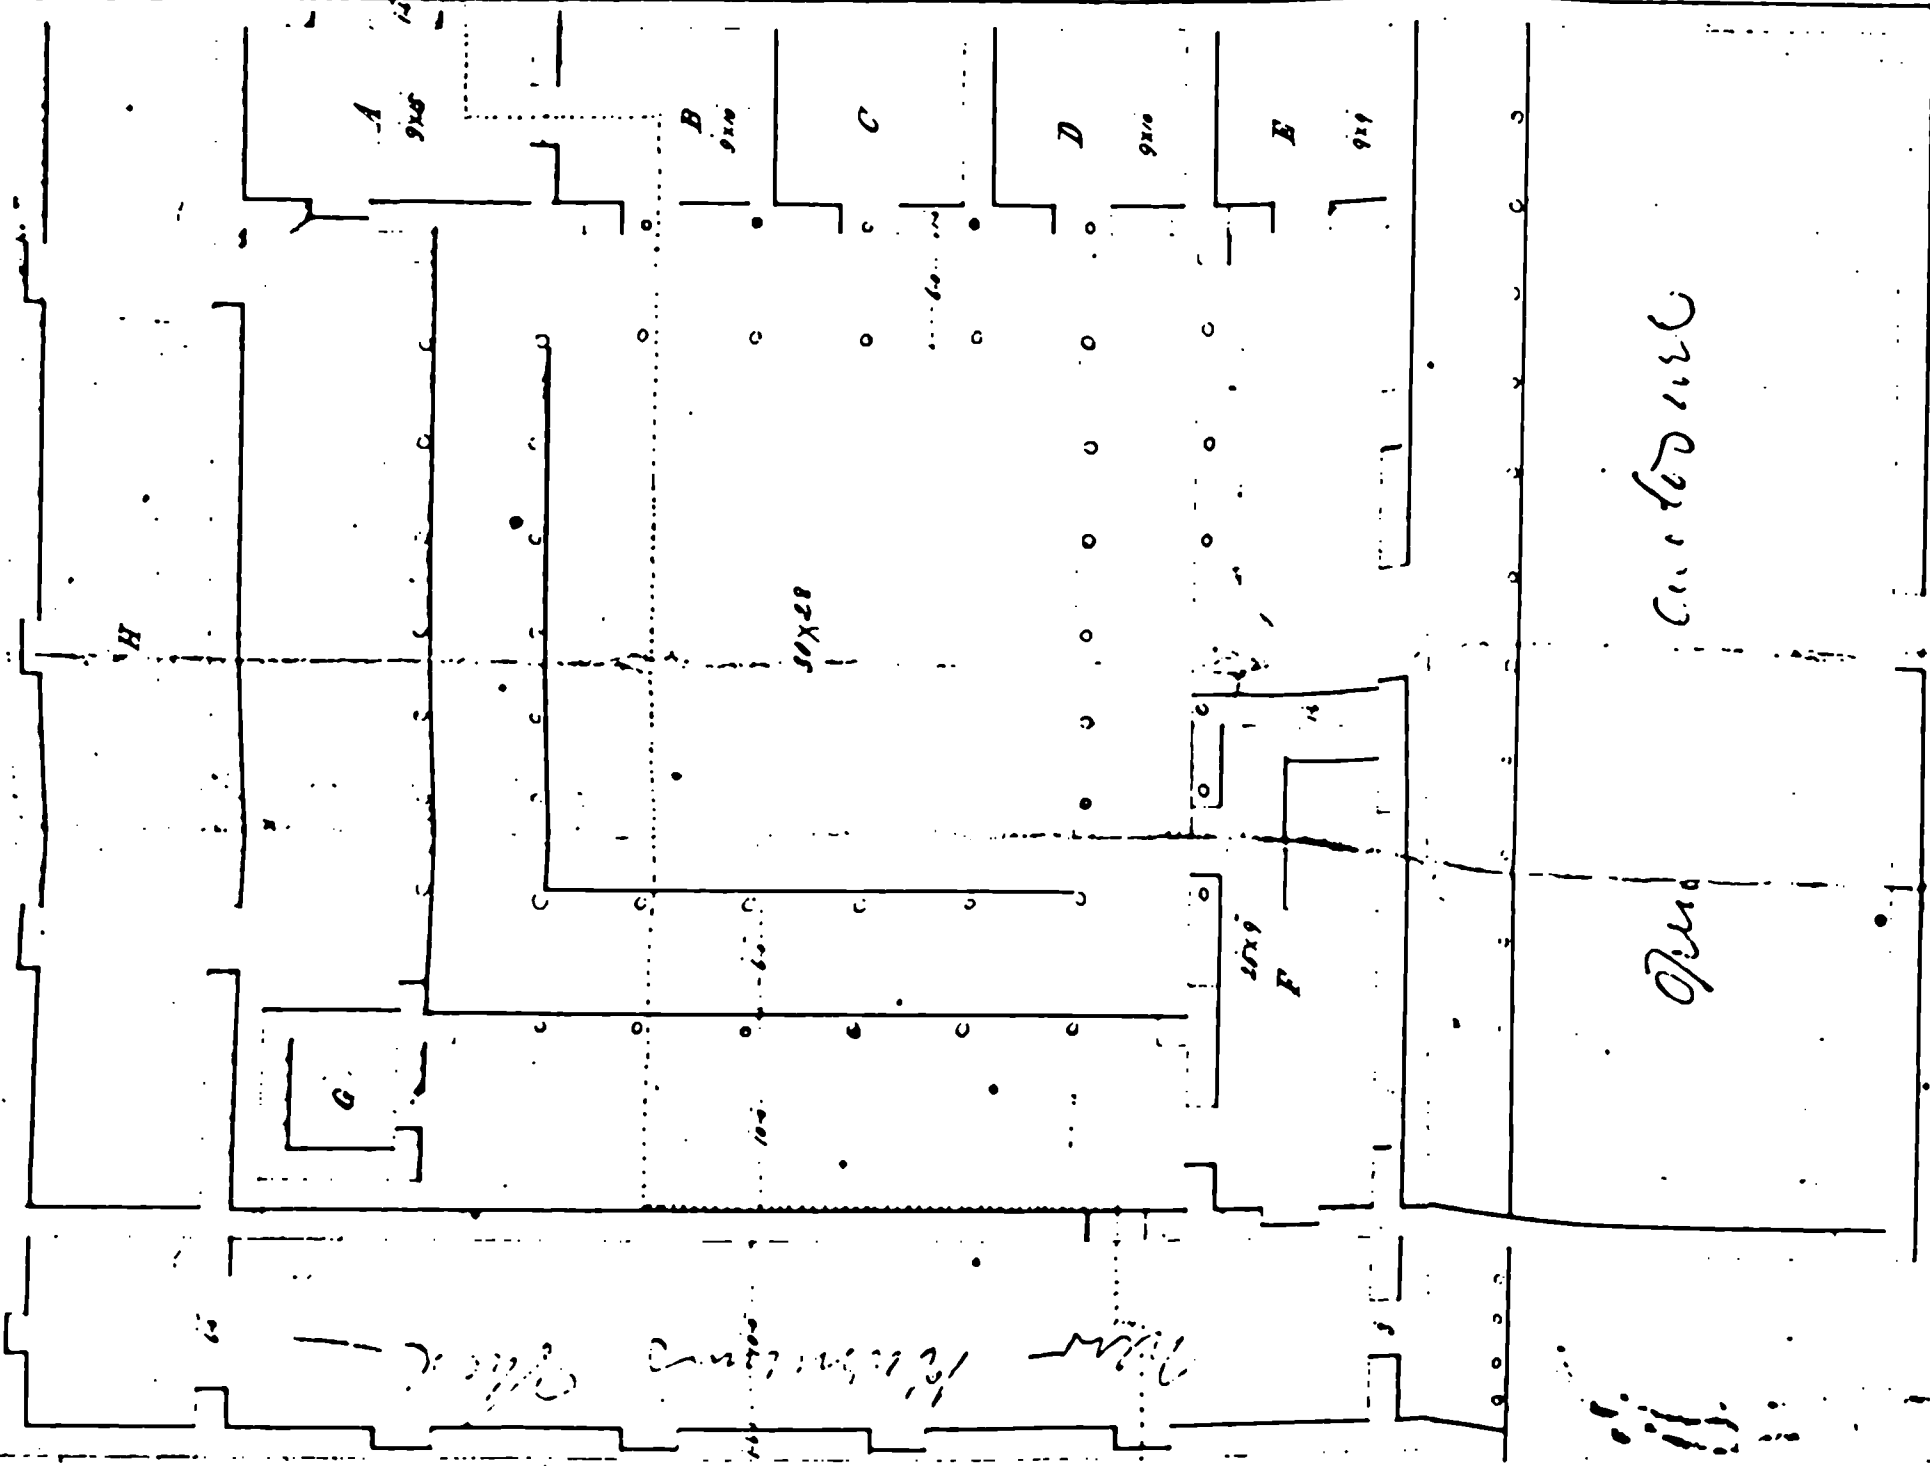

Section thru A.B

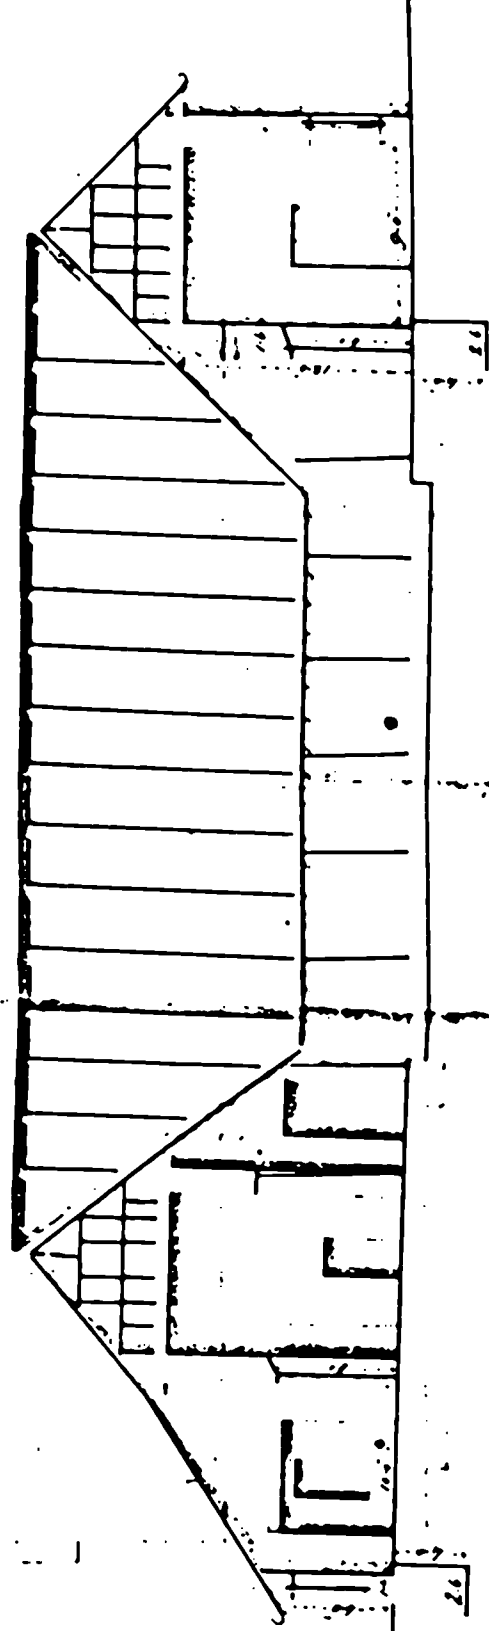

Scale 1" = 10' 0"

References






Quantities	Description of Charges	Rate	Per	Amount	Total
1788 2/3	Cubic feet of Brick in Mortar — @	1 2/3		195 9 10	
218 3/4	Sq. ft. of Plastering — @	2		27 4 8	
8	Iron folders & strong iron lock complete	20	each	160	
9	Windows with frames & iron bars 9/4 —	10		90	
	Removing one door & window fixing 8/4			5	
	Removing 8 wooden pillars with beams &c			5	
2364 2/3	Cubic feet of Brick in Mortar — @	2		275 9 6	
12 30/100	Squares of Roofing — @	15		184 8	
1	Door with frames complete @	10	each	10	
5	Windows 9/4 — 9/4 — @	5		25	
1	Beam — @	18		18	
	Removal of 10 wooden pillars with beams &c				
	Removal of 10 wooden pillars with beams &c			96 8	
Total Estimate				Supers	1150











No. 217 & 218

To The Secretary to
Government B.W.

No. 3908

-ber of persons - male
-female - daily
-in the local
-of the District

Submitting for
sanction a Plan and an
estimate amounting to
Rupees 1100 for certain
improvements to the
Jalgaon Cutcherry at Wan
-divash in the North
Acre District
